




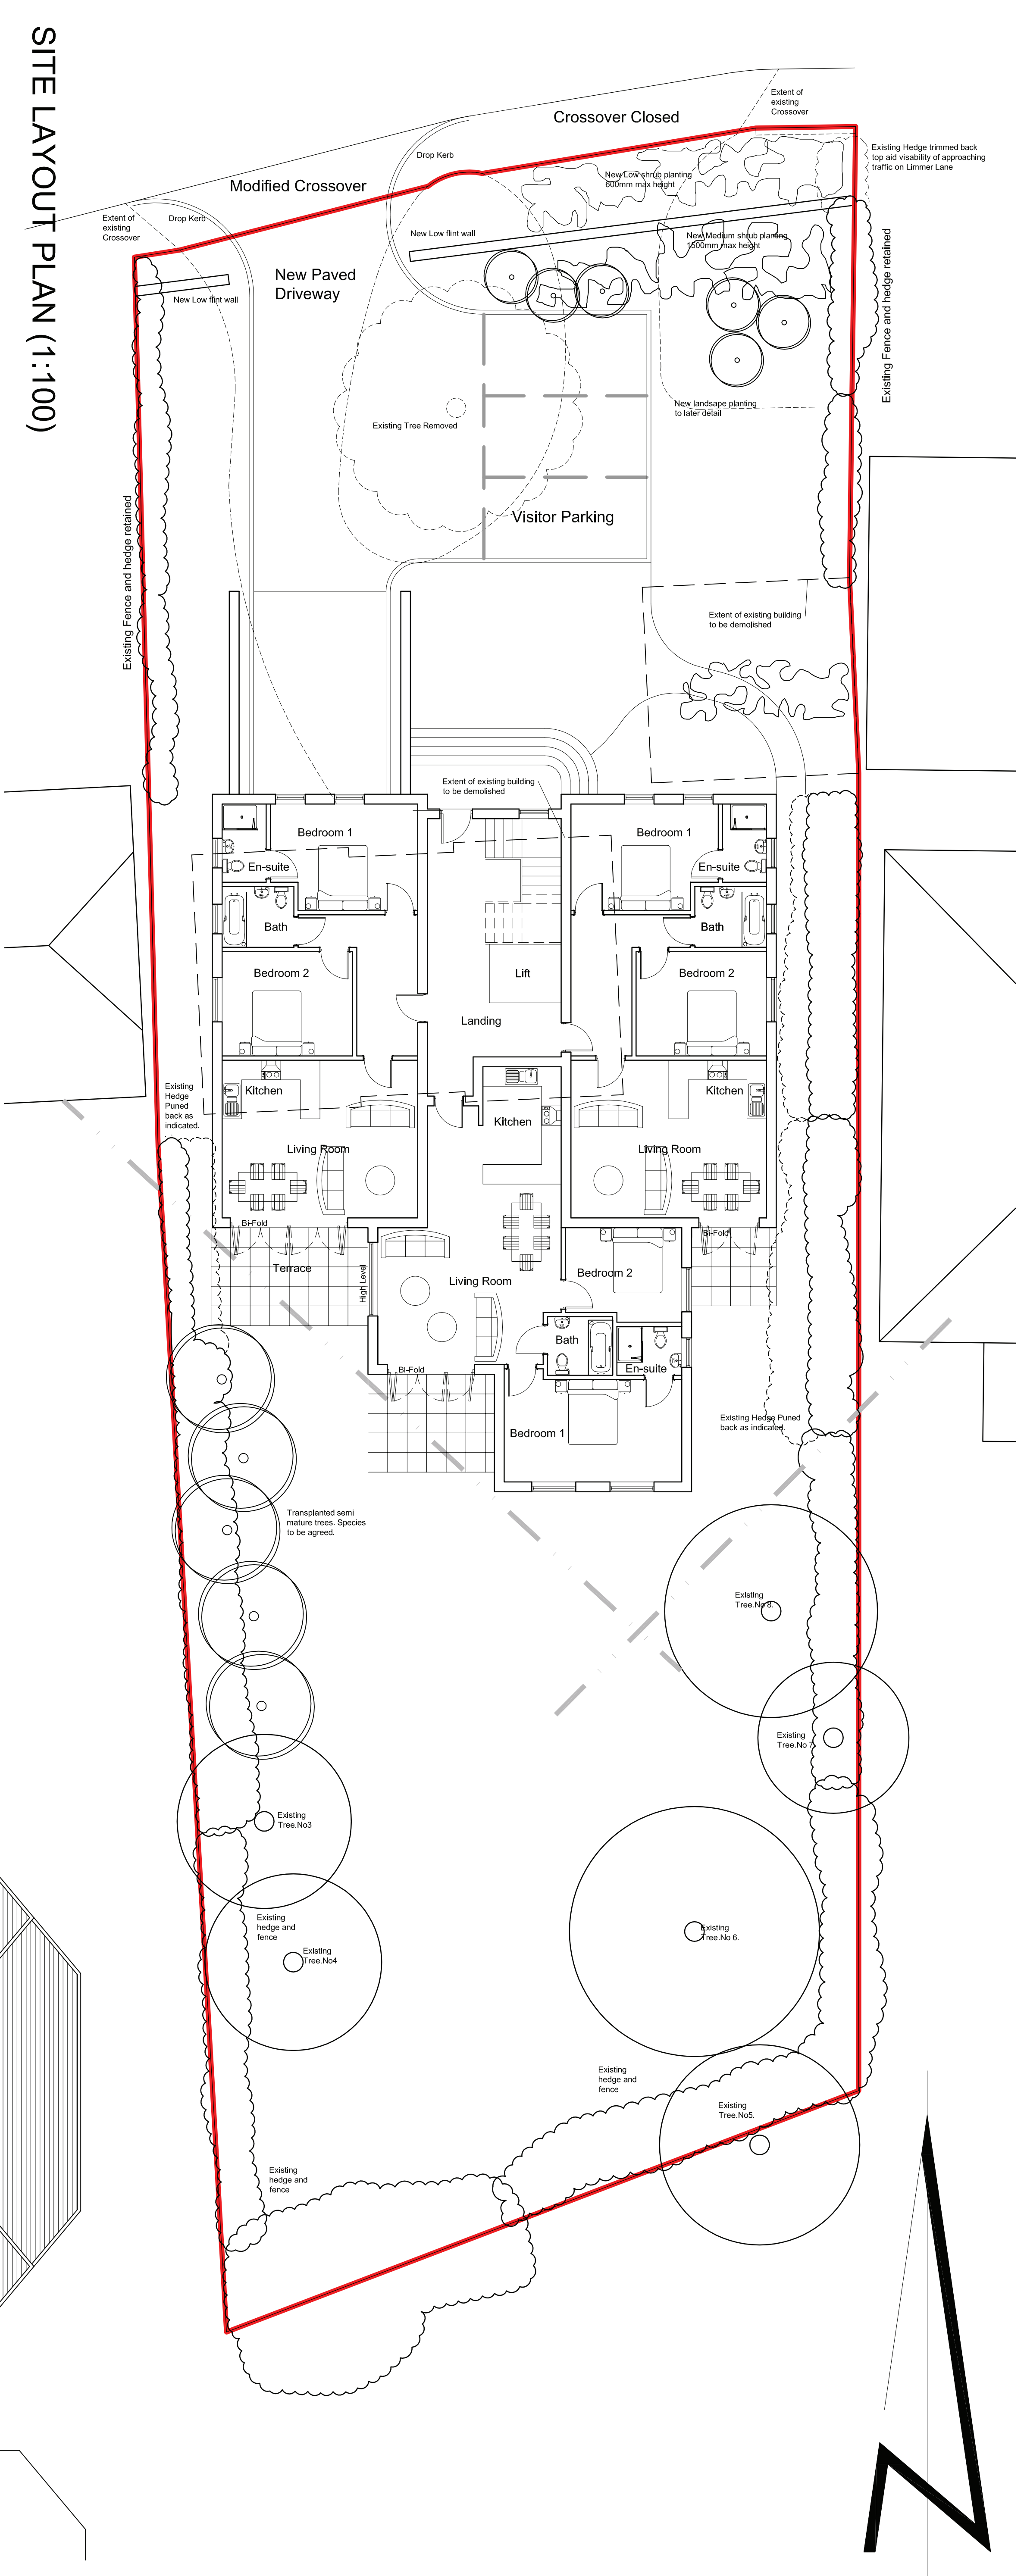


SITE LAYOUT PLAN (1:100)

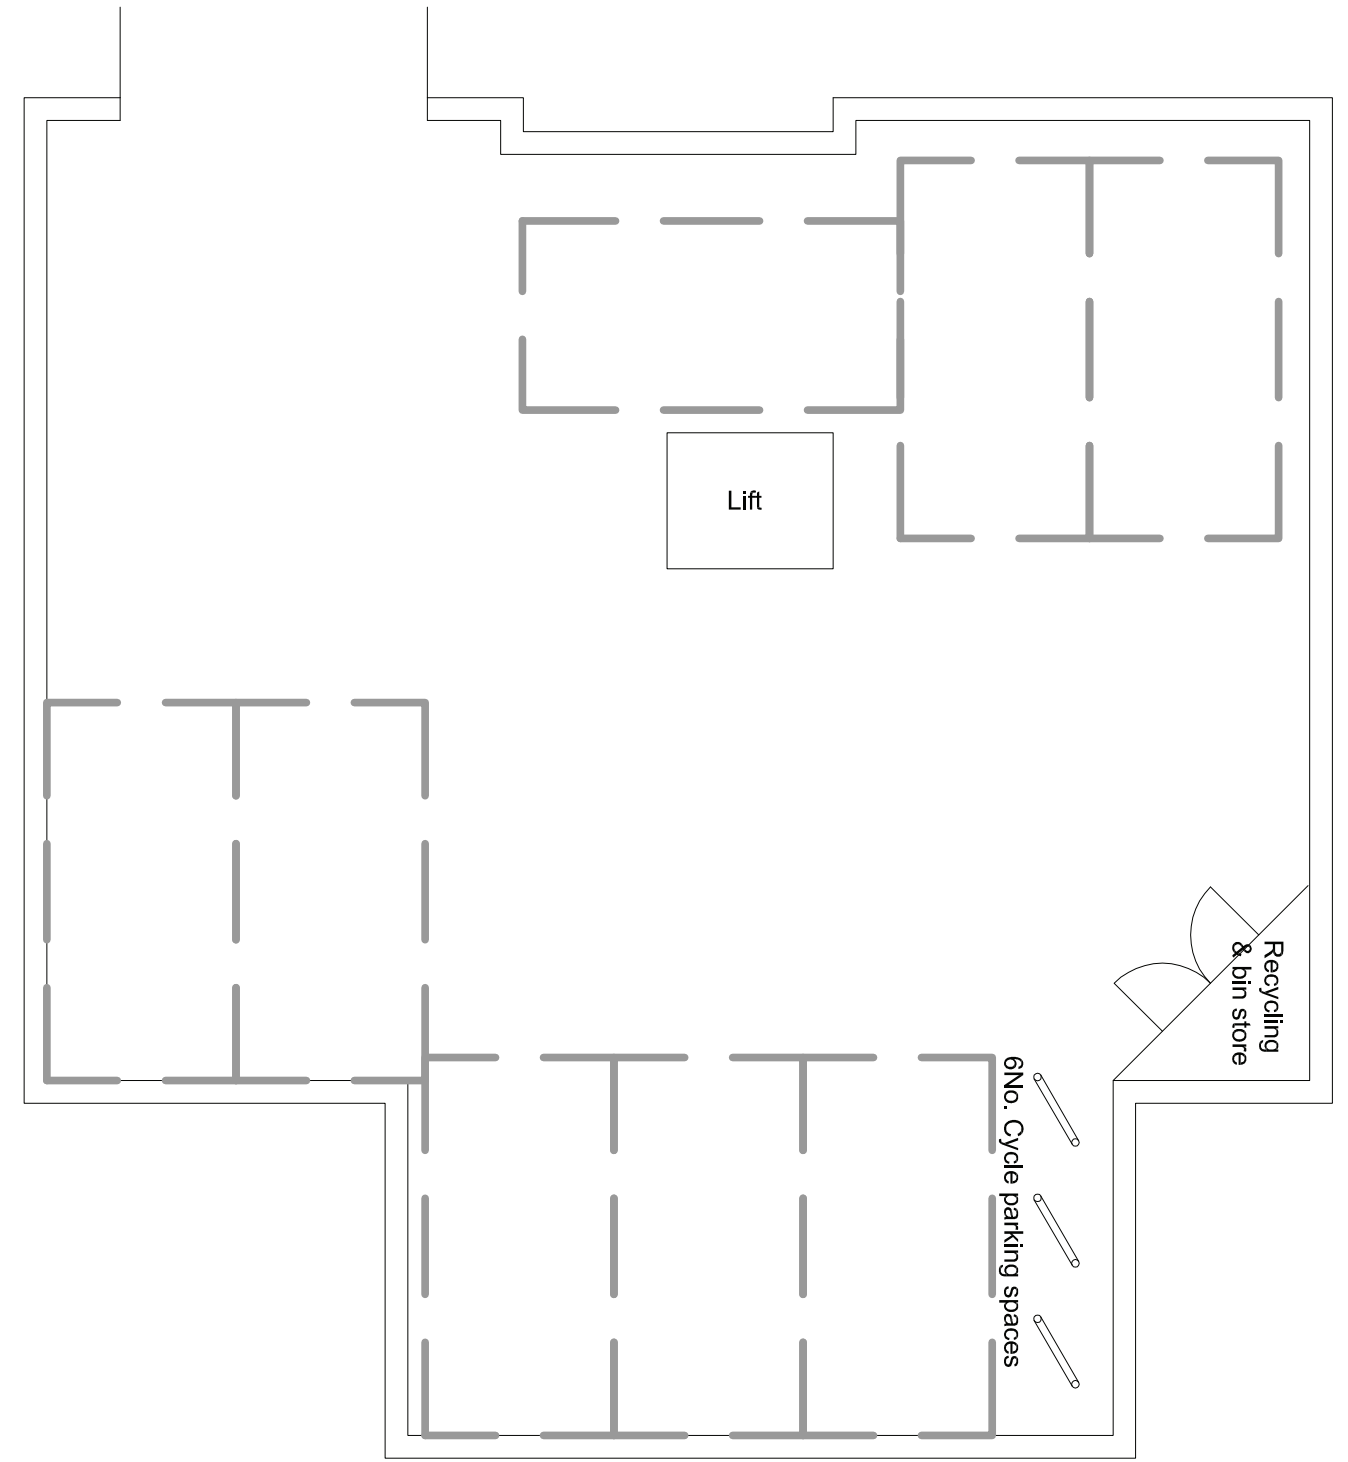

BASEMENT PLAN (1:100)

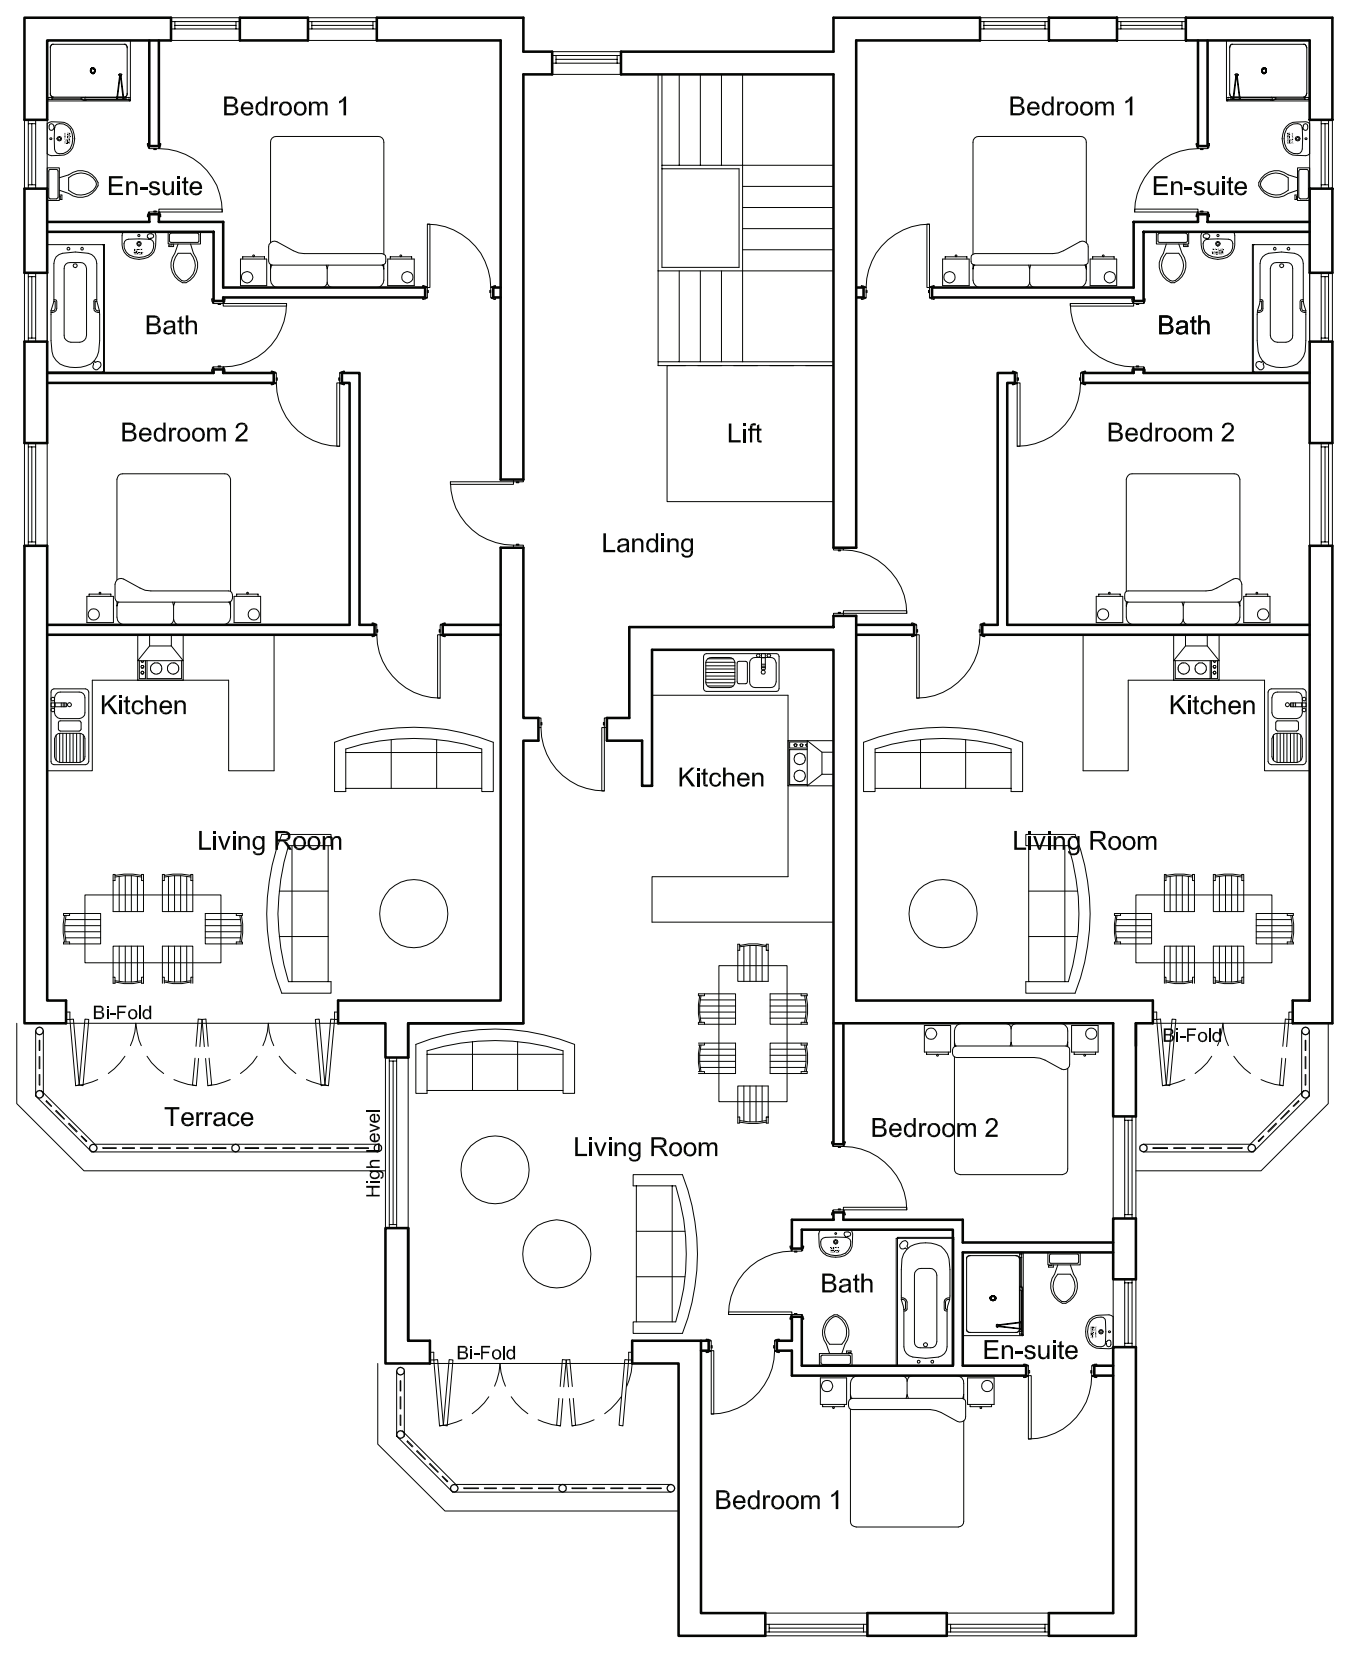

FIRST FLOOR PLAN (1:100)

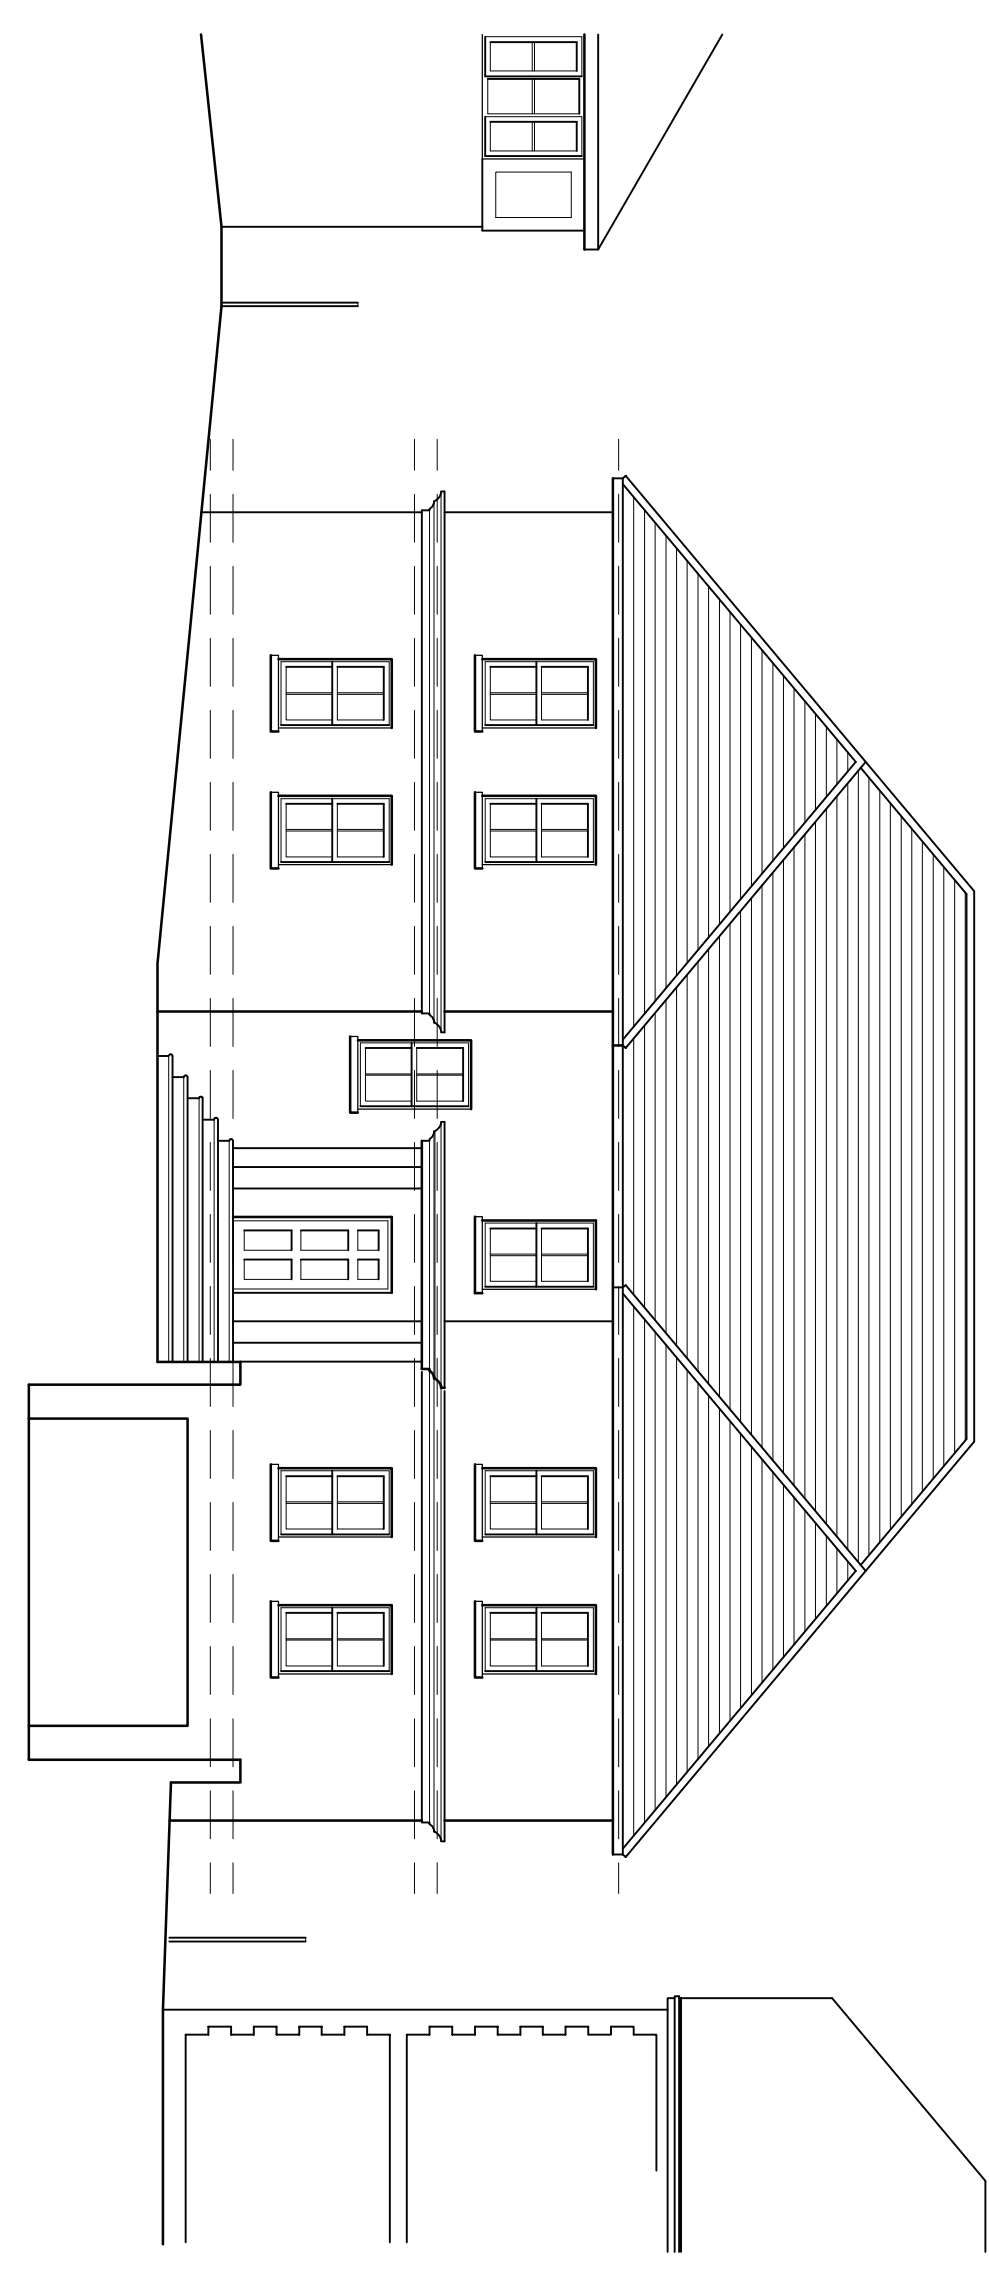

STREET ELEVATION (1:100)

Rev	By	Date	Notes
D	LO	23/09/2011	Scale amended
C	LO	28/06/2011	Cycle and additional visitor parking spaces indicated
B	LO	30/03/2011	Scheme updated units reduced from 8 to 6.
A	LO	25/10/2010	Update to planners requirements, 'high level' window shown to unit 8
#	LO	30/08/2010	1st Issue

Client
John Owen

Job
30 Limmer Lane
Falham, Bognor Regis,
West Sussex.

Drawing
Proposed Apartments
Site Layout & Block Plans

Date
August 2010

Scale
1:100@A1 1:200@A3

Dwg. No.
030510/SL-30 D

Drawn By
L.O.

Checked By
L.O.

Client
Cider 17 Limited, 19 Parkfield Avenue, Bognor Regis, West Sussex, PO21 1BN.

Tel. - 01749 800023 - **email** info@cider17.co.uk

ARUN DISTRICT COUNCIL FP19/781/1