




PROPOSED ELEVATIONS

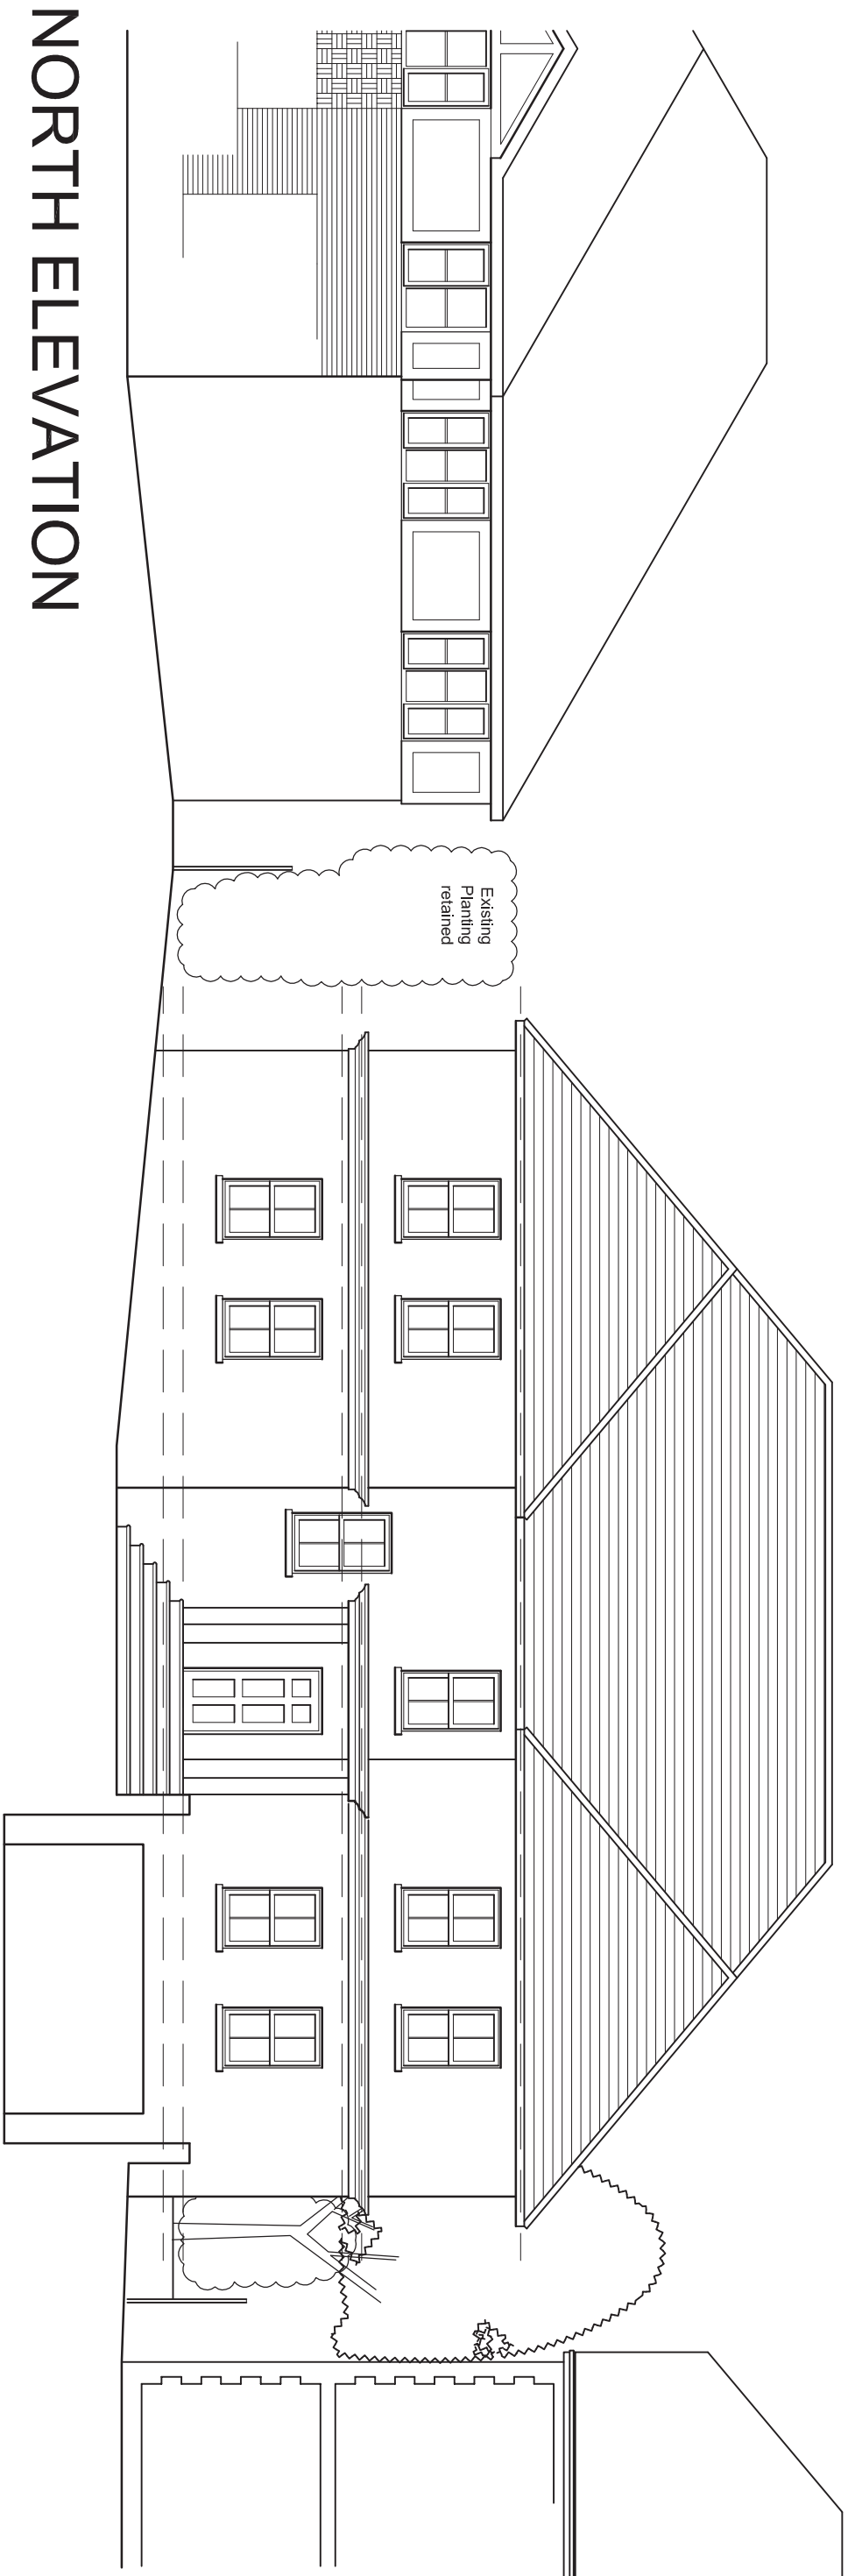


NORTH ELEVATION

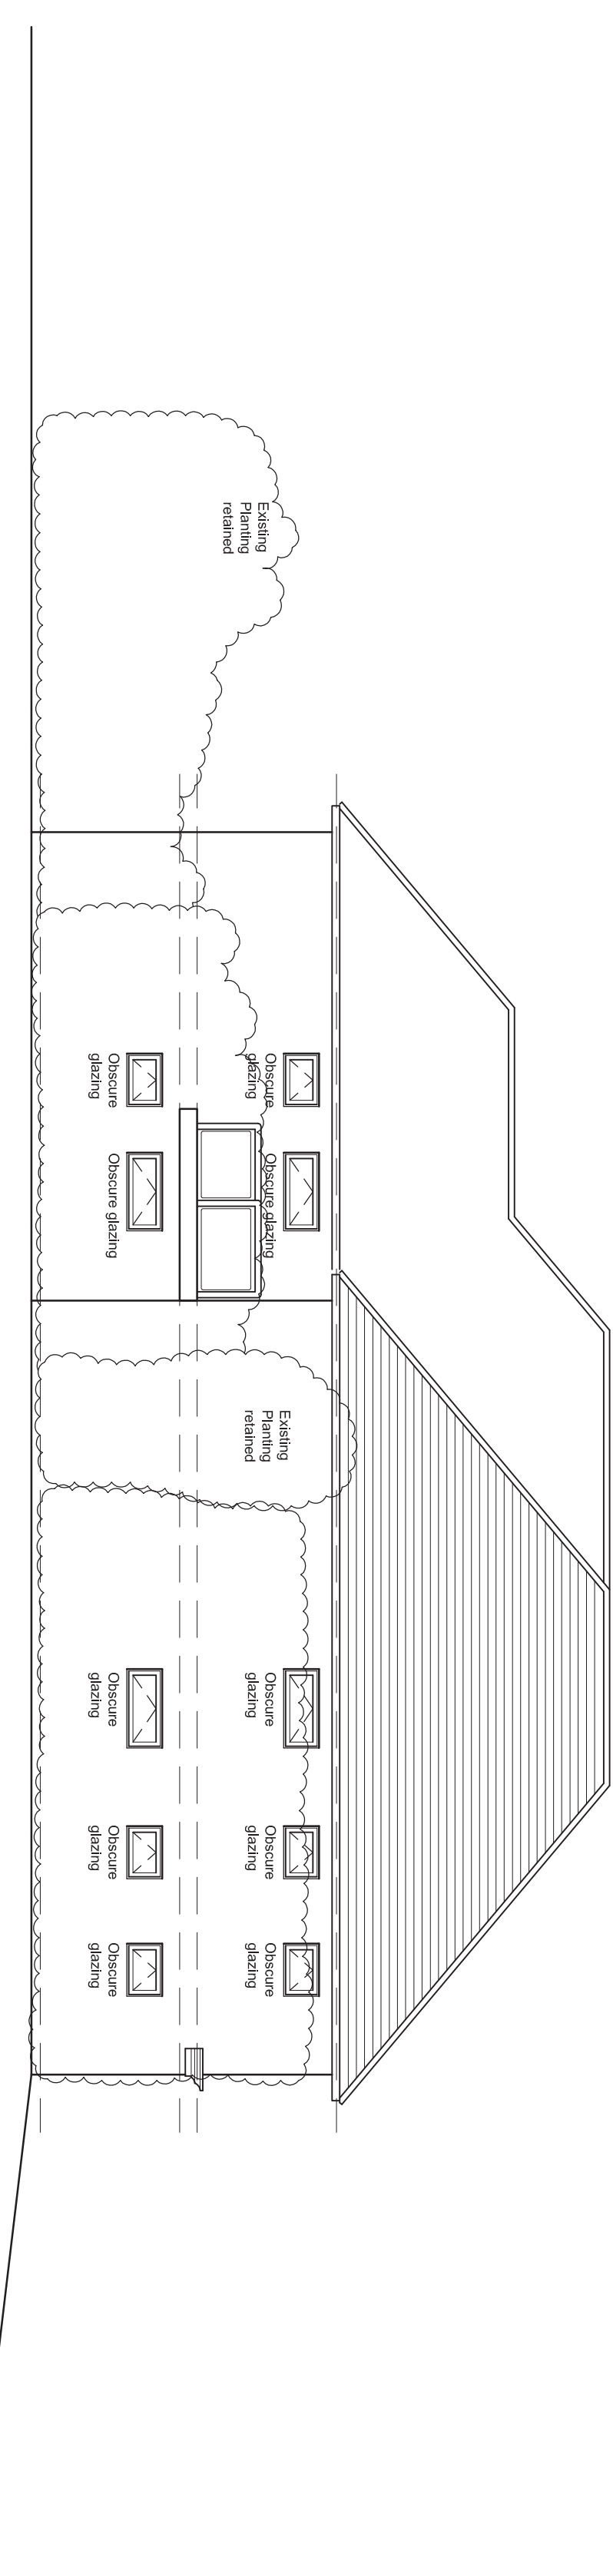

WEST ELEVATION

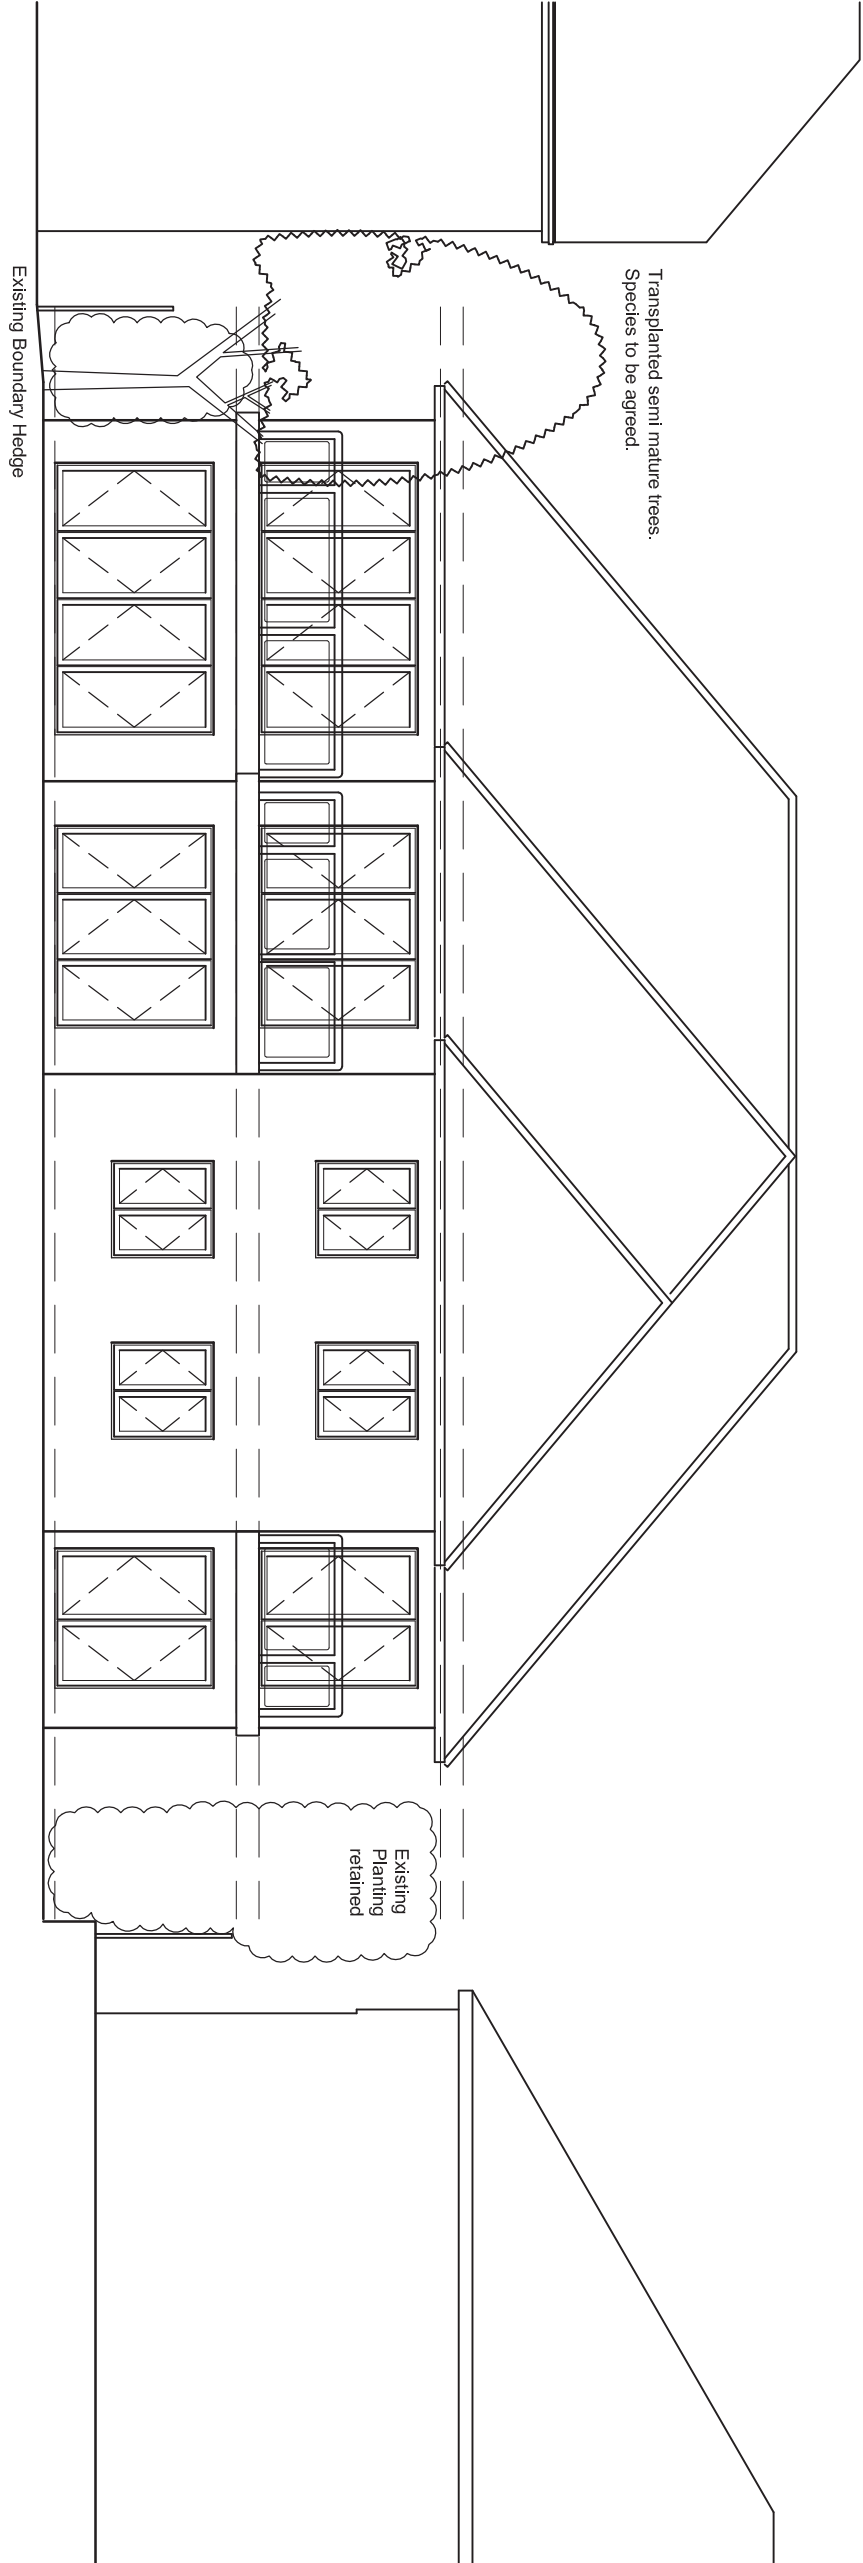

SOUTH ELEVATION

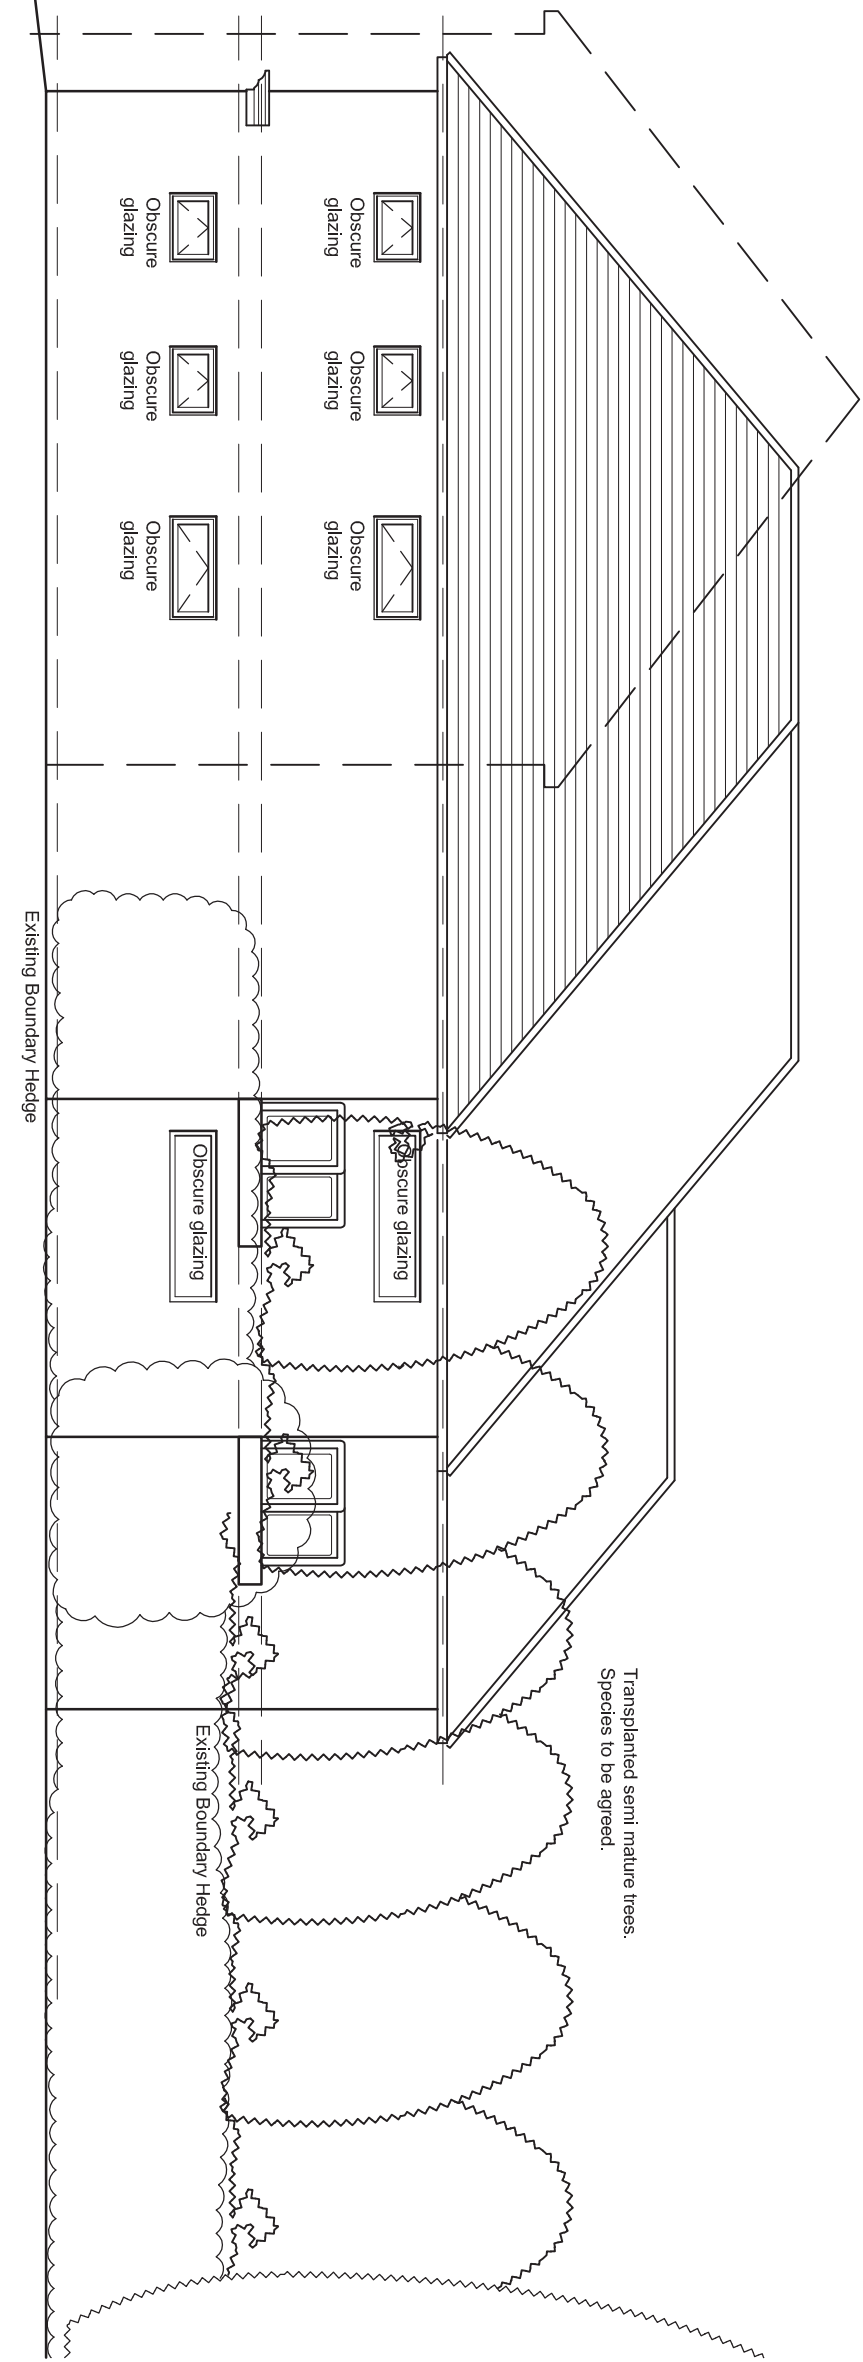

EAST ELEVATION

Client

John Owen

Job

30 Limmer Lane
Falham, Bognor Regis,
West Sussex.

Drawing

Proposed Apartments
Proposed Elevations

Date

August 2010

Drawn By

L.O.

Dwg. No.

030510/SL-32BC

05/10/2011

Windows amended and trees and hedges shown.

23/09/2011

Scale amended

23/08/2011

Elevations updated

30/08/2010

Isl Issue

Rev

By

Date

Note

C

L.O.

05/10/2011

Windows amended and trees and hedges shown.

B

L.O.

23/09/2011

Scale amended

A

L.O.

23/08/2011

Elevations updated

#

L.O.

30/08/2010

Isl Issue

Rev

By

Date

Note

Client

John Owen

Job

30 Limmer Lane
Falham, Bognor Regis,
West Sussex.

Drawing

Proposed Apartments
Proposed Elevations

Date

August 2010

Drawn By

L.O.

Dwg. No.

030510/SL-32BC

Cube17 Limited, 19 Parkfield Avenue, Bognor Regis, West Sussex, PO21 3BN.

Tel. - 01749 800023 - email. info@cube17.co.uk

Cube17

Tel. - 01749 800023 - email. info@cube17.co.uk