




SITE LAYOUT PLAN (1:100)

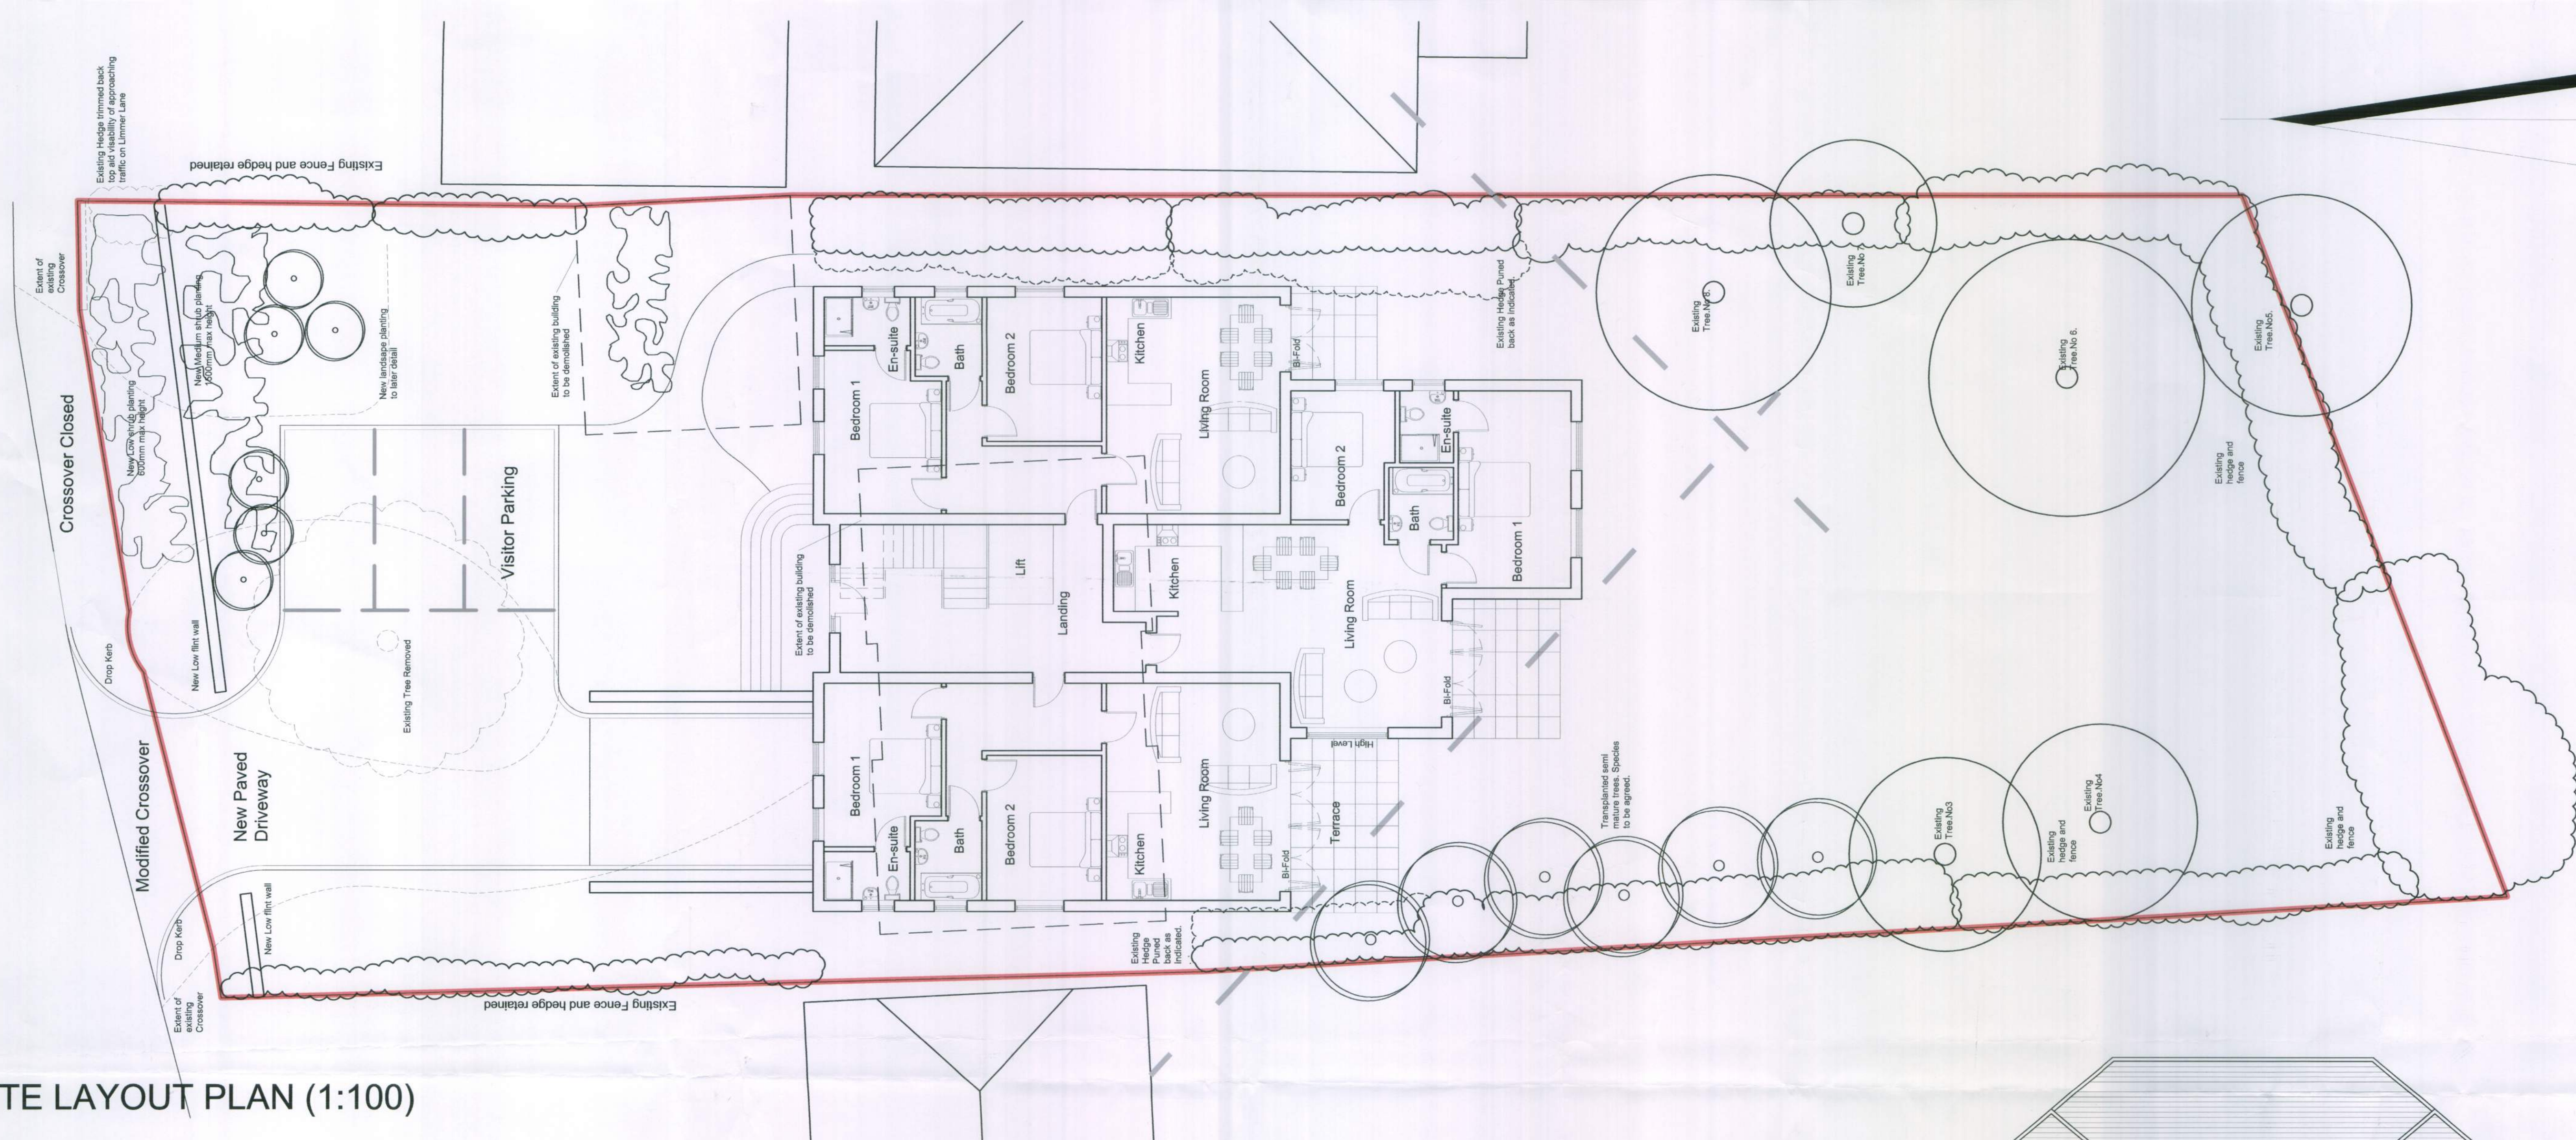

BASEMENT PLAN (1:100)

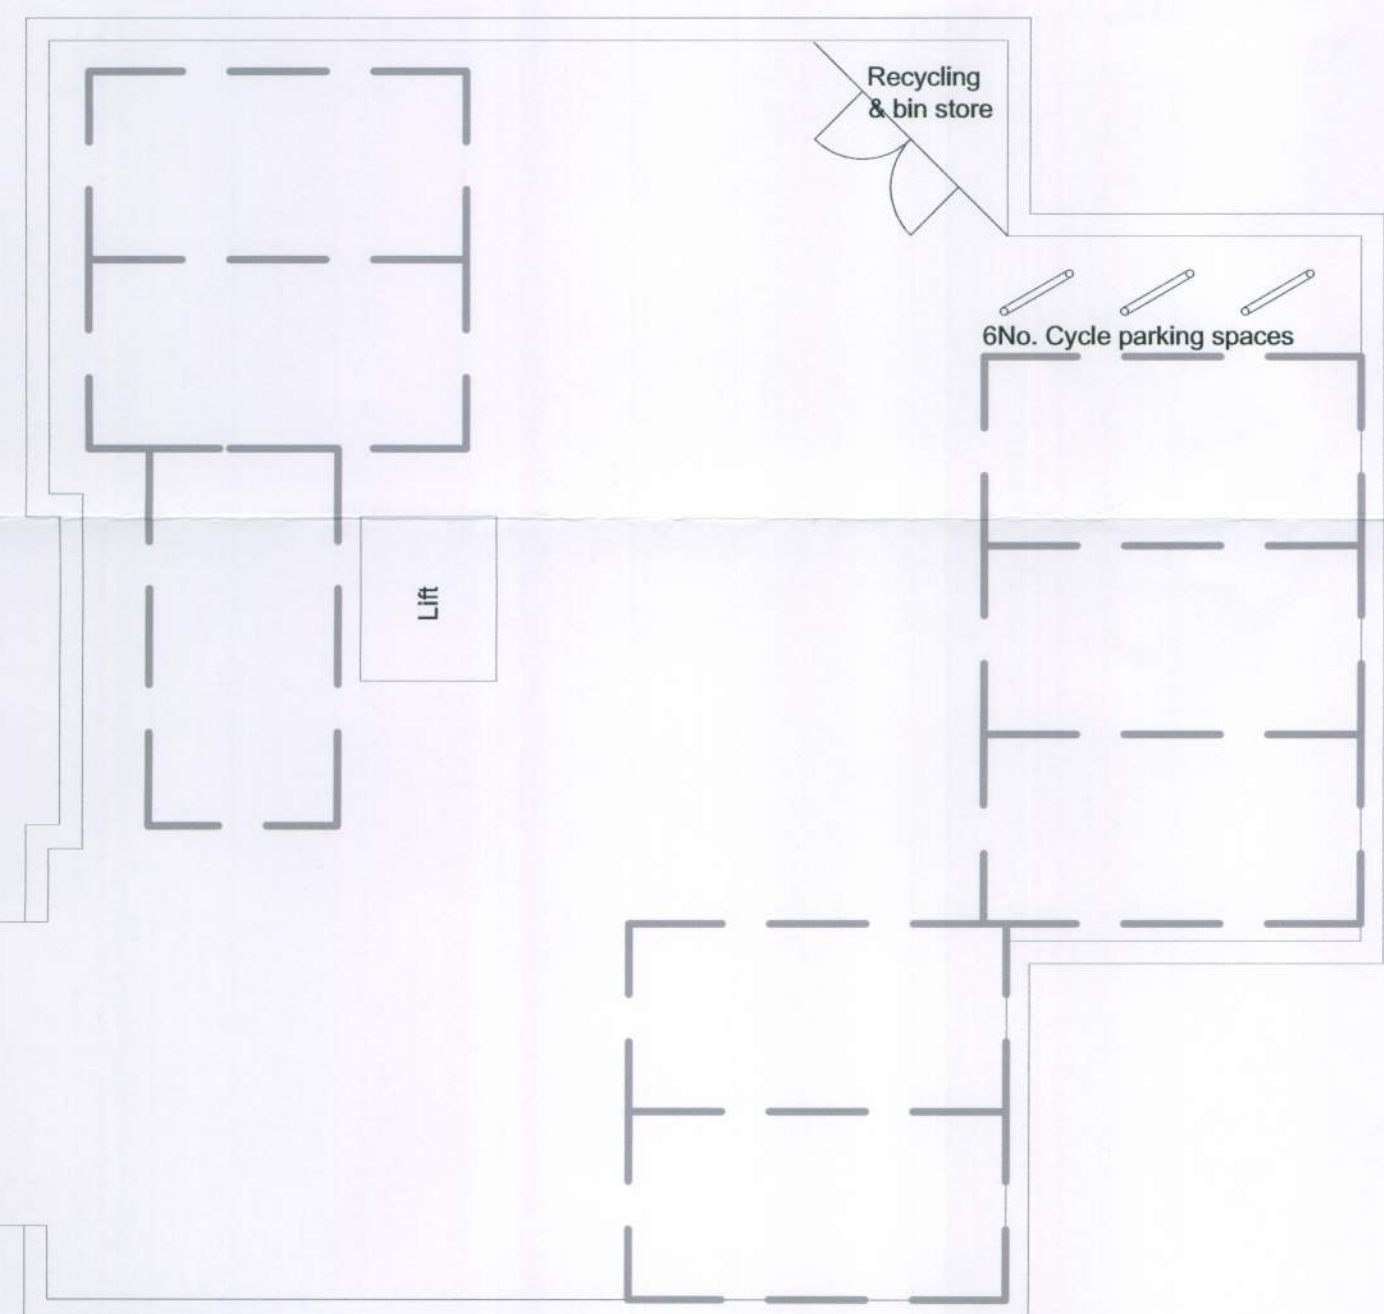

FIRST FLOOR PLAN (1:100)

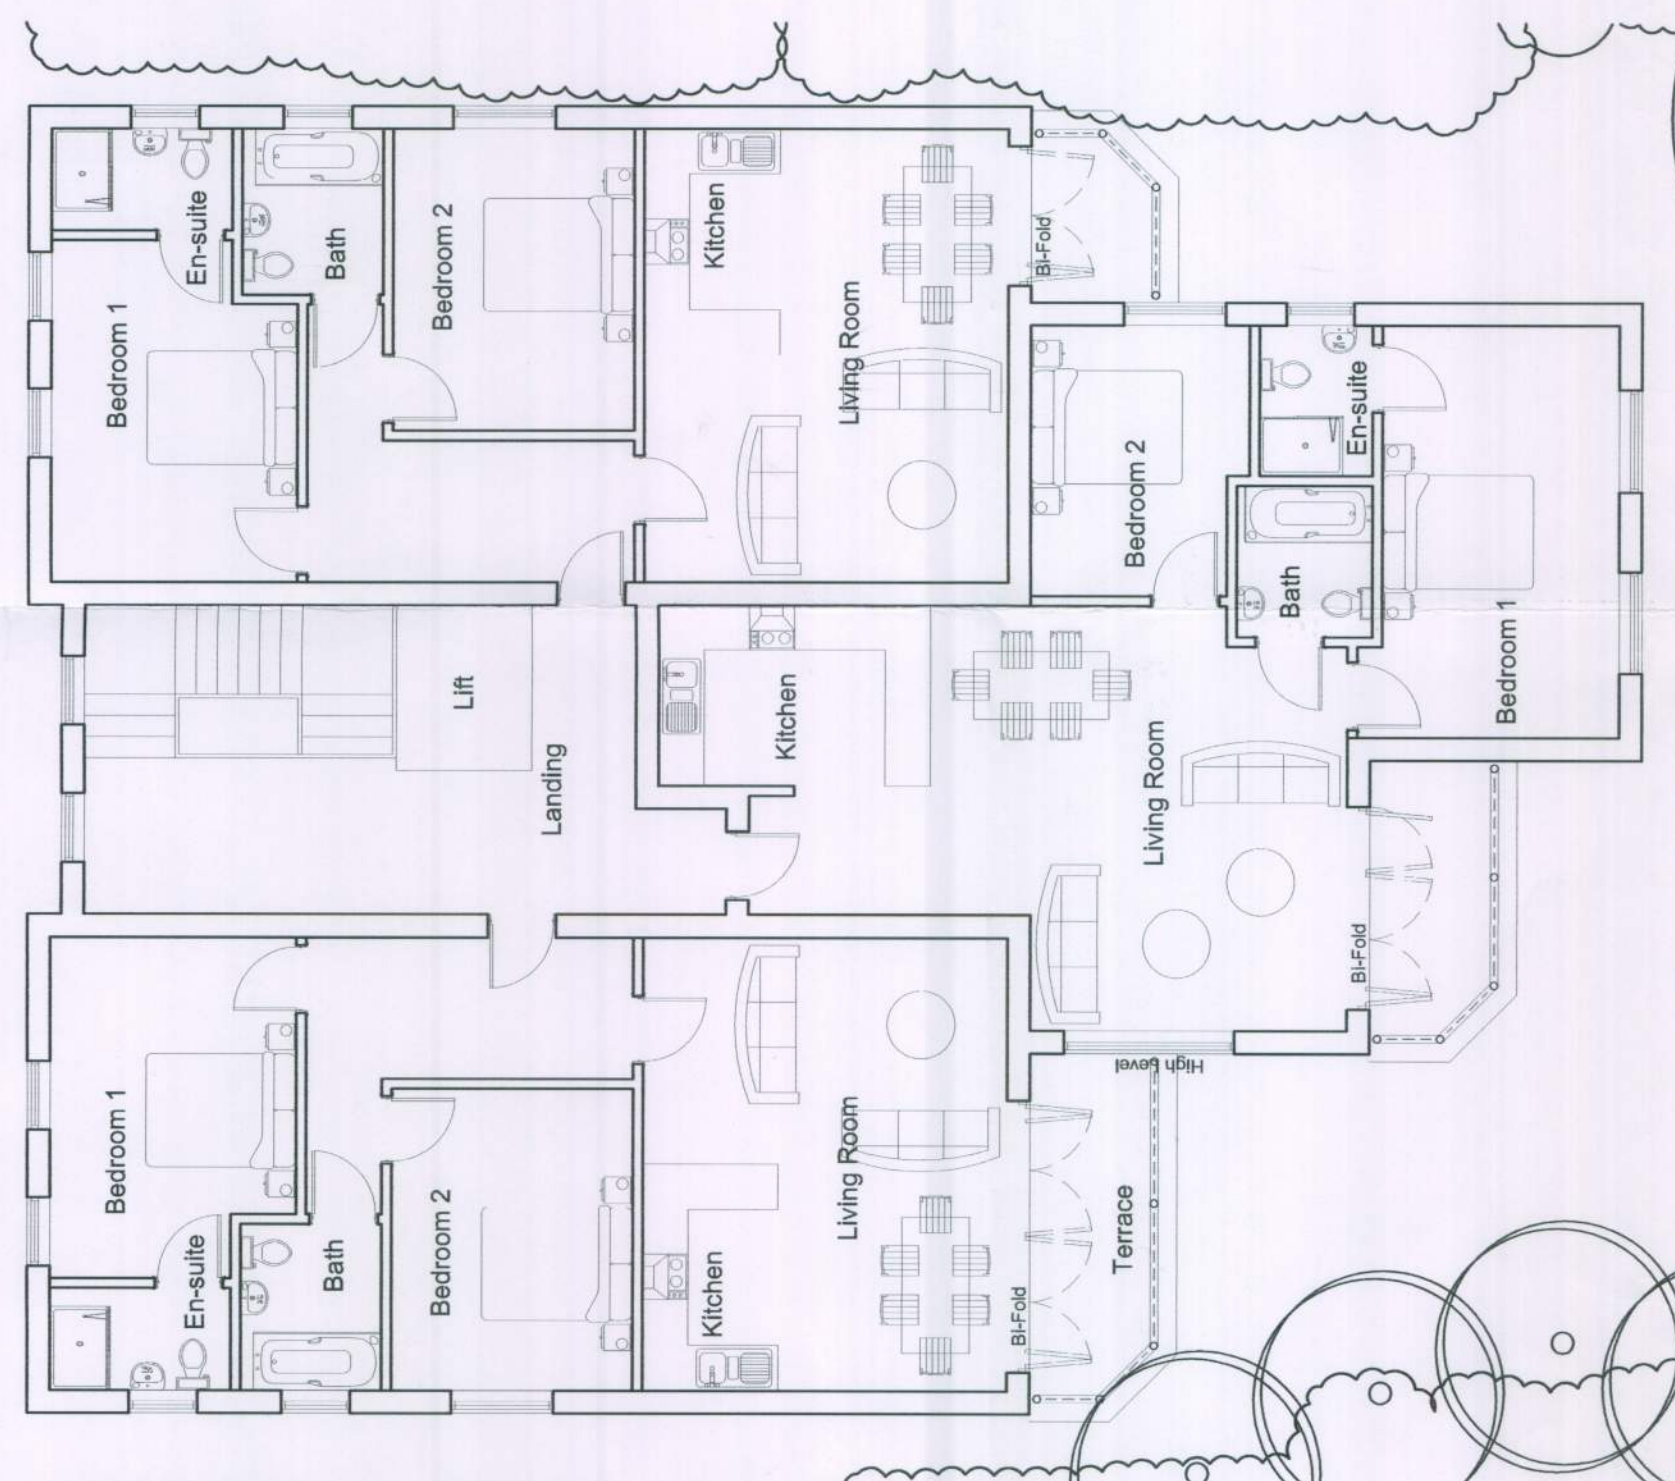

STREET ELEVATION (1:100)



E	LO	10/11/2011	Front entrance door amended
D	LO	23/09/2011	Scale amended
C	LO	28/06/2011	Cycle and additional visitor parking spaces indicated.
B	LO	30/03/2011	Scheme updated units reduced from 8 to 6.
A	LO	25/10/2010	Update to planners requirements, high level window shown to unit 8
#	LO	30/08/2010	1st Issue
Rev	By	Date	Note

Client John Owen

Job 30 Limmer Lane
Felpham, Bognor Regis,
West Sussex.

Drawing Proposed Apartments
Site Layout & Block Plans

Date August 2010 Scale 1:100@A1 1:200@A3

Drawn By L.O. Dwg. No. 030510/SL-30 E

Cube17 Limited, 19 Parkfield Avenue, Bognor Regis, West Sussex. PO21 3BW. Tel. - 01749 900023 - email. info@cube17.co.uk

Cube17