


PROPOSED ELEVATIONS

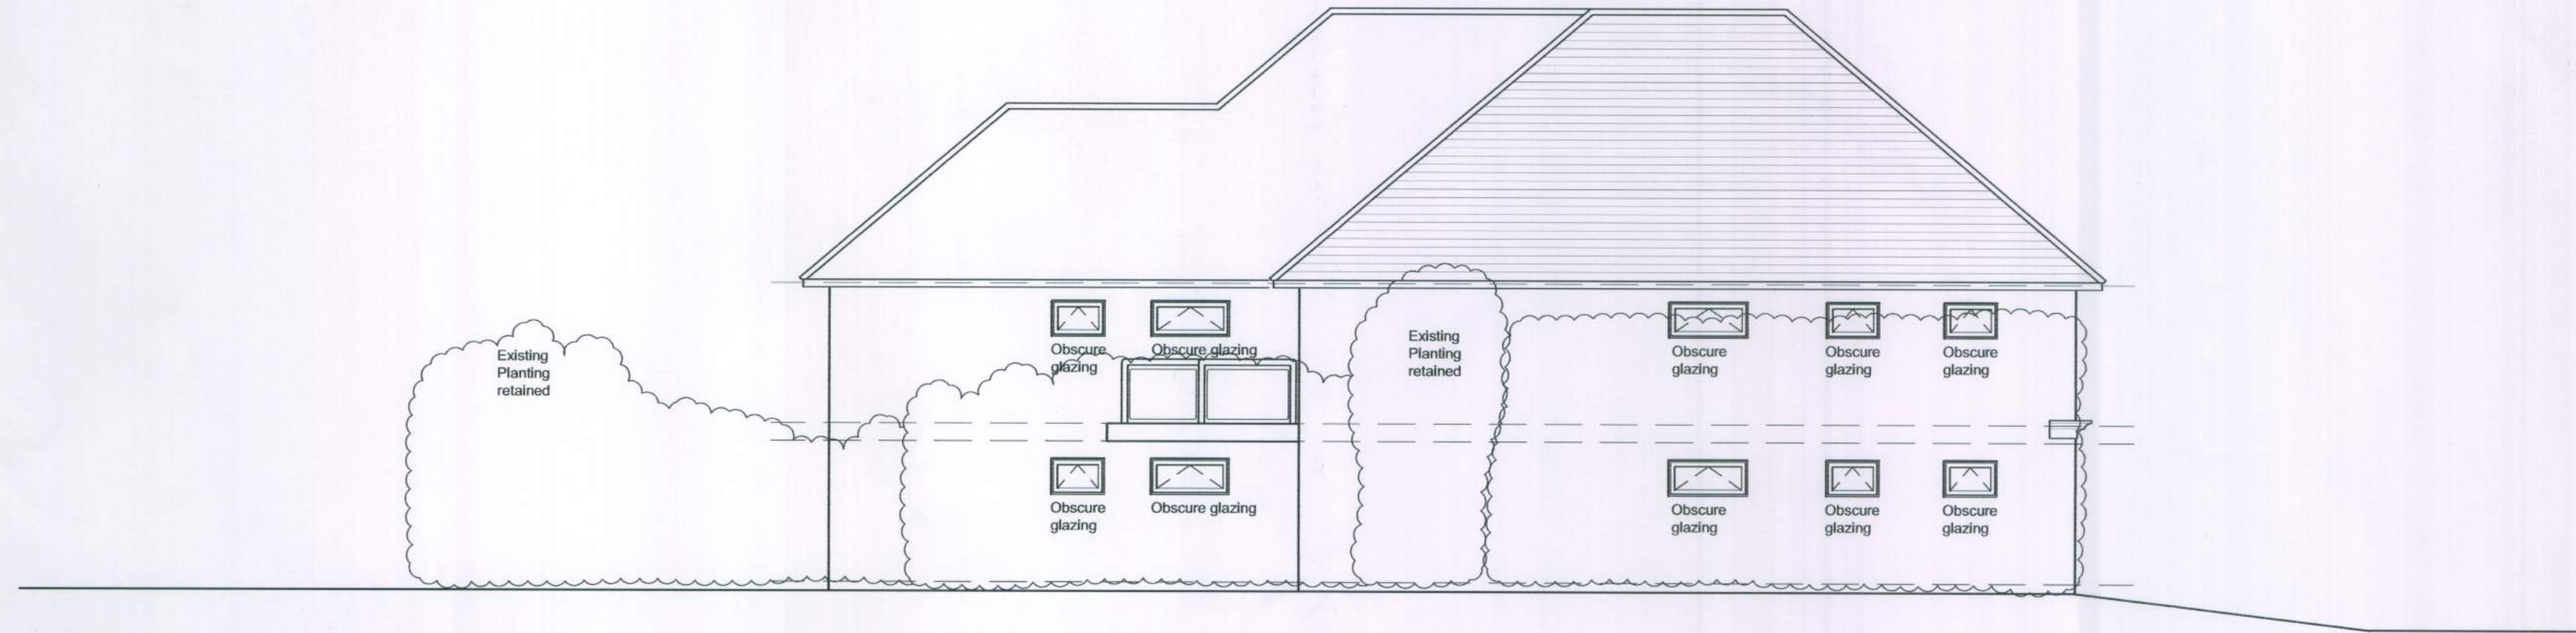


NORTH ELEVATION



WEST ELEVATION



SOUTH ELEVATION

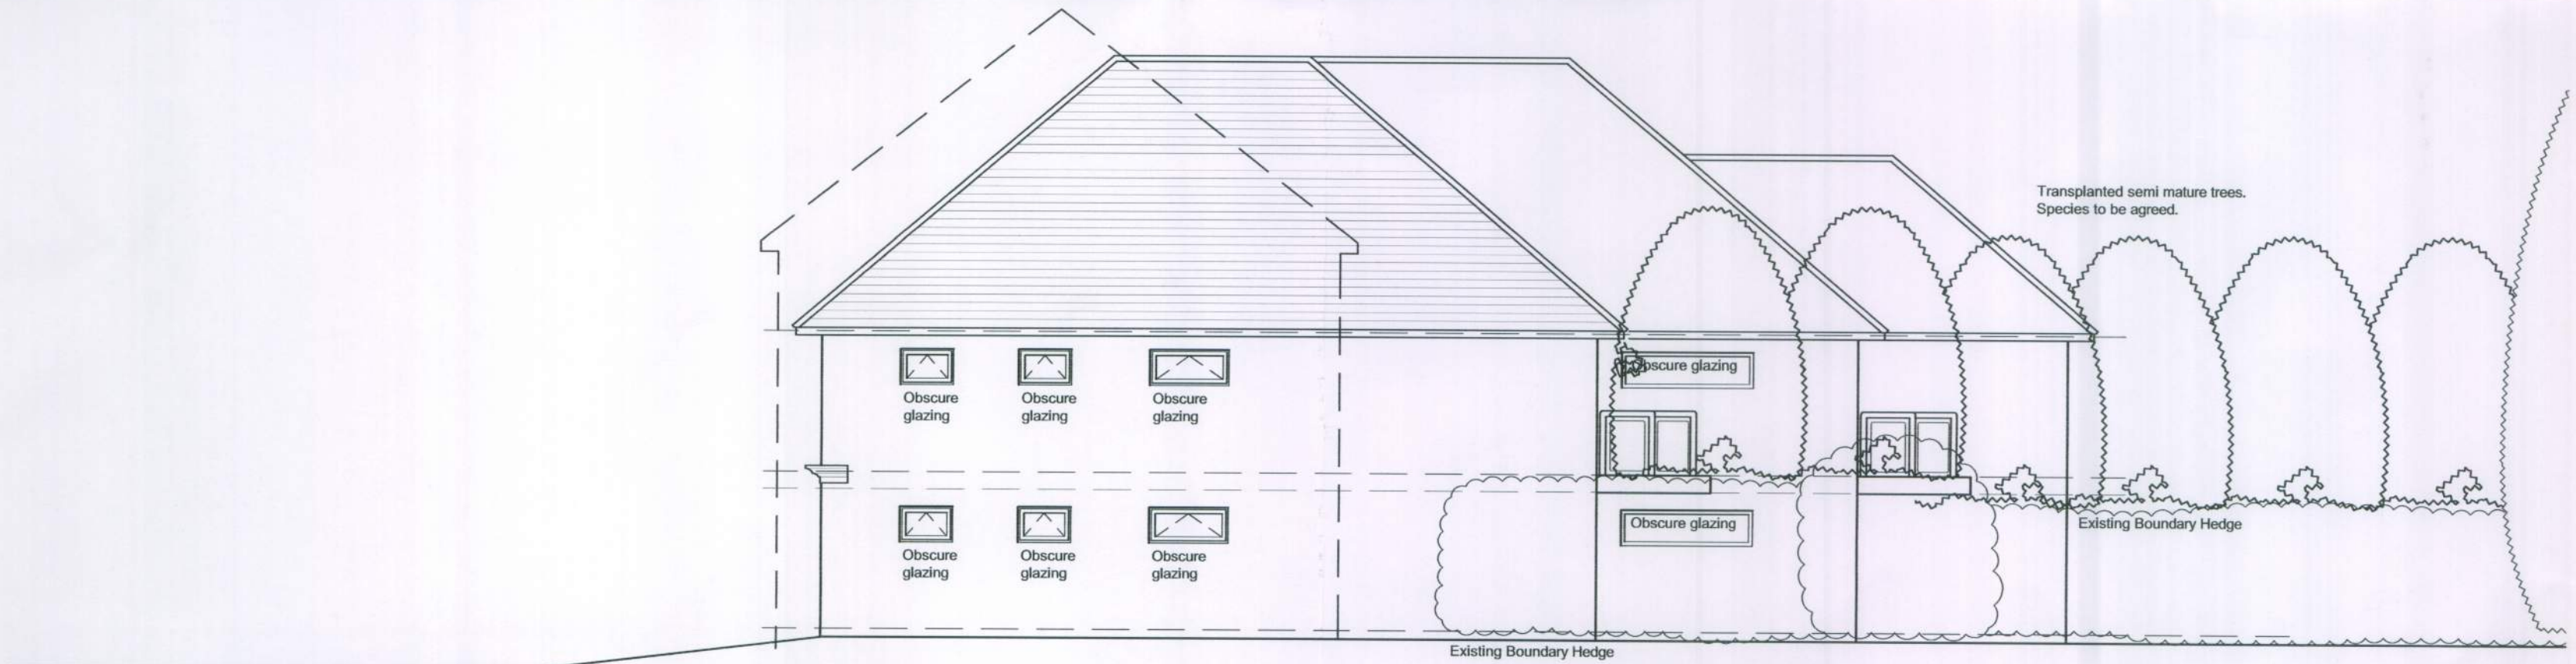

EAST ELEVATION

ARUN DISTRICT COUNCIL
No. **FP 09 11**
SUBSTITUTION
RECEIVED **16-11-11**

D	LO	10/11/2011	Front entrance door, Canopy and windows over amended
C	LO	05/10/2011	Windows amended and trees and hedges shown.
B	LO	23/09/2011	Scale amended
A	LO	23/08/2011	Elevations updated
#	LO	30/08/2010	1st Issue
Rev	By	Date	Note

Client **John Owen**

Job **30 Limmer Lane
Felpham, Bognor Regis,
West Sussex.**

Drawing **Proposed Apartments
Proposed Elevations**

Date **August 2010** Scale **1:100@A1 1:200@A3**

Drawn By **L.O.** Dwg. No. **030510/SL-32D**

Cube17 Limited, 19 Parkfield Avenue, Bognor Regis, West Sussex. PO21 3BW. Tel. - 01749 900023 - email. info@cube17.co.uk

CUBE17