


- NOTES:
1. Do not scale this drawing. Use figured dimensions only, except for Planning purposes.
 2. All dimensions must be checked on site by the contractor prior to commencement of work.
 3. All construction details are indicative and are to be checked and confirmed on site and any divergence's are to be agreed with the Contract Administrator.



THIS DRAWING TO BE READ IN-CONJUNCTION WITH THE BUILDING CONTROL AND CONSTRUCTION NOTES

PROPOSED
EXTENSIONS.

THE SITE.

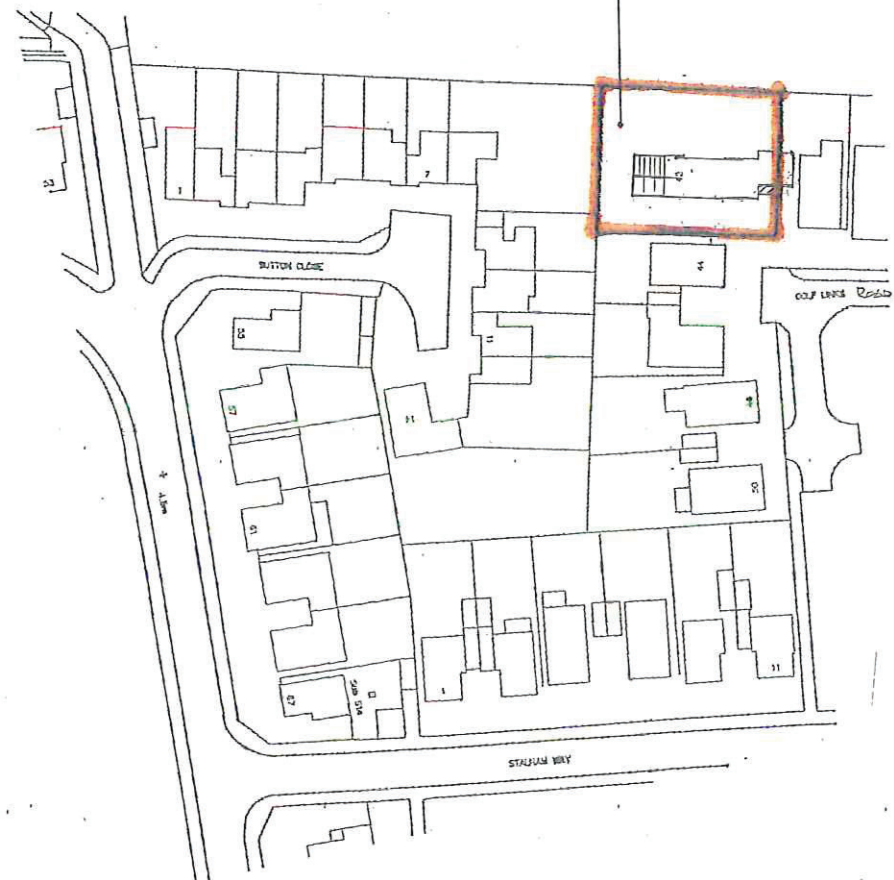

SITE LOCATION
PLAN.
[1:1250]

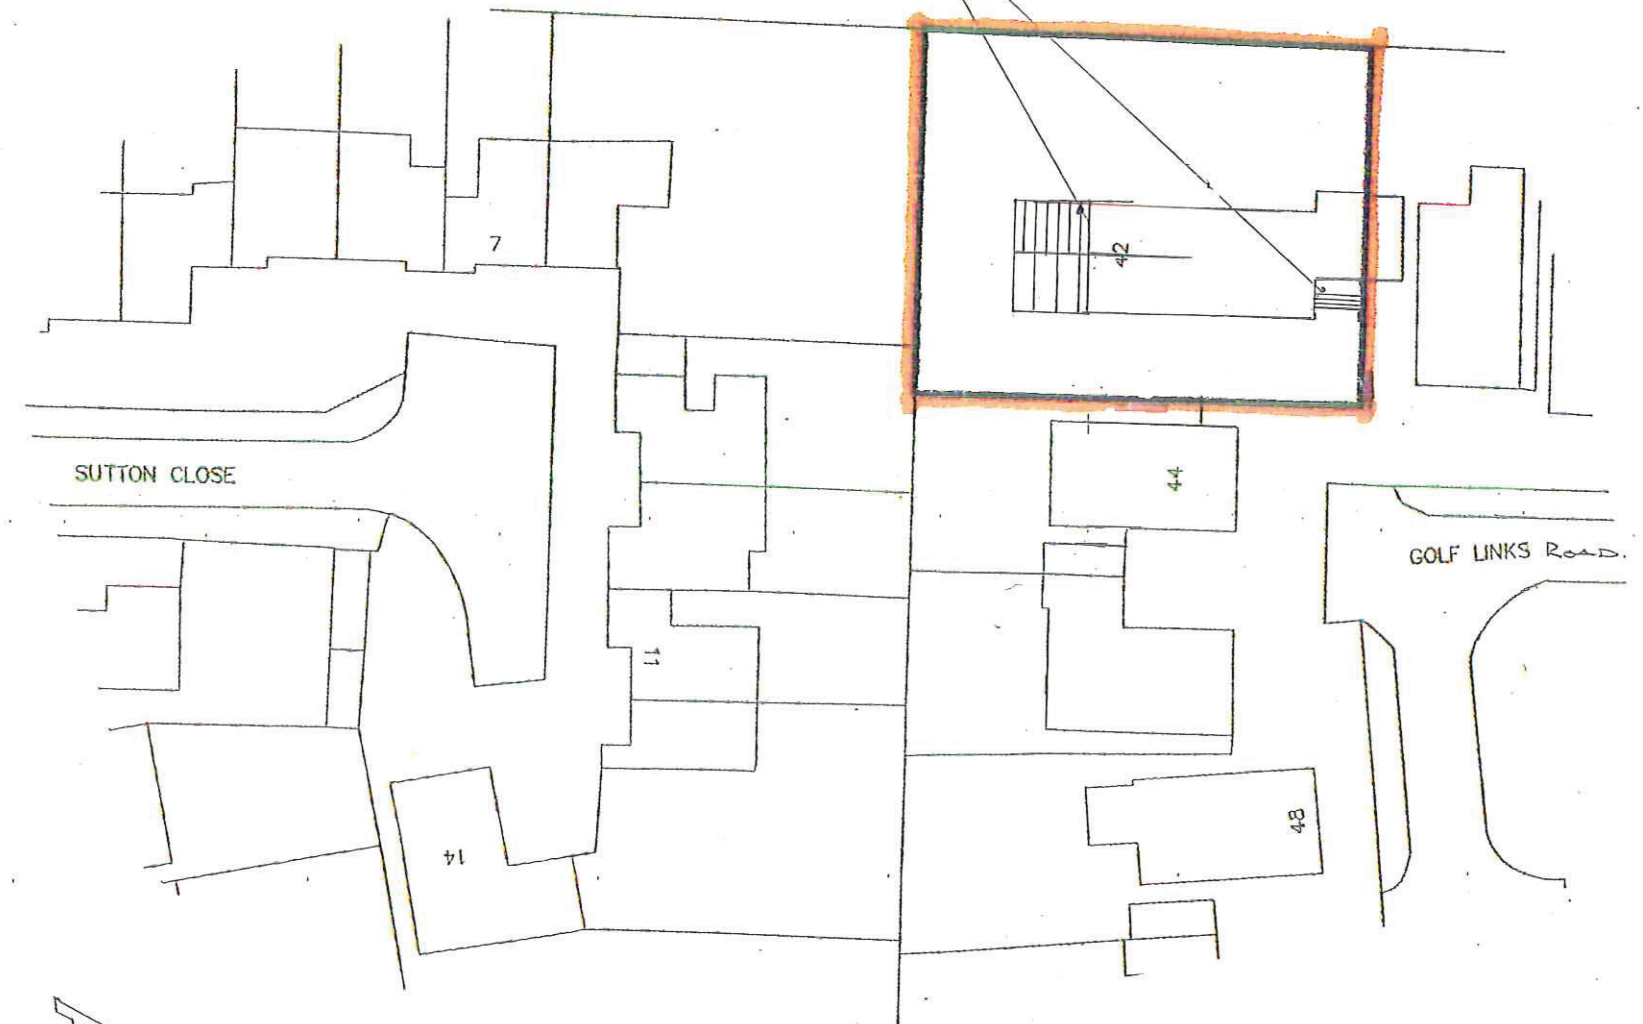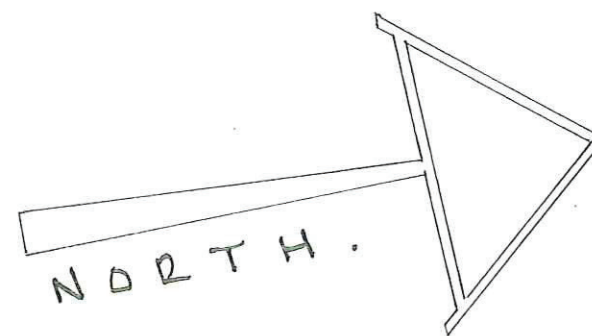

BLOCK PLAN.
[1:500]

REV. A. MAR. 12.
ROAD NAME AMENDED.
REV. A. AUG. 12, RE-DRAWN.

K.E. HILTON AND ASSOCIATES
Chartered Structural Engineers


2 ALBERT CHAMBERS Tel: 01243 865500
SUDLEY ROAD Fax: 01243 860489
BOGNOR REGIS Mobile: 07968 333140
WEST SUSSEX
PO21 1EQ E-Mail: k_e_hilton@yahoo.co.uk

SITE LOCATION & BLOCK PLAN.			
Scale	1:1250 1:500 @ A3	Drawn By	C.R.B.
Date	MAR. 12.	Checked	K.E.H.
Drawing Number	4781/1.B		

Proposed Ground Floor Lounge Extension Together With Internal Alterations - 42
Golf Links Road, Felpham, PO22 8EX.

1. Do not scale this drawing. Use figured dimensions only, except for Planning purposes.
2. All dimensions must be checked on site by the contractor prior to commencement of work.
3. All construction details are indicative and are to be checked and confirmed on site and any divergence's are to be agreed with the Contract Administrator.

THIS DRAWING TO BE READ IN-CONJUNCTION WITH THE BUILDING CONTROL AND CONSTRUCTION NOTES

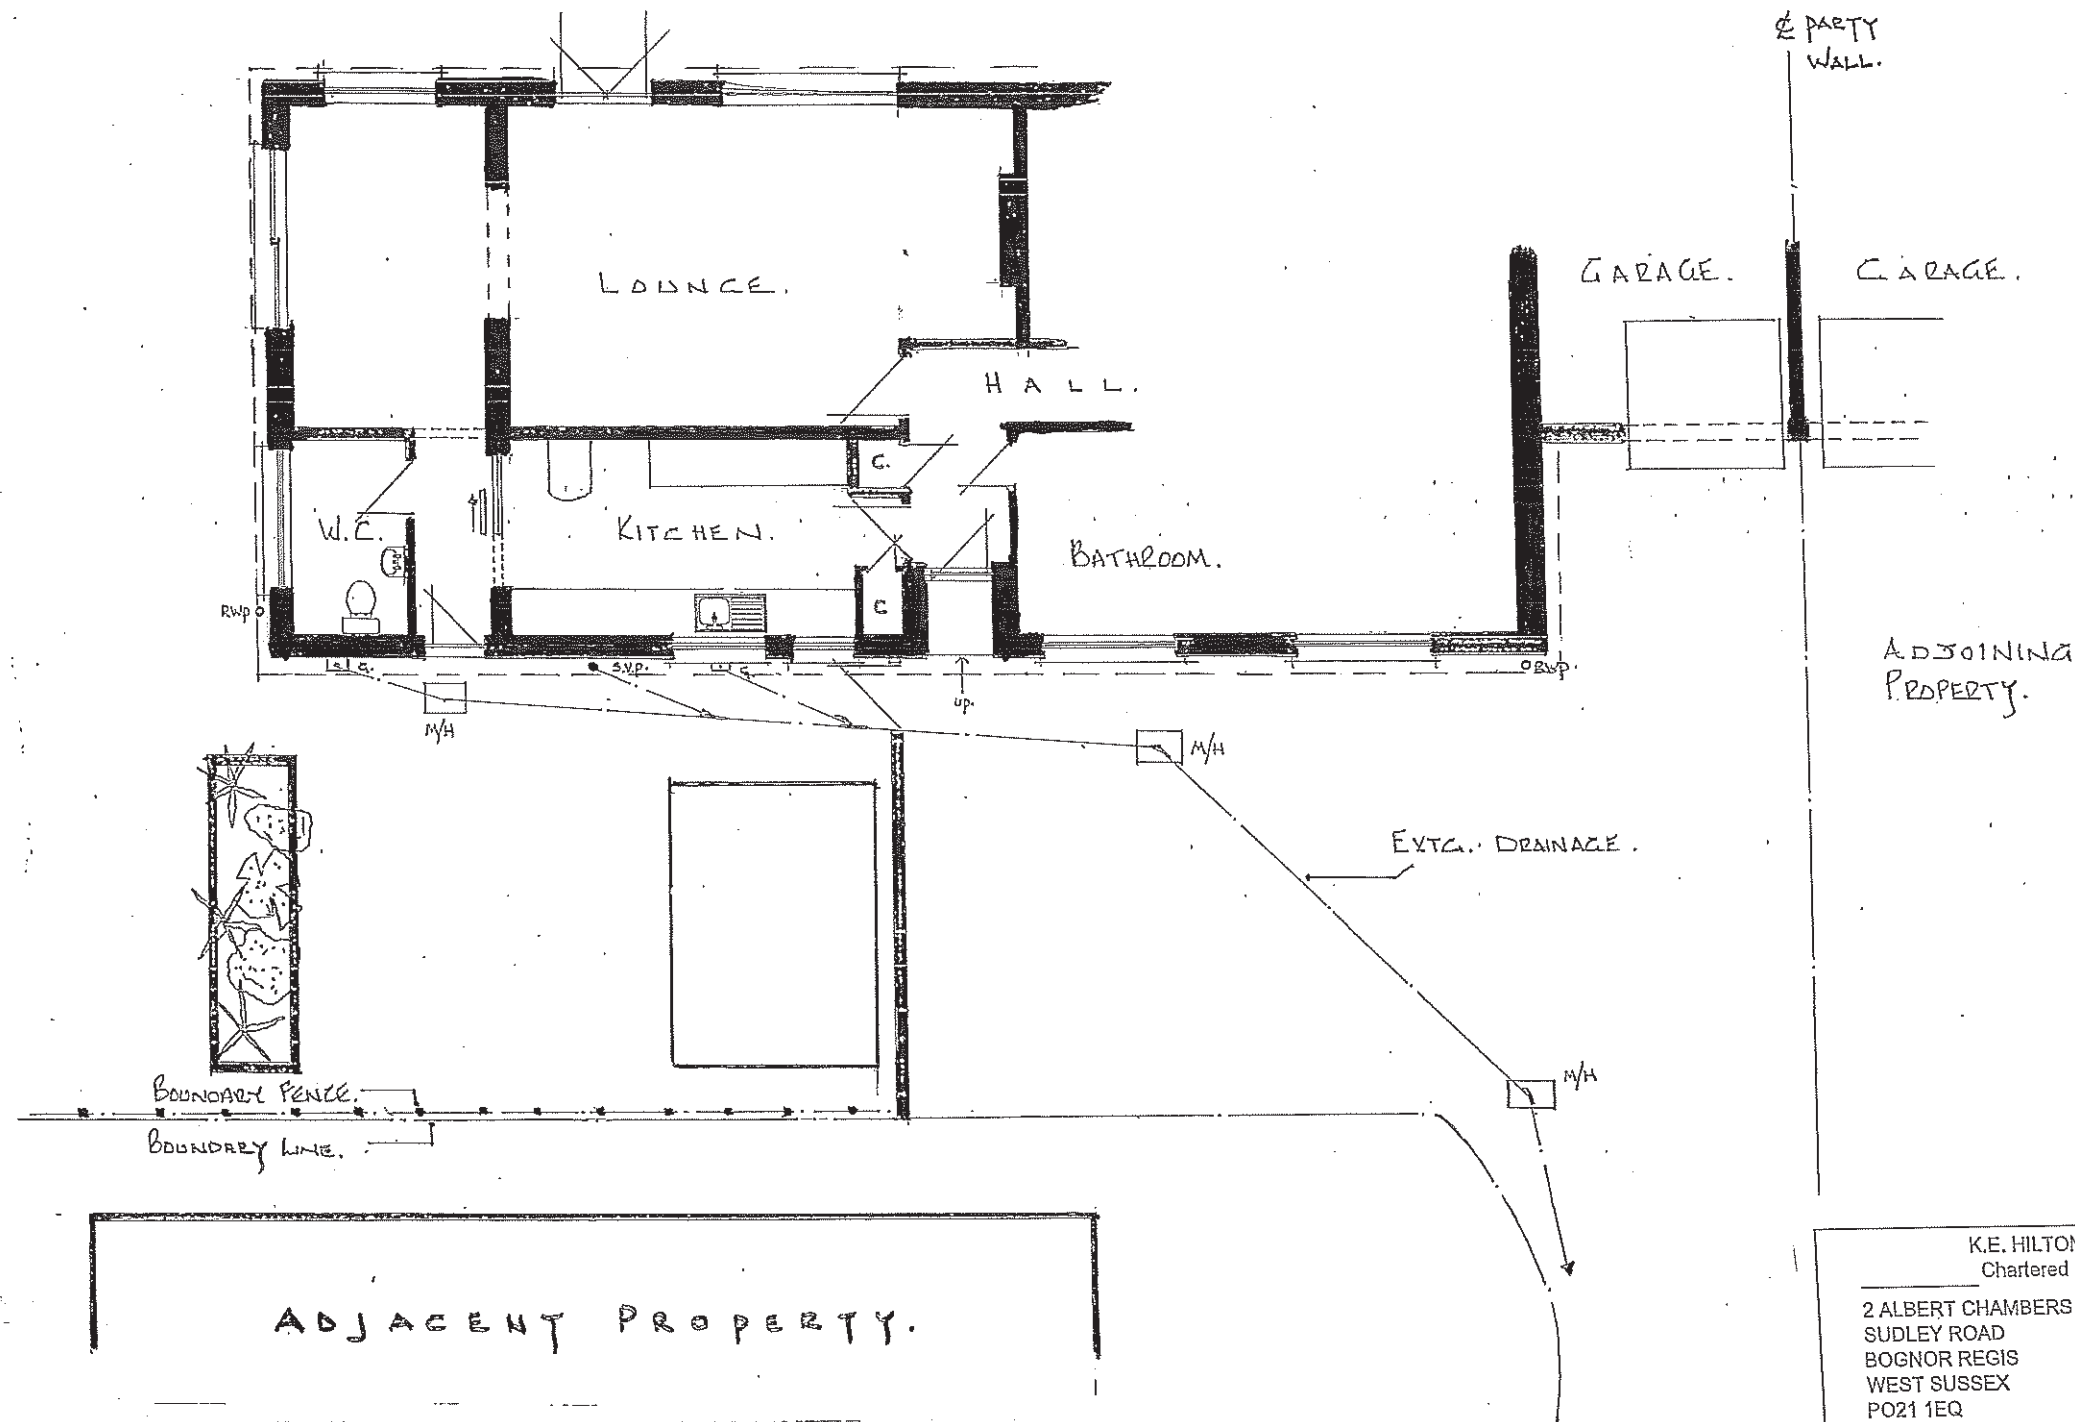

PART GROUND FLOOR [AS EXISTING.]


Proposed Ground Floor Lounge Extension Together With Internal Alterations - 42
 Golf Links Road, Felpham, PO22 8EX.

K.E. HILTON AND ASSOCIATES
 Chartered Structural Engineers
 2 ALBERT CHAMBERS
 SUDLEY ROAD
 BOGNOR REGIS
 WEST SUSSEX
 PO21 1EQ
 Tel: 01243 865500
 Fax: 01243 860489
 Mobile: 07968 333140
 E-Mail: k_e_hilton@yahoo.co.uk


PART GROUND FLOOR PLAN: [AS EXISTING.]				NORTH
Scale	1:100	@ A3	Drawn By	
Date	AUG.12.		Checked	K.E.H.
Drawing Number				
4781/2A				

- NOTES:
1. Do not scale this drawing. Use figured dimensions only, except for Planning purposes.
 2. All dimensions must be checked on site by the contractor prior to commencement of work.
 3. All construction details are indicative and are to be checked and confirmed on site and any divergence's are to be agreed with the Contract Administrator.


THIS DRAWING TO BE READ IN-CONJUNCTION WITH THE BUILDING CONTROL AND CONSTRUCTION NOTES

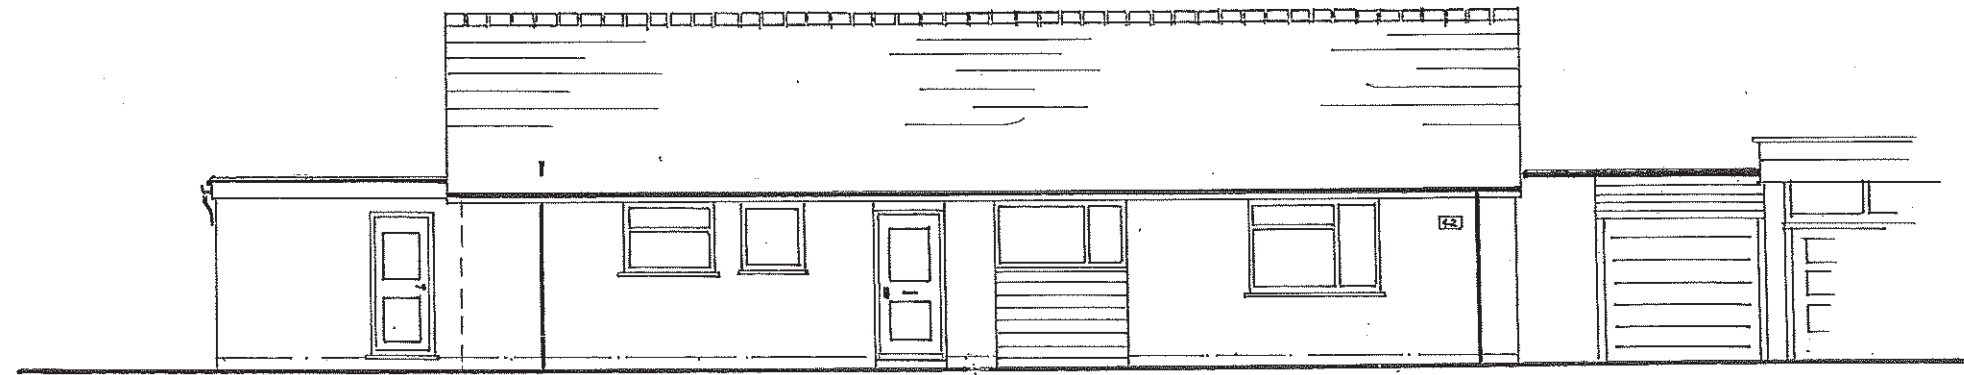

E A S T E L E V A T I O N

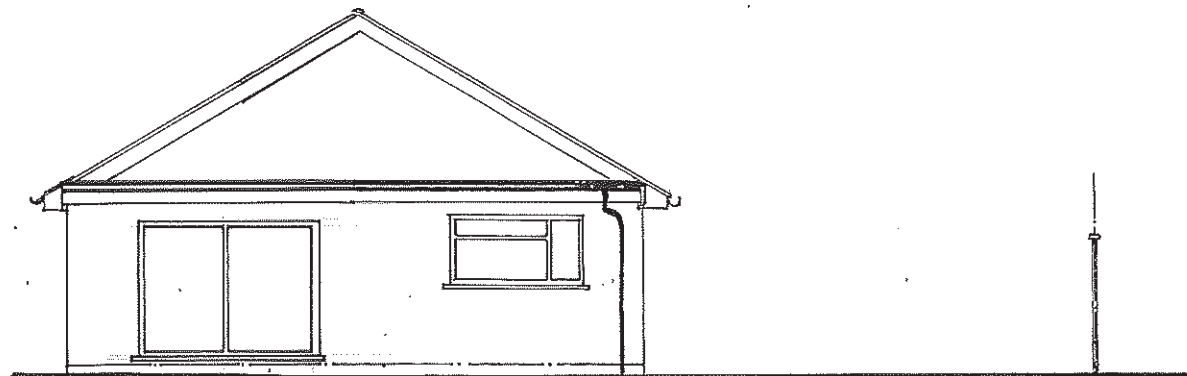

S O U T H E L E V A T I O N

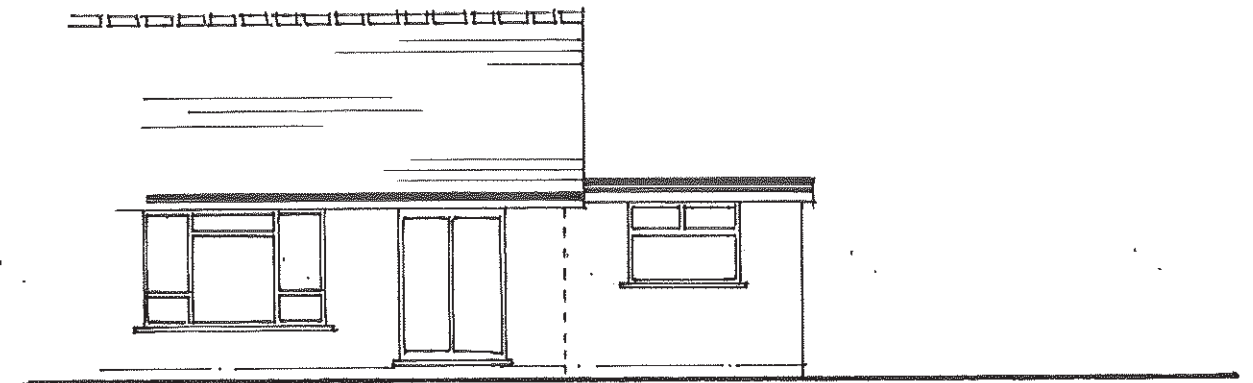

W E S T E L E V A T I O N .

REV. Aug. 12. (RE-DESK)


K.E. HILTON AND ASSOCIATES			
Chartered Structural Engineers			
2 ALBERT CHAMBERS		Tel:	01243 865500
SUDLEY ROAD		Fax:	01243 860489
BOGNOR REGIS		Mobile:	07968 333140
WEST SUSSEX			
PO21 1EQ		E-Mail:	k_e_hilton@yahoo.co.uk

ELEVATIONS. [AS EXISTING.]			
Scale	1:100	@ A3	Drawn By C.R.B.
Date	AUG. 12.	Checked	K.E.H.
Drawing Number	4781/3A		

Proposed Ground Floor Lounge Extension Together With Internal Alterations - 42
Golf Links Road, Felpham, PO22 8EX.

- NOTES:
1. Do not scale this drawing. Use figured dimensions only, except for Planning purposes.
 2. All dimensions must be checked on site by the contractor prior to commencement of work.
 3. All construction details are indicative and are to be checked and confirmed on site and any divergence's are to be agreed with the Contract Administrator.

THIS DRAWING TO BE READ IN-CONJUNCTION WITH THE BUILDING CONTROL AND CONSTRUCTION NOTES

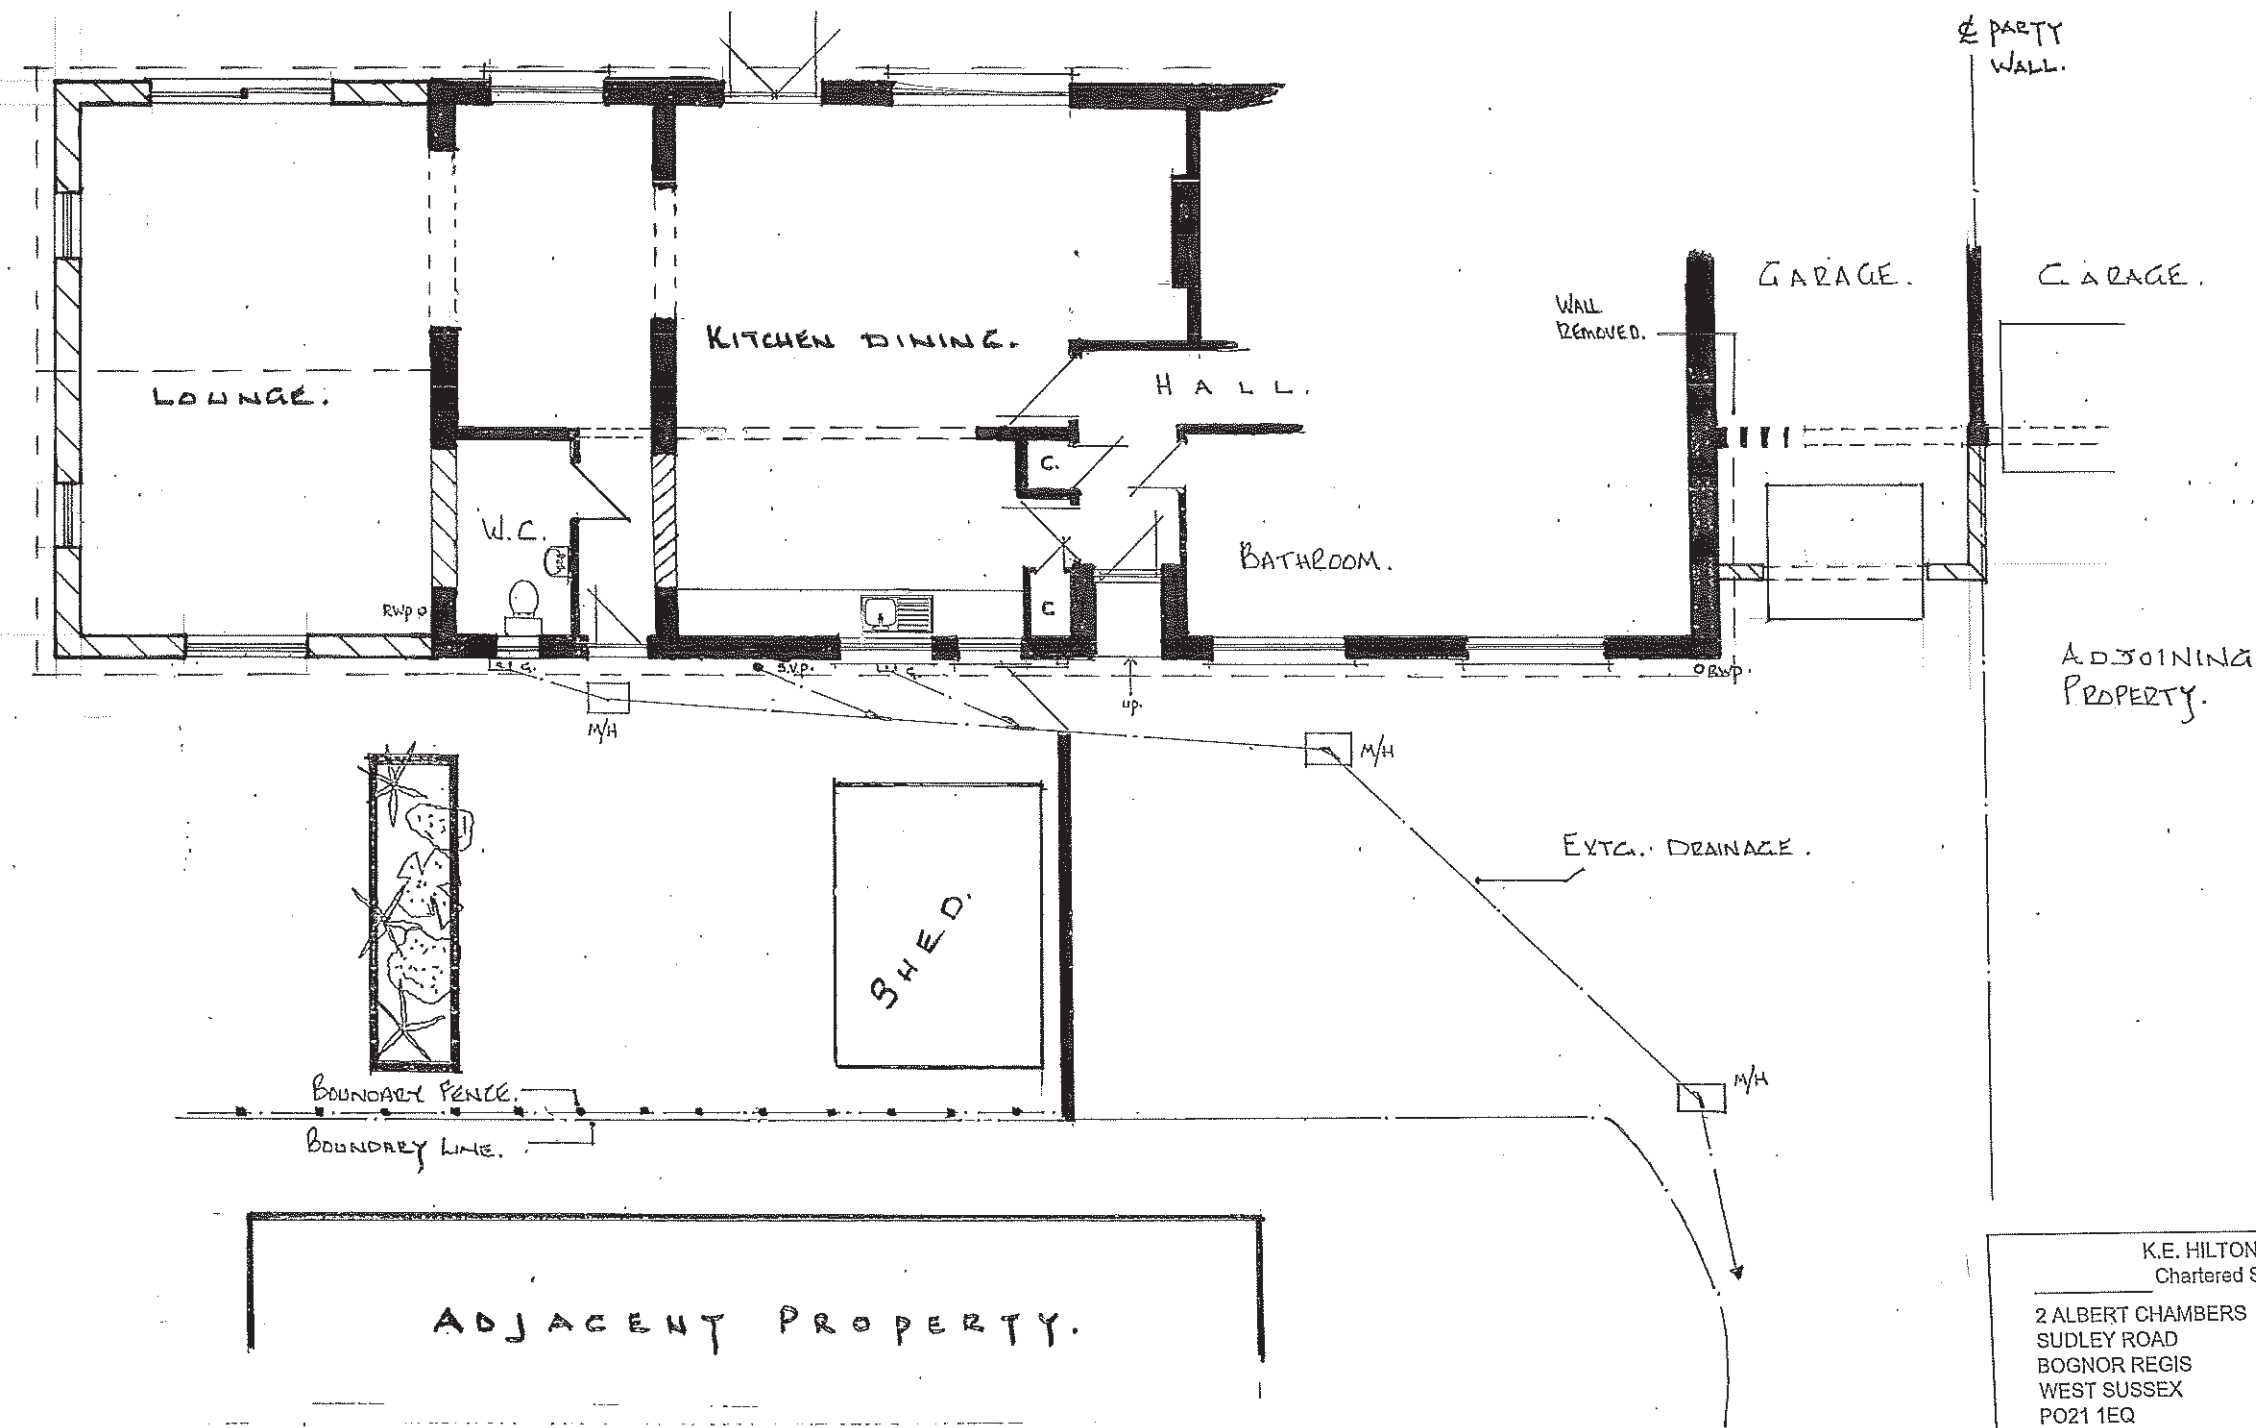

ADJACENT PROPERTY.

PART GROUND FLOOR [AS PROPOSED]


Proposed Ground Floor Lounge Extension Together With Internal Alterations - 42
 Golf Links Road, Felpham, PO22 8EX.

K.E. HILTON AND ASSOCIATES
 Chartered Structural Engineers

2 ALBERT CHAMBERS
 SUDLEY ROAD
 BOGNOR REGIS
 WEST SUSSEX
 PO21 1EQ

Tel: 01243 865500
 Fax: 01243 860489
 Mobile: 07968 333140
 E-Mail: k_e_hilton@yahoo.co.uk

PART GROUND FLOOR			
PLAN [AS PROPOSED]			
Scale	1:100	@ A3	Drawn By E.R.B.
Date	AUG.12.		Checked K.E.H.
Drawing Number	4781/4*		

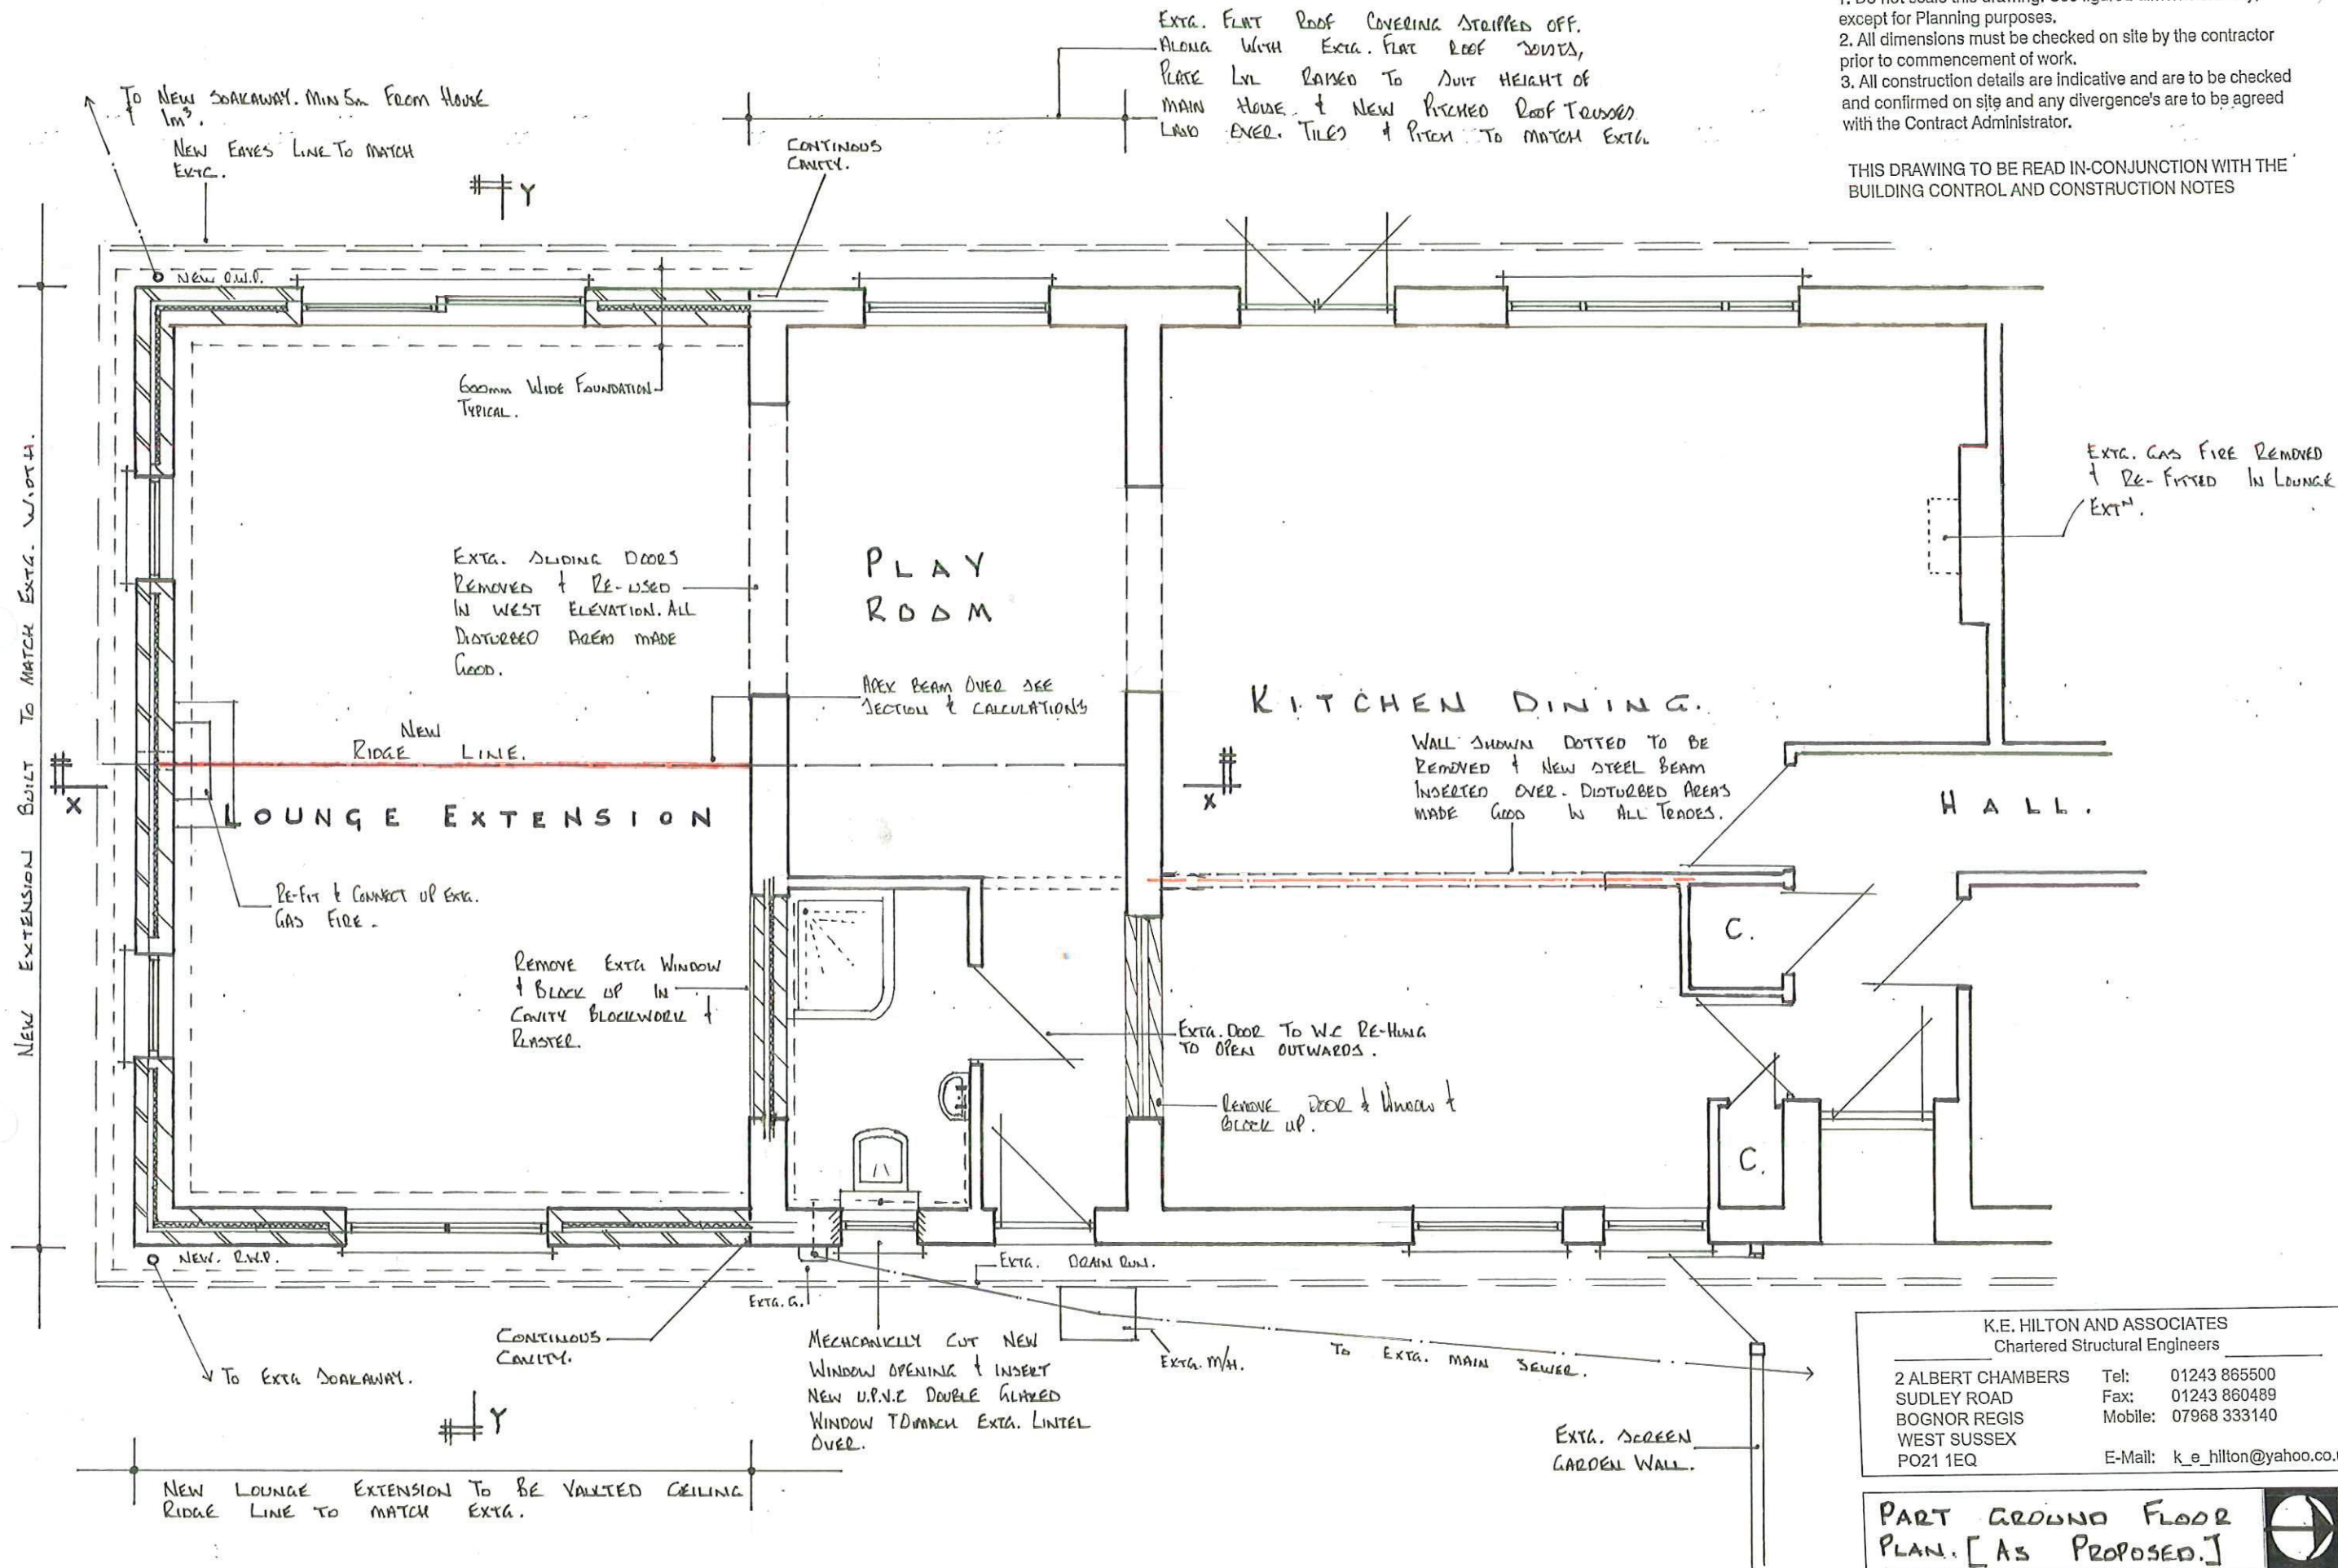

- NOTES:
1. Do not scale this drawing. Use figured dimensions only, except for Planning purposes.
 2. All dimensions must be checked on site by the contractor prior to commencement of work.
 3. All construction details are indicative and are to be checked and confirmed on site and any divergence's are to be agreed with the Contract Administrator.

THIS DRAWING TO BE READ IN-CONJUNCTION WITH THE BUILDING CONTROL AND CONSTRUCTION NOTES


Proposed Ground Floor Lounge Extension Together With Internal Alterations - 42
 Golf Links Road, Felpham, PO22 8EX.
 (REV. A. Aug. 12. RE-DRAWN)

K.E. HILTON AND ASSOCIATES
 Chartered Structural Engineers
 2 ALBERT CHAMBERS Tel: 01243 865500
 SUDLEY ROAD Fax: 01243 860489
 BOGNOR REGIS Mobile: 07968 333140
 WEST SUSSEX
 PO21 1EQ E-Mail: k_e_hilton@yahoo.co.uk

PART GROUND FLOOR PLAN. [AS PROPOSED.]			
Scale	1:50	@ A3	Drawn By C.R.B.
Date	AUG. 12.		Checked K.E.H.
Drawing Number	4781/5A		

1. Do not scale this drawing. Use figured dimensions only, except for Planning purposes.
2. All dimensions must be checked on site by the contractor prior to commencement of work.
3. All construction details are indicative and are to be checked and confirmed on site and any divergence's are to be agreed with the Contract Administrator.


THIS DRAWING TO BE READ IN-CONJUNCTION WITH THE BUILDING CONTROL AND CONSTRUCTION NOTES

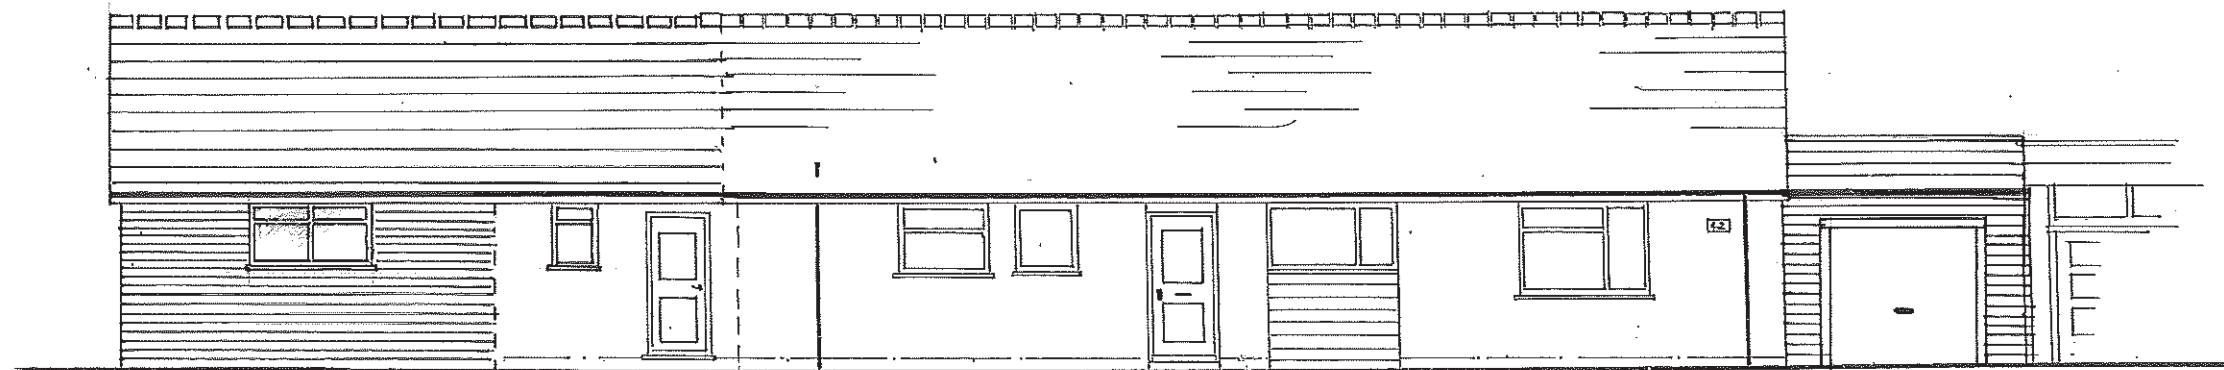

E A S T E L E V A T I O N



S O U T H E L E V A T I O N

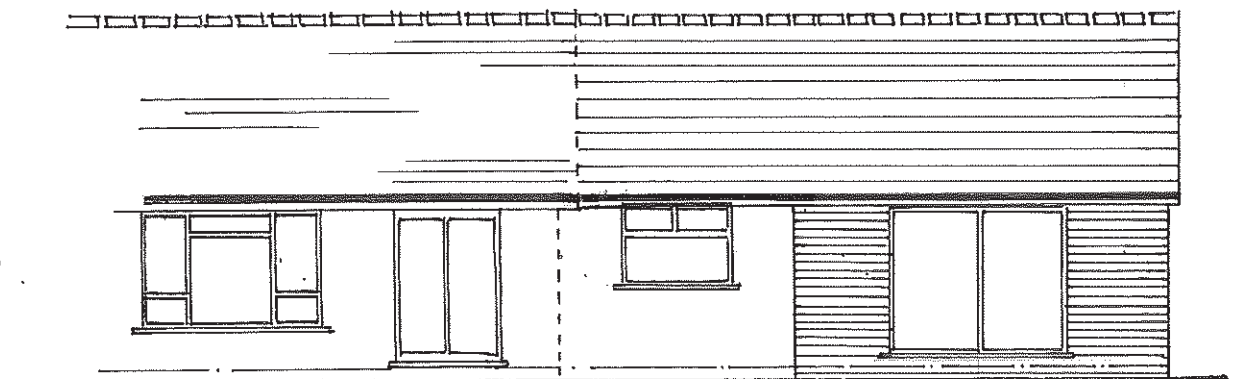

W E S T E L E V A T I O N

K.E. HILTON AND ASSOCIATES
Chartered Structural Engineers

2 ALBERT CHAMBERS Tel: 01243 865500
SUDLEY ROAD Fax: 01243 860489
BOGNOR REGIS Mobile: 07968 333140
WEST SUSSEX
PO21 1EQ E-Mail: k_e_hilton@yahoo.co.uk

ELEVATIONS. [AS
Proposed.]

Scale	1:100	@ A3	Drawn By	C.B.B.
Date	AUG.12.		Checked	K.E.H.
Drawing Number	4781/6*			

Proposed Ground Floor Lounge Extension Together With Internal Alterations - 42
Golf Links Road, Felpham, PO22 8EX.
Rev. A. Aug. 12 Re-Drawn.