

Revisions:



EXISTING SOUTH ELEVATION




EXISTING EAST ELEVATION




EXISTING NORTH ELEVATION




EXISTING WEST ELEVATION

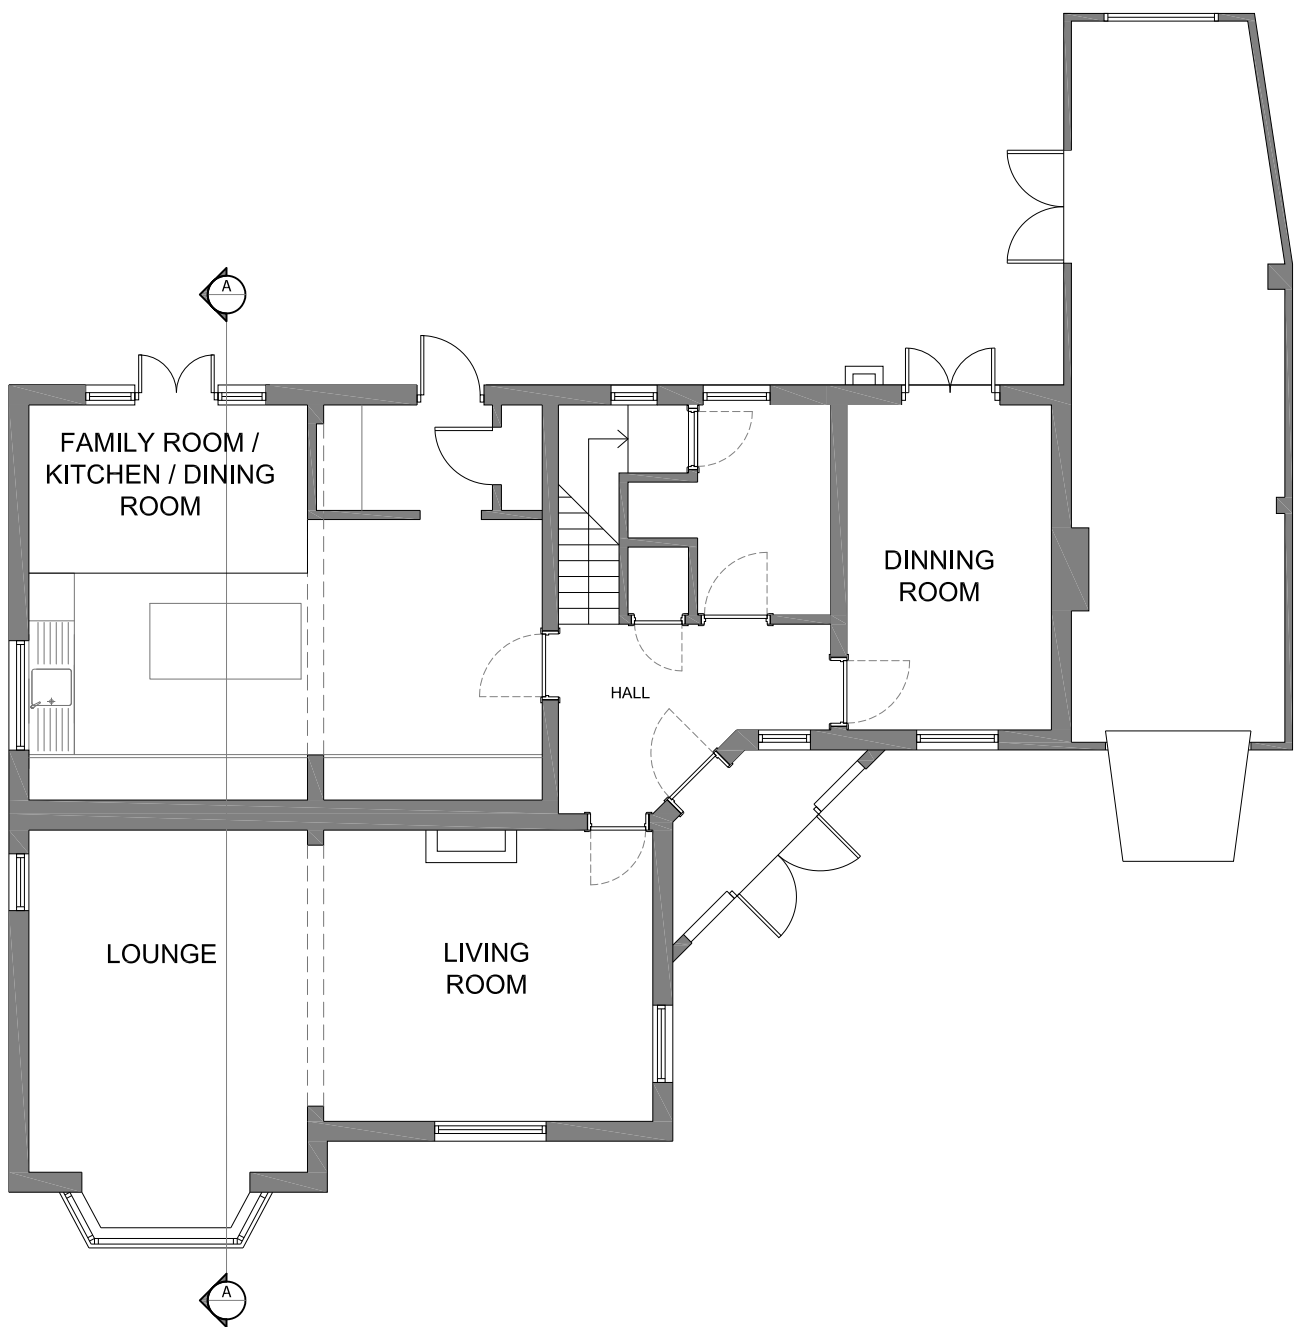


EXISTING GROUND FLOOR PLAN

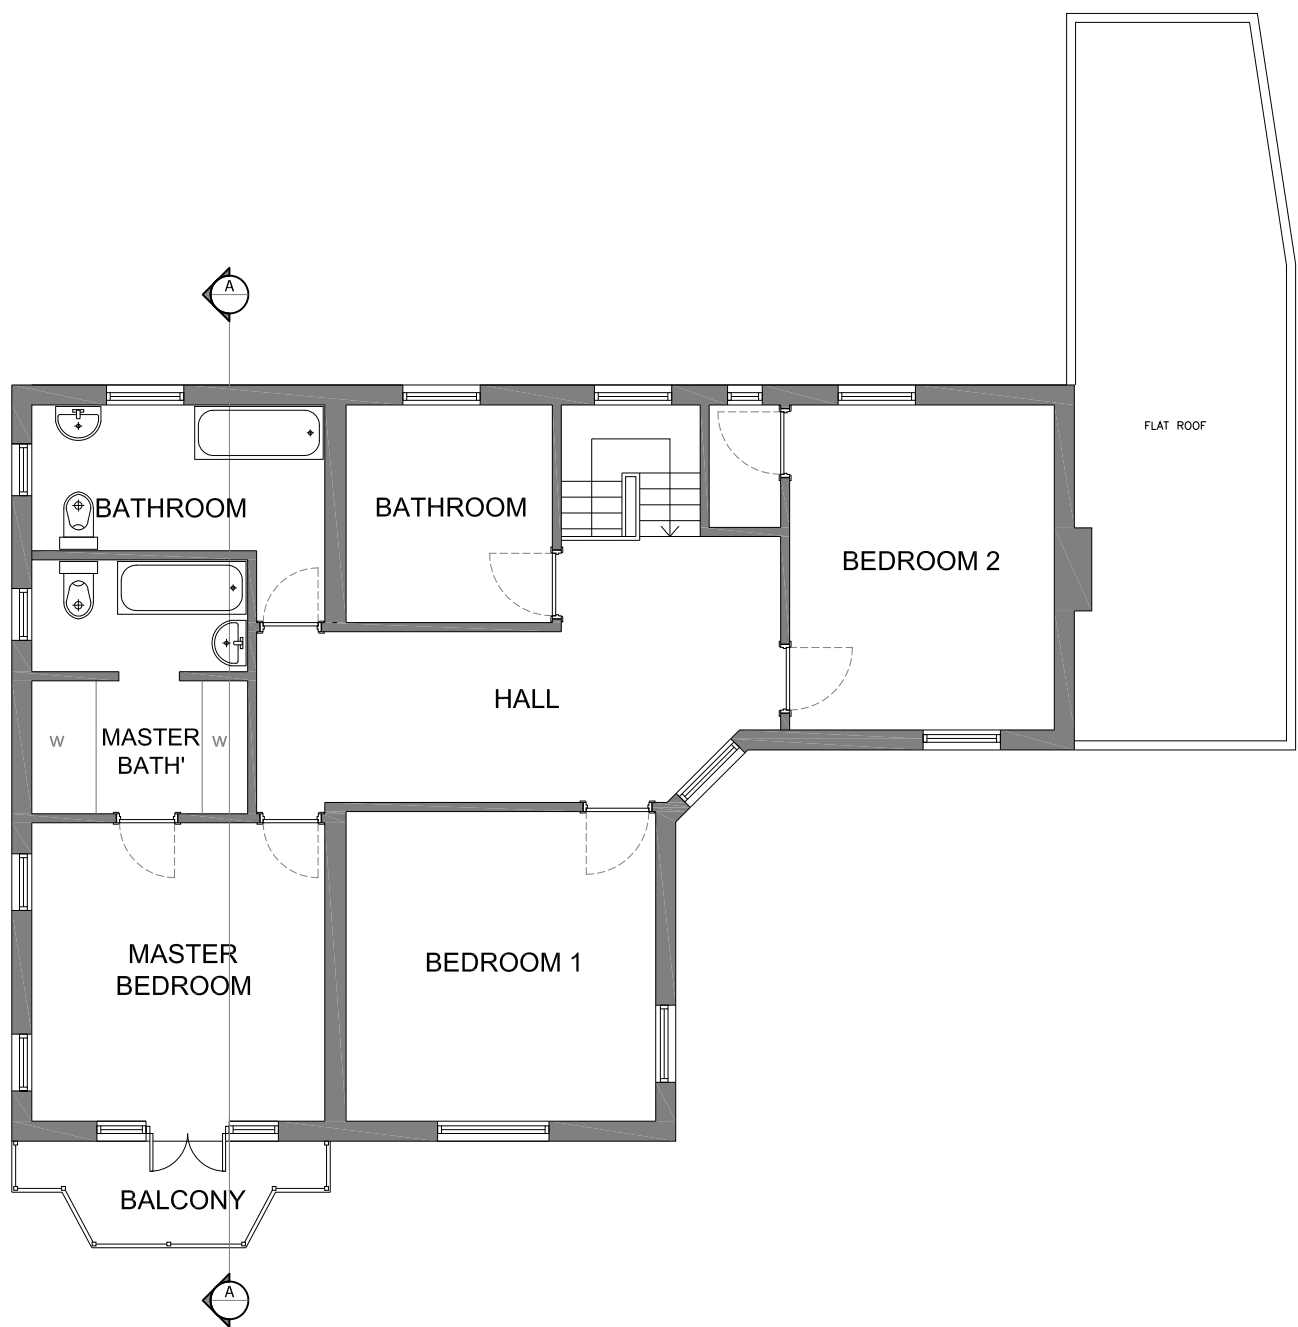

EXISTING 1ST FLOOR PLAN

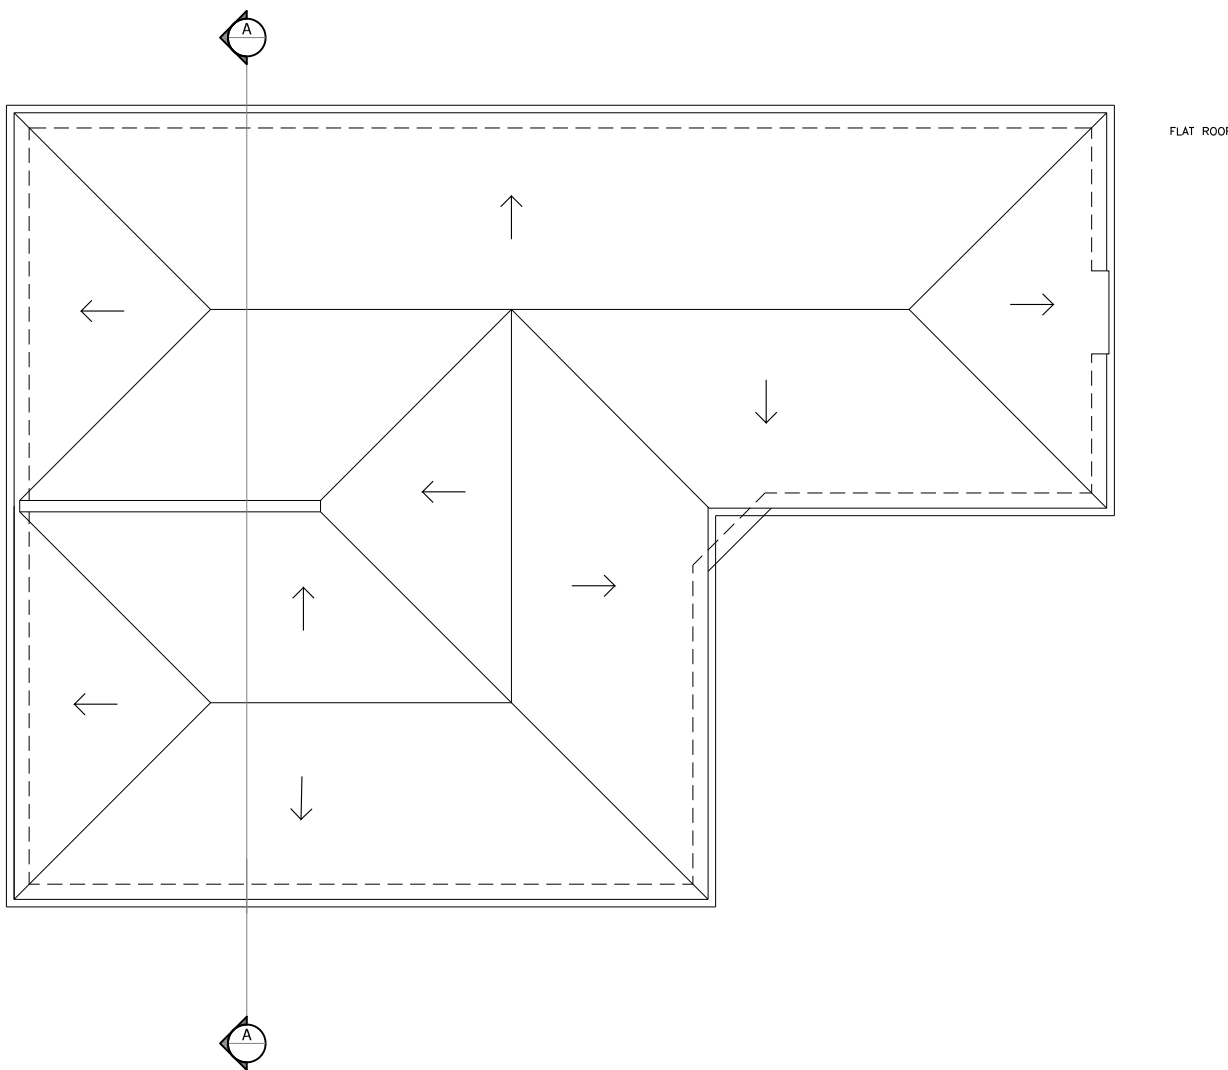

EXISTING ROOF PLAN

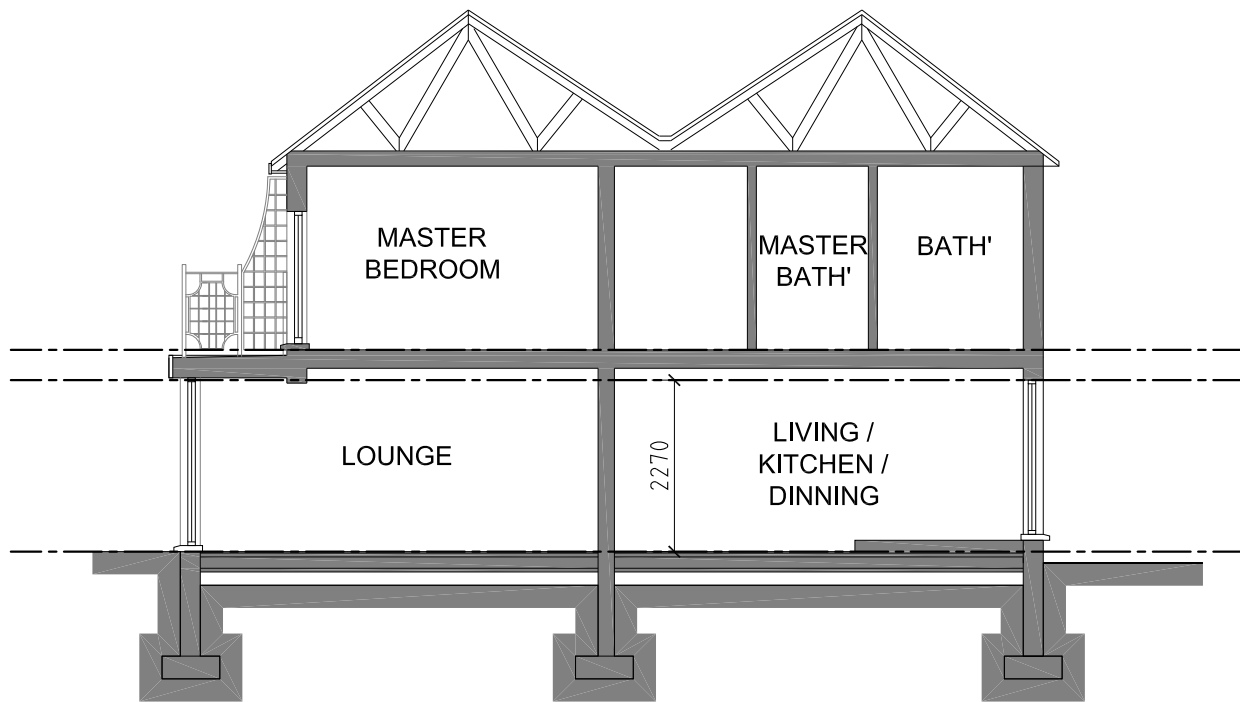

EXISTING SECTION A-A

Suite 6a
Church House,
94 Felpham Road
Felpham
West Sussex,
PO22 7PG
TEL: 01243 822081

Architectural
Services
Planning
Building Regs
On Site Supervision
Landscape Design

e-mail: info@jjrdesigns.com

Client:
MR & MRS J KRACKE

Project:
4, WEST LODGE ,WEST CLOSE
FELPHAM, PO22 7LQ

Drawing Title:
EXISTING PLANS AND ELEVATIONS

Issue status:
Outline proposals: ☐ Production information: ☐ Scheme design: ☐
Tender drawing: ☐ Detail design: ☐ Contract drawing: ☐

Scale: 1:100	Drawn: I. Bruma	Checked: R. Stefanski	Date: 23.01.2020
Job No: 1407	Drawing No: 103	Revision:	

