

Revisions:



PROPOSED SOUTH ELEVATION




PROPOSED EAST ELEVATION




PROPOSED NORTH ELEVATION




PROPOSED WEST ELEVATION

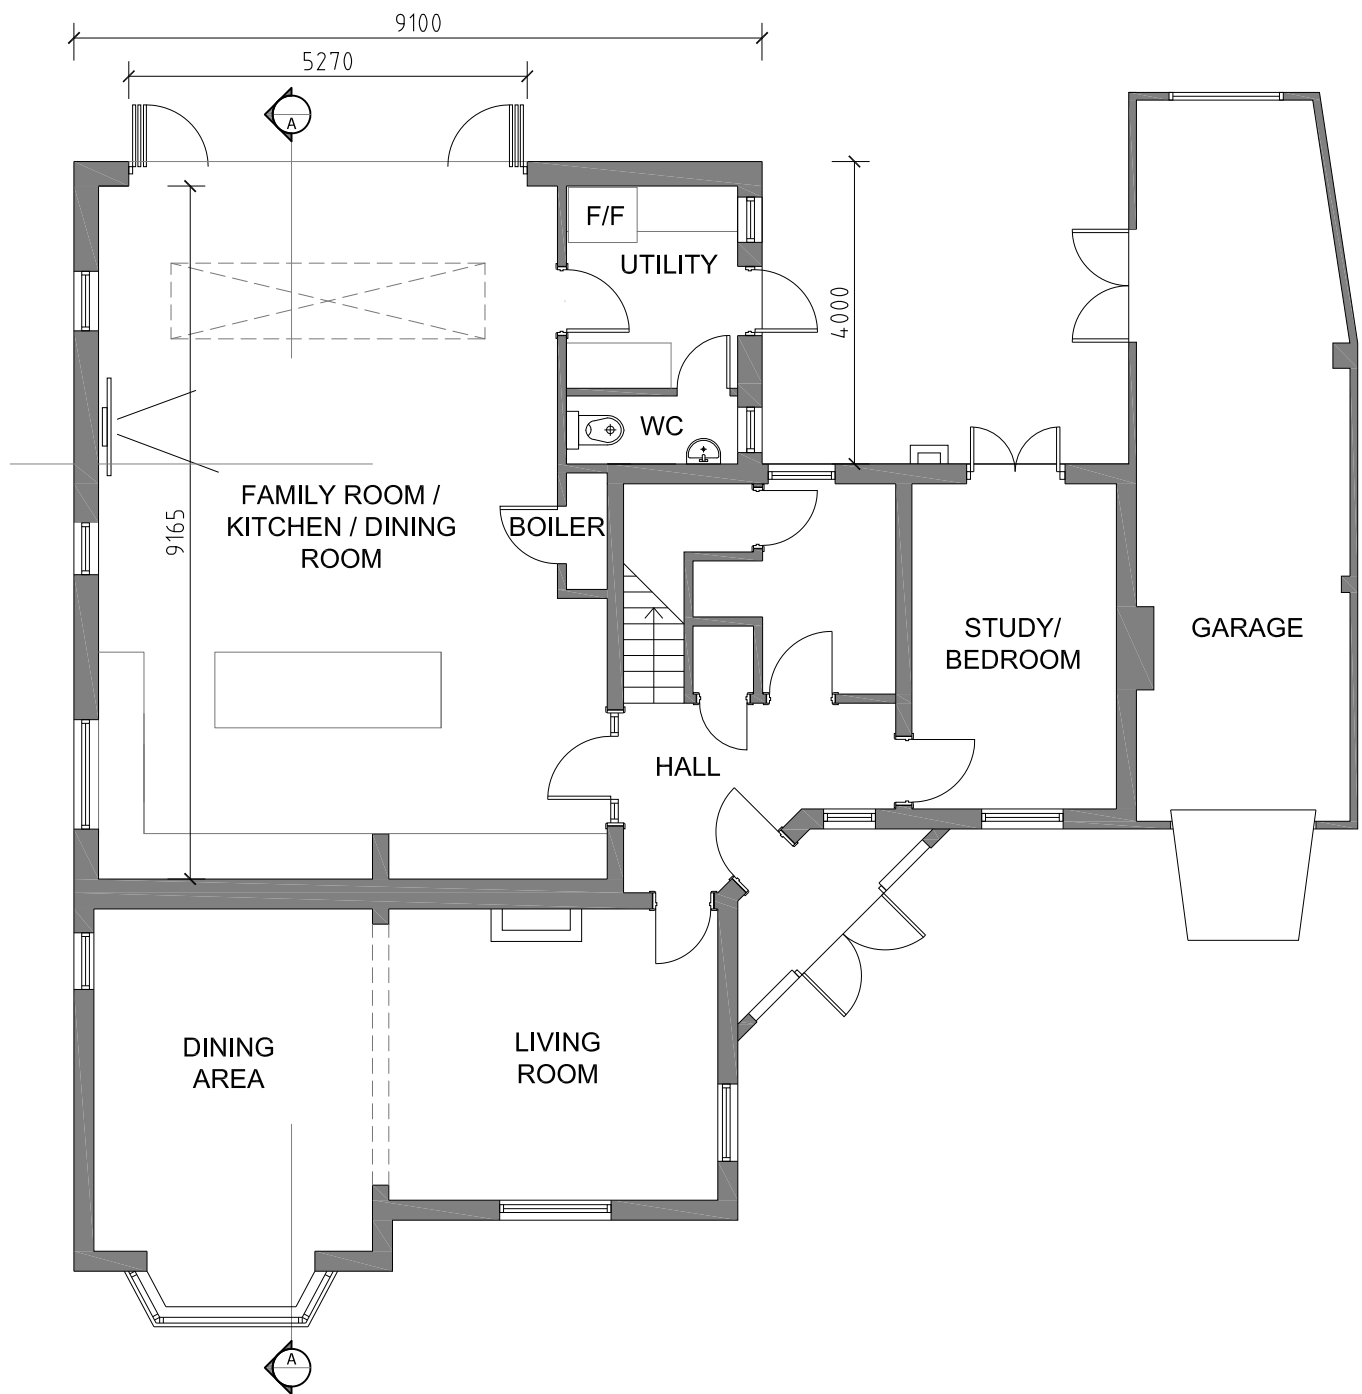


PROPOSED GROUND FLOOR PLAN

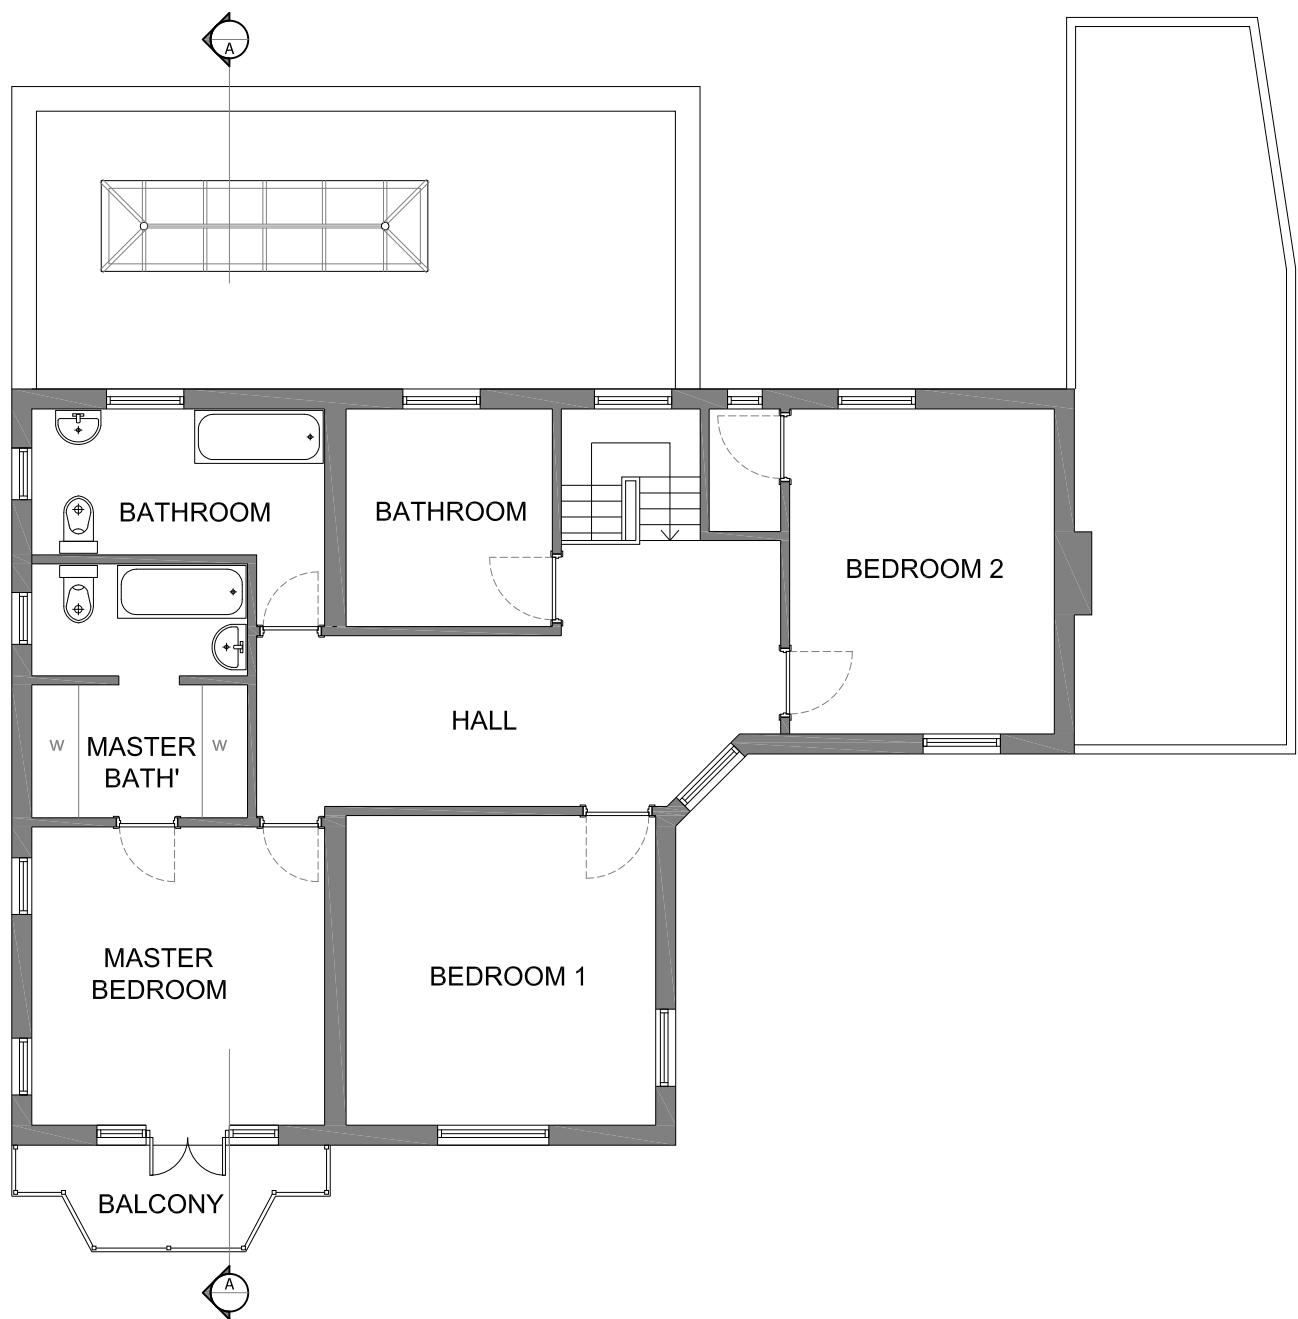

PROPOSED 1ST FLOOR PLAN

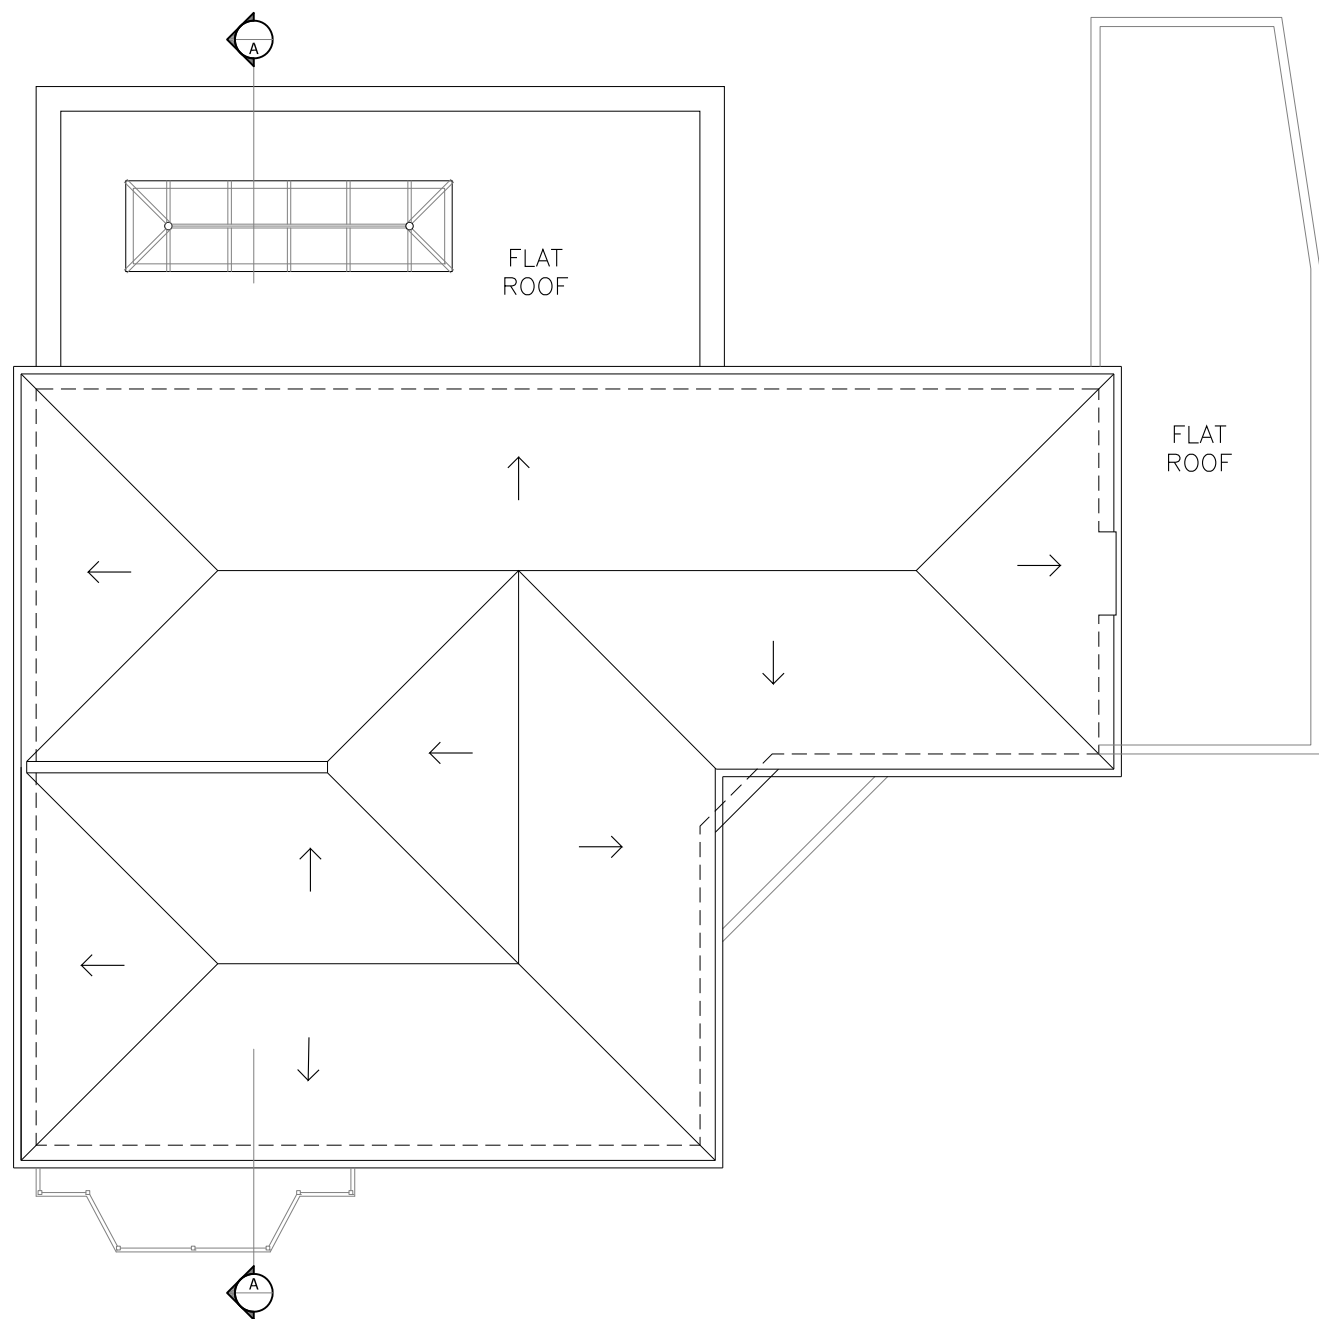

PROPOSED ROOF PLAN

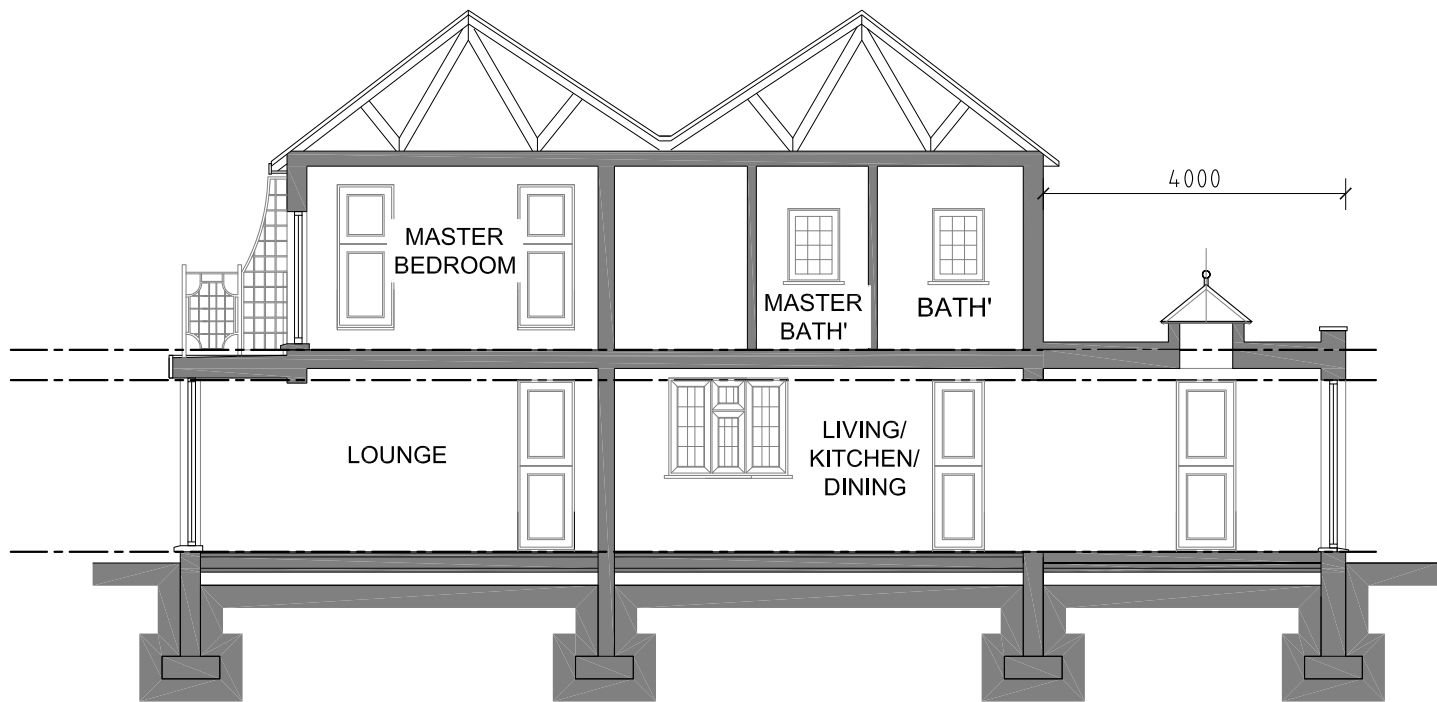

PROPOSED SECTION A-A



Suite 6a
Church House,
94 Felpham Road
Felpham
West Sussex,
PO22 7PG
TEL: 01243 822081

Architectural
Services
Planning
Building Regs
On Site Supervision
Landscape Design

e-mail: info@jjrdesigns.com

Client:

MR & MRS J KRACKE

Project:

4, WEST LODGE ,WEST CLOSE
FELPHAM, PO22 7LQ

Drawing Title:

PROPOSED PLANS AND ELEVATIONS

Issue status:
Outline proposals: ☐ Production information: ☐ Scheme design: ☐
Tender drawing: ☐ Detail design: ☐ Contract drawing: ☐

Scale: 1:100	Drawn: I. Bruma	Checked: R. Stefanski	Date: 23.01.2020
Job No: 1407	Drawing No: 104	Revision:	

