


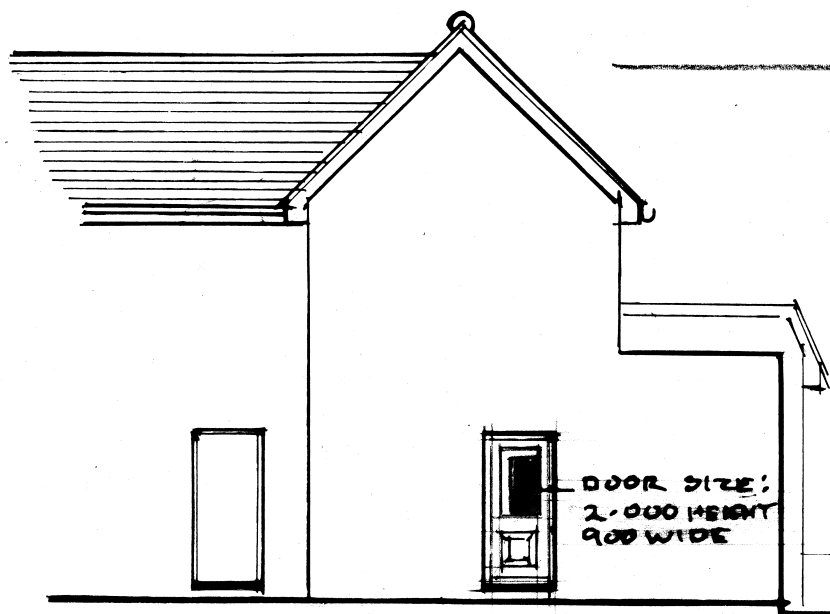


1:100 SIDE ELEVATION [SOUTH]

0 1 2 3 4 5 METRES.

WHITE PAINTED RENDER
U.P.V.C. WINDOWS, WHITE
SIZE: 9-350 HT X 1-000 WIDE
BLACK PLINTH



FRONT ELEVATION [EAST]

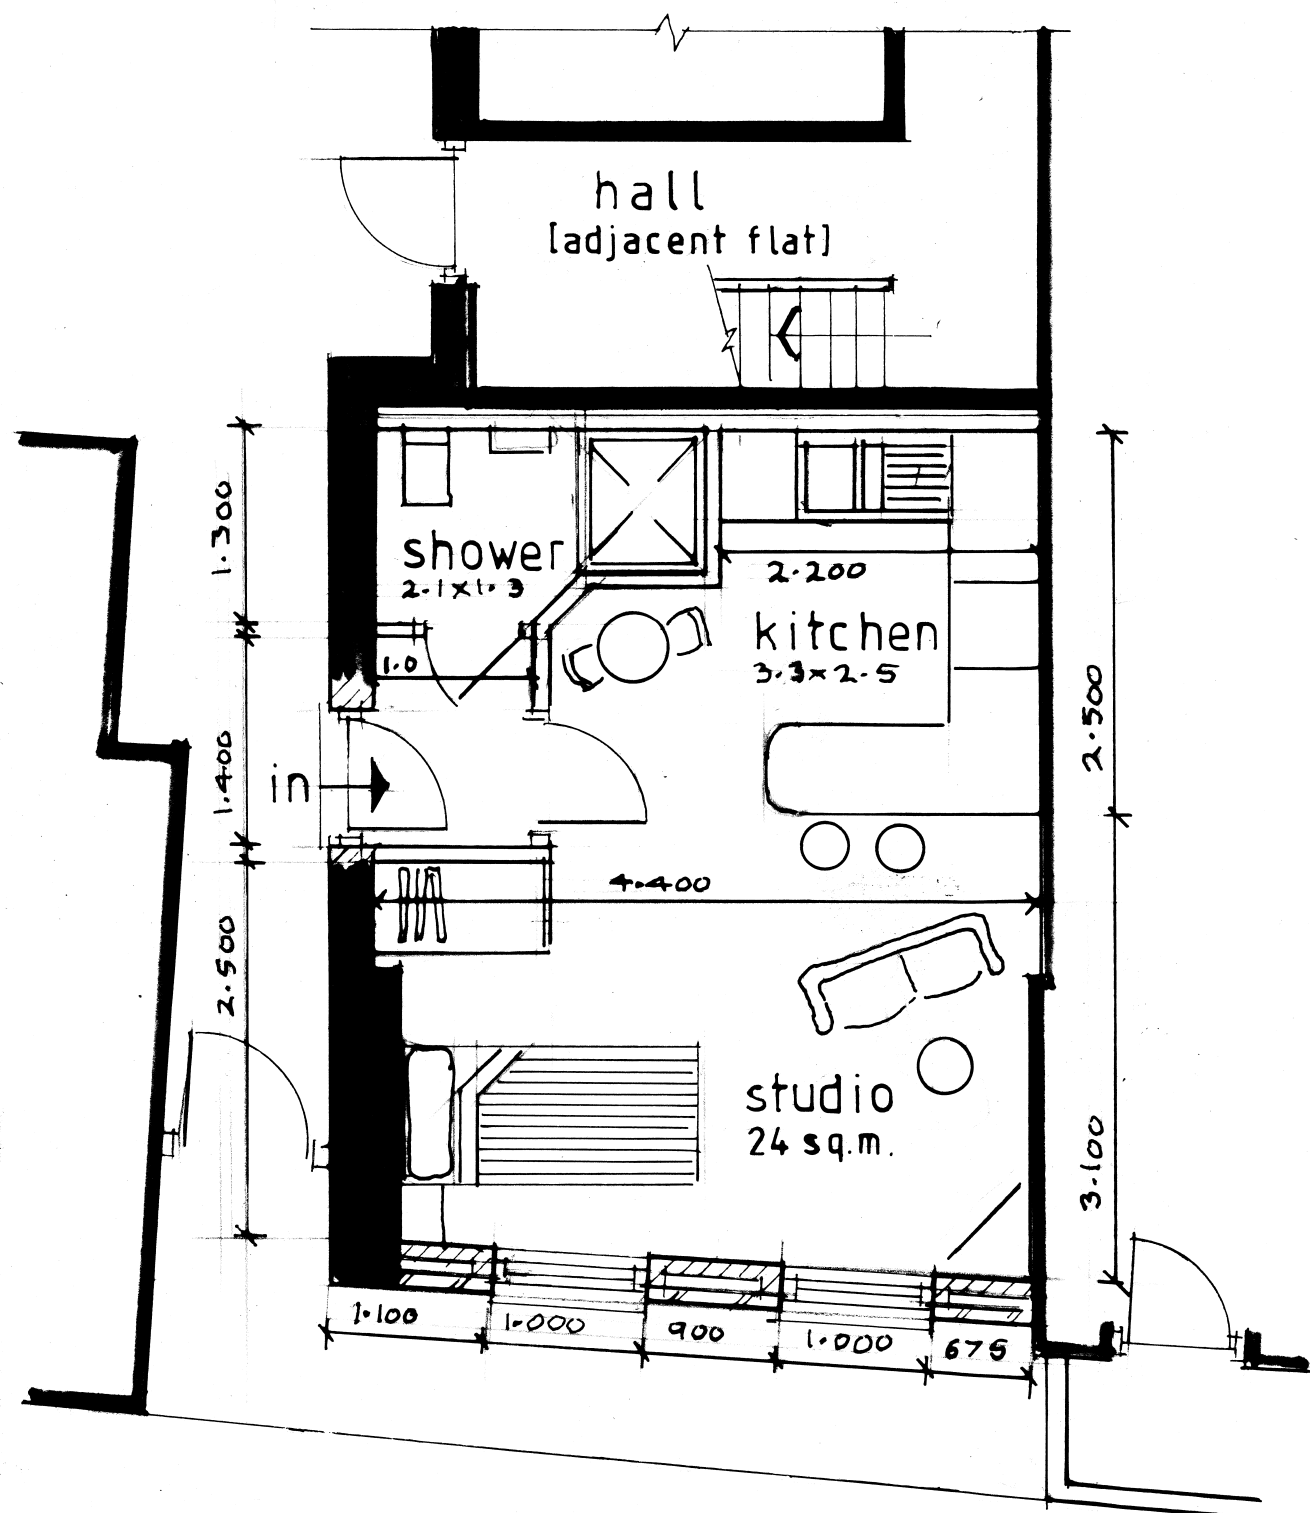

GROUND FLOOR PLAN 1:50

0 1 2 3 4 METRES.

DESIGN PROPOSALS

PROPOSED CONVERSION TO RESIDENTIAL
23a FELPHAM ROAD,
FELPHAM, WEST SUSSEX.

Drg. no. 2017/02x Sept. 2020
O'NEILL ARCHITECTURAL SERVICES
Tel: [01243] 531333