


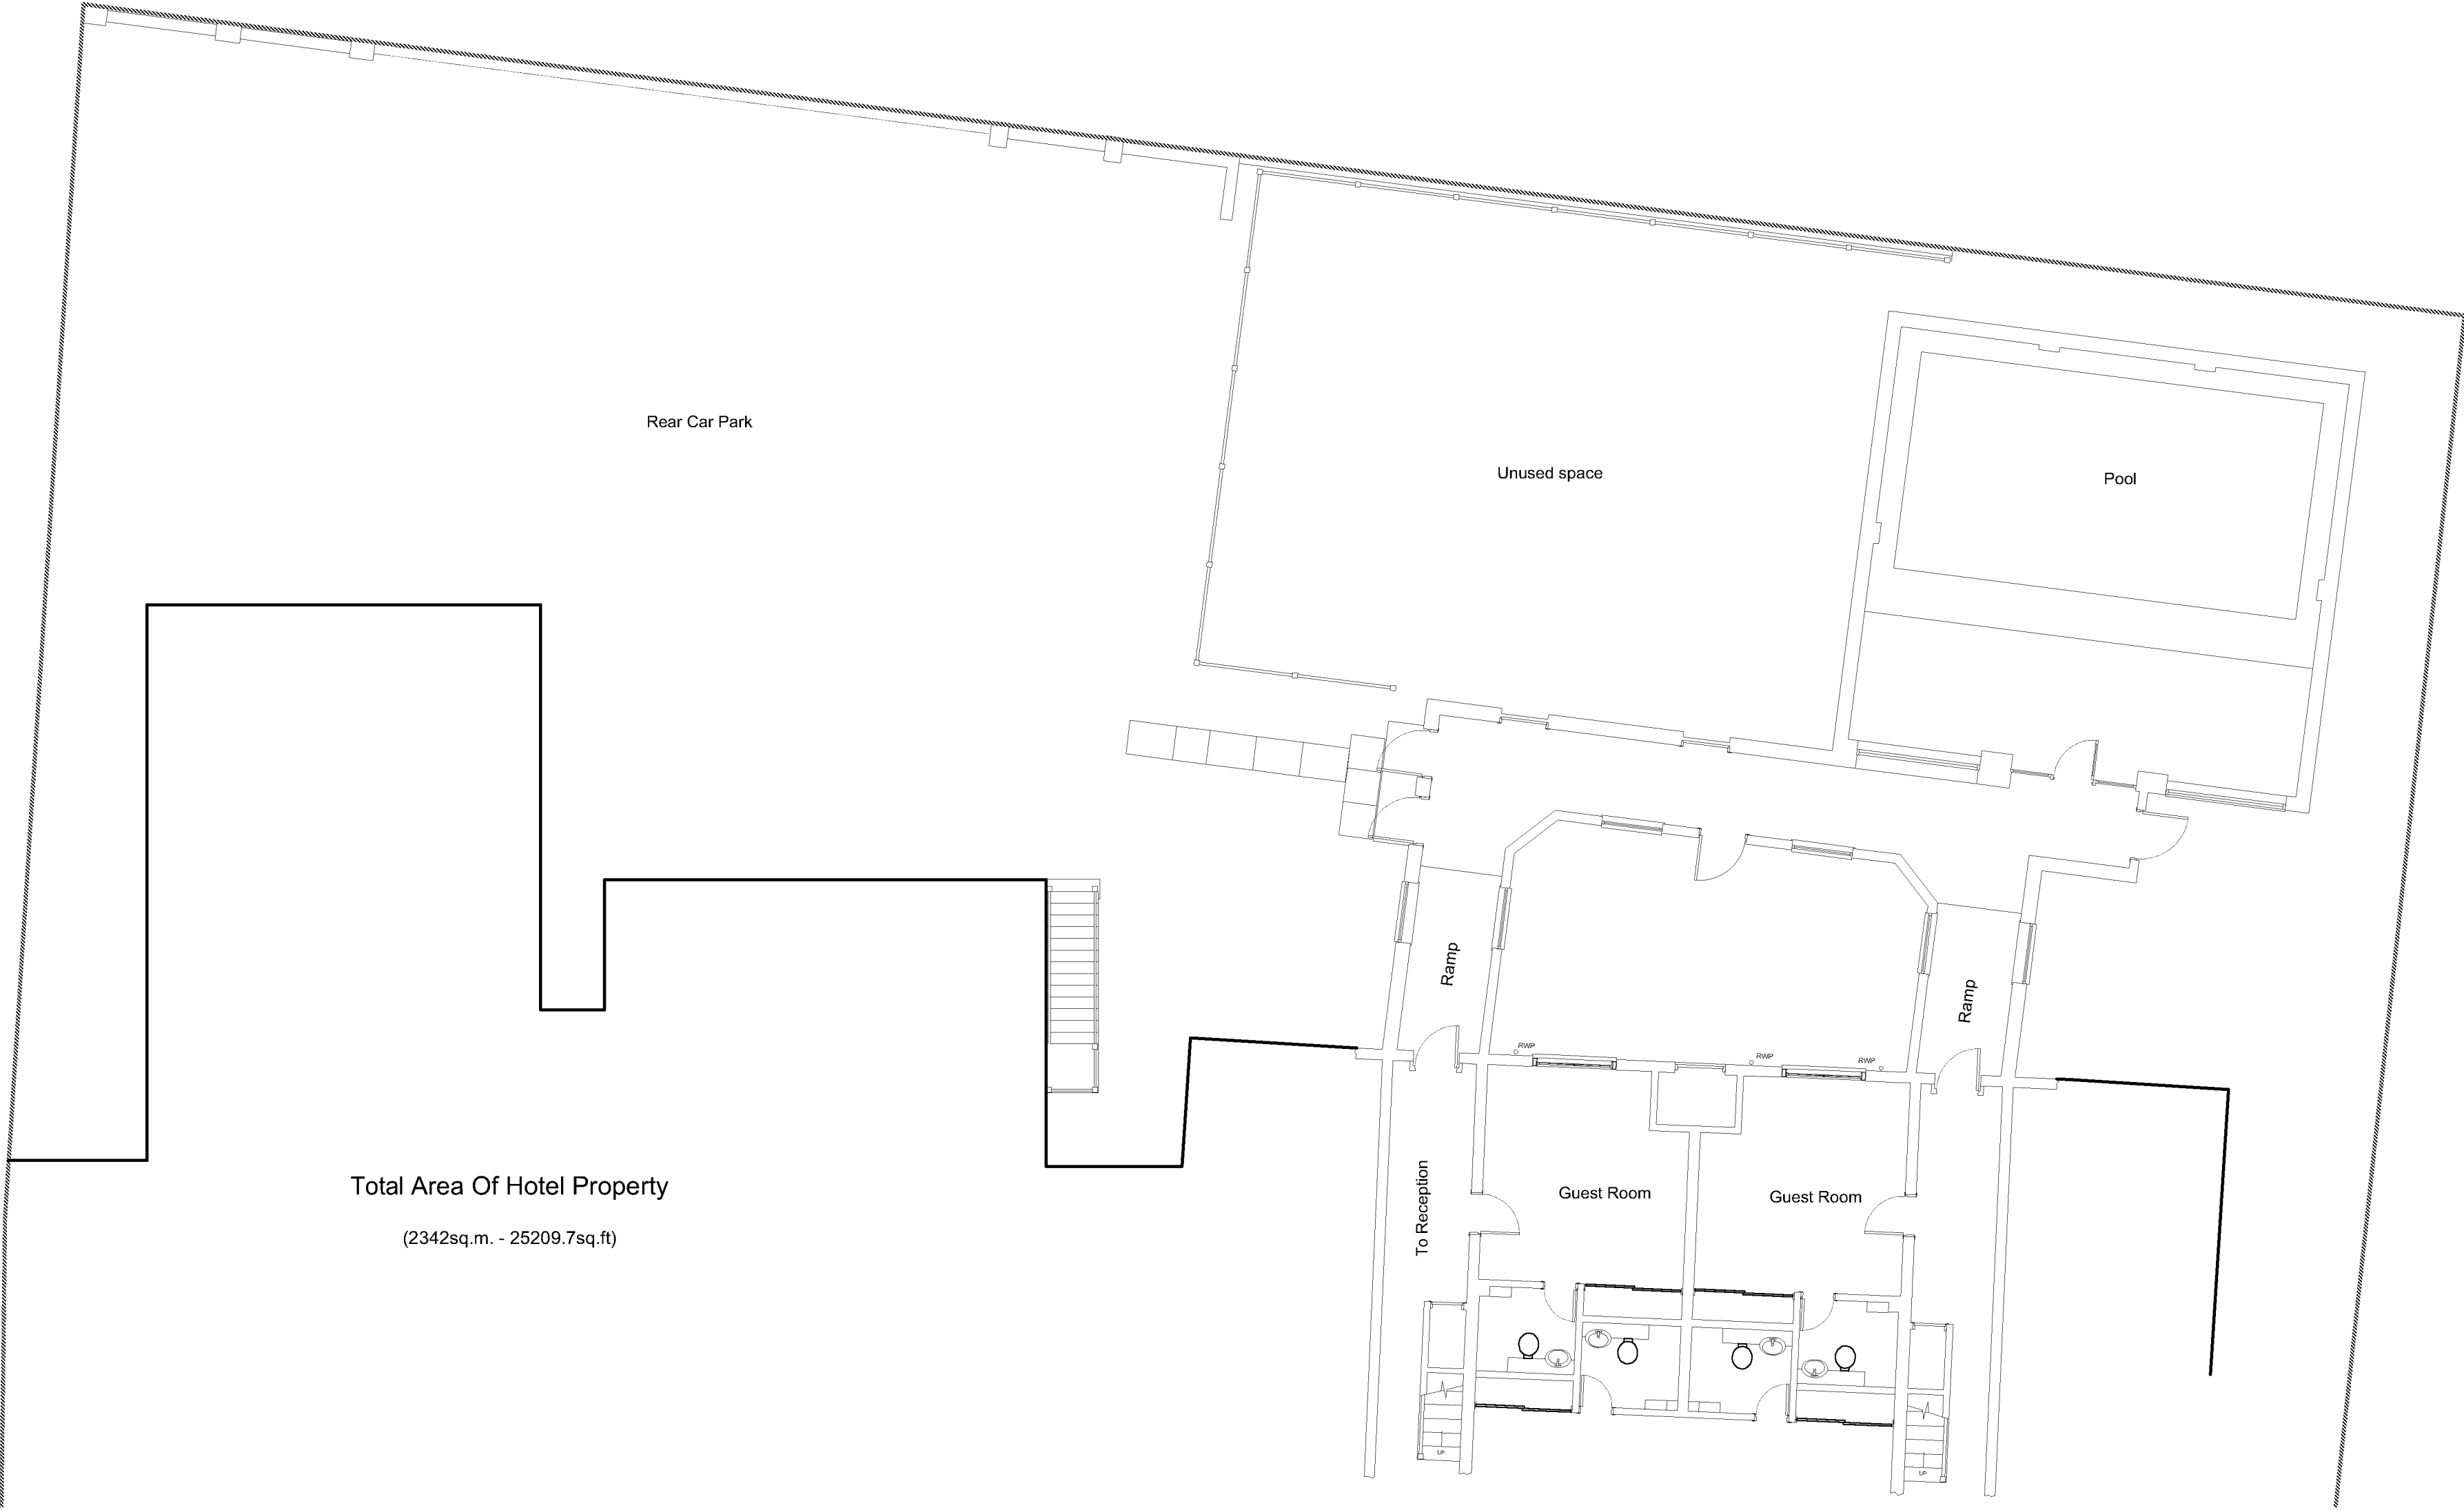

Total Area Of Hotel Property
(2342sq.m. - 25209.7sq.ft)

Ground Floor Plan

IVON BLUMER ARCHITECTS LTD

PROJECT	The Beachcroft Hotel	DATE	03/07/20
TITLE	Existing Ground Floor Plan	DRG NO	IBA/538/03
SCALE	1 : 100	REVISIONS	

The Studio • 41 West Drive • Aldwick Bay • West Sussex • PO21 4LZ
www.ivonblumerarchitects.com • ivon@ivonblumerarchitects.com
Tel • 01243 262987
© Ivon Blumer Architects 2017

