



Shed
 8 Ajax Place Felpham
 For Mr. M. Large and
 Miss L. Farr
 Date 25/7/2017
 Scale 1:1250, 1:500
 and 1:50
 Drawn by L. Farr

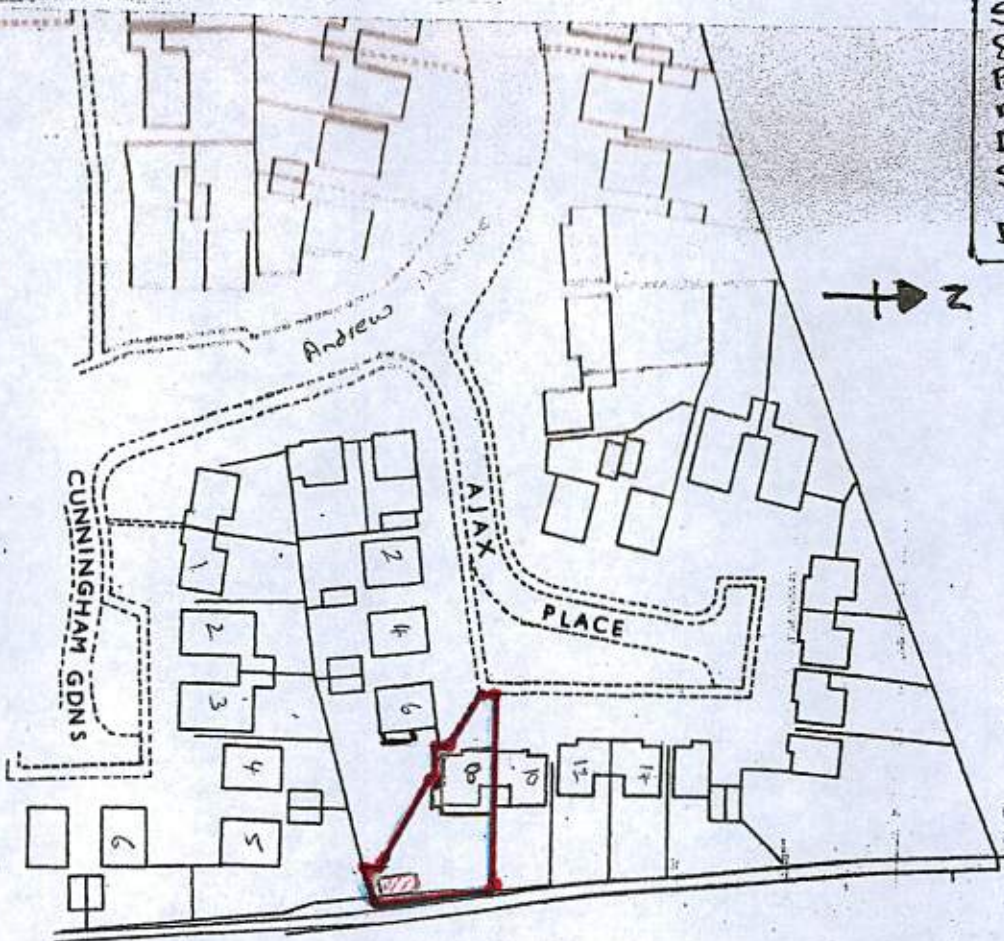

Site Plan (1:1250)

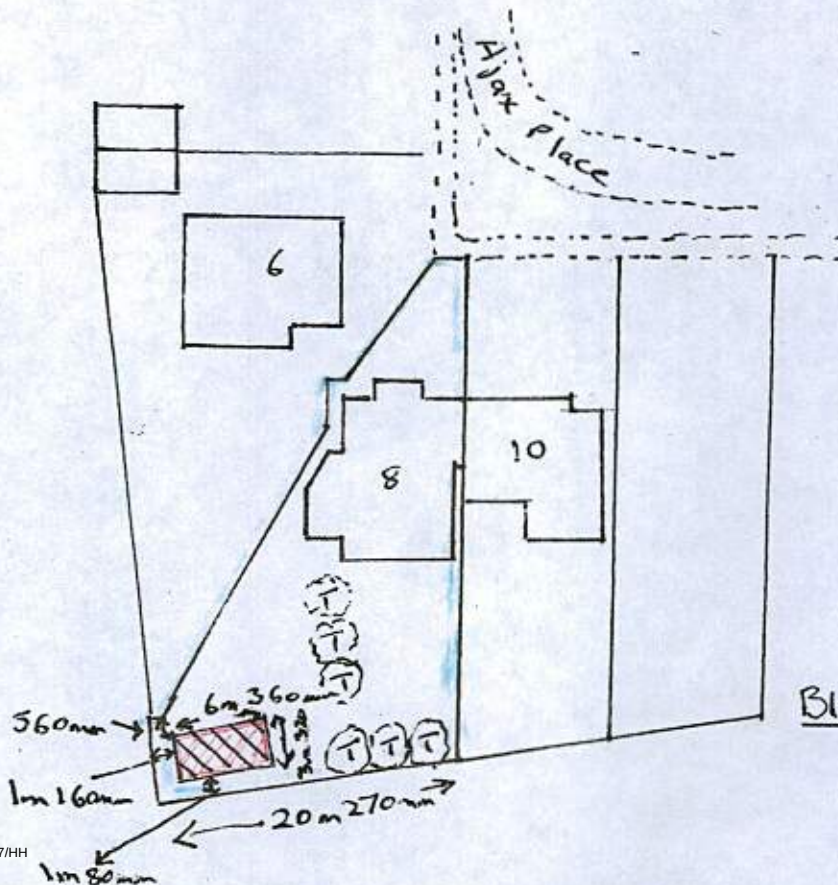

Block Plan (1:500)