


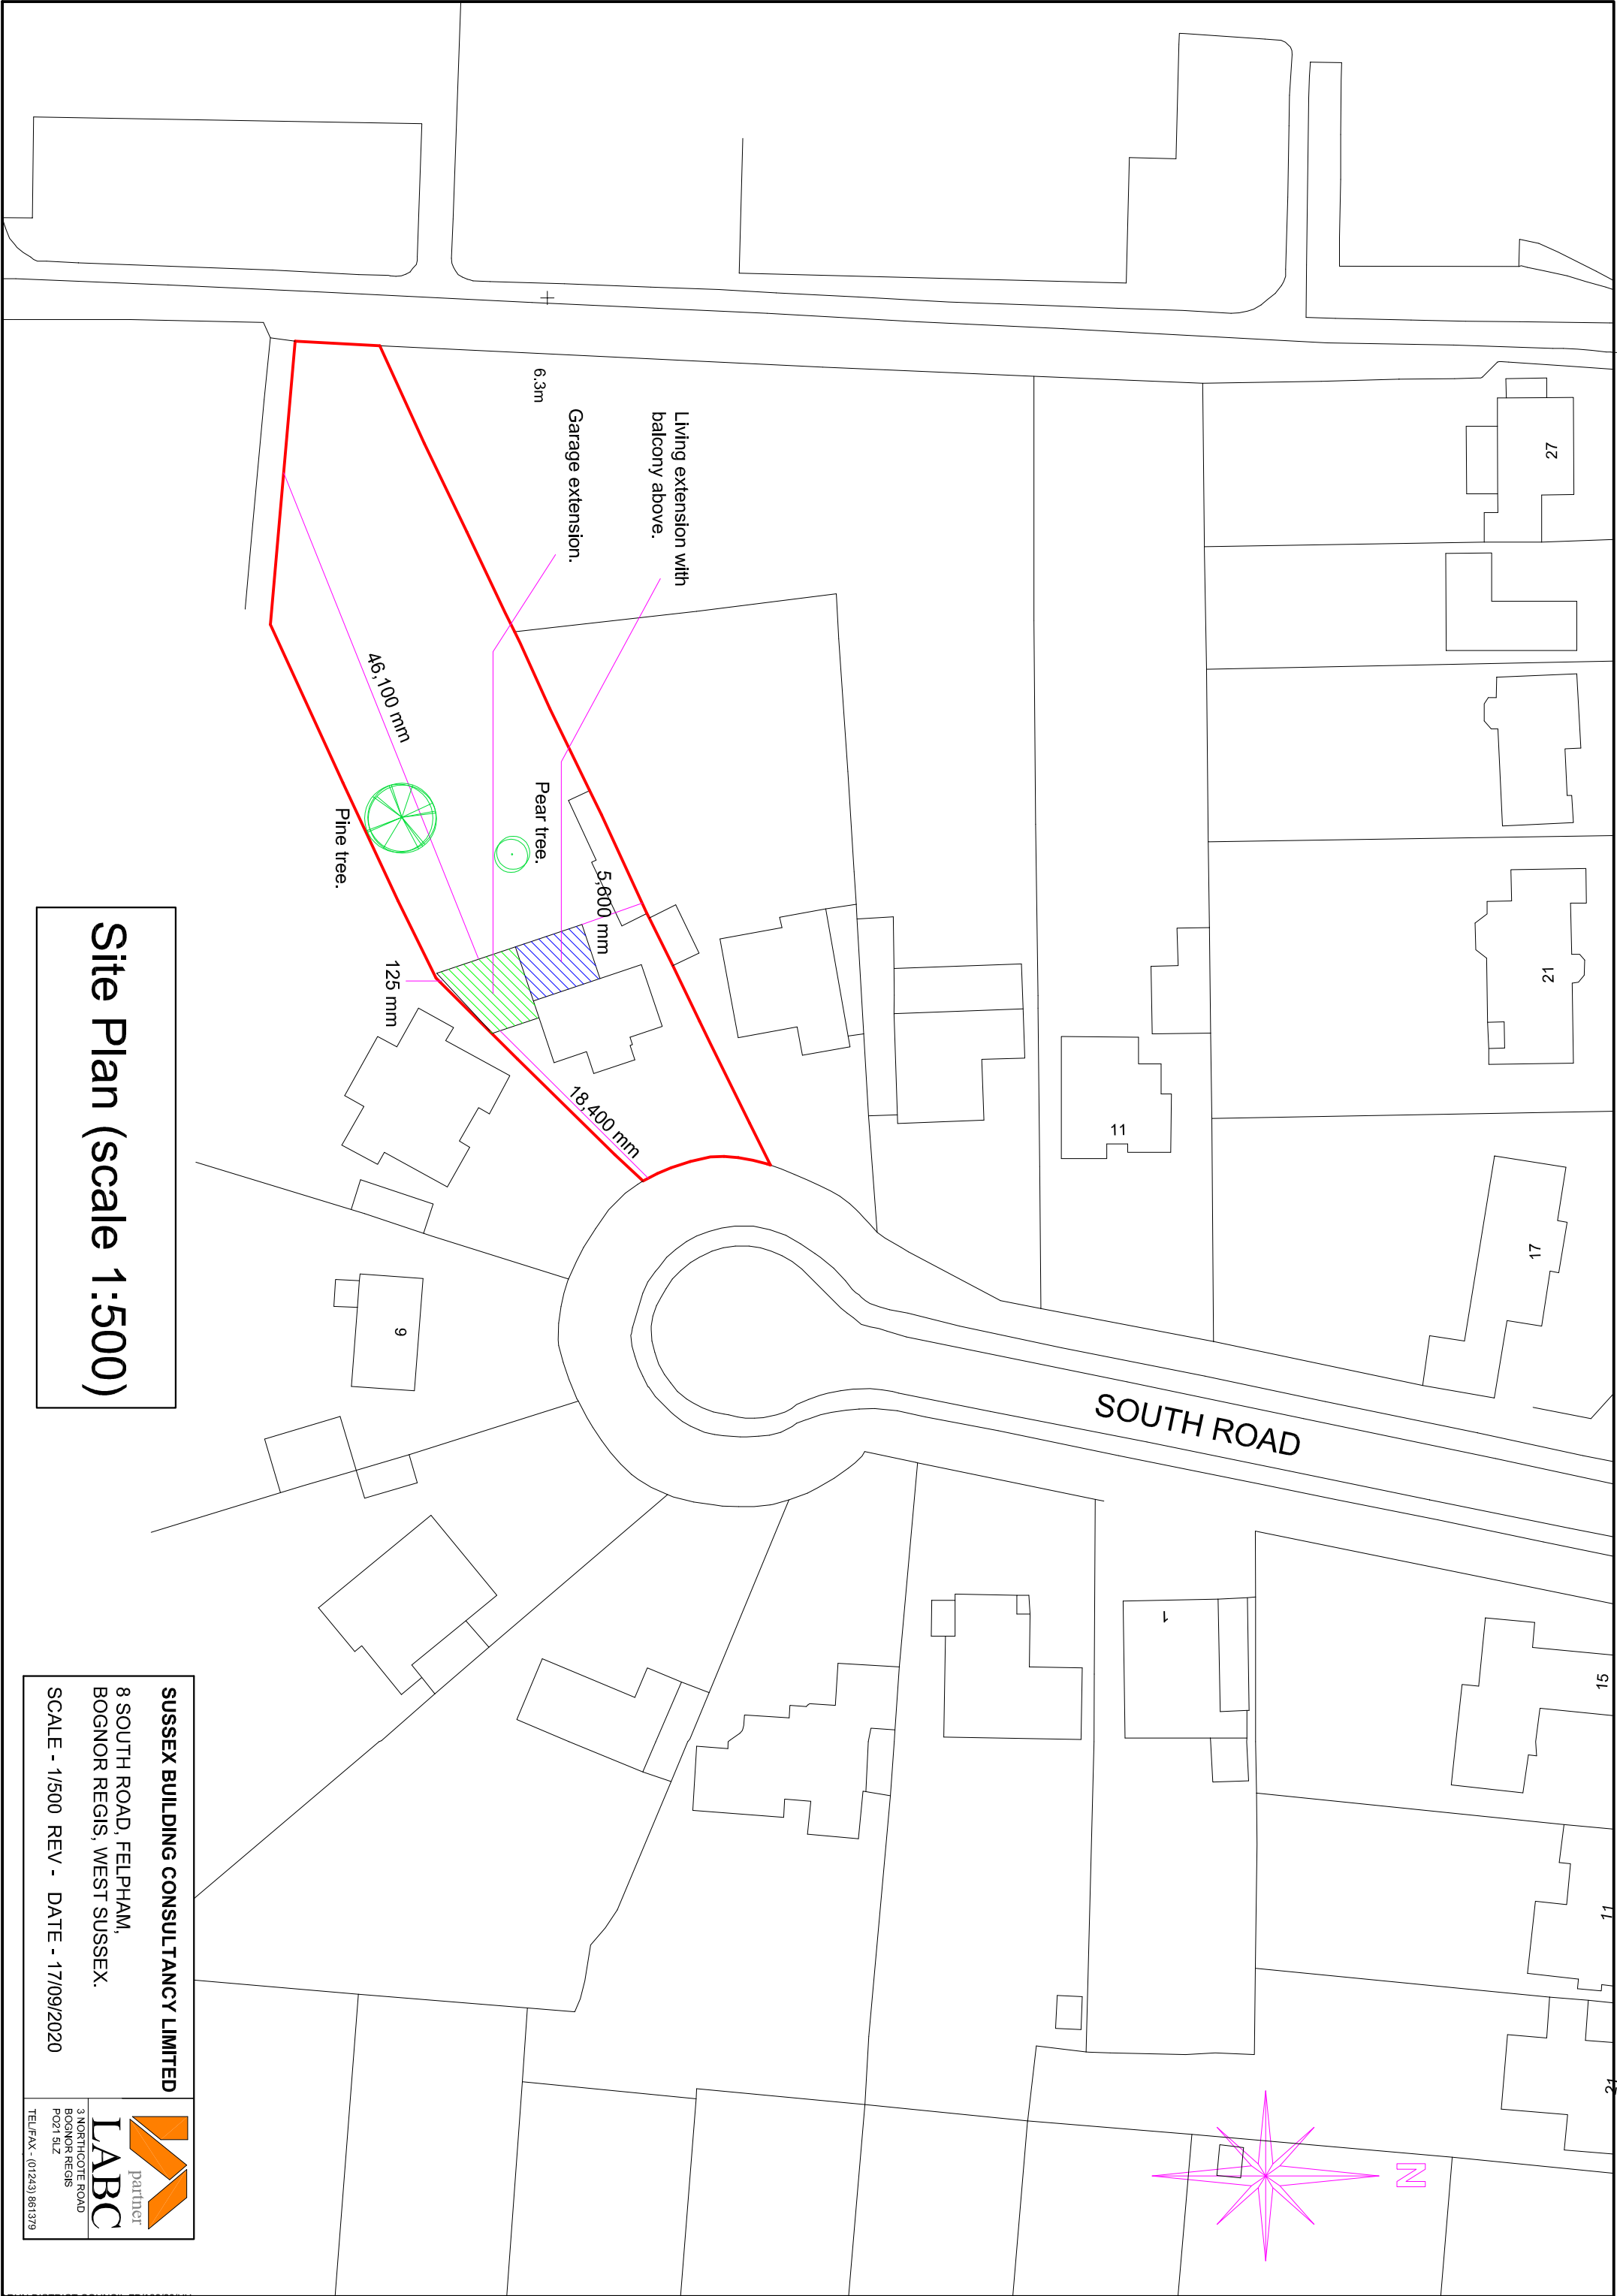

Site Plan (scale 1:500)

SUSSEX BUILDING CONSULTANCY LIMITED

8 SOUTH ROAD, FELPHAM,
BOGNOR REGIS, WEST SUSSEX.

SCALE - 1/500 REV - DATE - 17/09/2020



LABC
partner
3 NORTHCOOTE ROAD
BOGNOR REGIS
PO21 9LZ
TEL/FAX - (01243) 861379