

0.

1.

2.

3.


4.

5.

Notes.


Revisions.

Date.	Description.	Rev.
-------	--------------	------

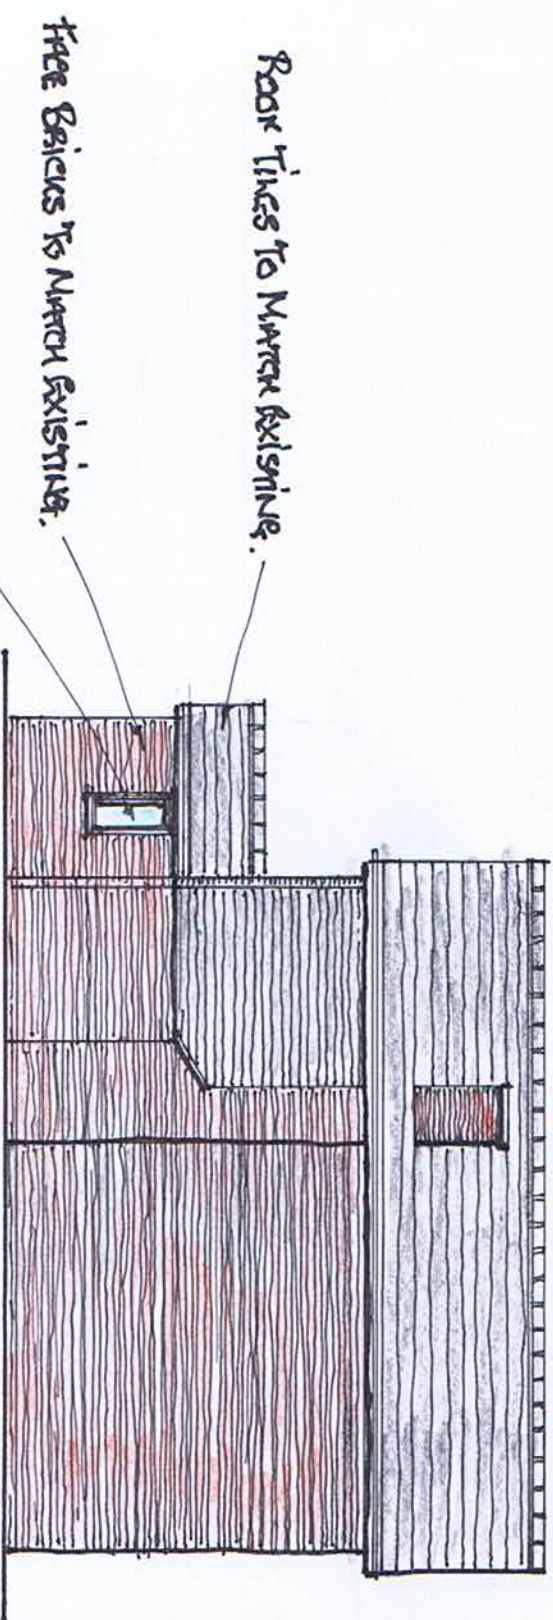


UPPE DECK & WINDOWS.

Proposed East Elevation.

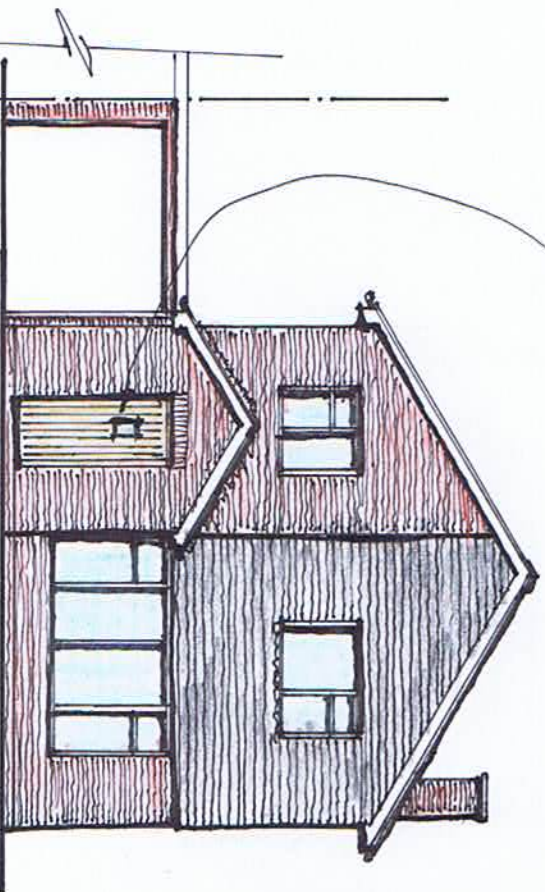

Proposed South Elevation.

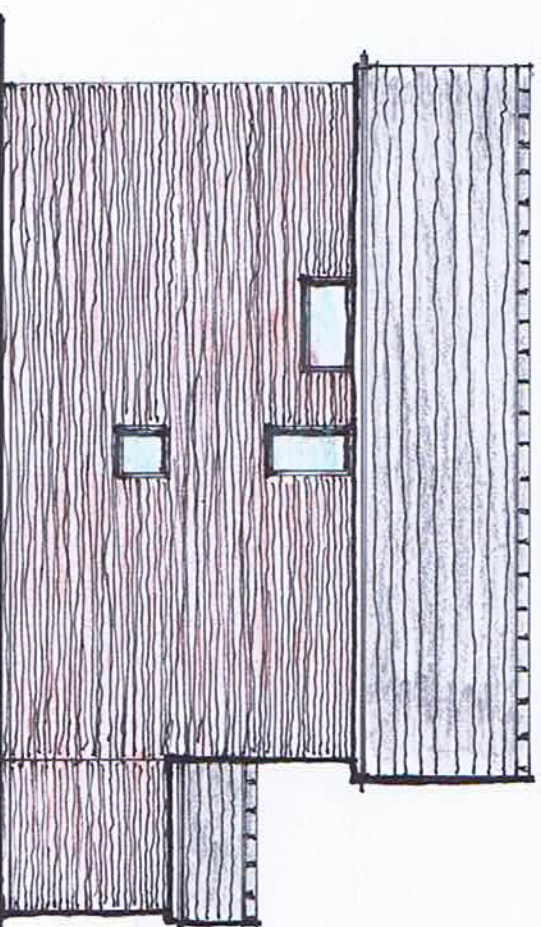

Proposed West Elevation.

PROPOSED PORCH EXTENSION
FOR:
MR & MRS N. CORBETT.
14 GREYSBURY CLOSE, PORTOBURN.

Scale 1:1000 (RS) DATE: AUGUST 2021

DRAWN: NNEB01/3.