



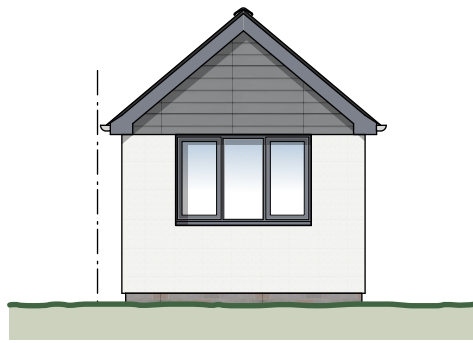


Proposed South Elevation

Scale 1:100

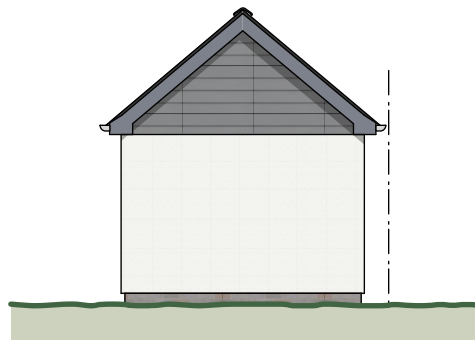


Proposed North Elevation

Scale 1:100

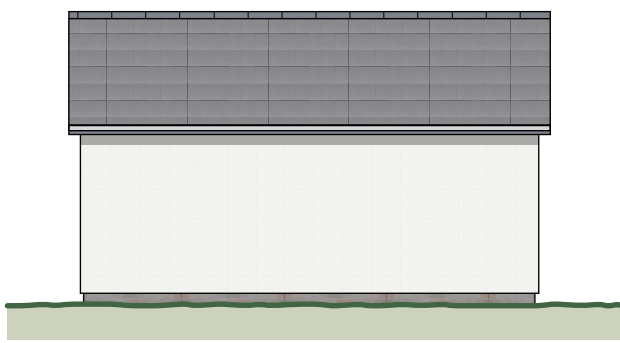


Proposed West Elevation

Scale 1:100

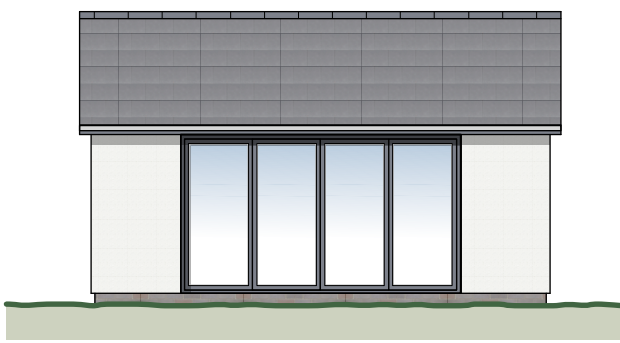


Proposed East Elevation

Scale 1:100

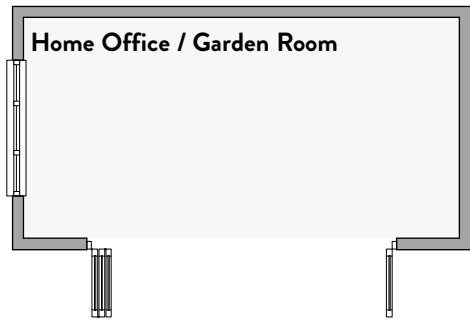

Floor Plan

Scale 1:100

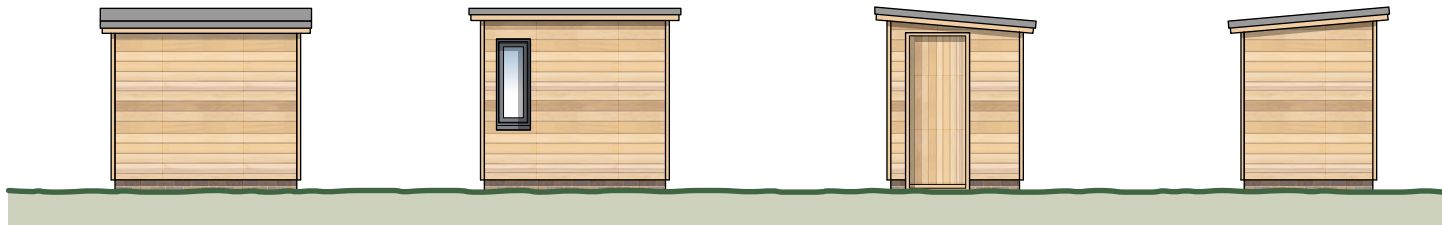

Side Elevation

Scale 1:100

Side Elevation


Scale 1:100

Front Elevation

Scale 1:100

Rear Elevation

Scale 1:100

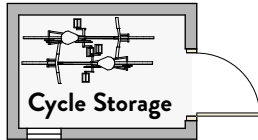

Plan

Scale 1:100



32A CHURCH ROAD, CHICHESTER, WEST SUSSEX. PO19 7HL
INFO@KINGFISHERCREATIVE.CO.UK 01243 783969
COMPANY REGISTERED IN ENGLAND & WALES REGISTRATION NUMBER : 8644051

Proposed 2 Dwellings

Project: Land to rear of:
7 Middleton Road
Bognor Regis
PO22 6BL

Date August 2020

Scale 1:100 @ A3

Revision :

Job No. 1554

PL04 - Proposed Garden Room & Cycle Storage