

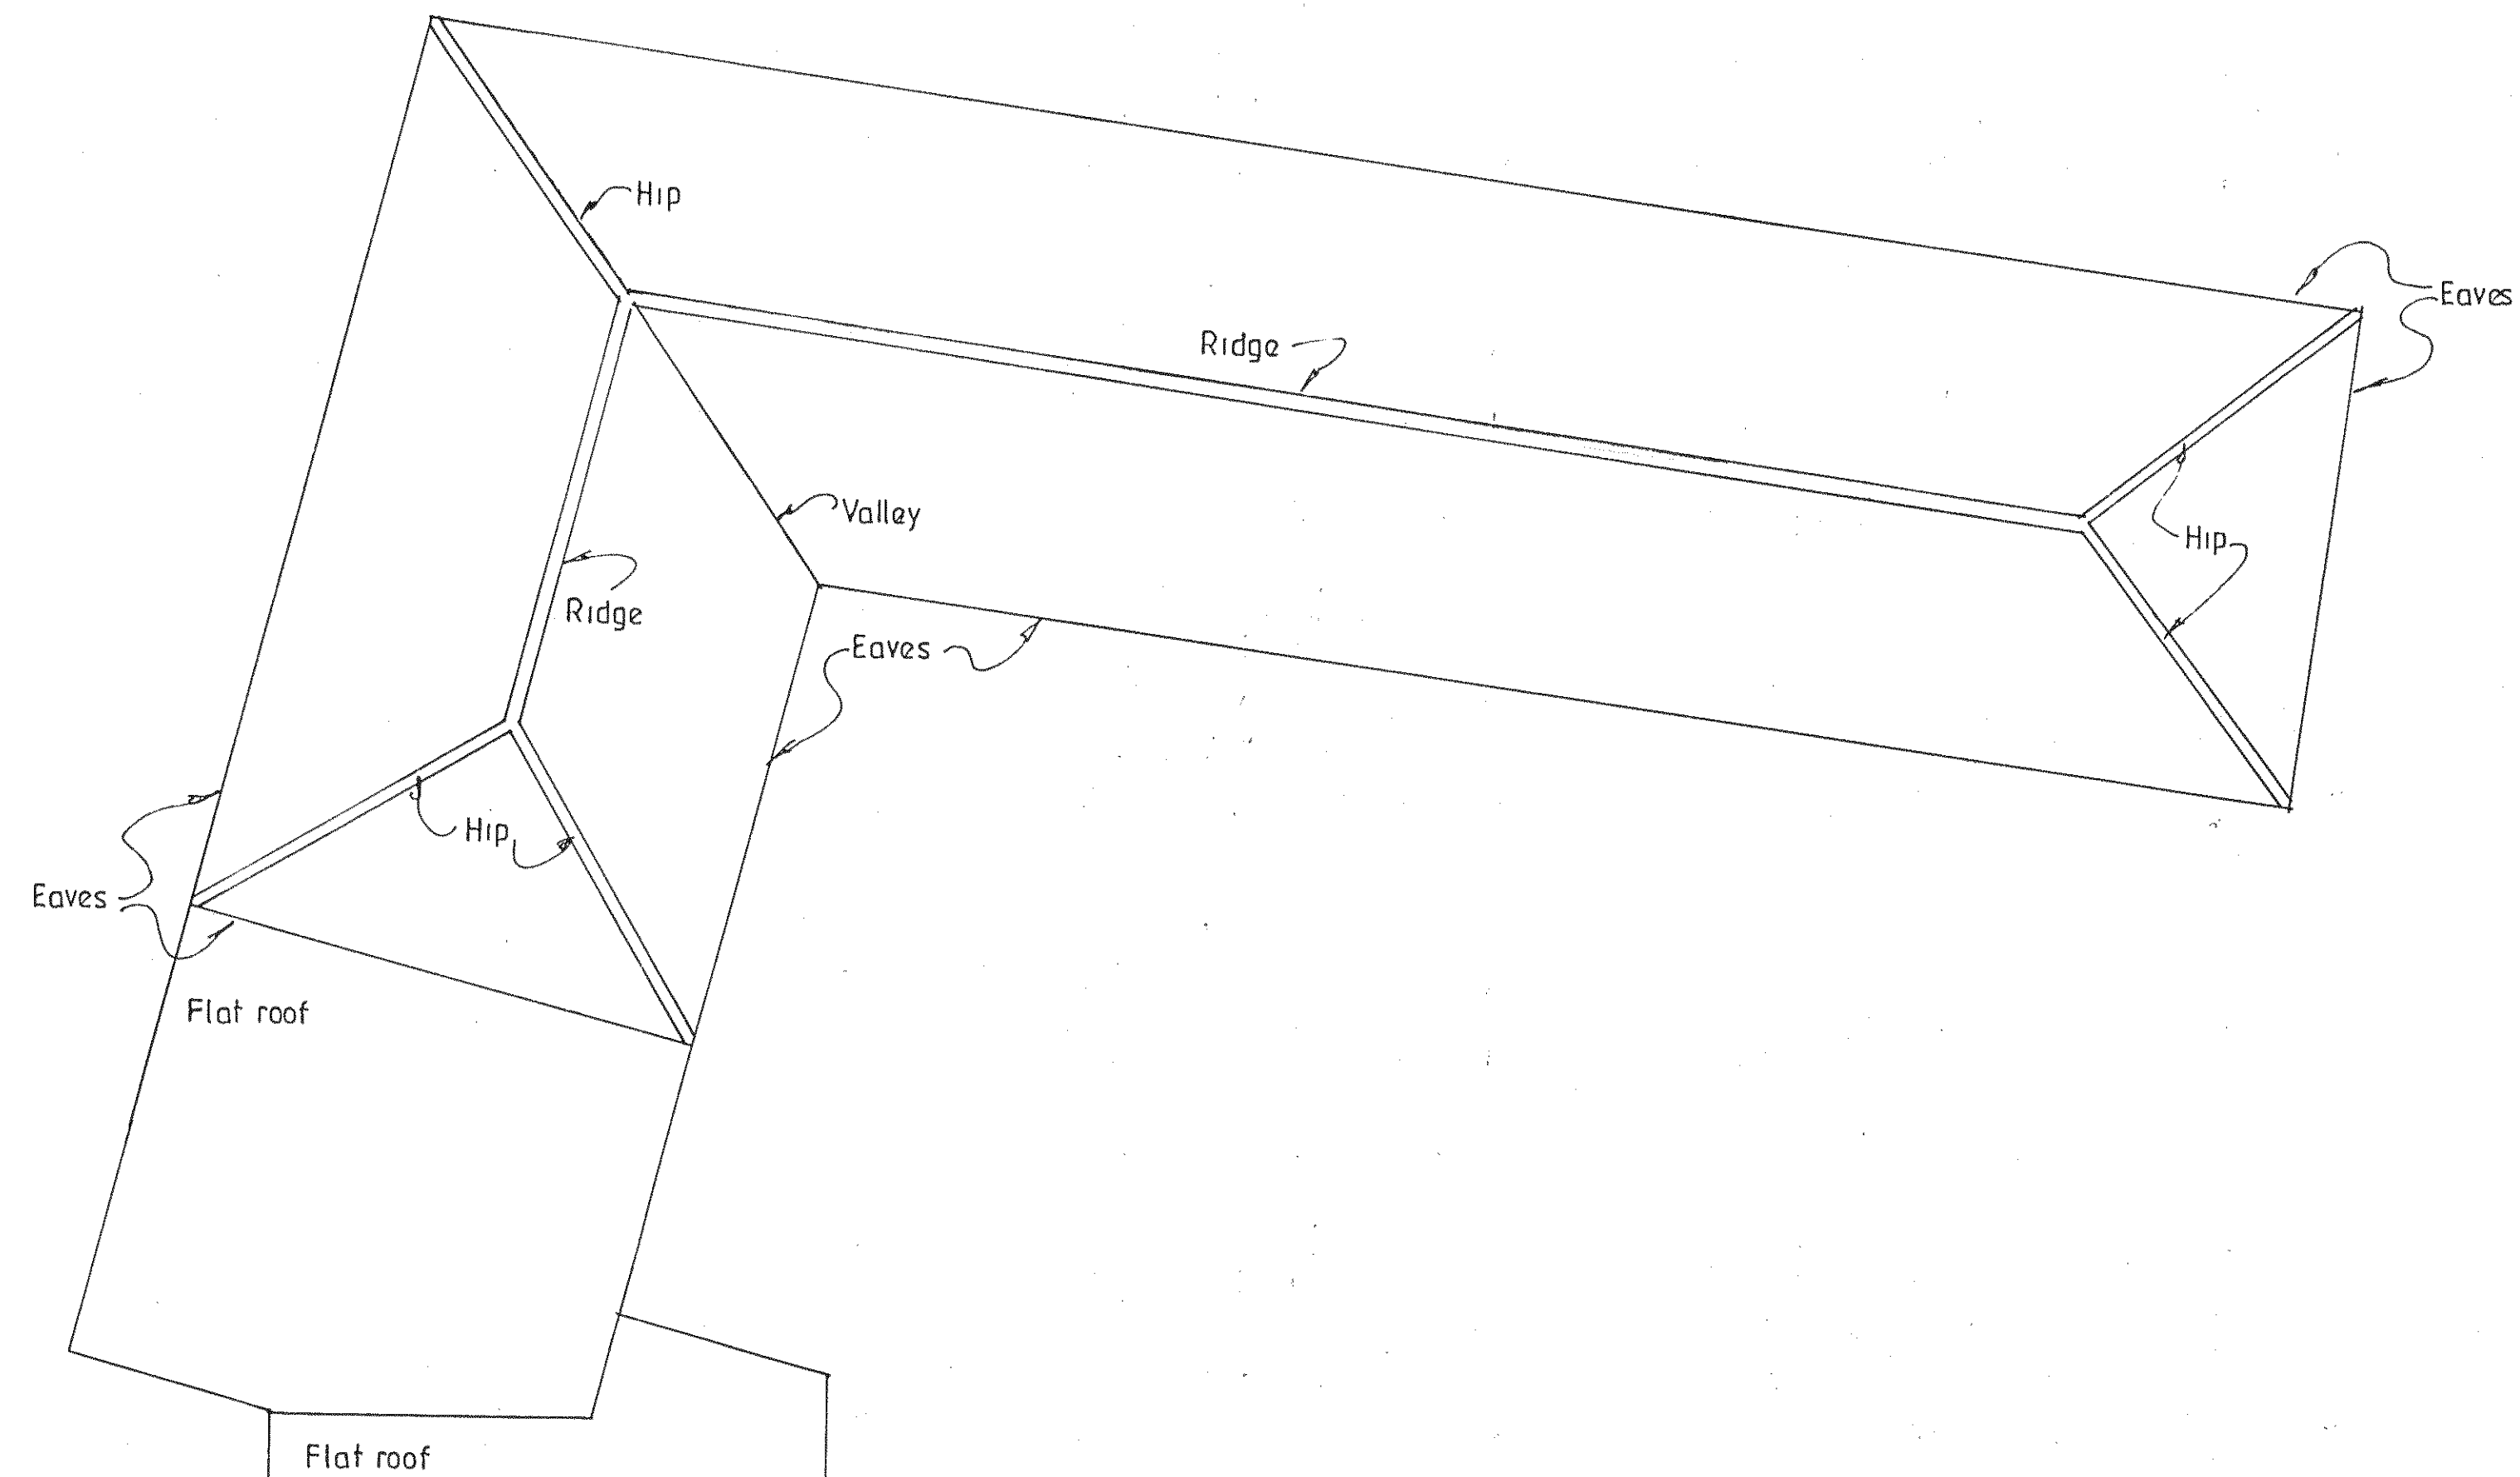


DRAWING AND DESIGN COPYRIGHT OF INSCAPE INTERIOR CONTRACTS LTD..
NO DUPLICATION OR COPYING IS PERMITTED WITHOUT THE WRITTEN CONSENT
OF INSCAPE INTERIOR CONTRACTS LTD..
DO NOT SCALE FROM THIS DRAWING; USE FIGURED DIMENSIONS ONLY.

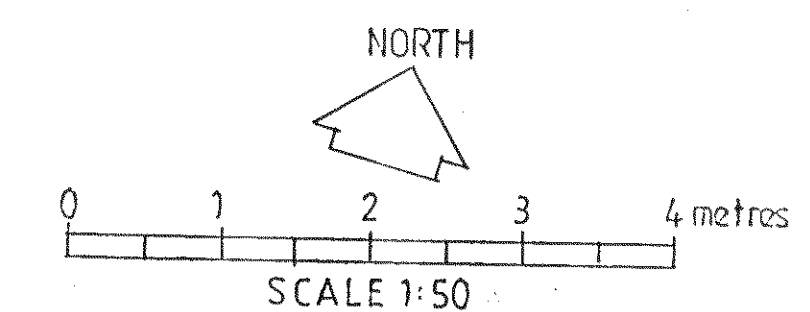

Roof plan over first floor as existing and proposed

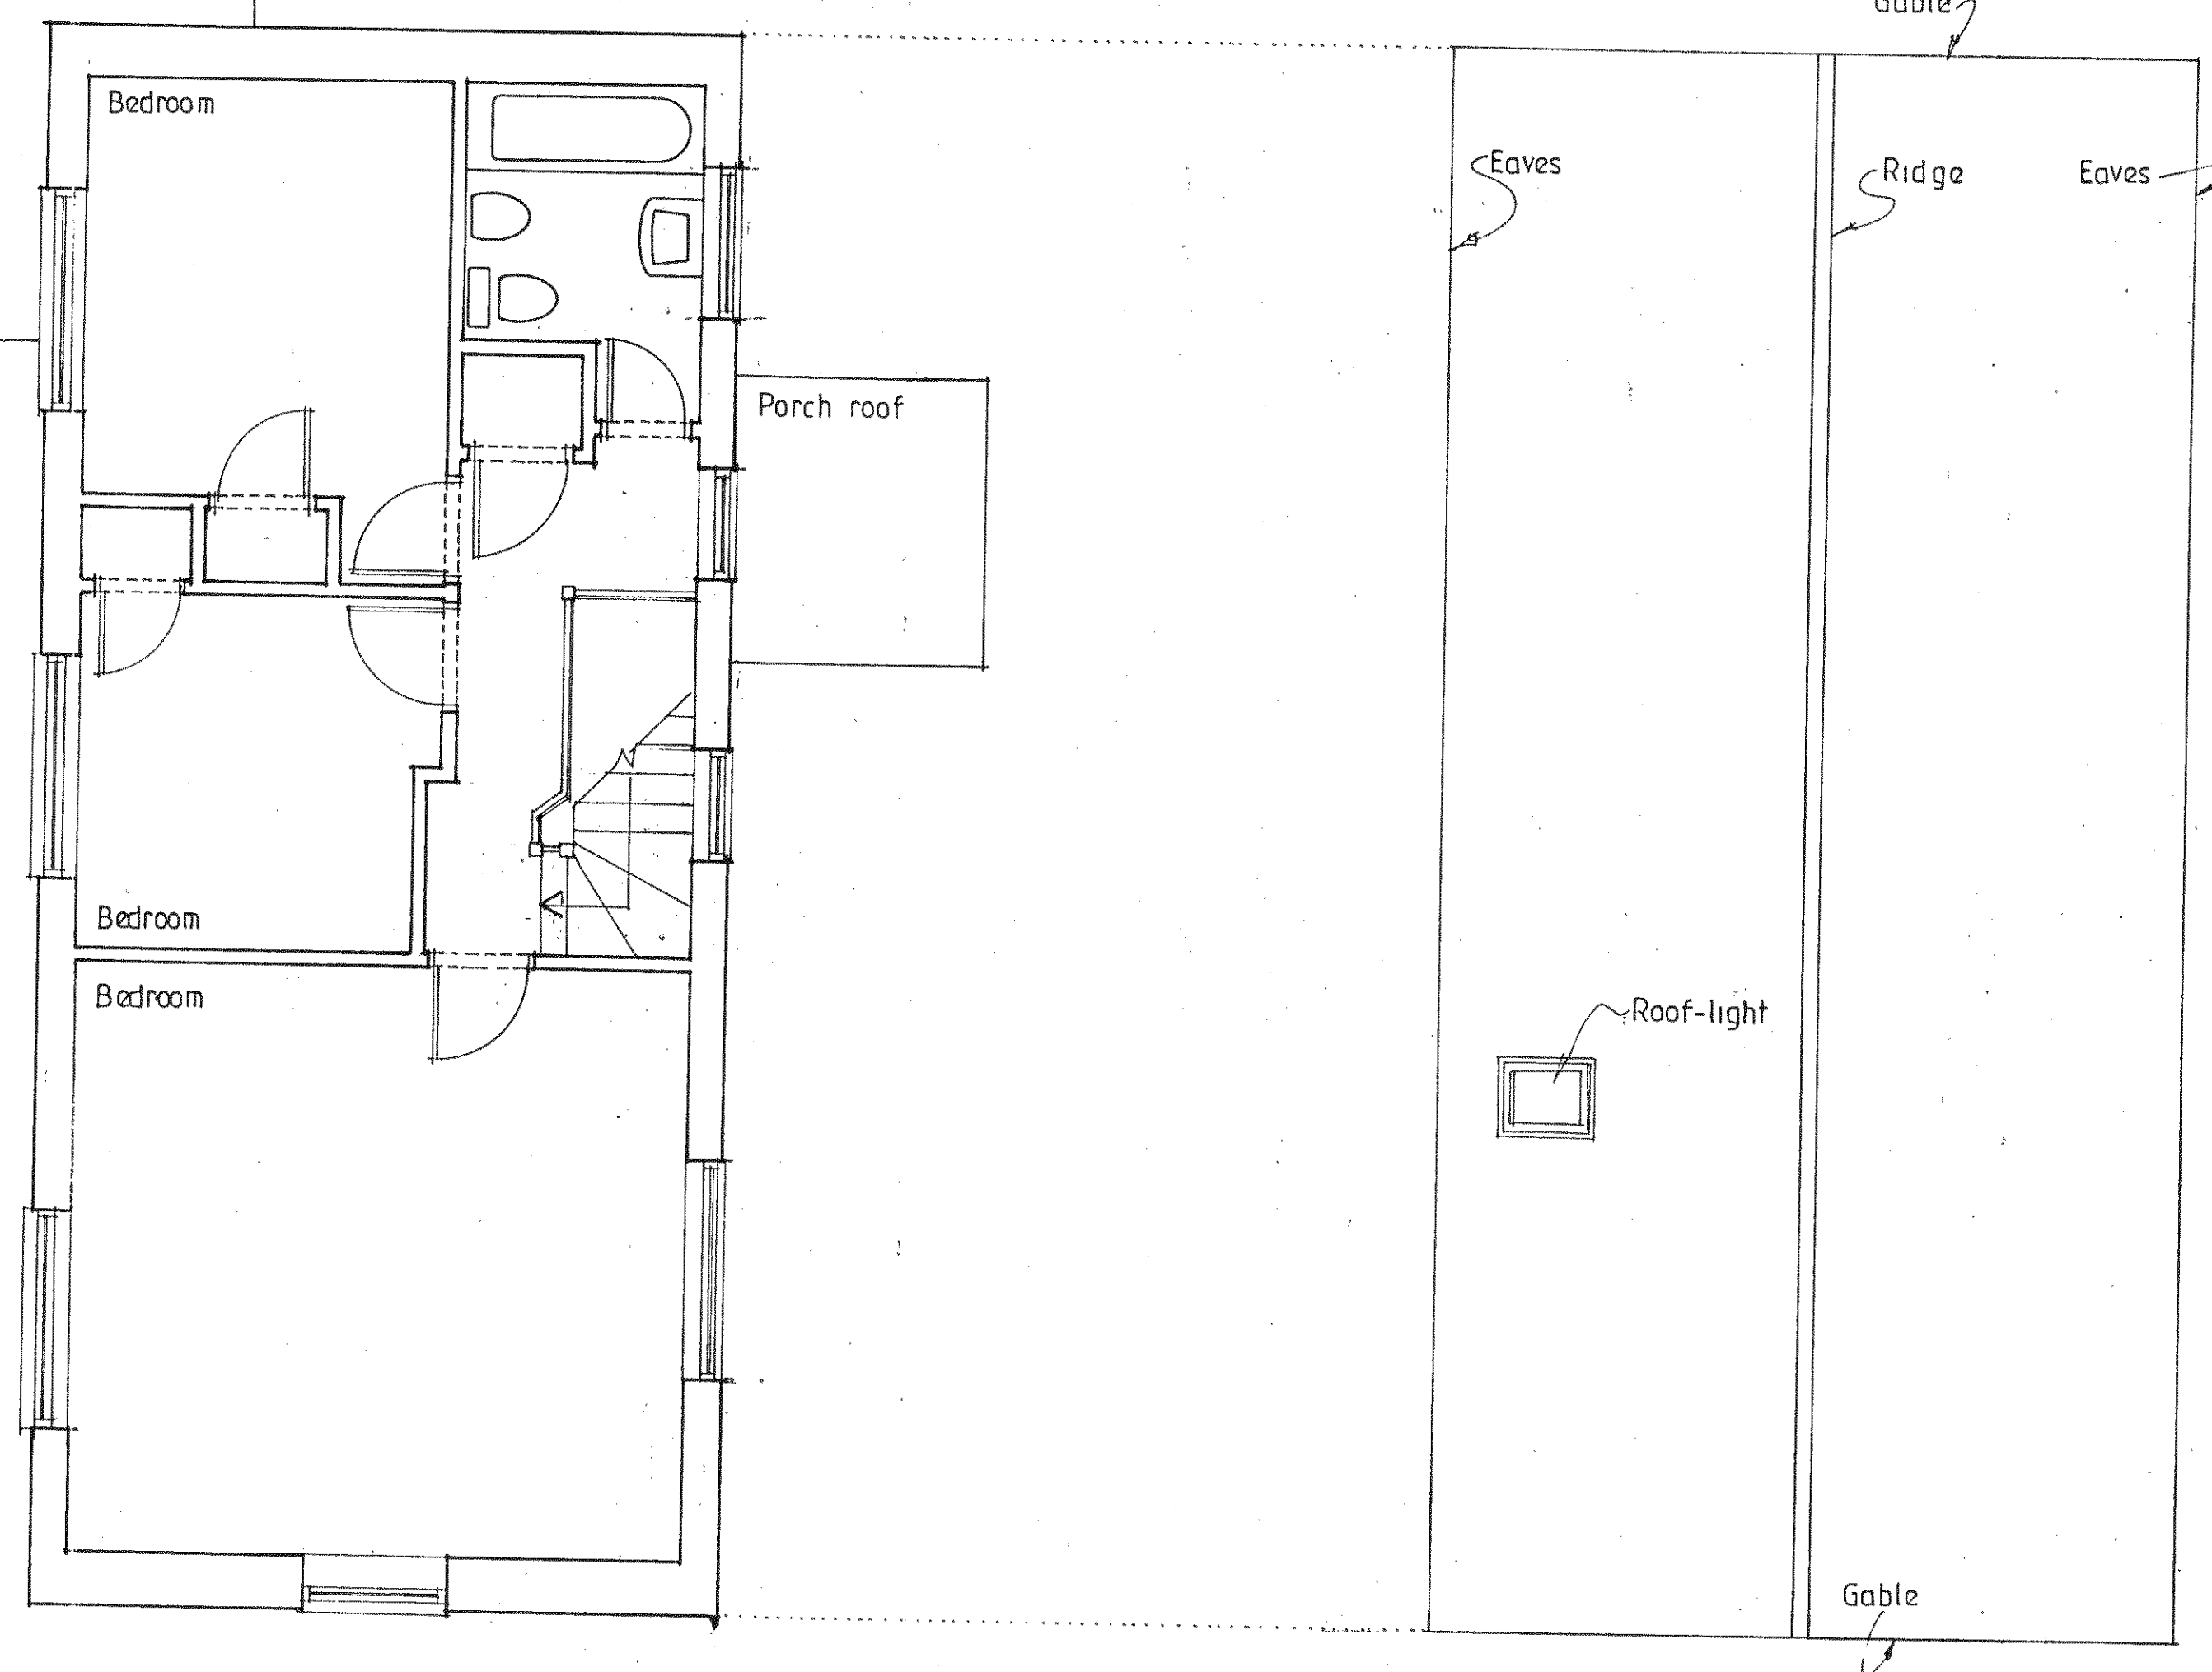

SCALE 1:50
Revision A: 8/10/10: Roof-light added to roof plan over first floor as requested by
Mrs S Honney-Bayes

INSCAPE INTERIOR CONTRACTS LTD
Orchard House | 30 Appletree Walk | Chipping West Sussex BN17 5JH
Tel & Fax: +44 (0)1903 725878 | e-mail: inscapeinterior@inscapeinterior.com

INSCAPE
INTERIOR
CONTRACTS

CLIENT SCL Ltd.			
PROJECT	Sub-division of existing dwelling in to two units of accommodation Nº 15 Limmer Lane, Felpham		
TITLE	FIRST FLOOR AND ROOF PLANS AS EXISTING AND PROPOSED (no changes)		
DATE	SCALE	DRAWN	CLIENT APPROVED
AUGUST 2010	1:50	BB	
Drawing Nº RTLL - 2010 - 003			Rev: A