



DRAWING AND DESIGN COPYRIGHT OF INScape INTERIOR CONTRACTS LTD..
NO DUPLICATION OR COPYING IS PERMITTED WITHOUT THE WRITTEN CONSENT
OF INScape INTERIOR CONTRACTS LTD..
DO NOT SCALE FROM THIS DRAWING; USE FIGURED DIMENSIONS ONLY.

EXISTING AND PROPOSED MATERIALS & FINISHES
Pitched roofs: Plain tile
Walls: Coarse pebble with facing brickwork detailing
Windows: White UPVC
Doors: paint finished timber
Rainwater goods: Change from Grey UPVC to Black UPVC

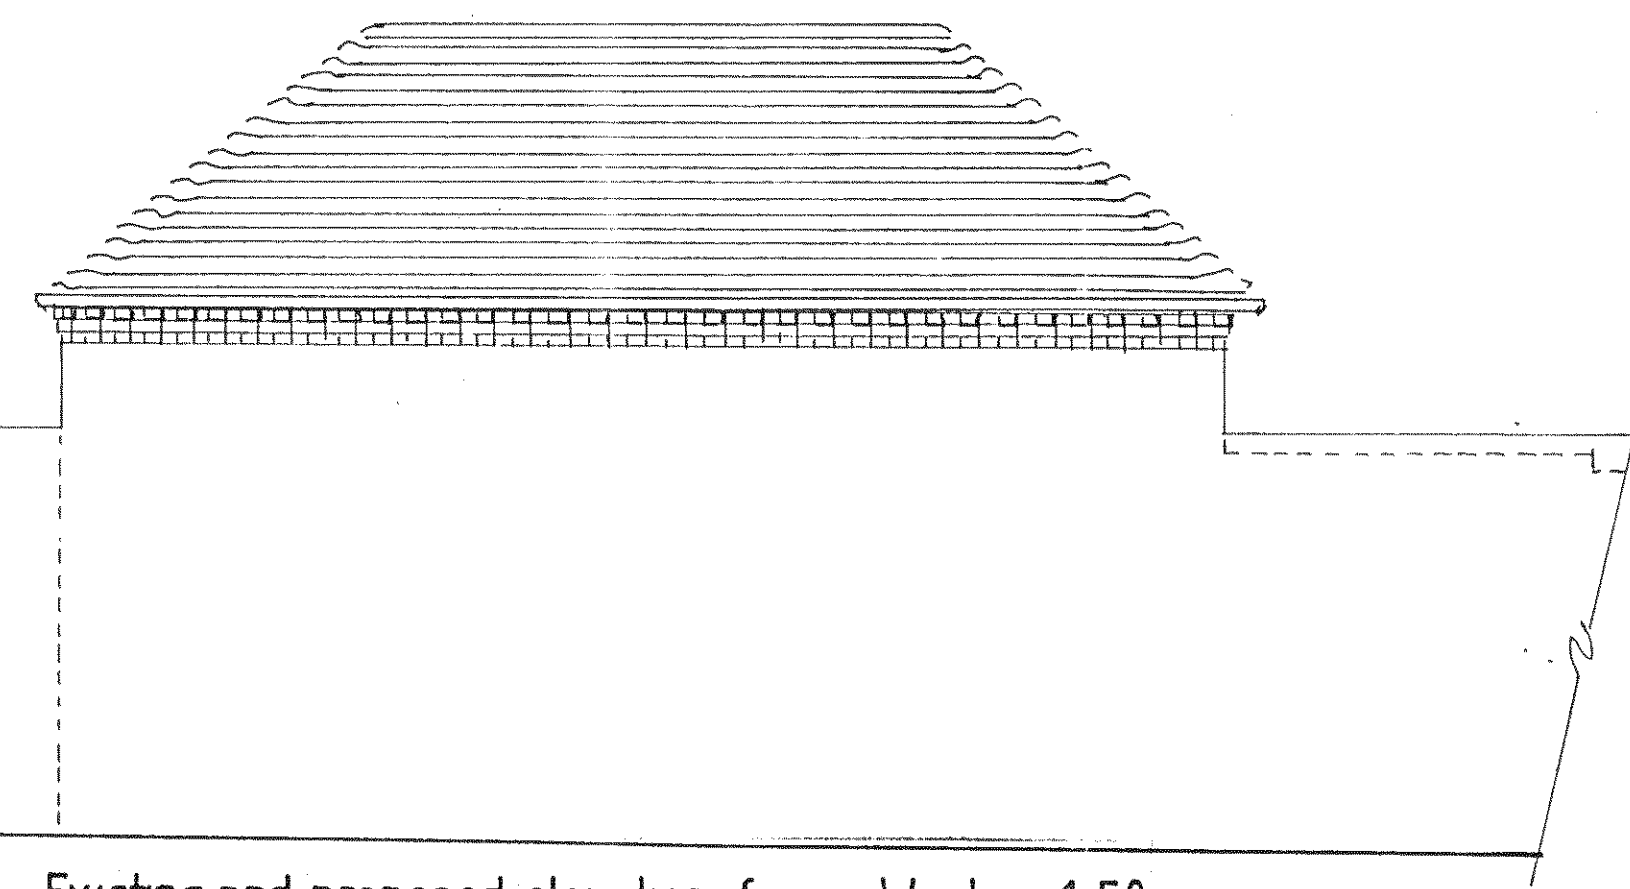


Existing and proposed elevation facing West 1:50

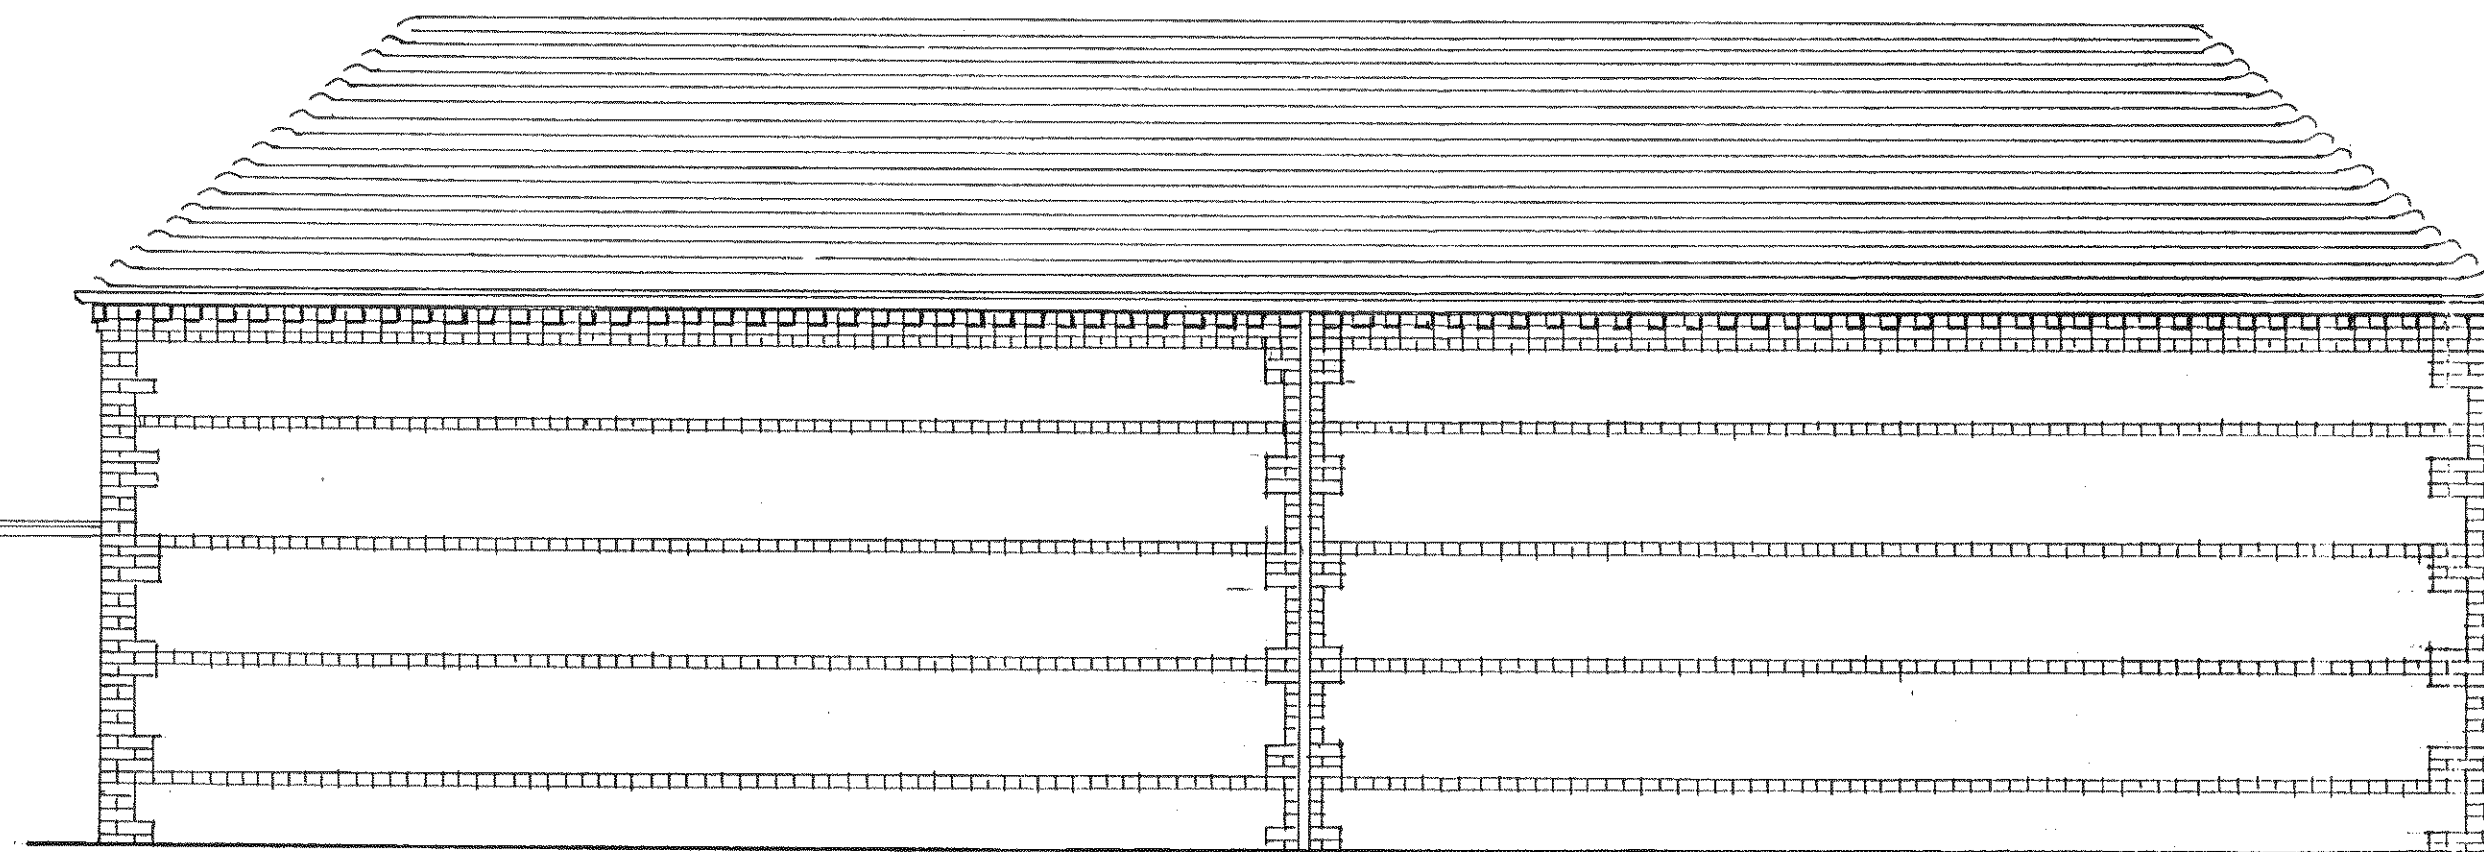


Existing and proposed elevation facing North 1:50


ELEVATIONS OF PROPOSED SINGLE STOREY TWO BEDROOM DWELLING
(for remainder of elevations see drawing number RTLL-2010-005)

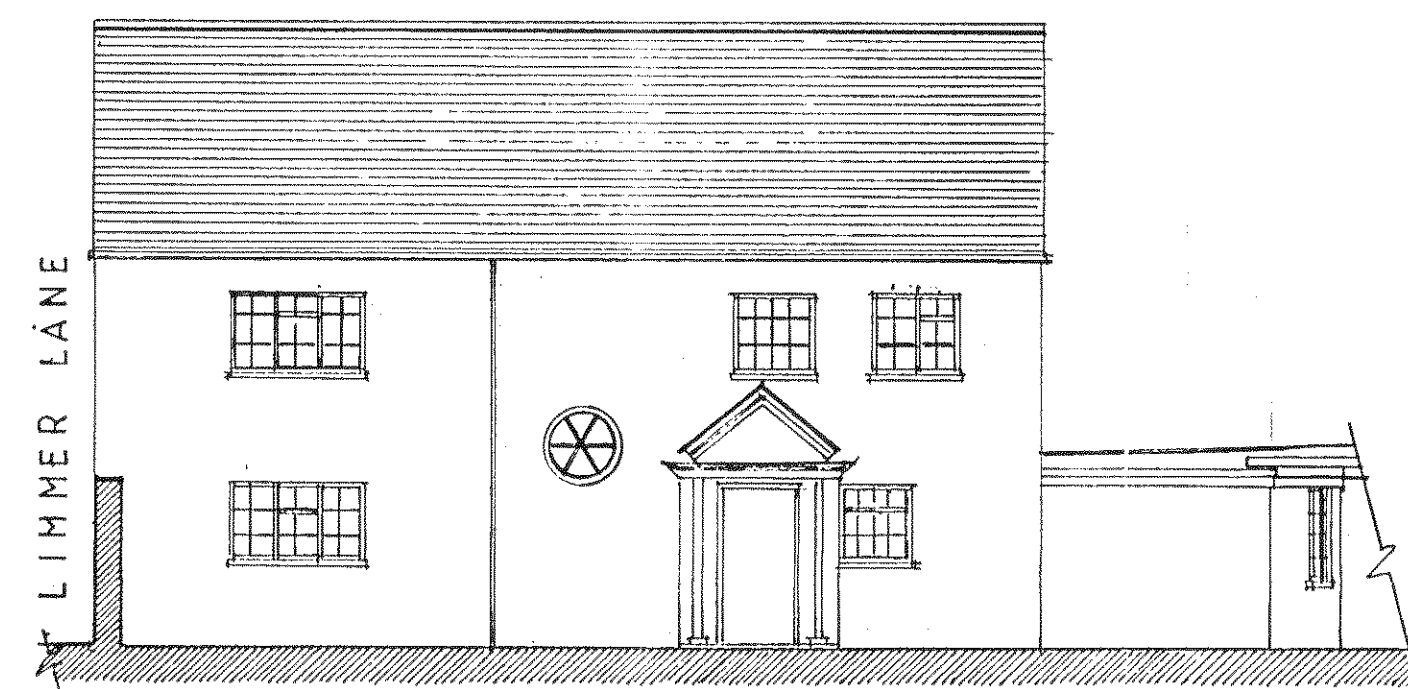


EXISTING AND PROPOSED ELEVATION FACING EAST 1:10

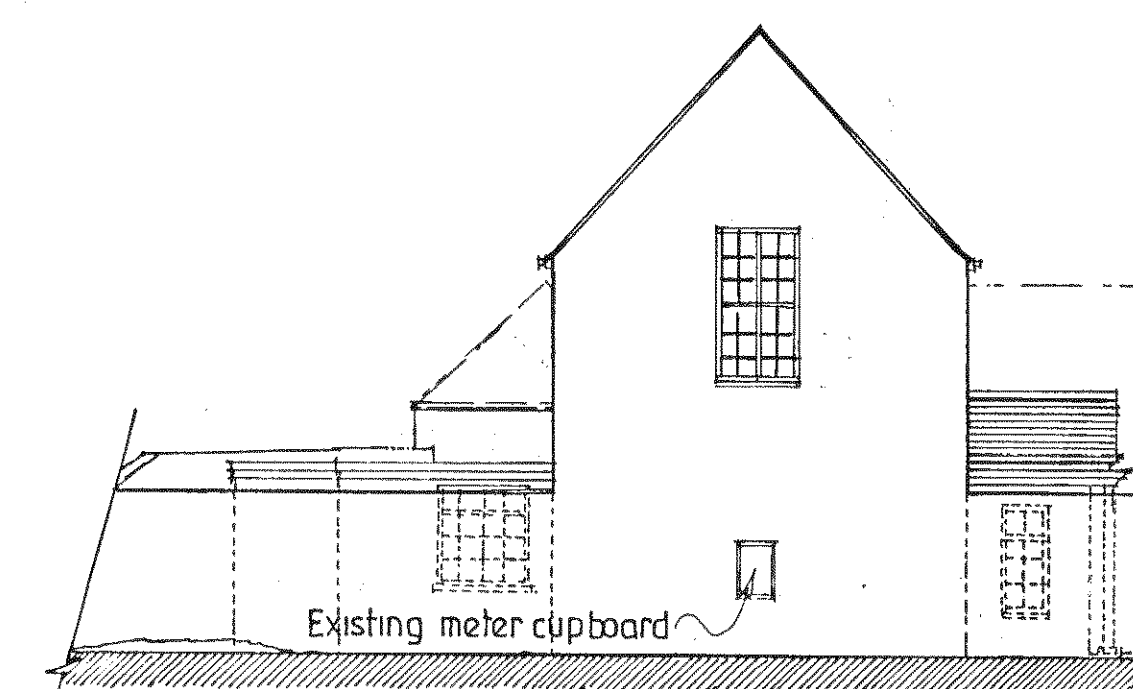

EXISTING AND PROPOSED ELEVATION FACING SOUTH 1:10

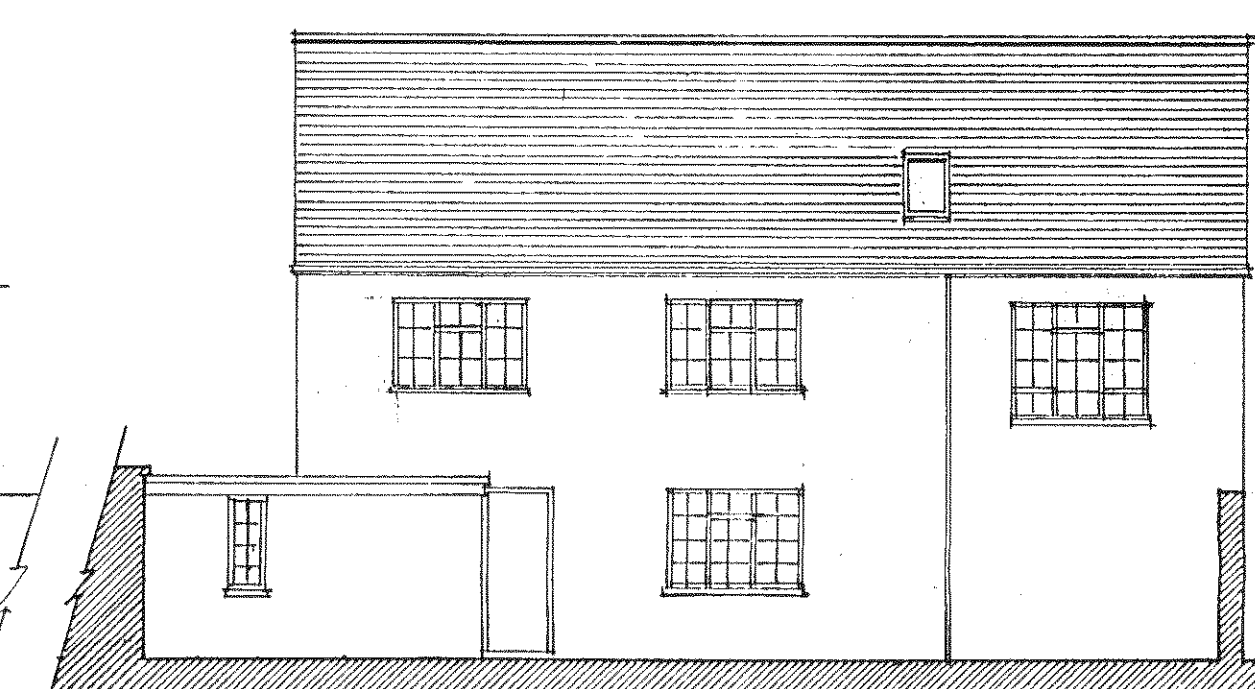

EXISTING AND PROPOSED ELEVATION FACING WEST 1:10

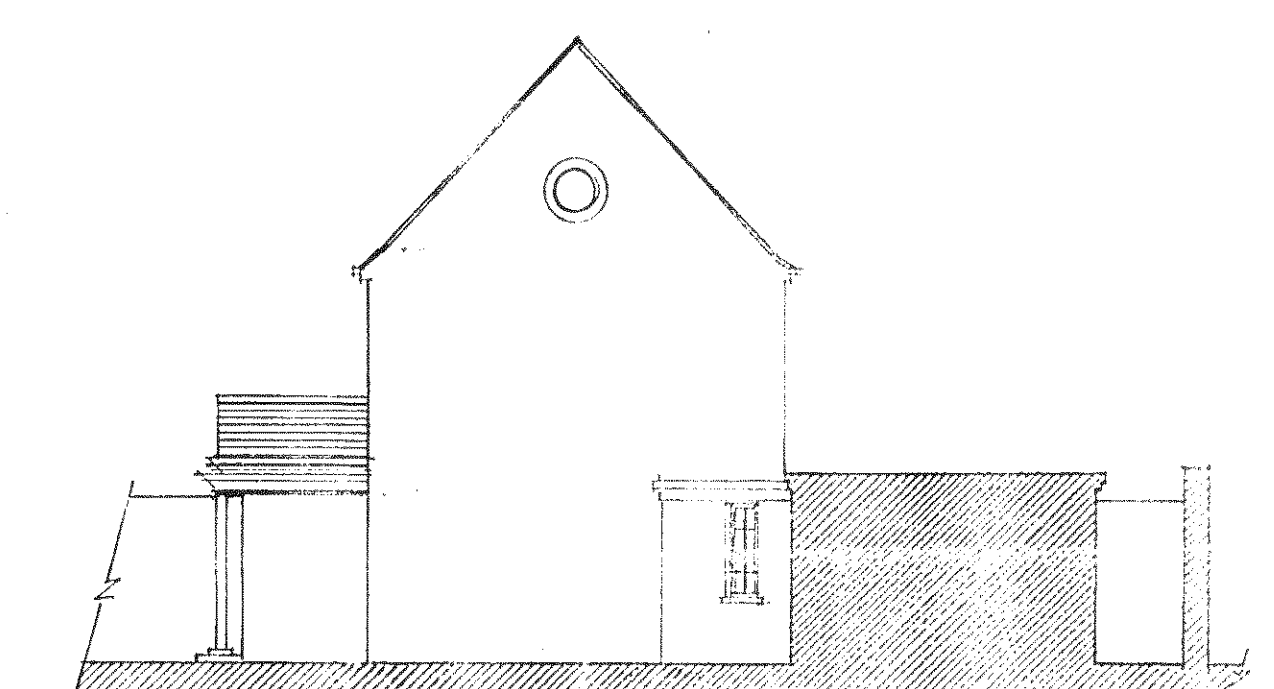


EXISTING AND PROPOSED ELEVATION FACING NORTH 1:10

ELEVATIONS OF PROPOSED TWO STOREY THREE BEDROOM DWELLING

EXISTING AND PROPOSED MATERIALS & FINISHES
Pitched roofs: Plain tile
Walls: Coarse pebble with facing brickwork detailing
Windows: White UPVC
Doors: paint finished timber
Rainwater goods: Change from Grey UPVC to Black UPVC

Revision A:8/10/10: North and south elevations of existing porch added. Note added to south elevation to confirm existence of meter cupboard not window.

INScape INTERIOR CONTRACTS LTD
Orchard House | 38 Appleton Walk | Clomping West Sussex BN11 7 5GJ
Tel & Fax: +44 (0)1903 72 6578 | e-mail: inscapeinterior@btinternet.com

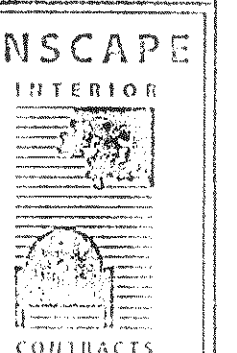

CLIENT SCL Ltd.

PROJECT	Sub-division of existing dwelling in to two units of accommodation Nº 15 Limmer Lane, Felpham
TITLE	EXISTING and PROPOSED ELEVATIONS Sheet 2

DATE	SCALE	DRAWN	CLIENT APPROVED
SEPTEMBER 2010	1:10 / 1:50	BB	

Drawing Nº RTLL-2010-006

Rev: A