


General Notes
75 Felpham Road

No.	Revision/Date	Date


Client Name and Address
Richard Enterprises Southern Ltd
25 Felpham Road
Felpham, Sussex
PO23 8BN
Tel 01243 840458
Mob 07740 315358

Project Name and Address
Site plan 01
75 Felpham Road
Felpham, Sussex
PO23 8BN


Drawn
2
Date
25th January 2011
Scale
1" = 10' & 1" = 1250

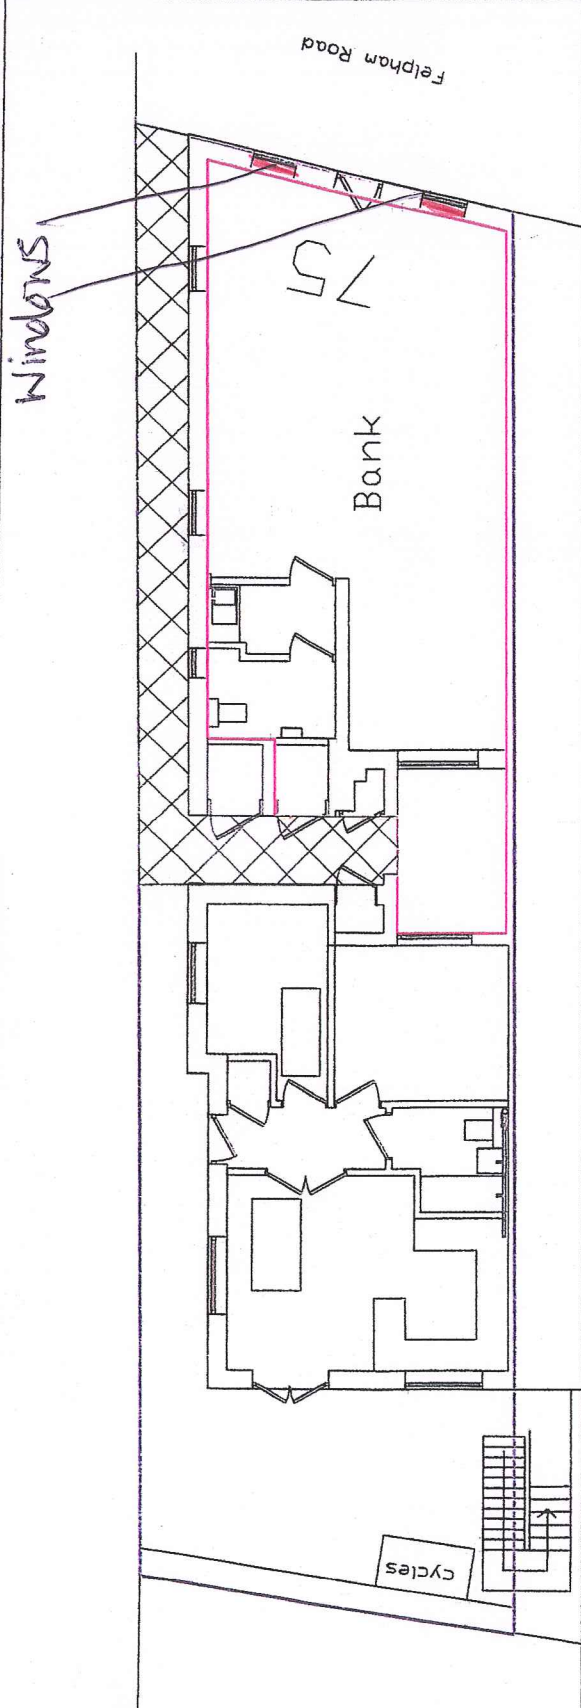

Windows

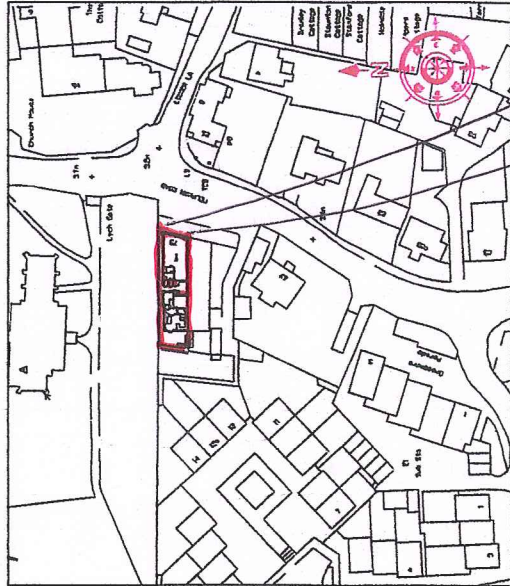

position of windows

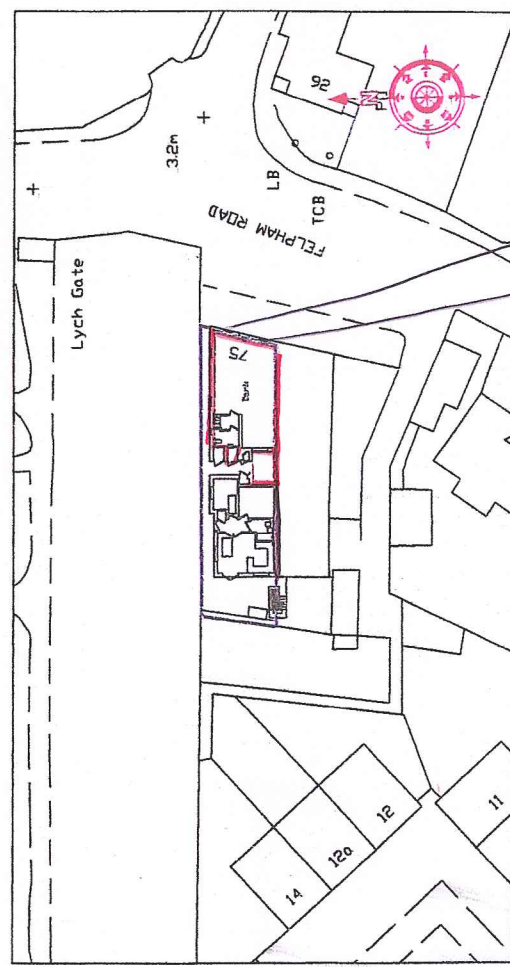

position of windows