




This drawing and its contents are the strict copyright of Architectura Design. No reproduction without permission. Do not scale. Written dimensions to be used where given. All dimensions and details to be checked on site. FOR PLANNING PURPOSES ONLY

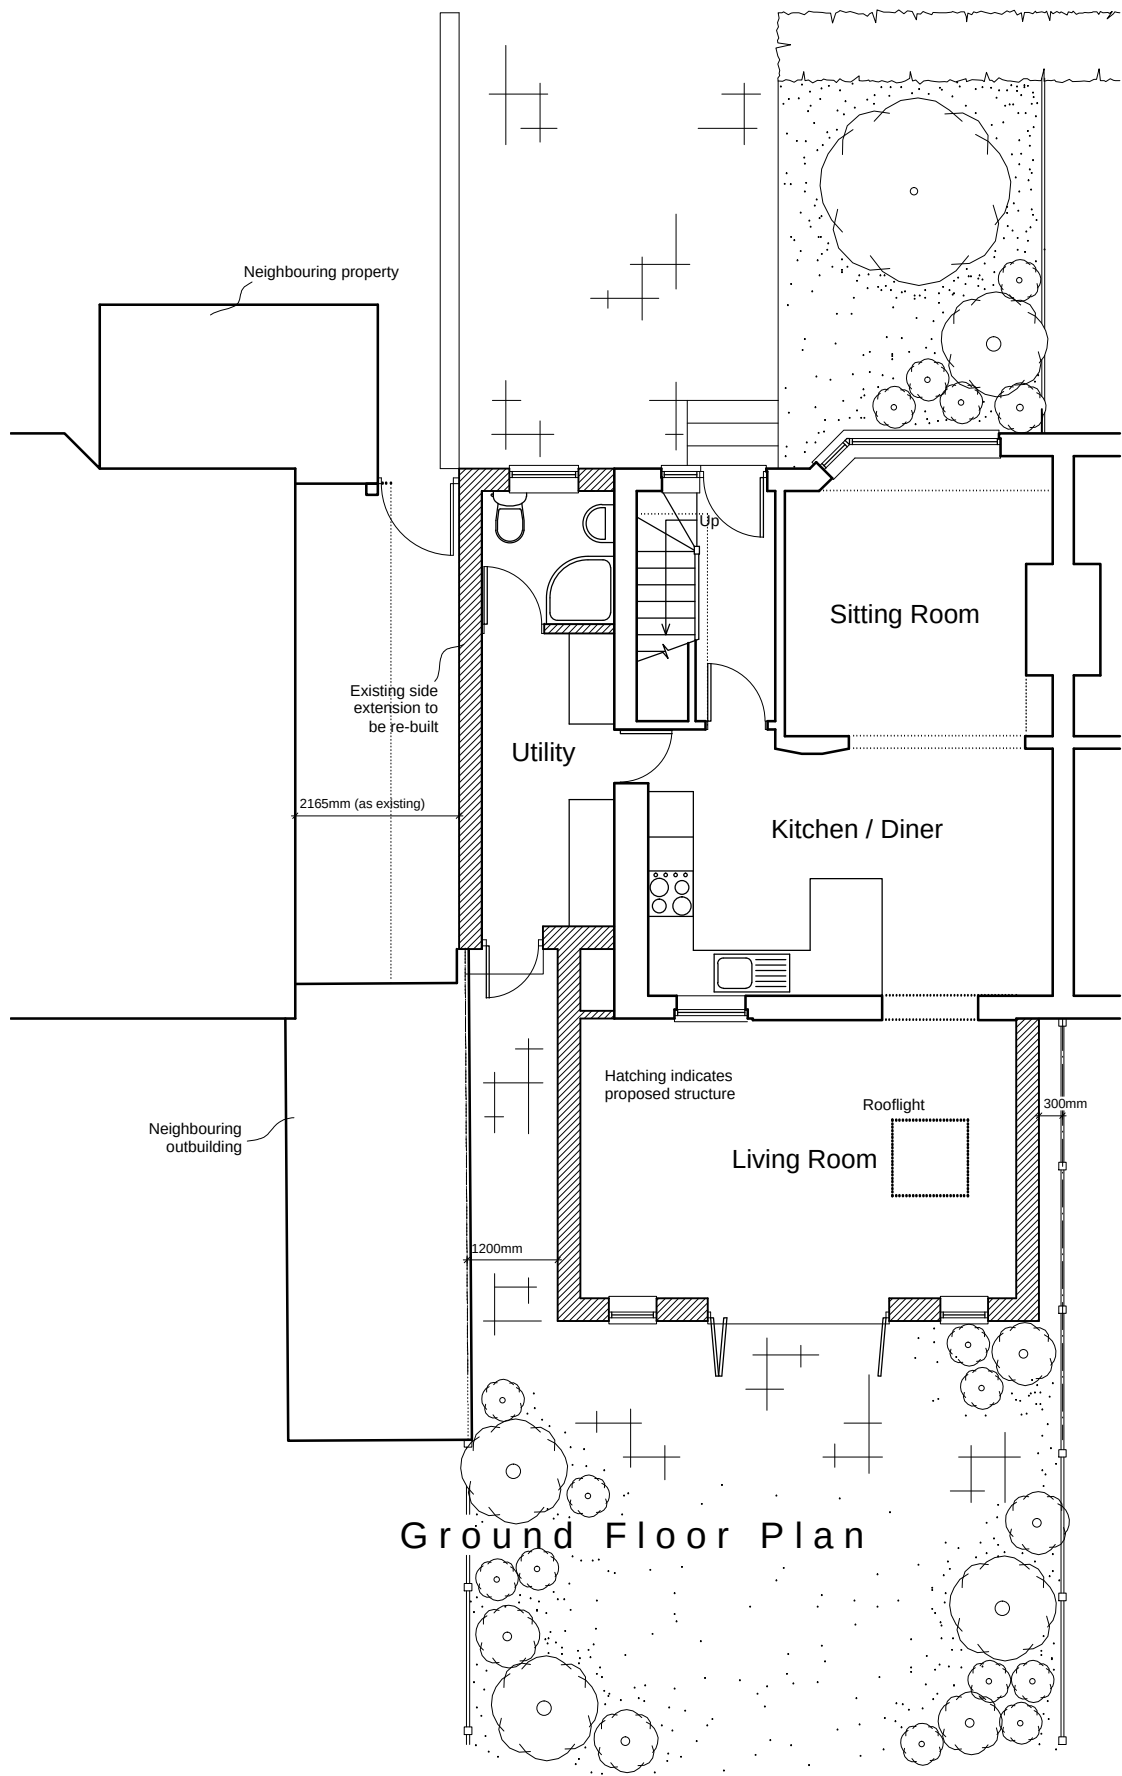


Ground Floor Plan

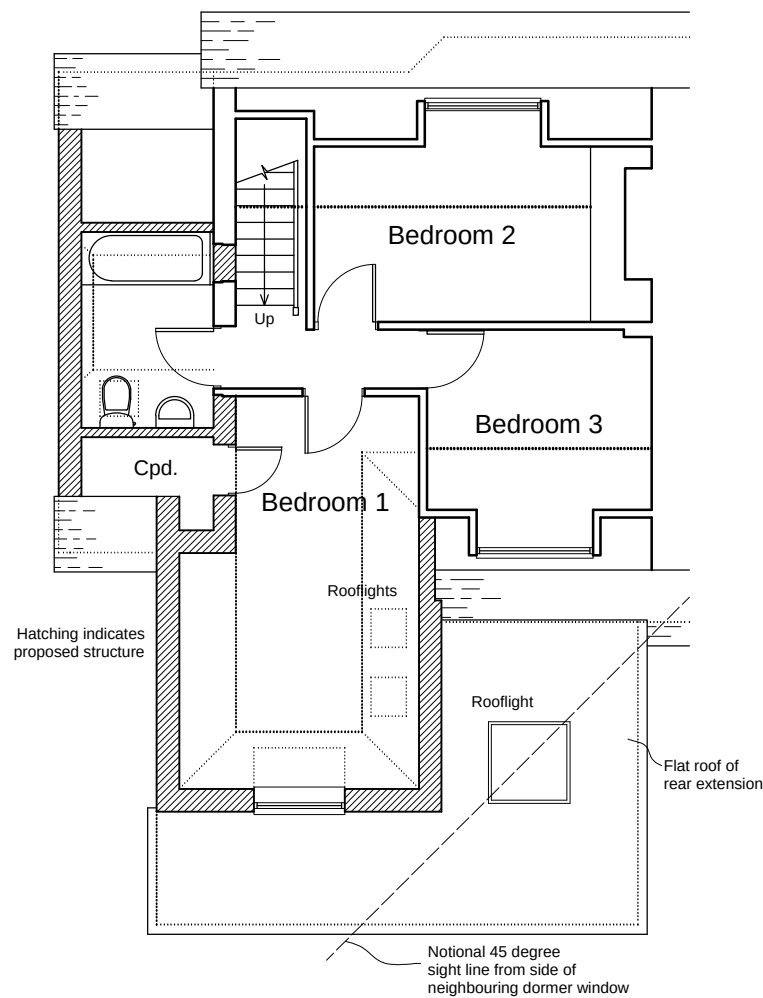

First Floor Plan

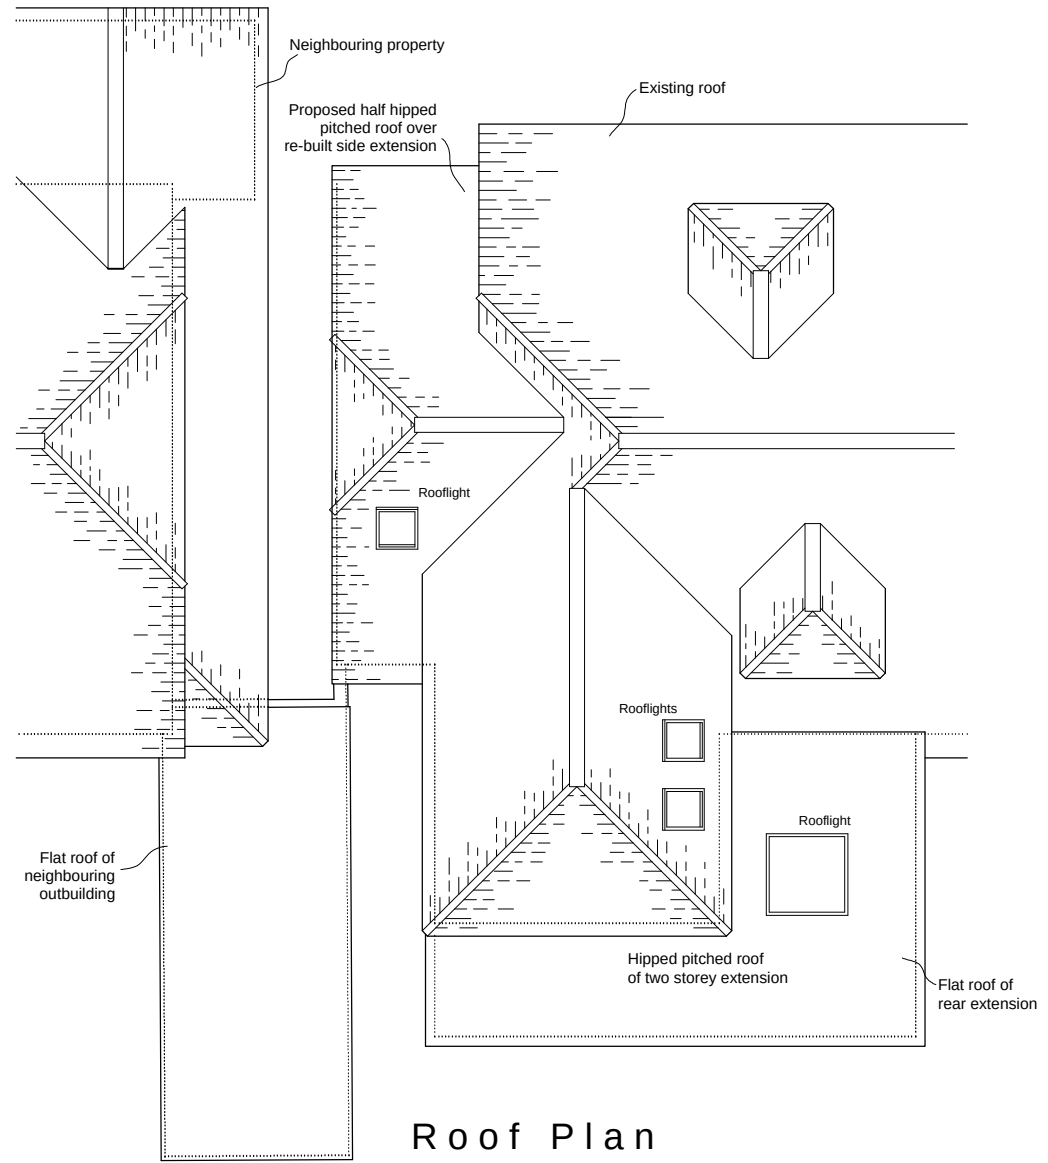

Roof Plan

 

Architectura
Architectural Design & Drawing Service

Proposed Extension and Alterations
at 15 Chesswood Avenue, Felpham
for Miss G Hardwell

Drawing P01 October 2014 Scale 1:100
Planning Drawing - Proposed Floor Plans