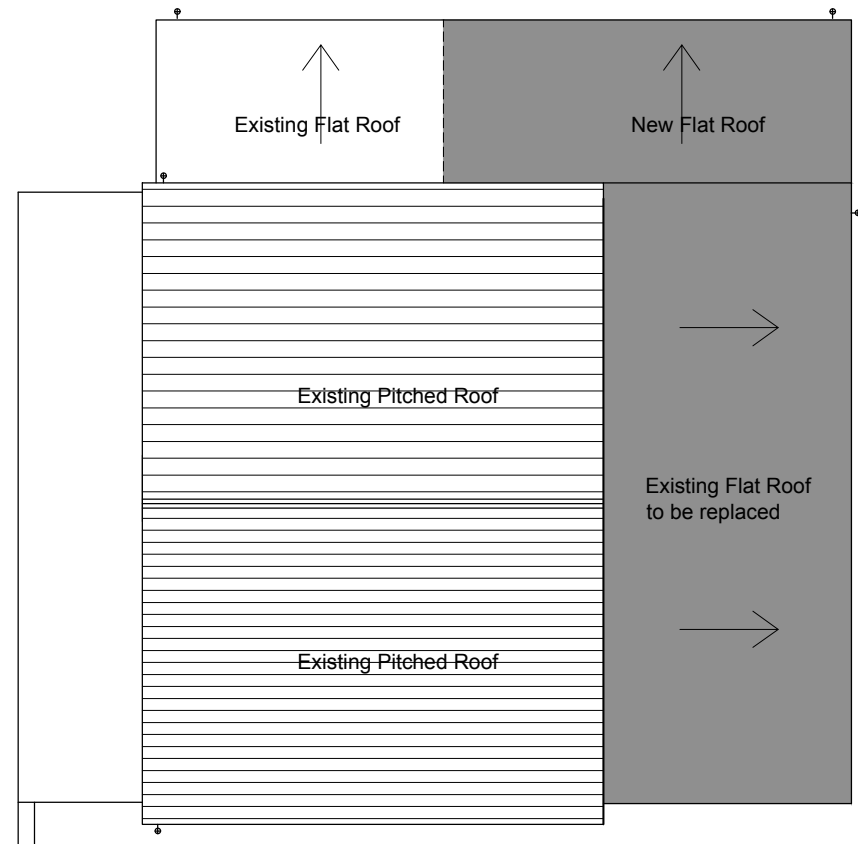
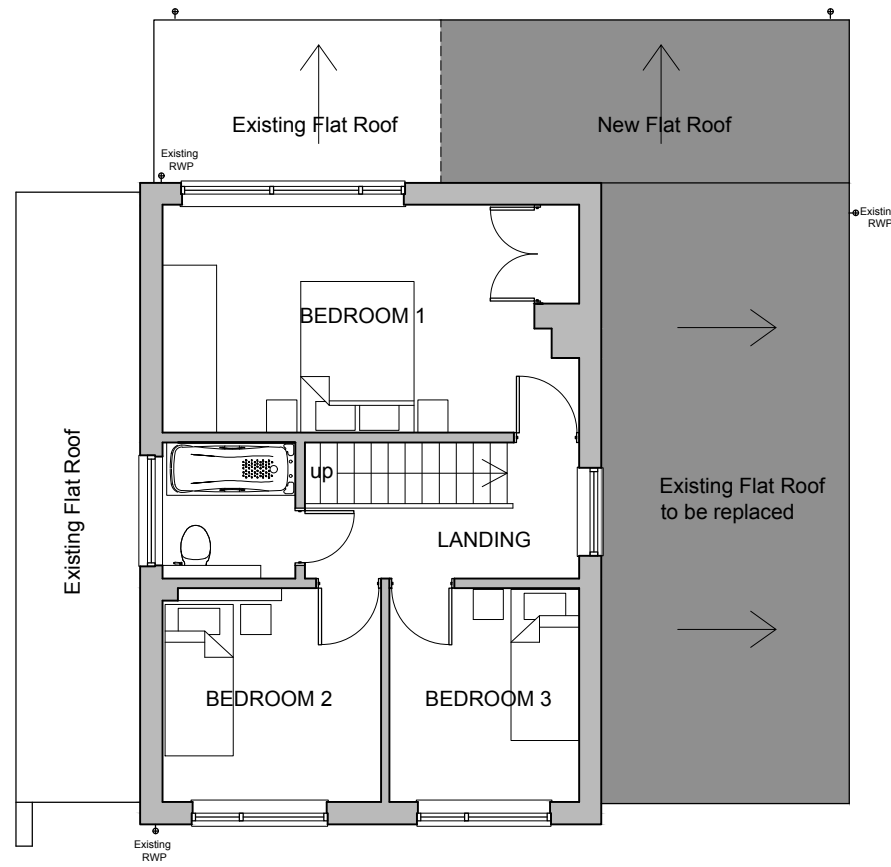
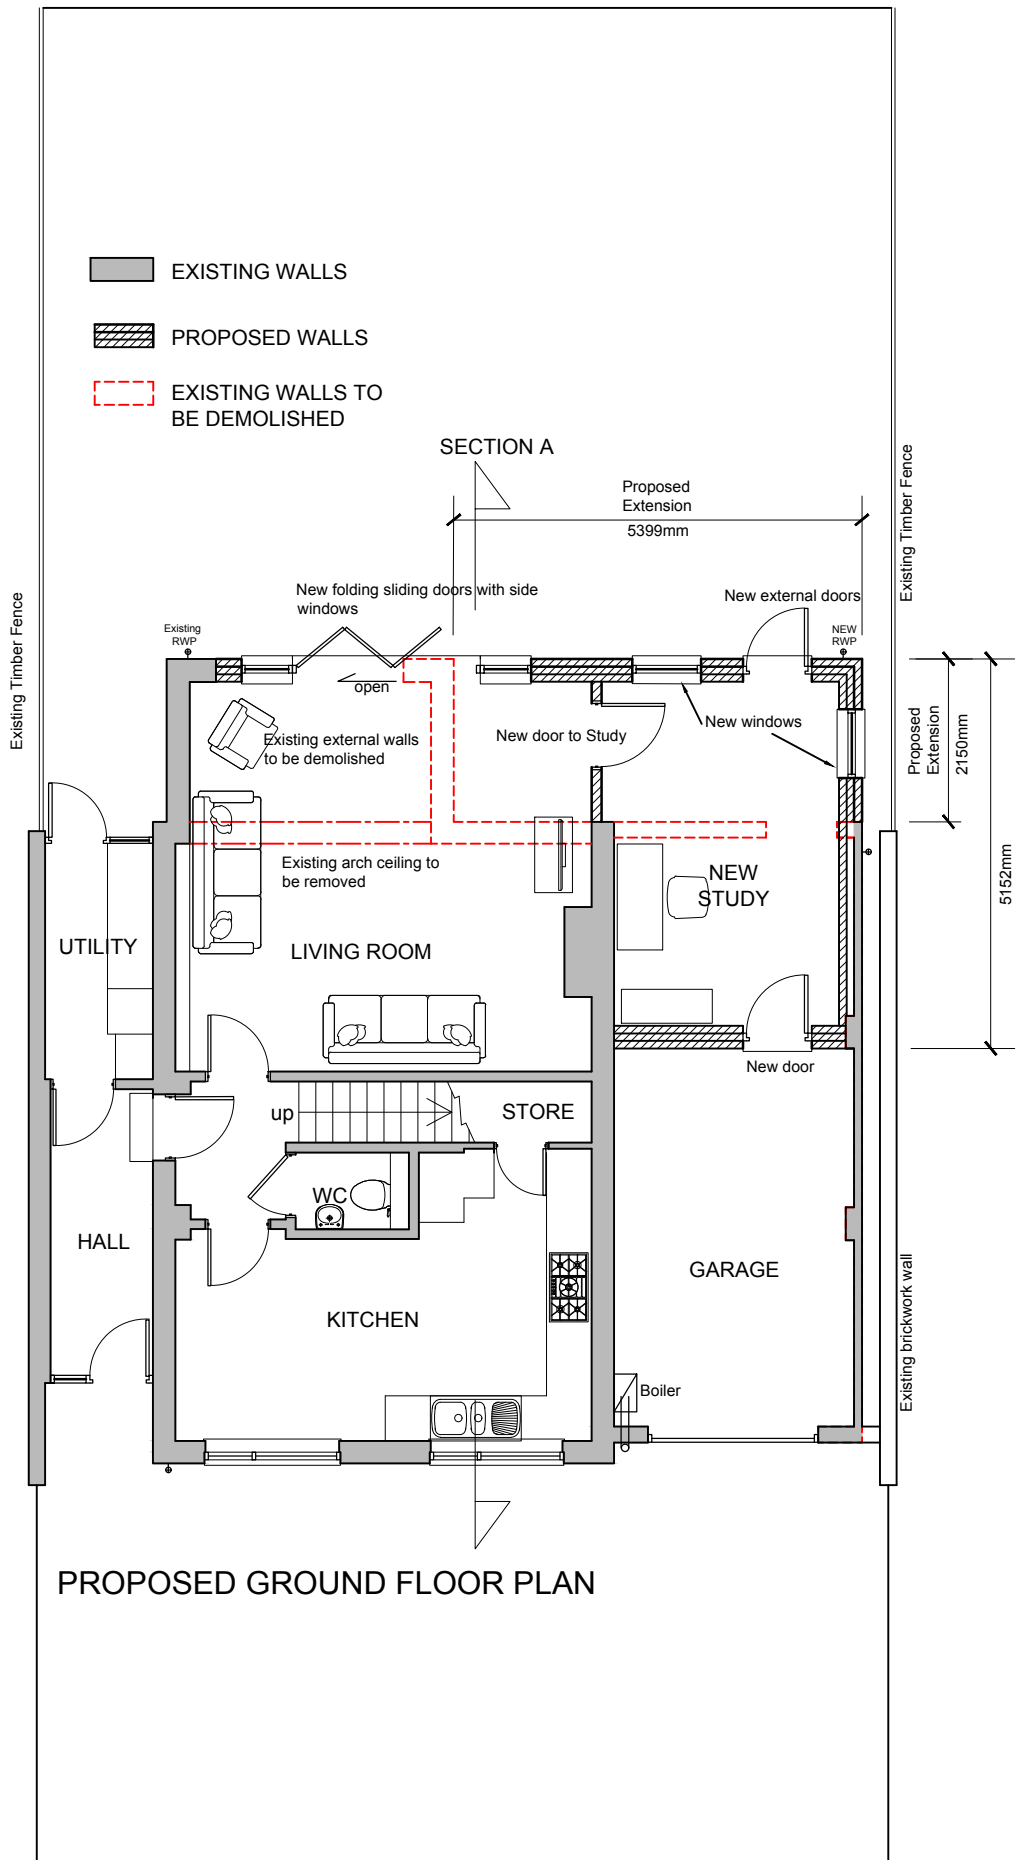


Notes

1. Do not scale from this drawing, except for planning purposes. Use figured dimensions only.

2. All dimensions must be checked on site prior to commencement of work.

3. Where applicable this drawing is to be read in conjunction with other consultants' drawings.

4. Streetwise Licence No,100047474.

Chichester Architectural Design

Ayumi Addison

Mobile : 07775968067

ayumiaddison@gmail.com

|         |                                                           |          |            |          |          |
|---------|-----------------------------------------------------------|----------|------------|----------|----------|
| Project | Single storey extension at<br>17 Drake Park, Bognor Regis | Date     | 21.07.17   | Drawn by | AA       |
|         |                                                           | Scales   | 1:100 @ A3 | Status   | Planning |
| Drawing | Proposed Floor Plans<br>Proposed Roof Plan                | Job No   | 1702       | Dwg No   | PL-04    |
|         |                                                           | Revision |            |          |          |