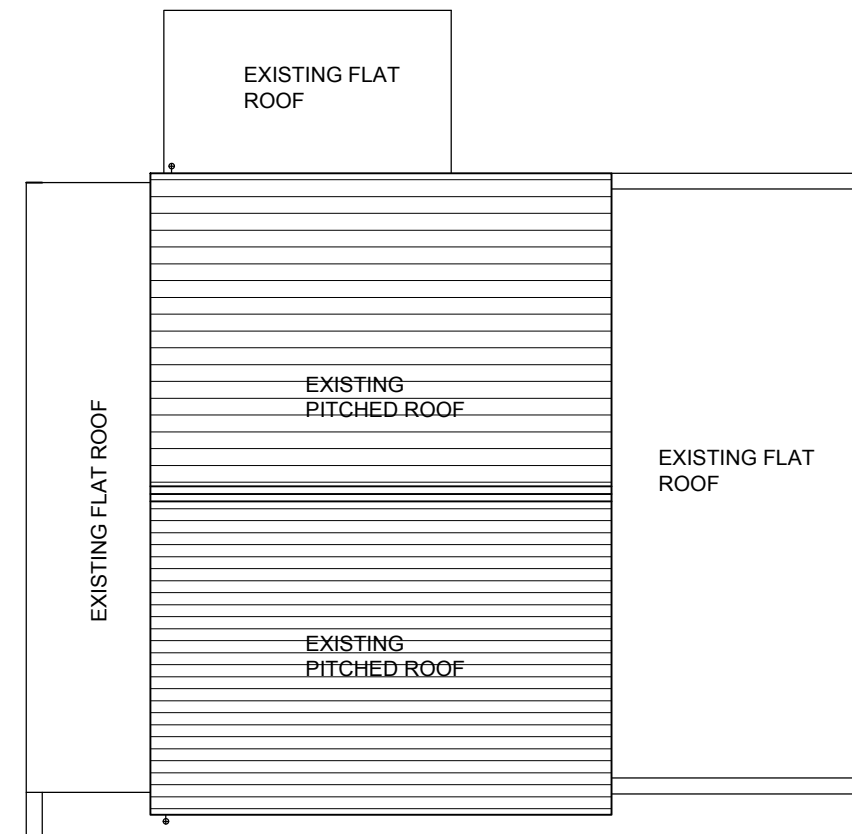
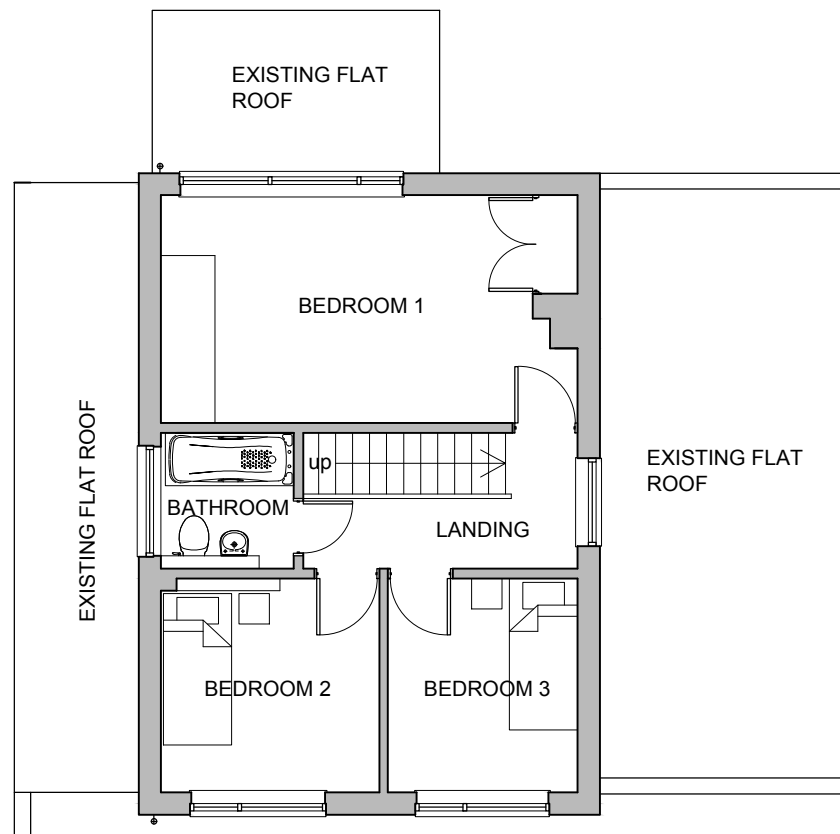
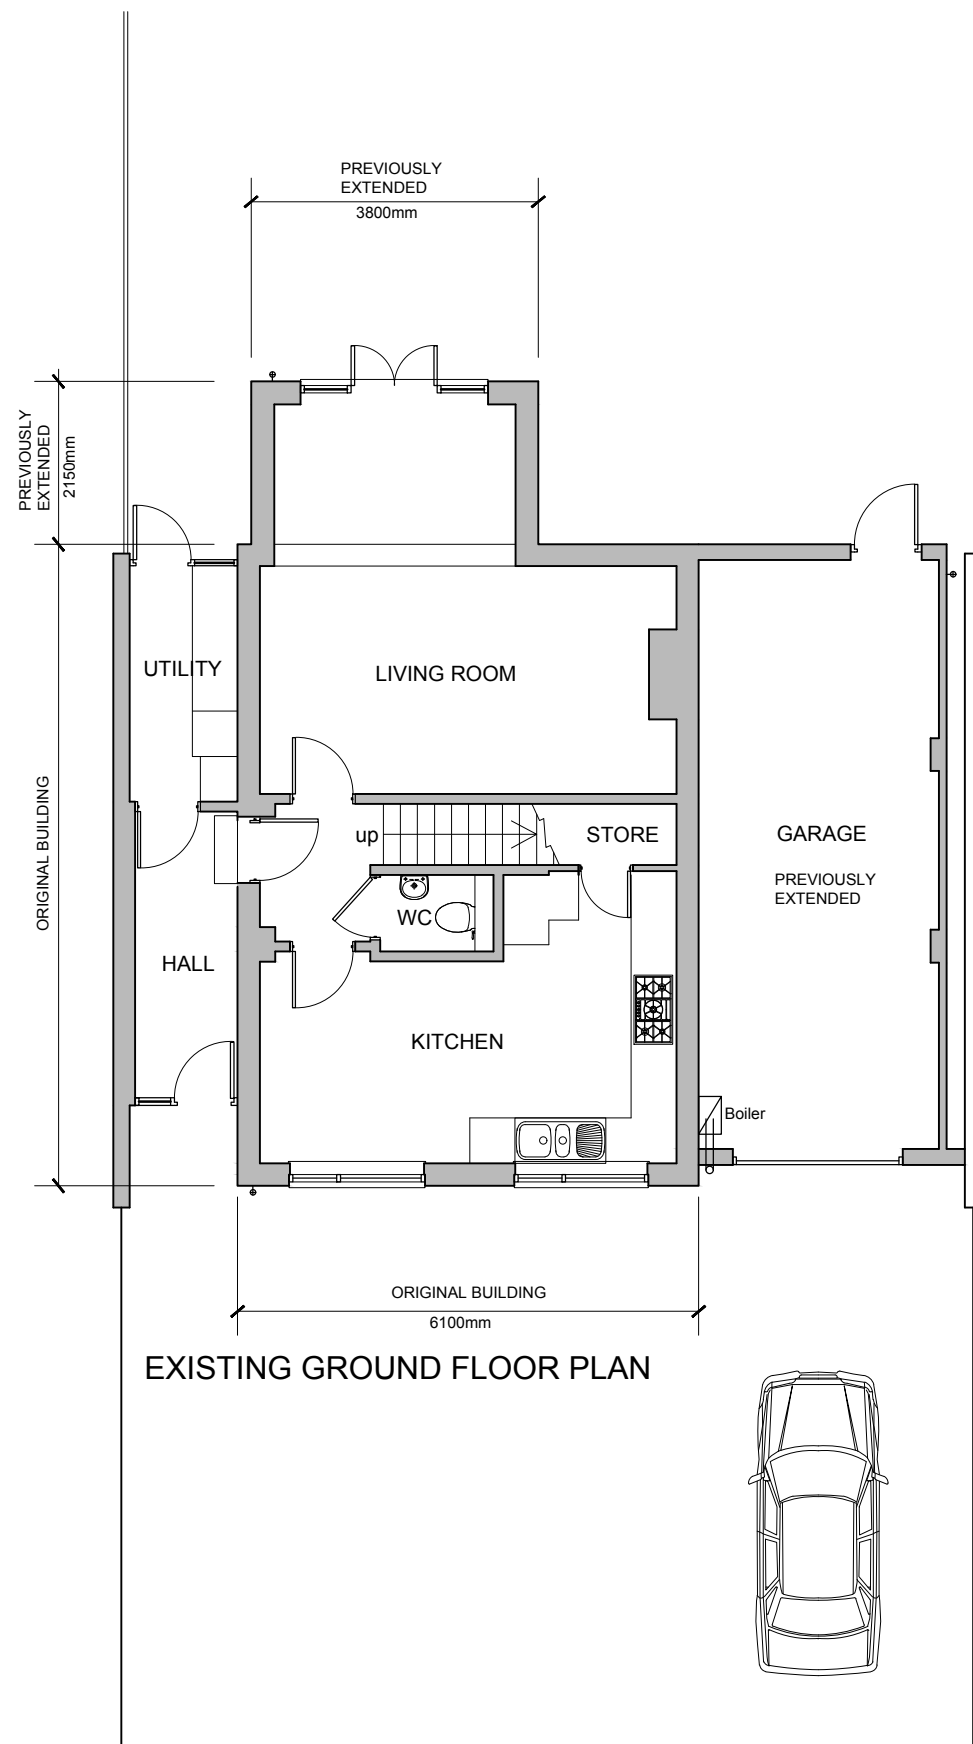


Notes

1. Do not scale from this drawing, except for planning purposes. Use figured dimensions only.
2. All dimensions must be checked on site prior to commencement of work.
3. Where applicable this drawing is to be read in conjunction with other consultants' drawings.
4. Streetwise Licence No,100047474.

Chichester Architectural Design

Ayumi Addison
Mobile : 07775968067
ayumiaddison@gmail.com

Project

Single storey extension at
17 Drake Park, Bognor Regis

Drawing

Existing Floor Plans
Existing Roof Plan

Date

21.07.17

Drawn by

AA

Scales

1:100 @ A3

Status

Planning

Job No

Dwg No

Revision

1702

PL-02