




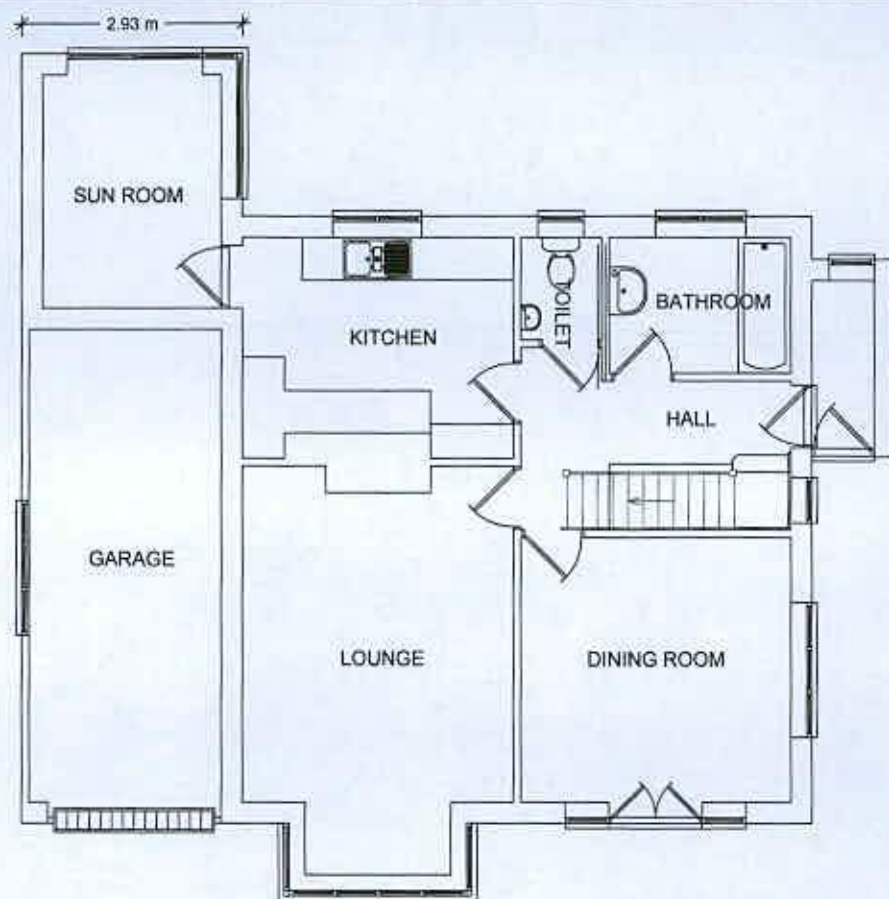


EXISTING GROUND FLOOR PLAN

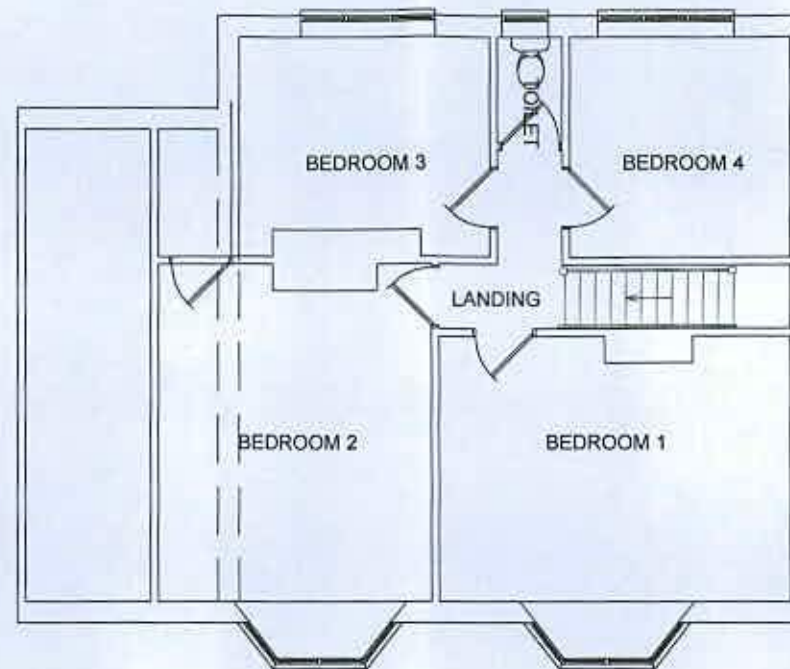


EXISTING FIRST FLOOR PLAN

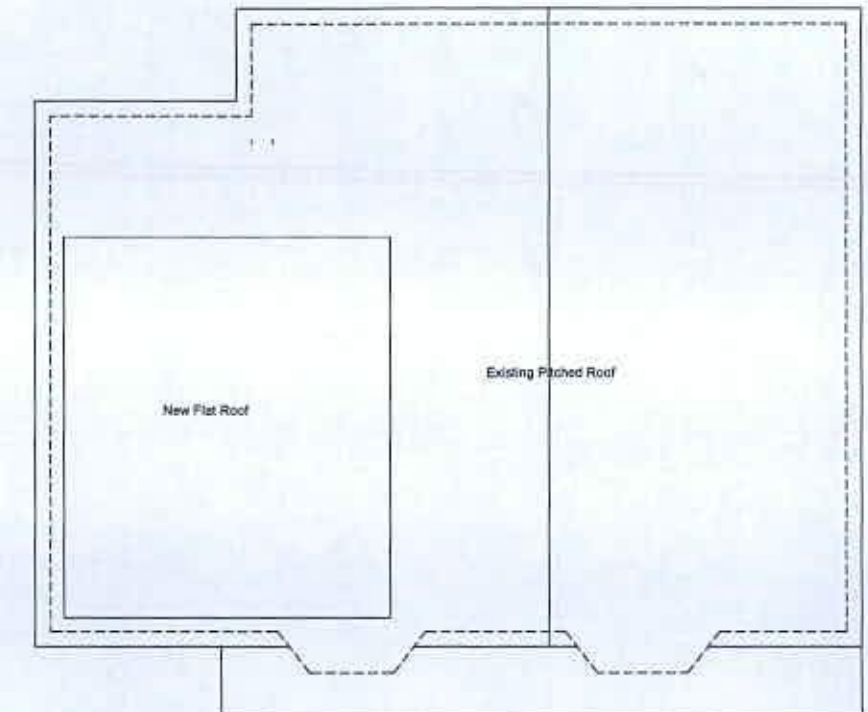

NEW ROOF PLAN

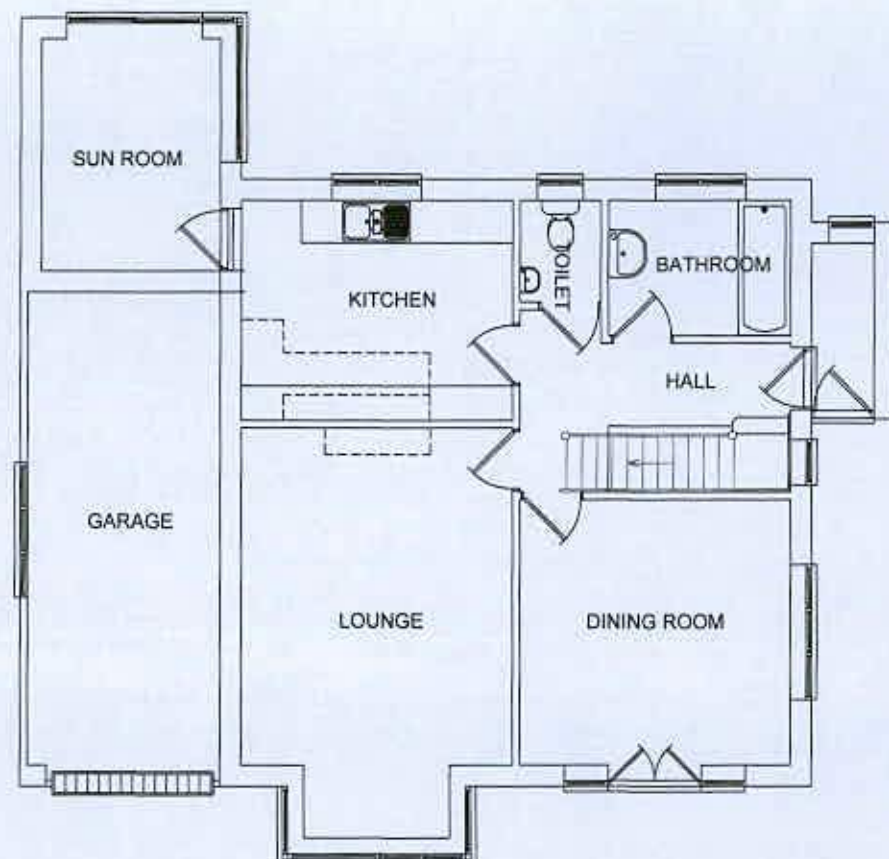

NEW GROUND FLOOR PLAN

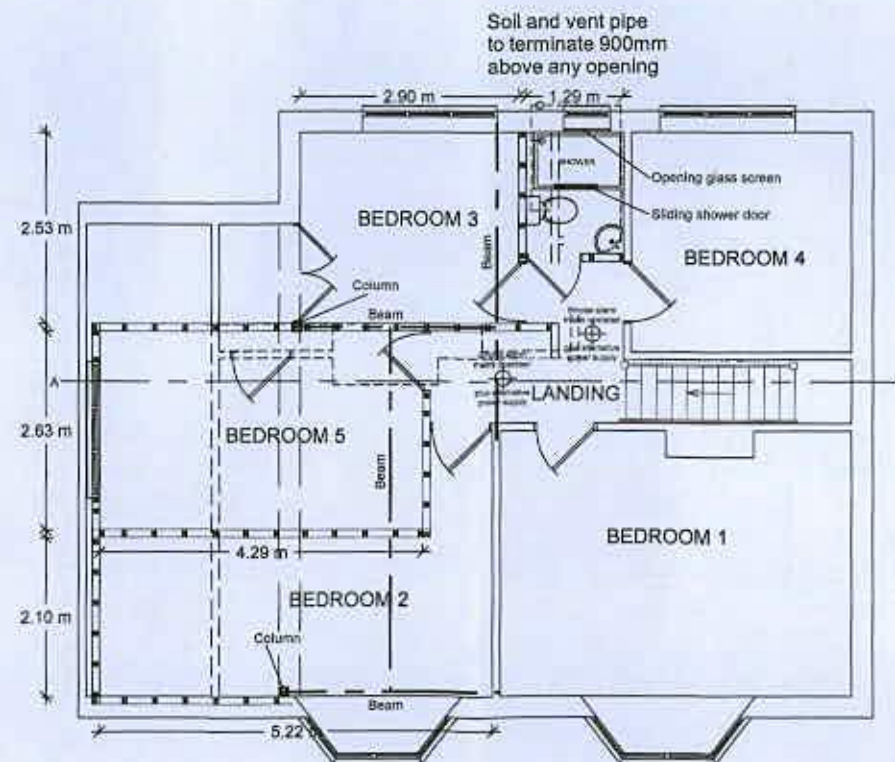

NEW FIRST FLOOR PLAN

INSULATION SCHEDULE

Windows to achieve 'U' value of 1.8 W/m²K.
Doors to achieve 'U' value of 1.8 W/m²K.

Timber stud walls and Dormer cheeks to roof space 75mm GA4075 Celotex between studs pressed forward to outside face of stud with 25mm gap and 12mm Celotex to inside face plus 12.5mm plasterboard = 28 W/m²K.

Pitched roof ceilings 100mm GA4100 Celotex between rafters with 50mm gap between breather Membrane and insulation plus 35mm GA4035 Celotex underside of rafter = 18 W/m²K.

Roof space insulation 150mm fibreglass laid between joist and 100mm over joist. 25mm continuous ventilation or equivalent to all soffits continued into roof space.

Flat roof insulation 125mm TD4125 Celotex on top of joist = 0.19 W/m²K.

Ceiling level to achieve 'U' value of 0.16 W/m²K.

Do not scale from drawings
(excepting Local Authorities)
All dimensions to be checked on site

All work to comply with Building Regulations, British Standards, manufacturer's instructions /specifications and engineer's calculations at all times. Construction must also comply with all safety at work regulations. Additional work may be requested by the building inspector as work proceeds to ensure the new building complies with all building regulations.

No	Change	Date	Int

BKM PLANS
architectural
plans and
drawing
service

Title:
68 Limmer Lane
Felpham
Bognor Regis
PO22 7HE

Scale: 1:100

Date: 28 th March 2016

Drawn by:

Drawing 1 / 4

All drawings are copyright of BKM
architectural plans and drawings service
and may not be reproduced without prior
permissions