





EXISTING NORTH ELEVATION




EXISTING SOUTH ELEVATION

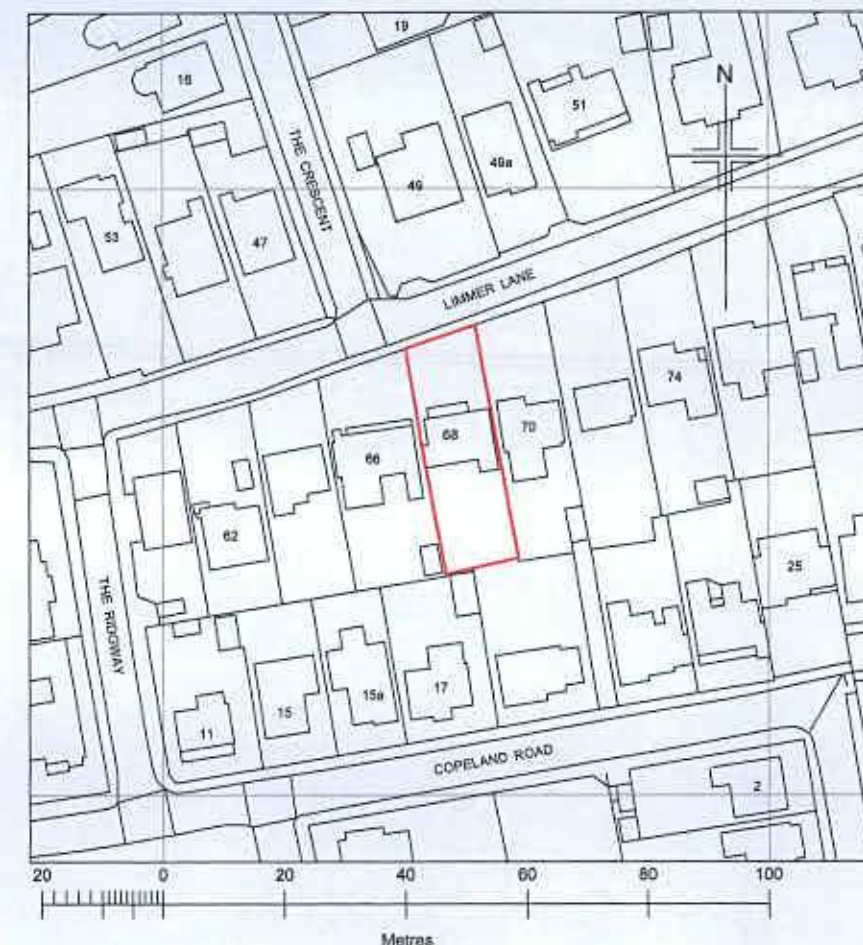

LOCATION PLAN

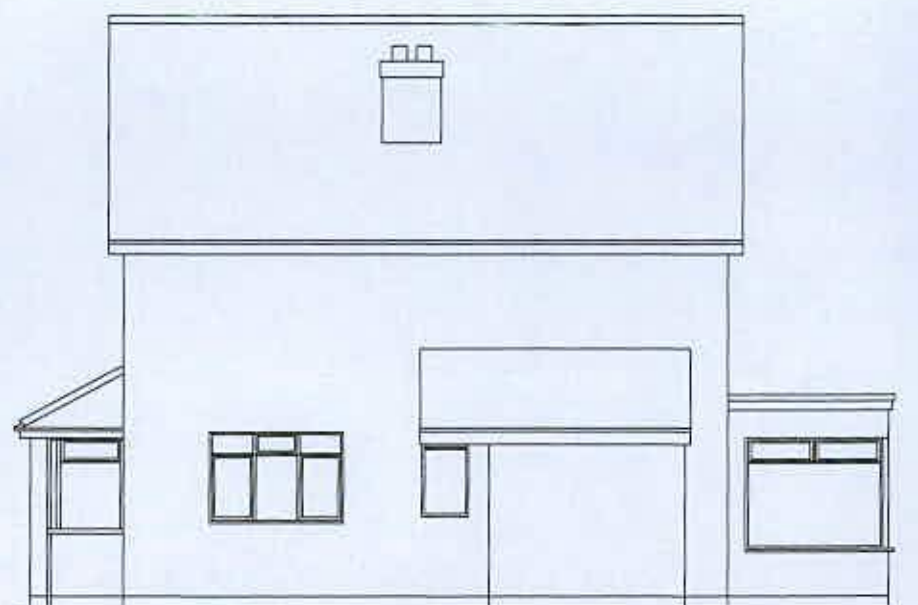

EXISTING WEST ELEVATION

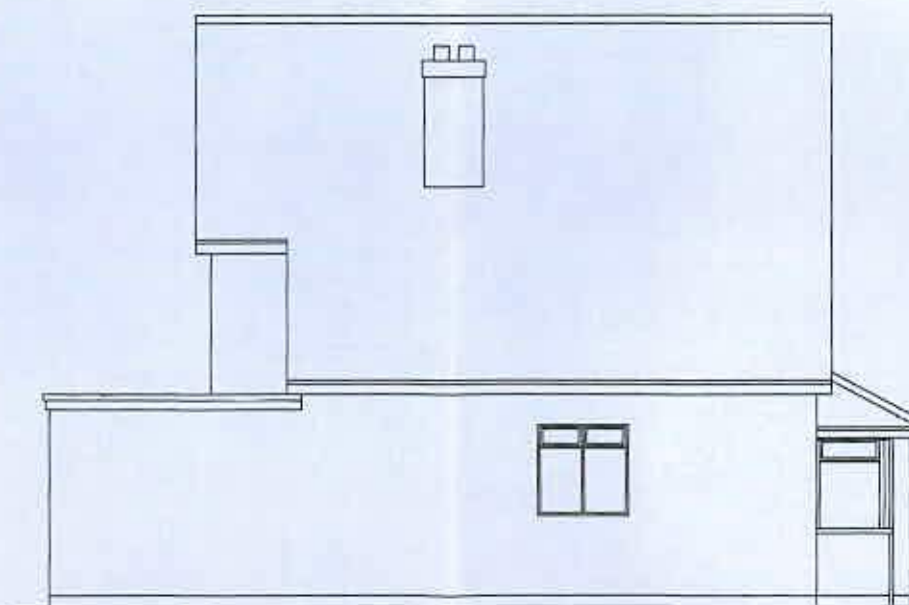

EXISTING EAST ELEVATION

Do not scale from drawings
(excepting Local Authorities)
All dimensions to be checked on site

All work to comply with Building Regulations, British Standards, manufacturer's instructions /specifications and engineer's calculations at all times. Construction must also comply with all safety at work regulations. Additional work may be requested by the building inspector as work proceeds to ensure the new building complies with all building regulations.

No	Change	Date	Init

BKM PLANS architectural plans and drawing service

Title:
68 Limmer Lane
Felpham
Bognor Regis
PO22 7HE

Scale: 1:100 1:1250

Date: 28 th March 2018

Drawn by:

Drawing 2 / 4

All drawings are copyright of BKM
architectural plans and drawings service
and may not be reproduced without prior
permissions