
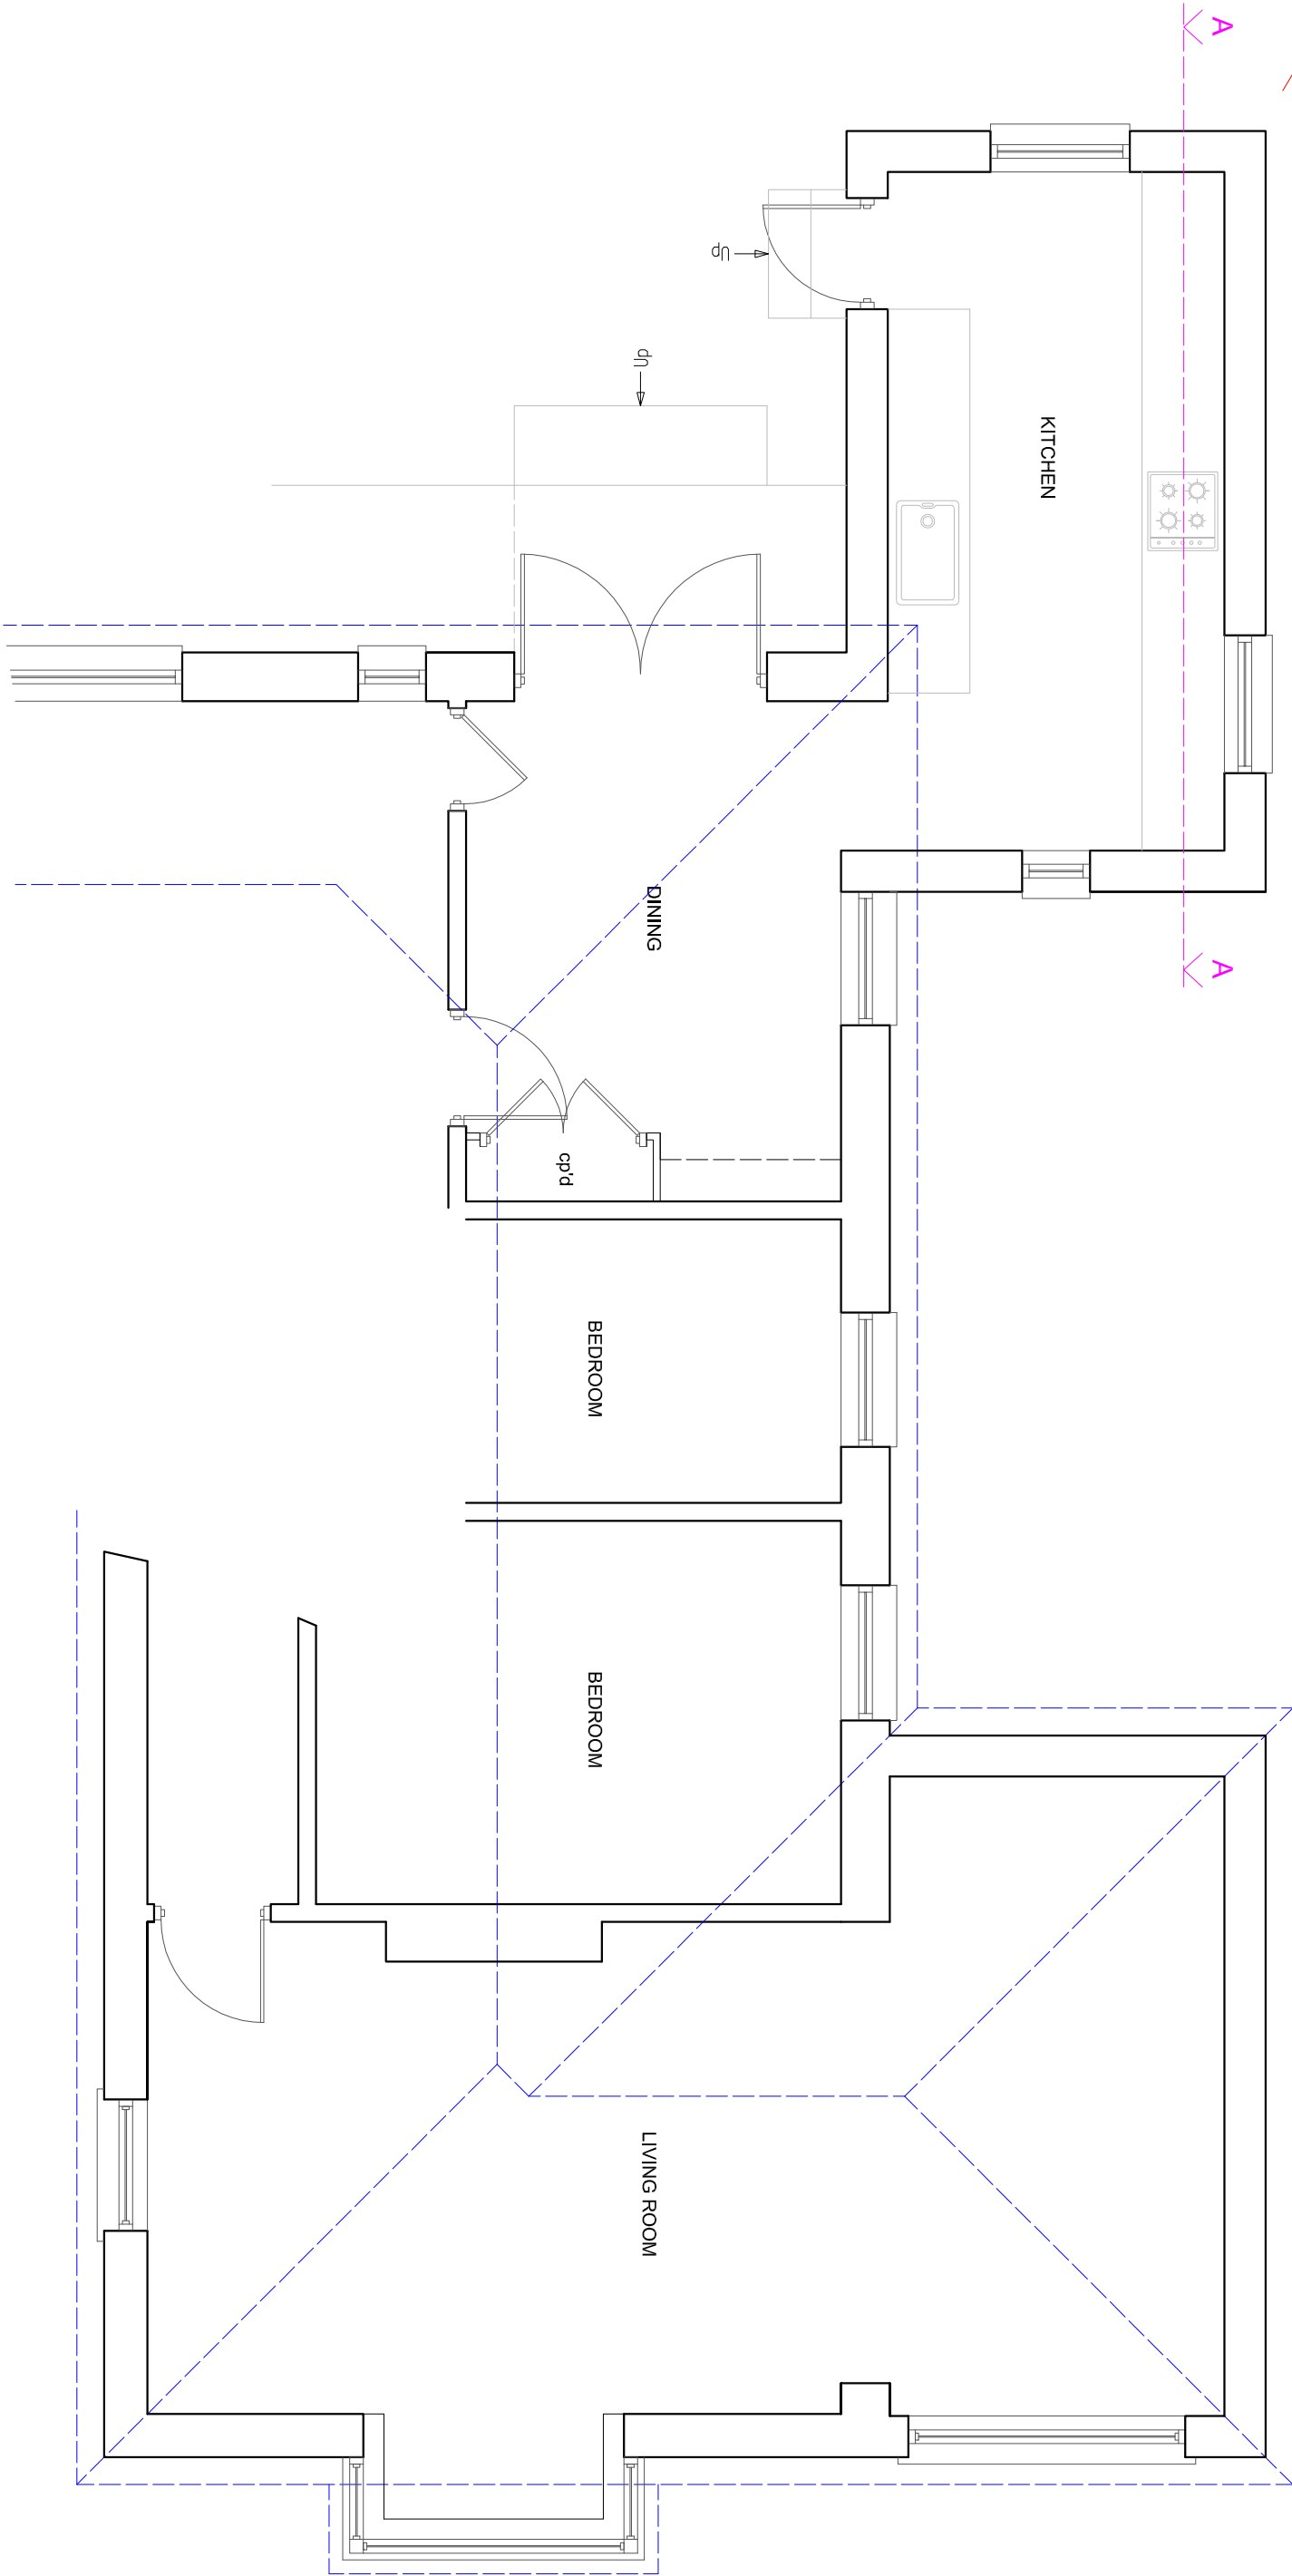


Existing hedge.

 

EXISTING GROUND FLOOR PLAN

Scale 1:50 on A3

SUSSEX BUILDING CONSULTANCY LIMITED

20 FIRST AVENUE, FELPHAM,
BOGNOR REGIS, WEST SUSSEX.

SCALE - 1/50 REV - DATE - 10/08/2021



LABC
3 NORTHCOTE ROAD
BOGNOR REGIS
PO21 5LZ
TEL/FAX - (01243) 861379

