



NOTES


- ROOF - Plain clay tiles to pitched roof, felted flat roof elsewhere.
- WALLS - Mixture of painted render with a face brickwork plinth.
- WINDOWS/DOORS - White framed PVC double glazed units.

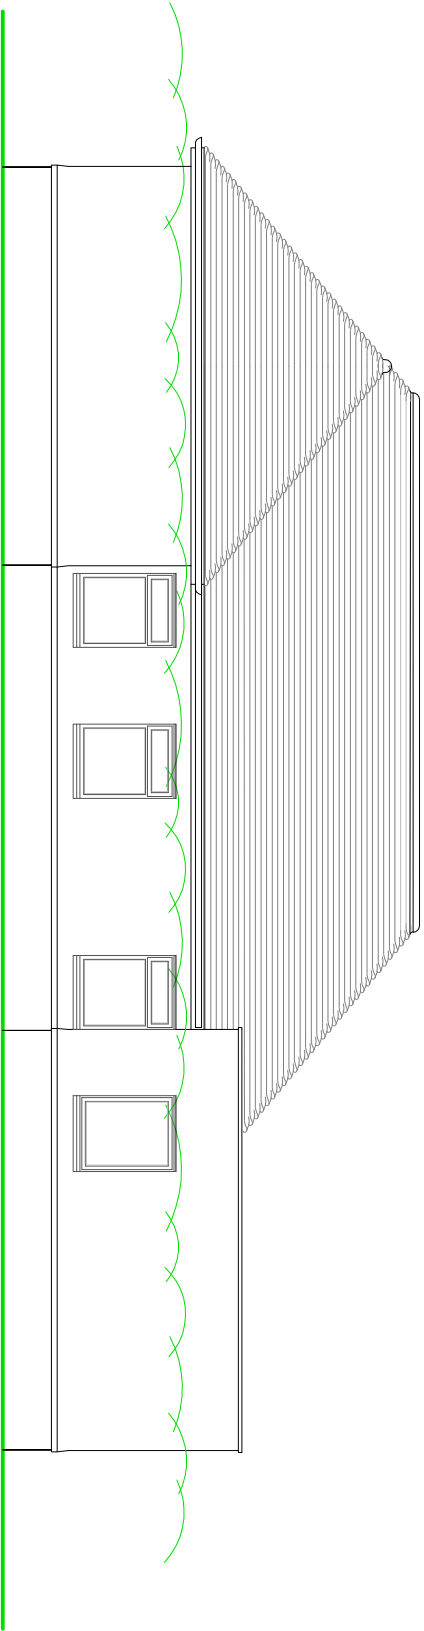

SIDE ELEVATION

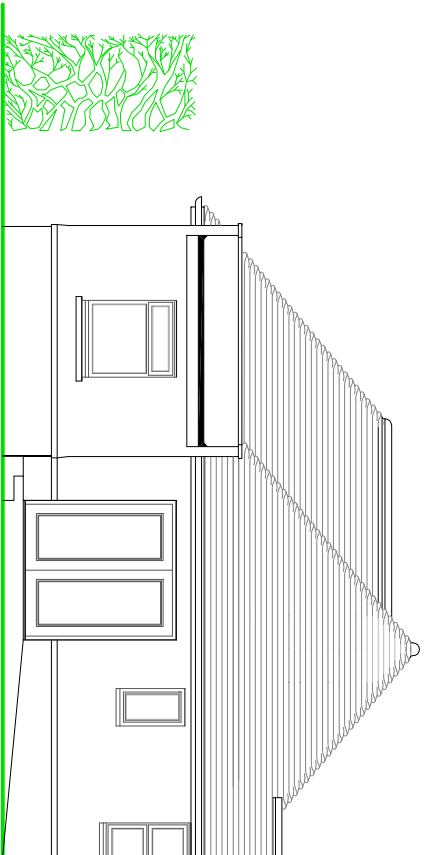

REAR ELEVATION

 

EXISTING ELEVATIONS

Scale 1:100 on A3

SUSSEX BUILDING CONSULTANCY LIMITED

20 FIRST AVENUE, FELPHAM,
BOGNOR REGIS, WEST SUSSEX.

SCALE - 1/100 REV - DATE - 17/08/2021

Partner
LABC

3 NORTHCOTE ROAD
PO21 1EL
TEL - (01243) 861379

ARUN DISTRICT COUNCIL FP/188/21/HH