



NOTES


- ROOF - Plain clay tiles to pitched roof, felted flat roof elsewhere.
- WALLS - Mixture of painted render with a face brickwork plinth.
- WINDOWS/DOORS - White framed PVC double glazed units.

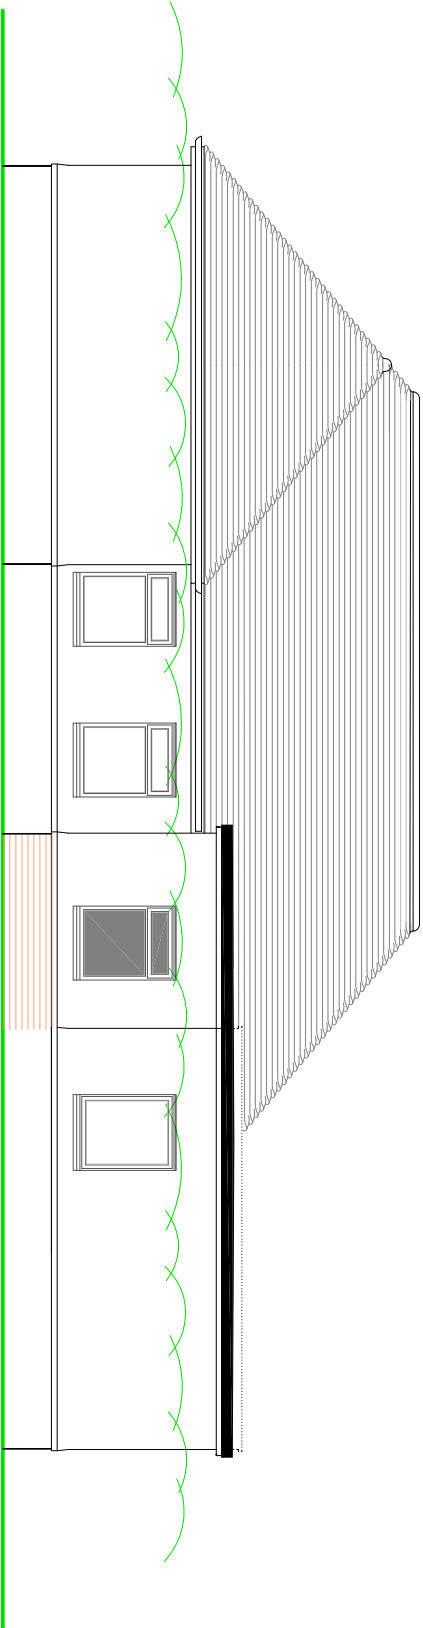

SIDE ELEVATION

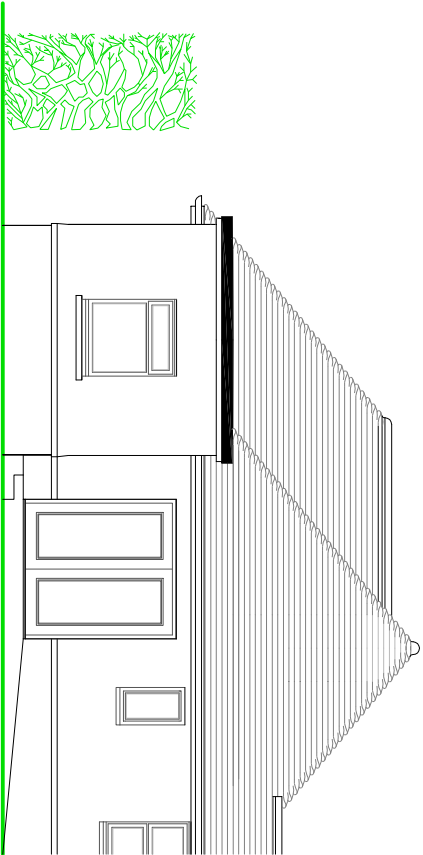

REAR ELEVATION

 

PROPOSED ELEVATIONS

Scale 1:100 on A3

SUSSEX BUILDING CONSULTANCY LIMITED
20 FIRST AVENUE, FELPHAM,
BOGNOR REGIS, WEST SUSSEX.
SCALE - 1/100 REV - DATE - 26/08/2021

LABC
PARTNER
3 NORTHCOOTE ROAD
BOGNOR REGIS
PO21 9LZ
TEL - (01243) 861379