



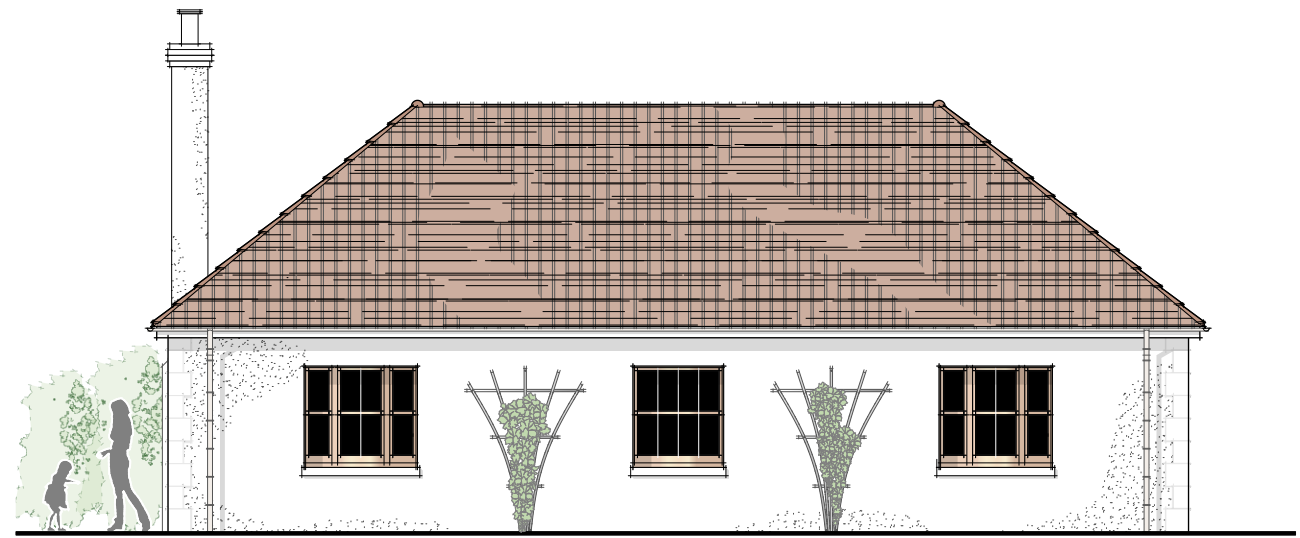

1 Front elevation - West
Scale 1:100

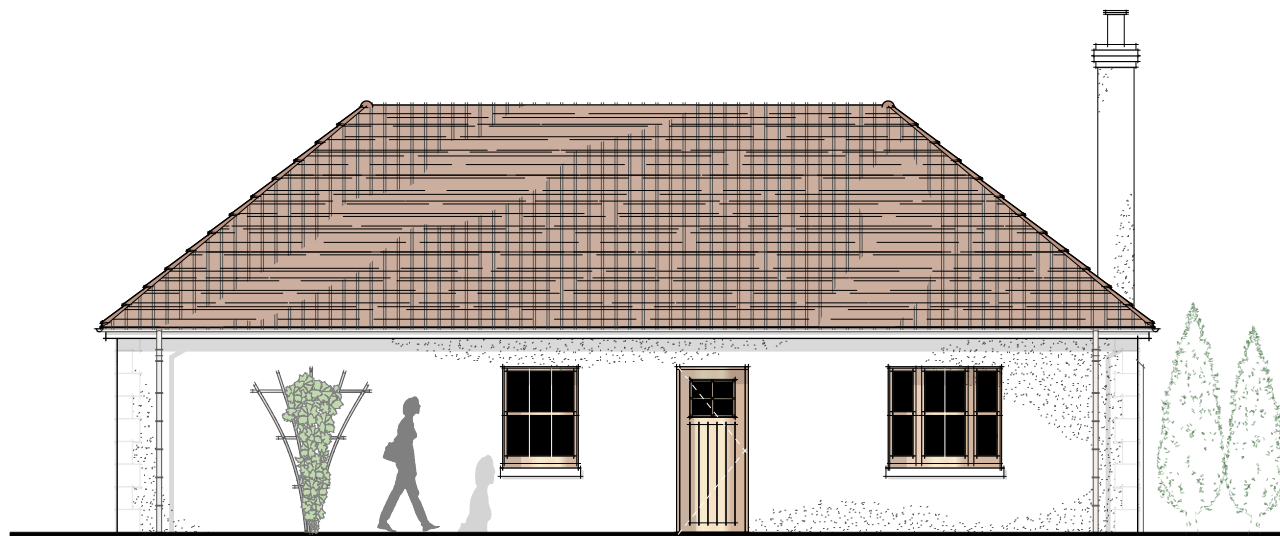


2 Side elevation - North
Scale 1:100



3 Side elevation - South
Scale 1:100



4 Rear elevation - East
Scale 1:100

 

Revision notes:		
Rev:	Date:	Notes:
		1. DO NOT SCALE FROM THIS DRAWING (EXCEPT FOR PLANNING APPLICATION PURPOSES). 2. ALL DIMENSIONS AND LEVELS TO BE CHECKED ON SITE BEFORE CARRYING OUT WORK. 3. ALL DISCREPANCIES TO BE REPORTED TO THE ARCHITECT BEFORE CARRYING OUT WORK. 4. READ WITH OTHER CONTRACT DOCUMENTS 5. IF IN DOUBT ASK. CONSENT IS REQUIRED FOR ITS USE, REPRODUCTION OR FOR COPYING TO ANY THIRD PARTY.

Drawn by: MM	Project: Limmer Lane, Felpham
Client: Mr K Baker	Drawing Title: W2058 - 04 Elevations

Date: 14/09/2020	Scale @ A3: 1 to 100 at A3
Revision: n/a	

W H A L E B A C K
Trinity Cottage, Boxgrove Chichester PO18 0NW

01243 514945 www.whaleback.co.uk
