



Front Elevation




Rear Elevation




Side Elevation




Side Elevation

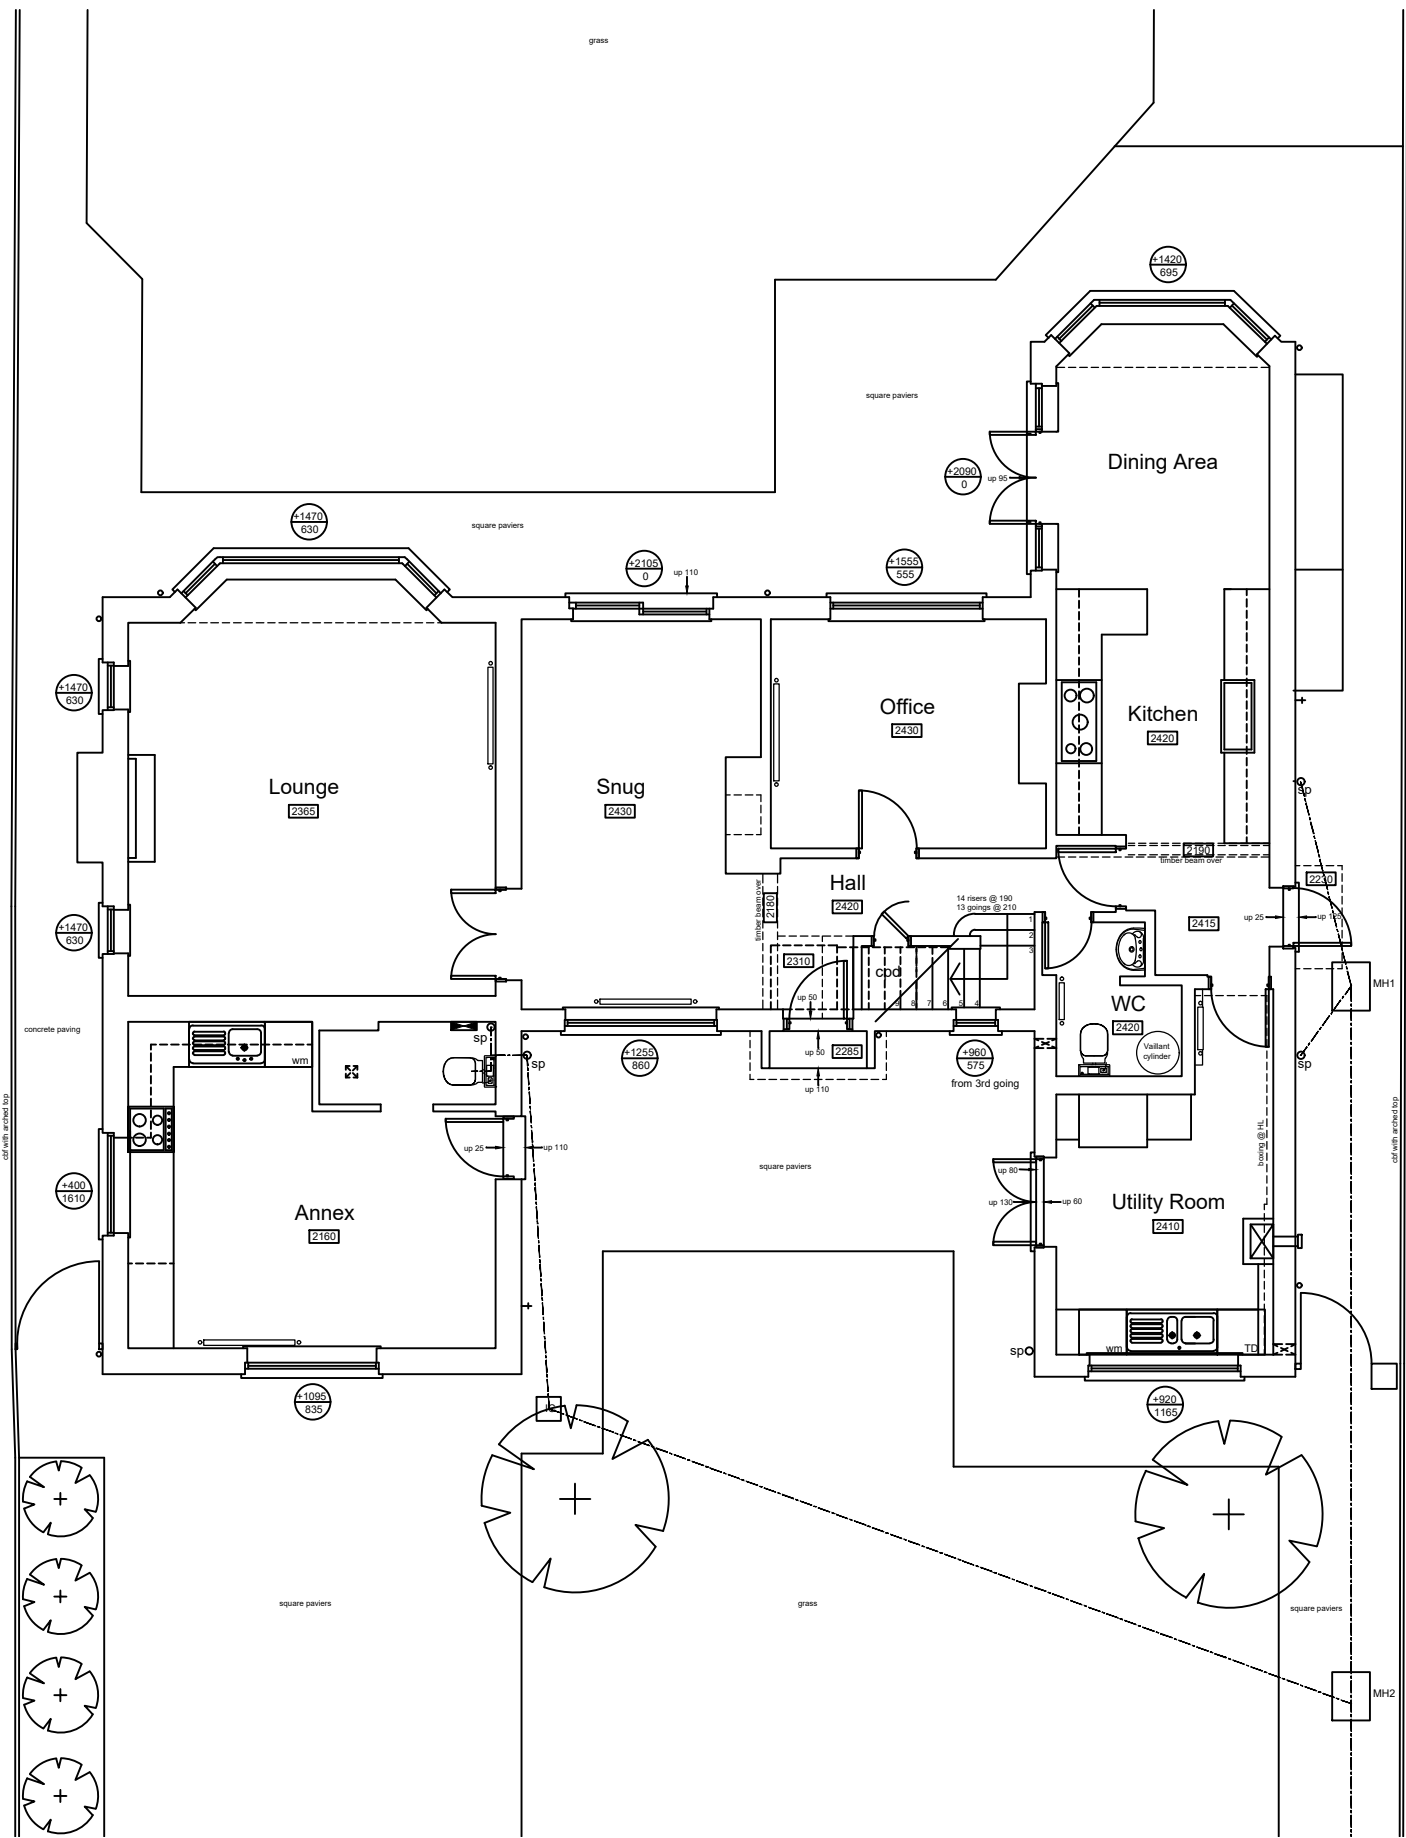

Ground Floor

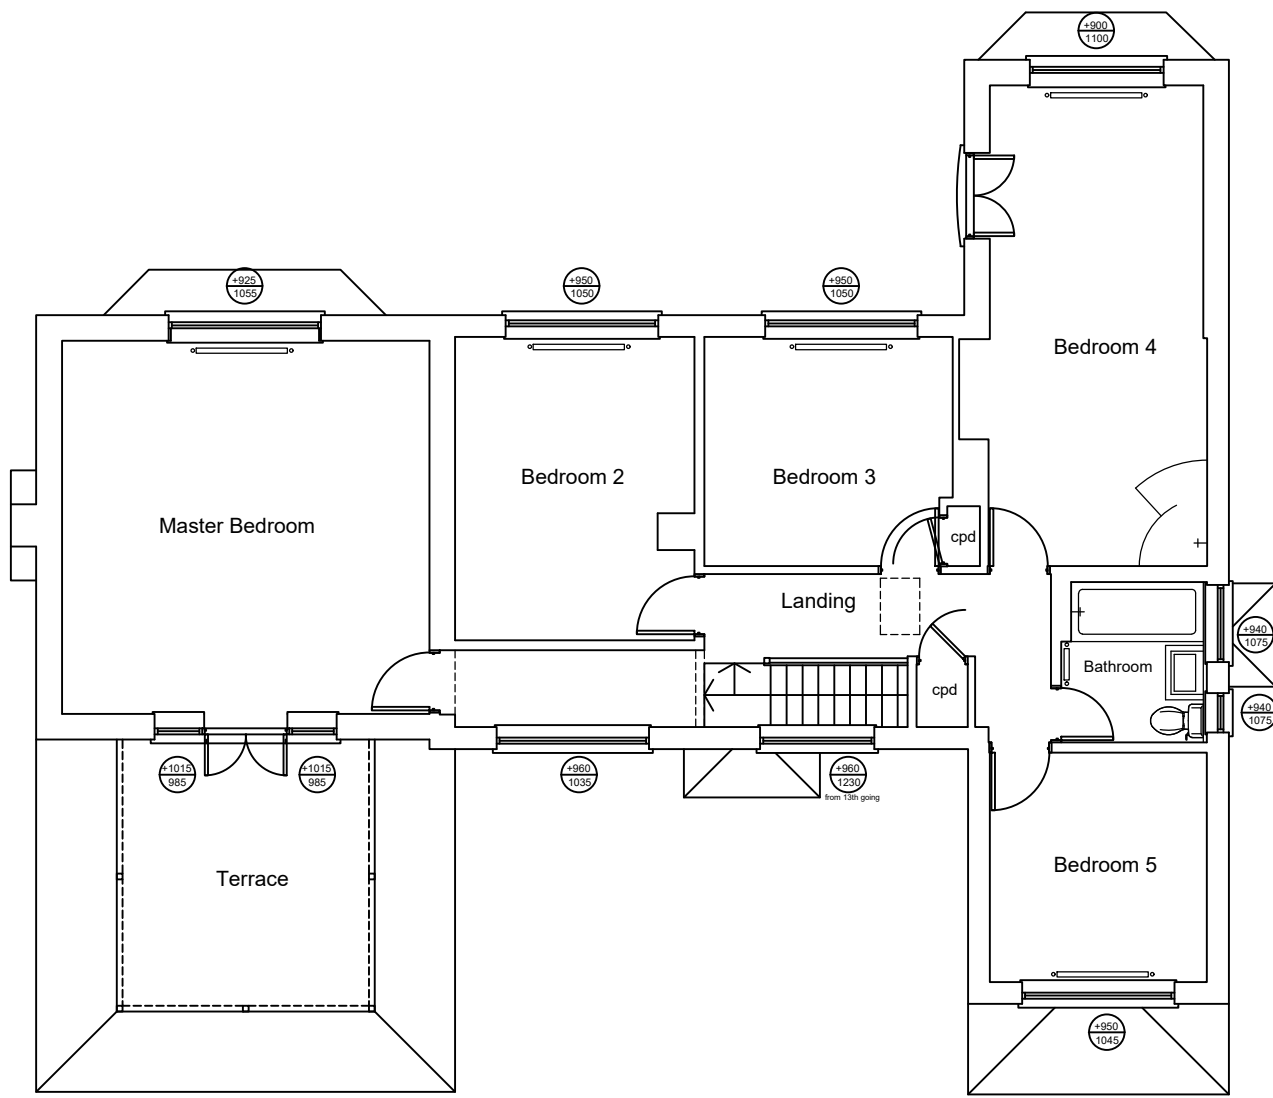

First Floor

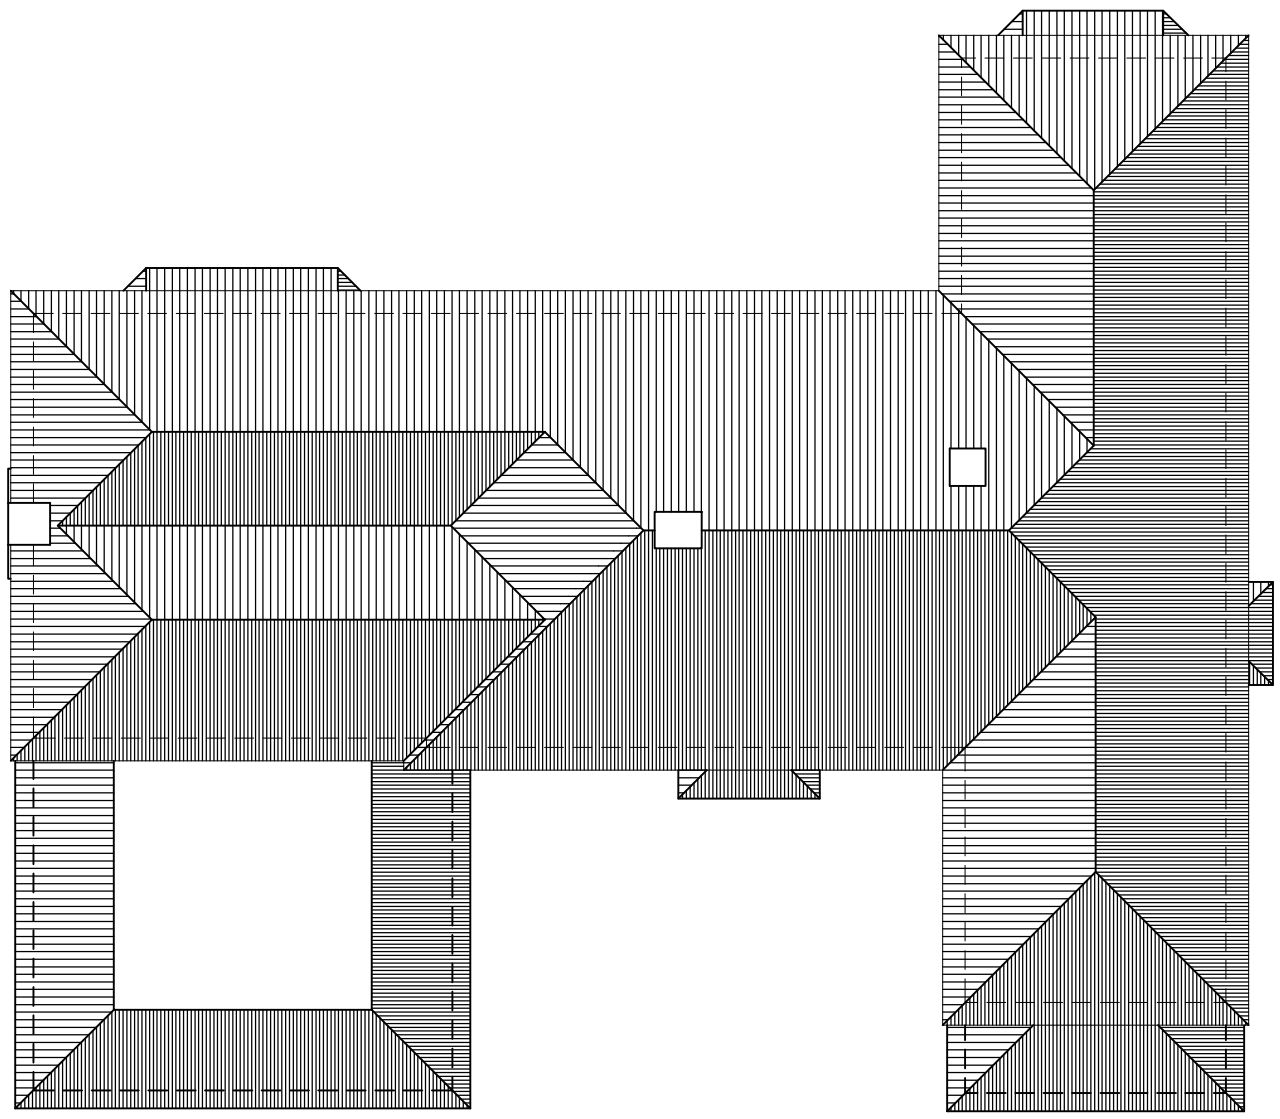

Roof Plan

Rev										Date	Revision Details		Dr	Ch
Rev										Date	Revision Details		Dr	Ch
Emma Pinder Architects Ltd											Client's Name			
2 Oak Tree Lane, Chichester West Sussex, PO20 3GU T 07809 621606 E epinder@epinderarchitects.co.uk											Mr & Mrs Raven			
											Job Title			
											19 Wansford Way Felpham			
											Drawing Title			
											Existing Plans and Elevations			
											Scale			
											1:100@A1			
											Drawn			
											EP			
											Checked			
											GP			
											Date			
											28.01.19			
											Status			
											FOR APPROVAL			
											Job No			
											0013			
											Drawing No			
											07			
											Rev			