



- MATERIALS**
- WALLS – painted render to ground floor brickwork
horizontal cedar weatherboard cladding above
 - ROOF – grey slate roofing tiles
GRP flat roofing system
 - WINDOWS – white powder coated aluminium
 - DOORS – white powder coated aluminium
- Photovoltaic tiles or solar panels to South facing roof slope

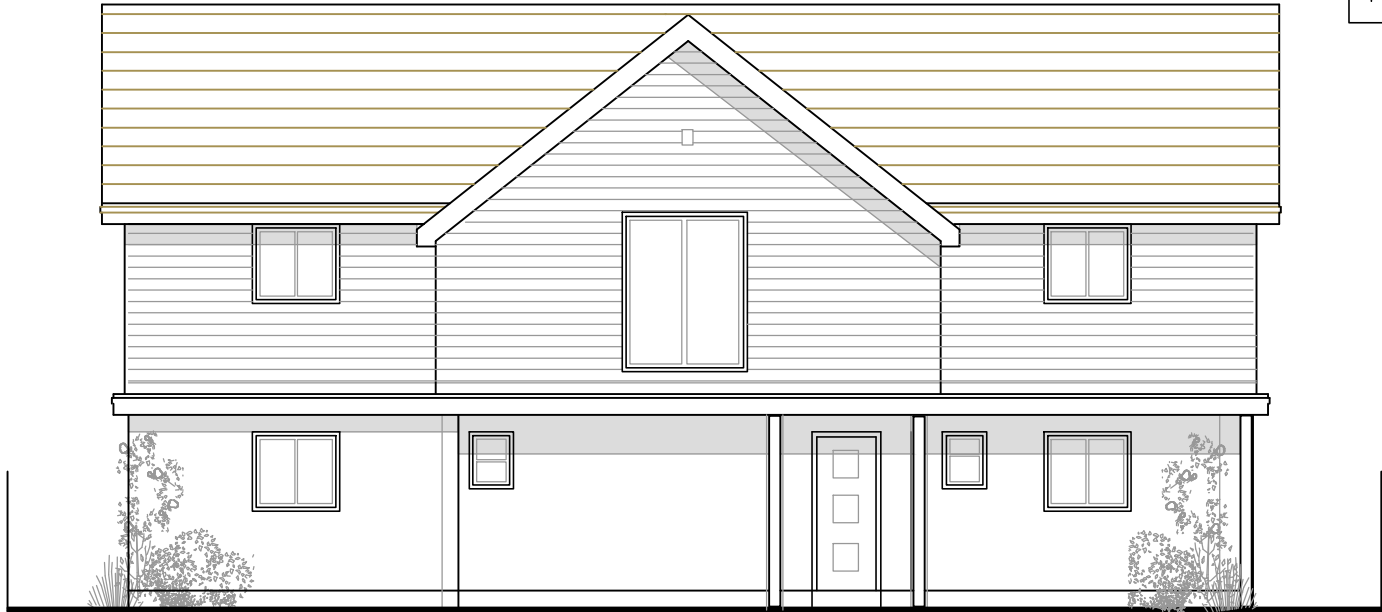

PROPOSED NORTH ELEVATION 1:100



PROPOSED EAST ELEVATION 1:100

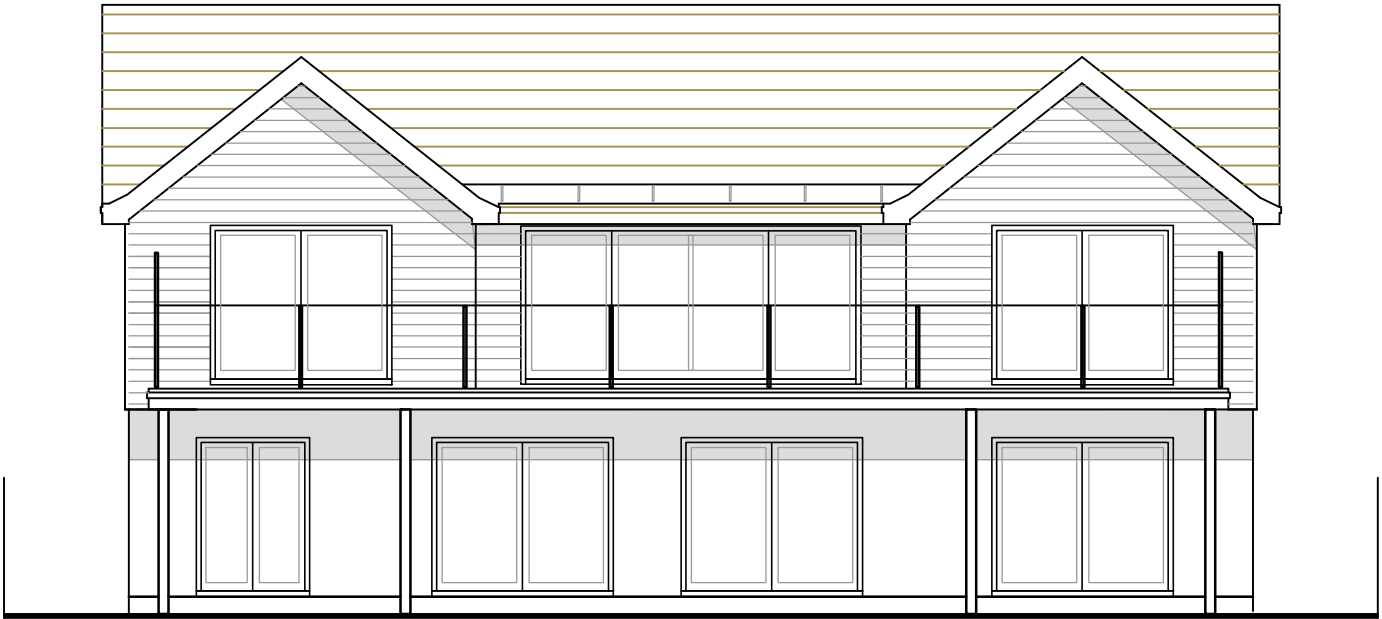

PROPOSED SOUTH ELEVATION 1:100



PROPOSED WEST ELEVATION 1:100

AMdesign

ARCHITECTURE DESIGN DEVELOPMENT
Leeza Aldis-Hobbs ARB RIBA SPAB

Mob: 07756 329400
e-mail: leeza@amdesignltd.co.uk

PROJECT
**30 SEA DRIVE
FELPHAM
WEST SUSSEX
PO22 7NE**
PROJECT STAGE
PLANNING

DRAWING
**PROPOSED
ELEVATIONS**
DRAWING No
331/05
REVISION
SCALE 1:100
DATE JAN 2021
DRAWN LA
CHECKED

LETTER	REVISION	DATE
This scheme is subject to town planning and all other necessary consents. All dimensions and levels to be checked on site. This drawing is to be read in conjunction with other relevant drawings and documents. Report all discrepancies to the Architect before work commences. AM Design is the trading name of AM Design Ltd © AM Design Ltd. All rights reserved.		