



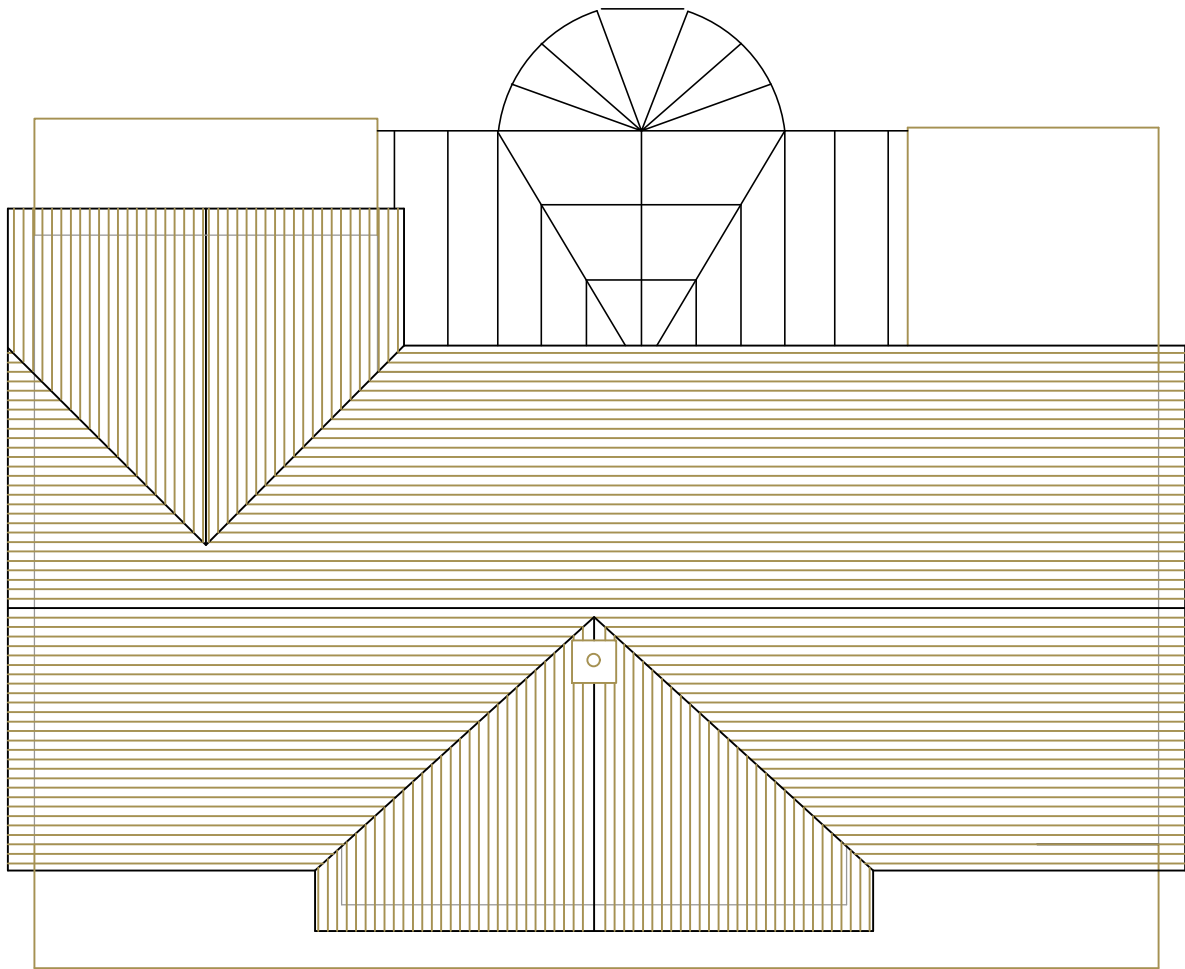

EXISTING ROOF PLAN 1:100

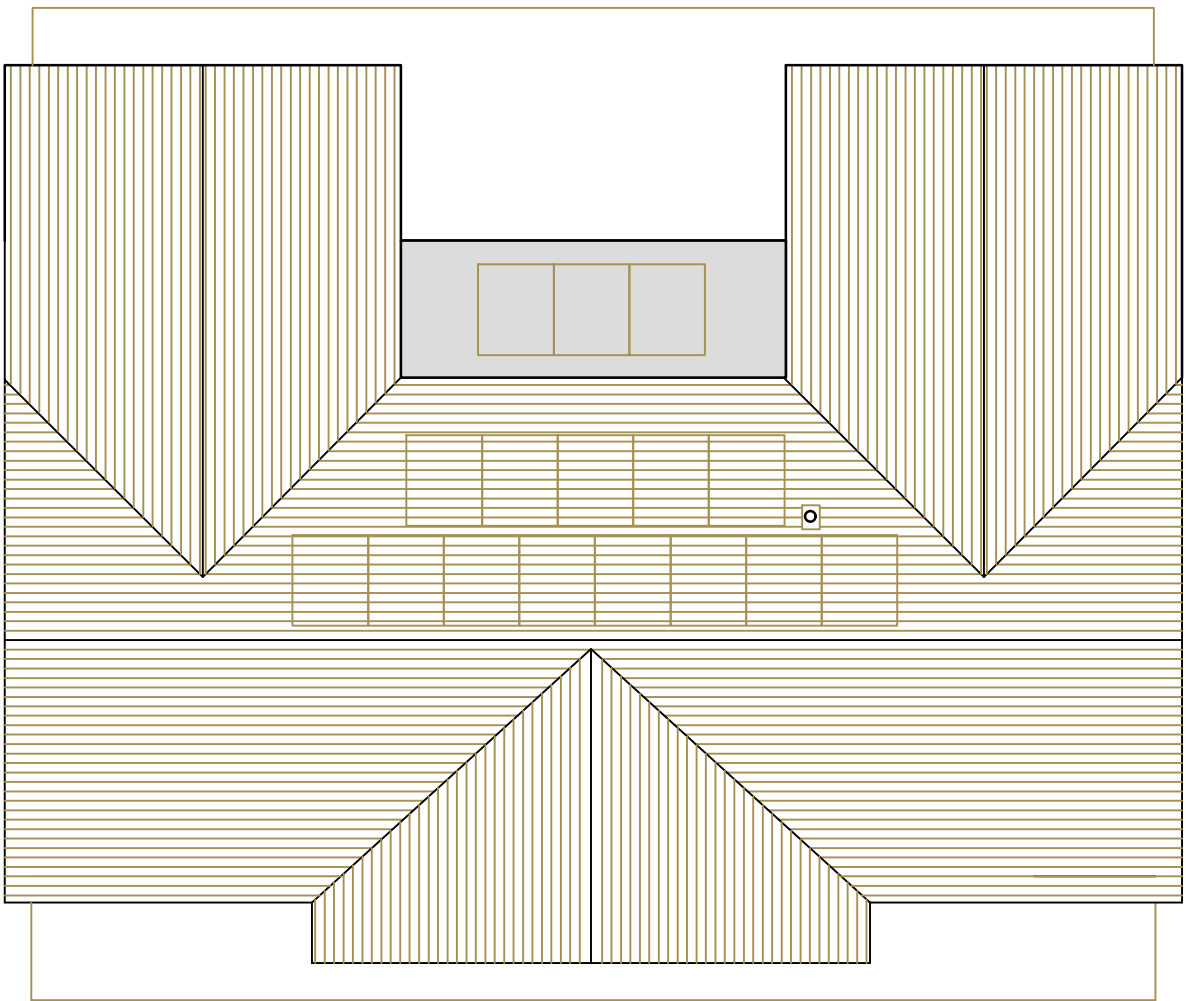

PROPOSED ROOF PLAN 1:100

AMdesign

ARCHITECTURE DESIGN DEVELOPMENT
Leeza Aldis-Hobbs ARB RIBA SPAB

Mob: 07756 329400
e-mail: leeza@amdesignltd.co.uk

PROJECT
**30 SEA DRIVE
FELPHAM
WEST SUSSEX
PO22 7NE**
PROJECT STAGE
PLANNING

DRAWING
ROOF PLANS

DRAWING No
331/06

SCALE 1:100
DATE JAN 2021

DRAWN LA
CHECKED

LETTER	REVISION	DATE
This scheme is subject to town planning and all other necessary consents. All dimesions and levels to be checked on site. This drawing is to be read in conjunction with other relevant drawings and documents. Report all discrepancies to the Architect before work commences. AM Design is the trading name of AM Design Ltd © AM Design Ltd. All rights reserved.		

