

FLAT ROOF & RENDERED WALLS
TO MATCH EXISTING.

COLORWASHED RENDERING
TO MATCH EXISTING.

UPVC WINDOWS.

LINE OF EXISTING BUILDING.

RENDERED PIER.

INTERLOCKING CONCRETE TILES.

'VELUX' ROOF WINDOWS TO LIVING ROOMS.

UPVC WINDOWS.

COLORWASHED RENDERING TO MATCH EXISTING.

UPVC WINDOWS.

RENDERED WALLS.

WINDOW REPOSITIONED HERE.
WHITE U.P.V.C.

EXISTING
WINDOW



SLIDING WINDOW.

SOUTH ELEVATION


EAST ELEVATION

NORTH ELEVATION


WEST ELEVATION

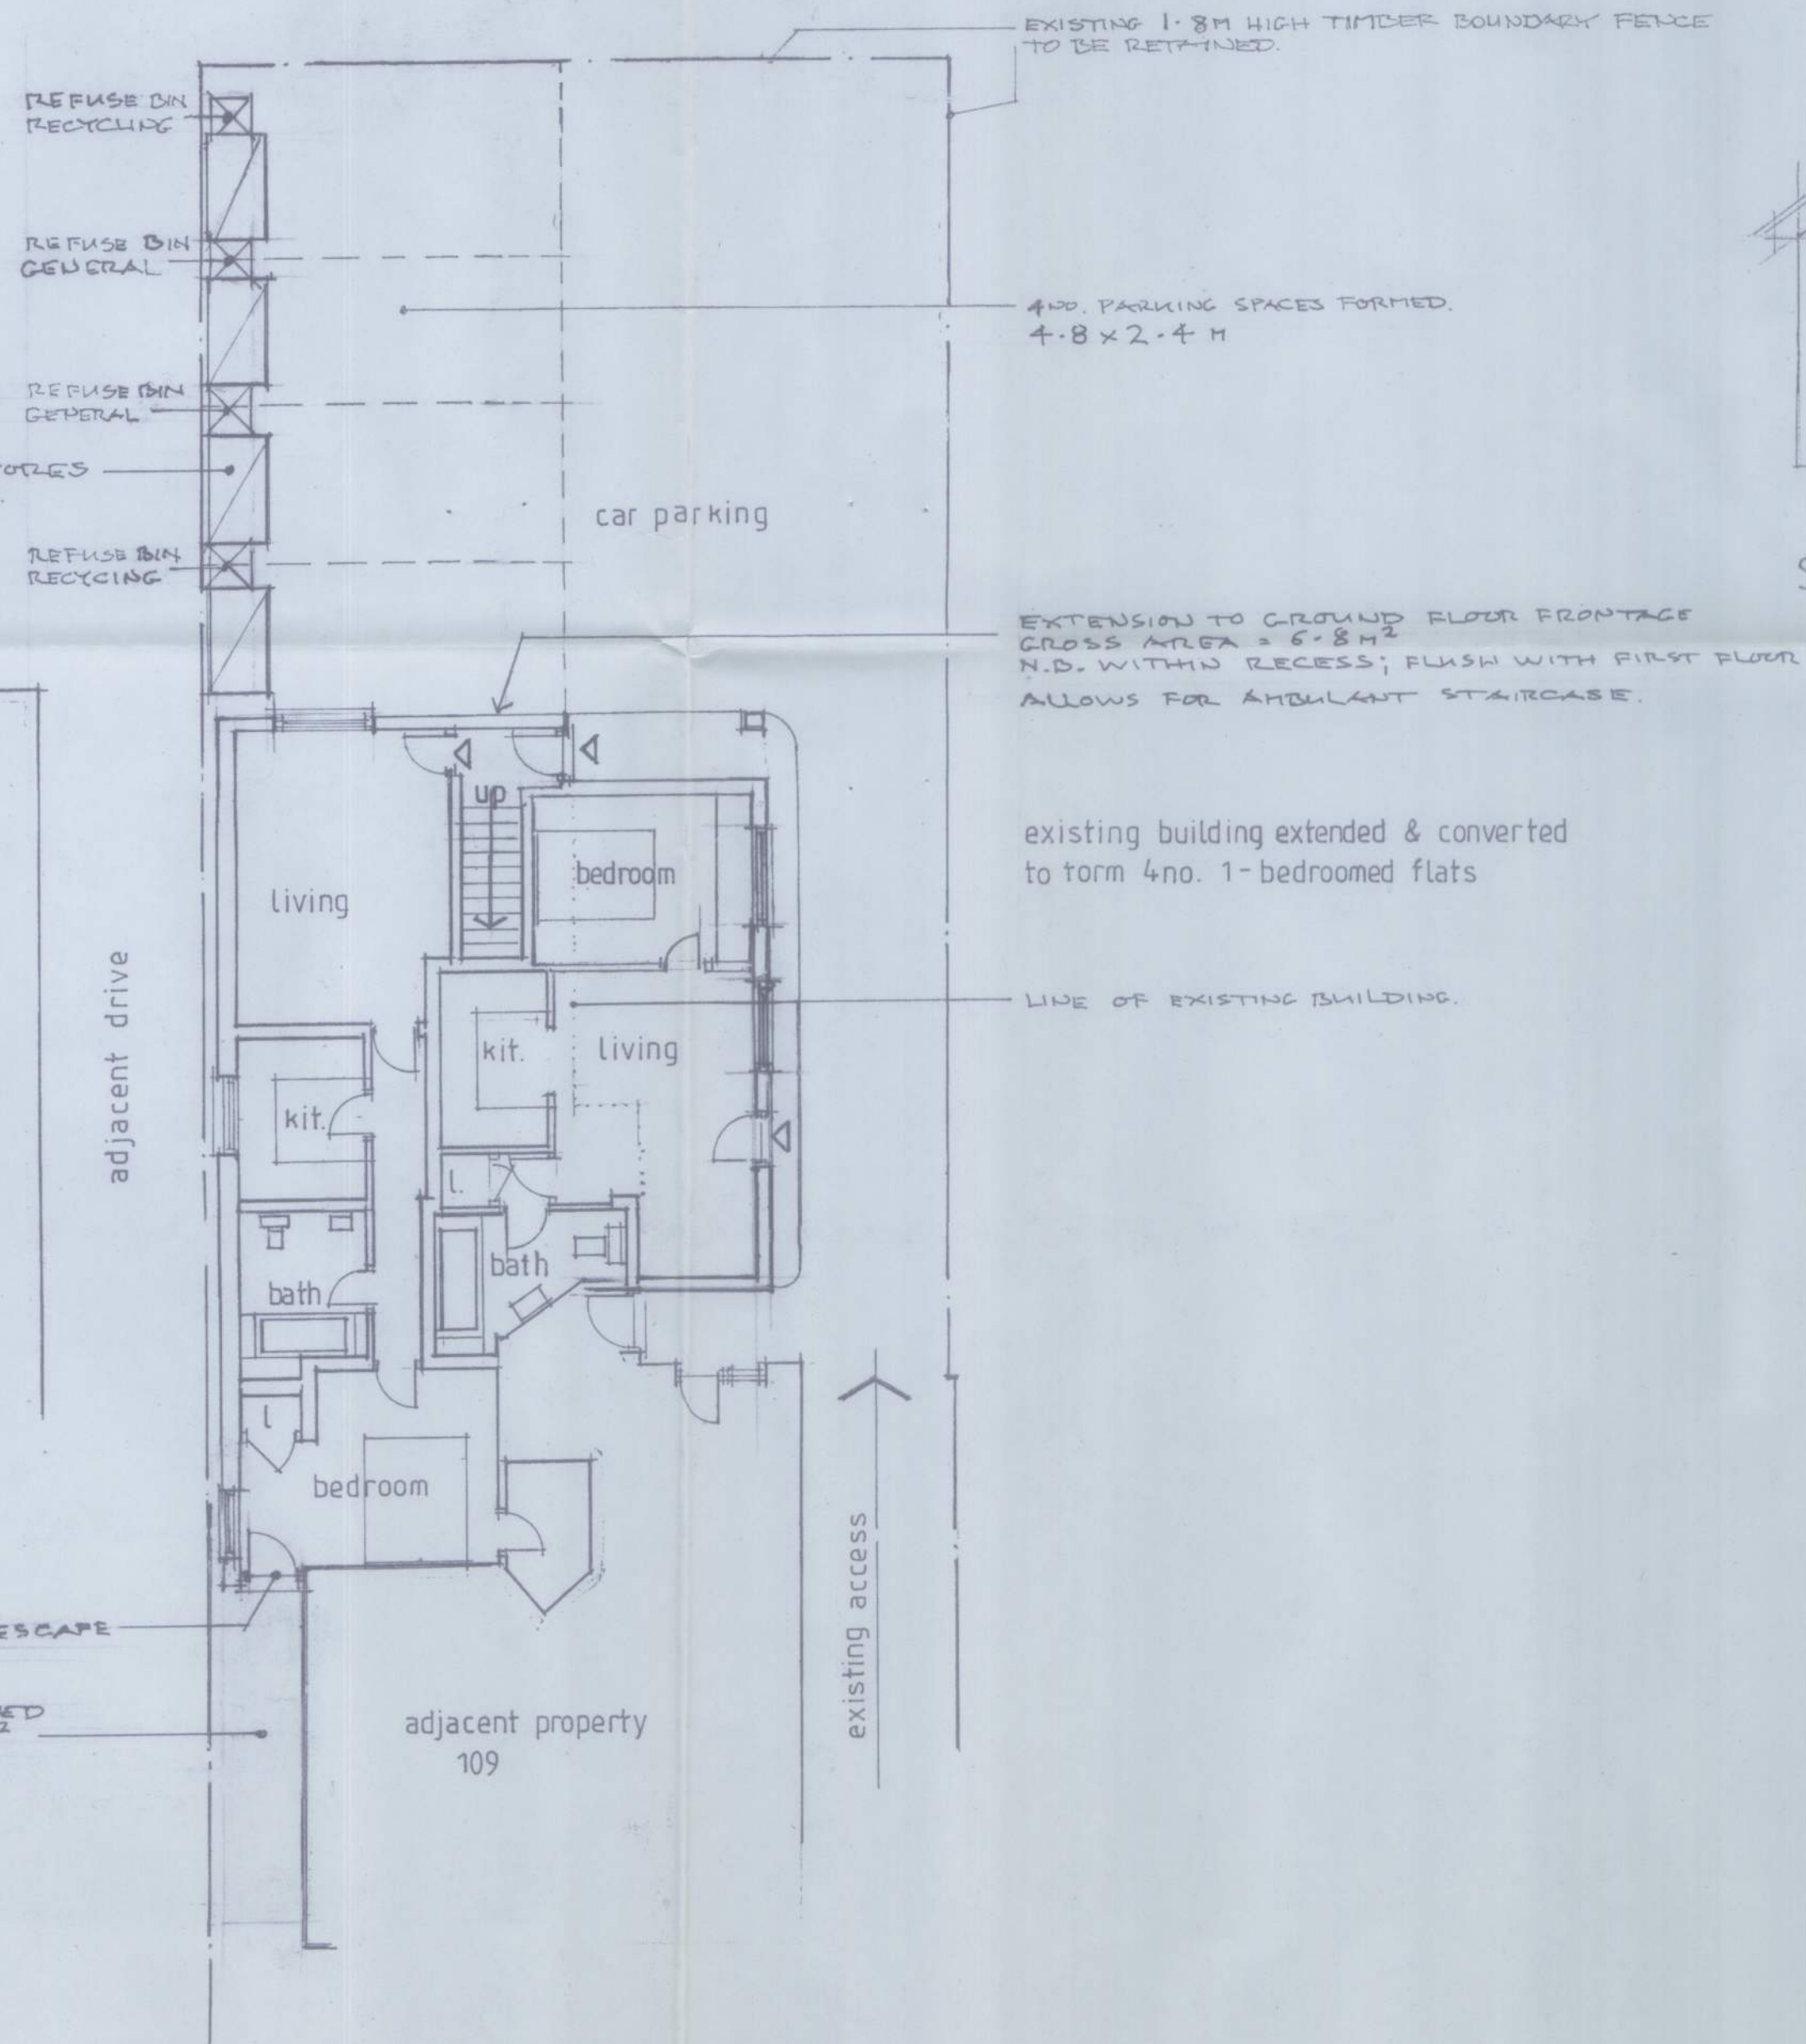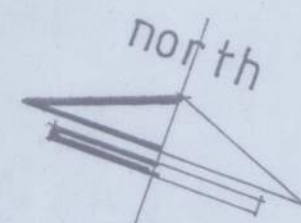

GROUND FLOOR PLAN 1:100

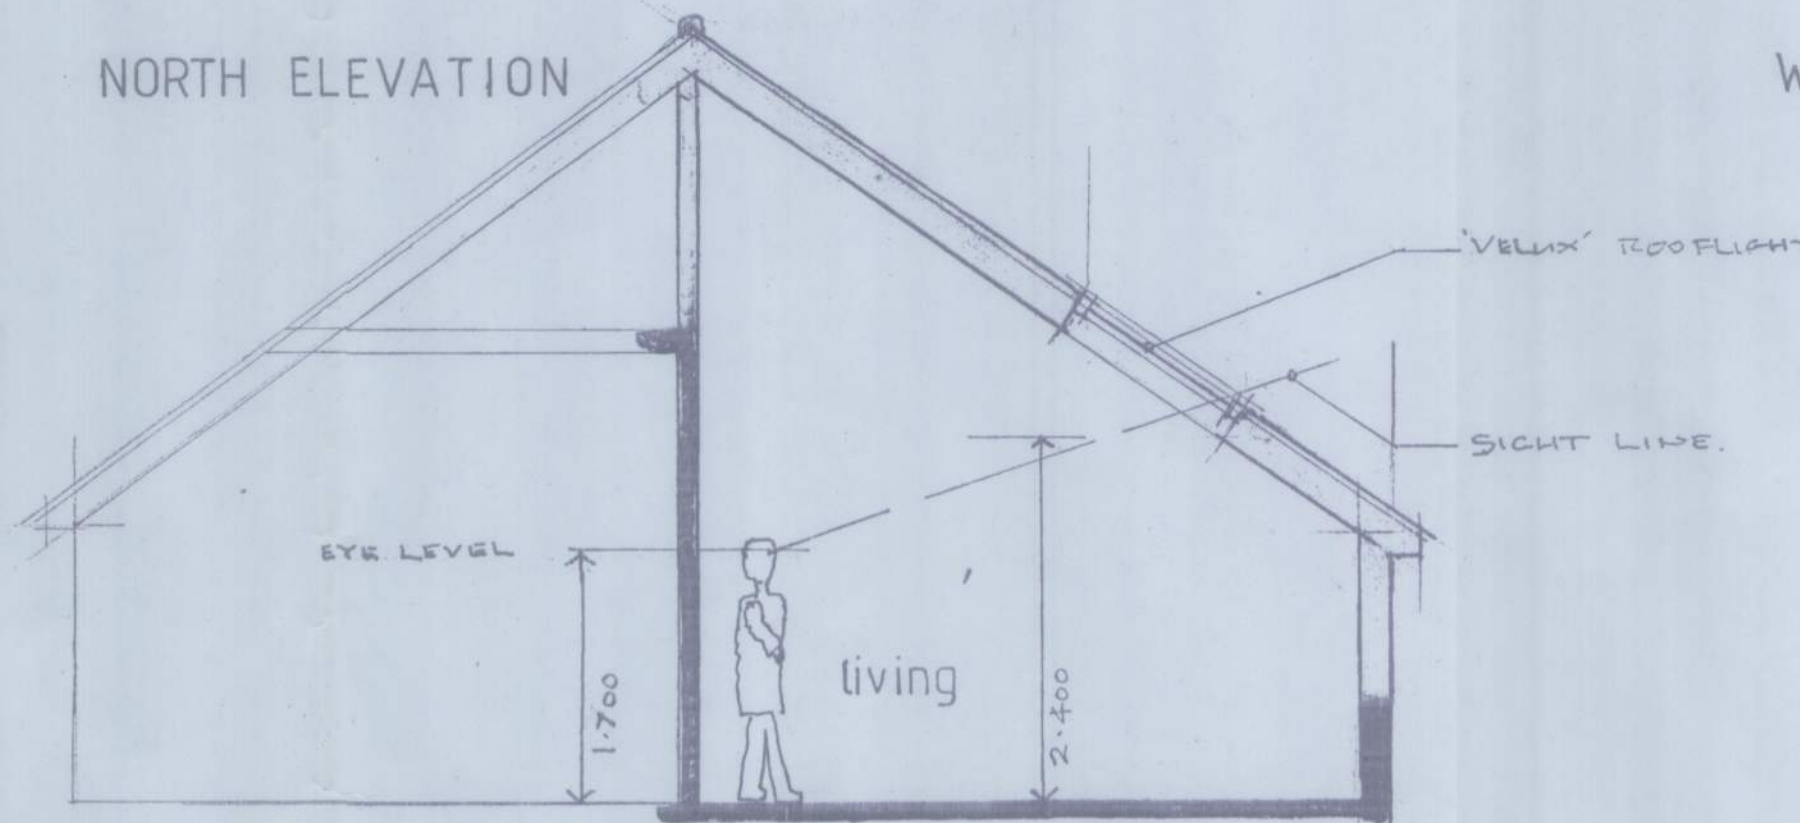

SECTION AT 'X' 1:50

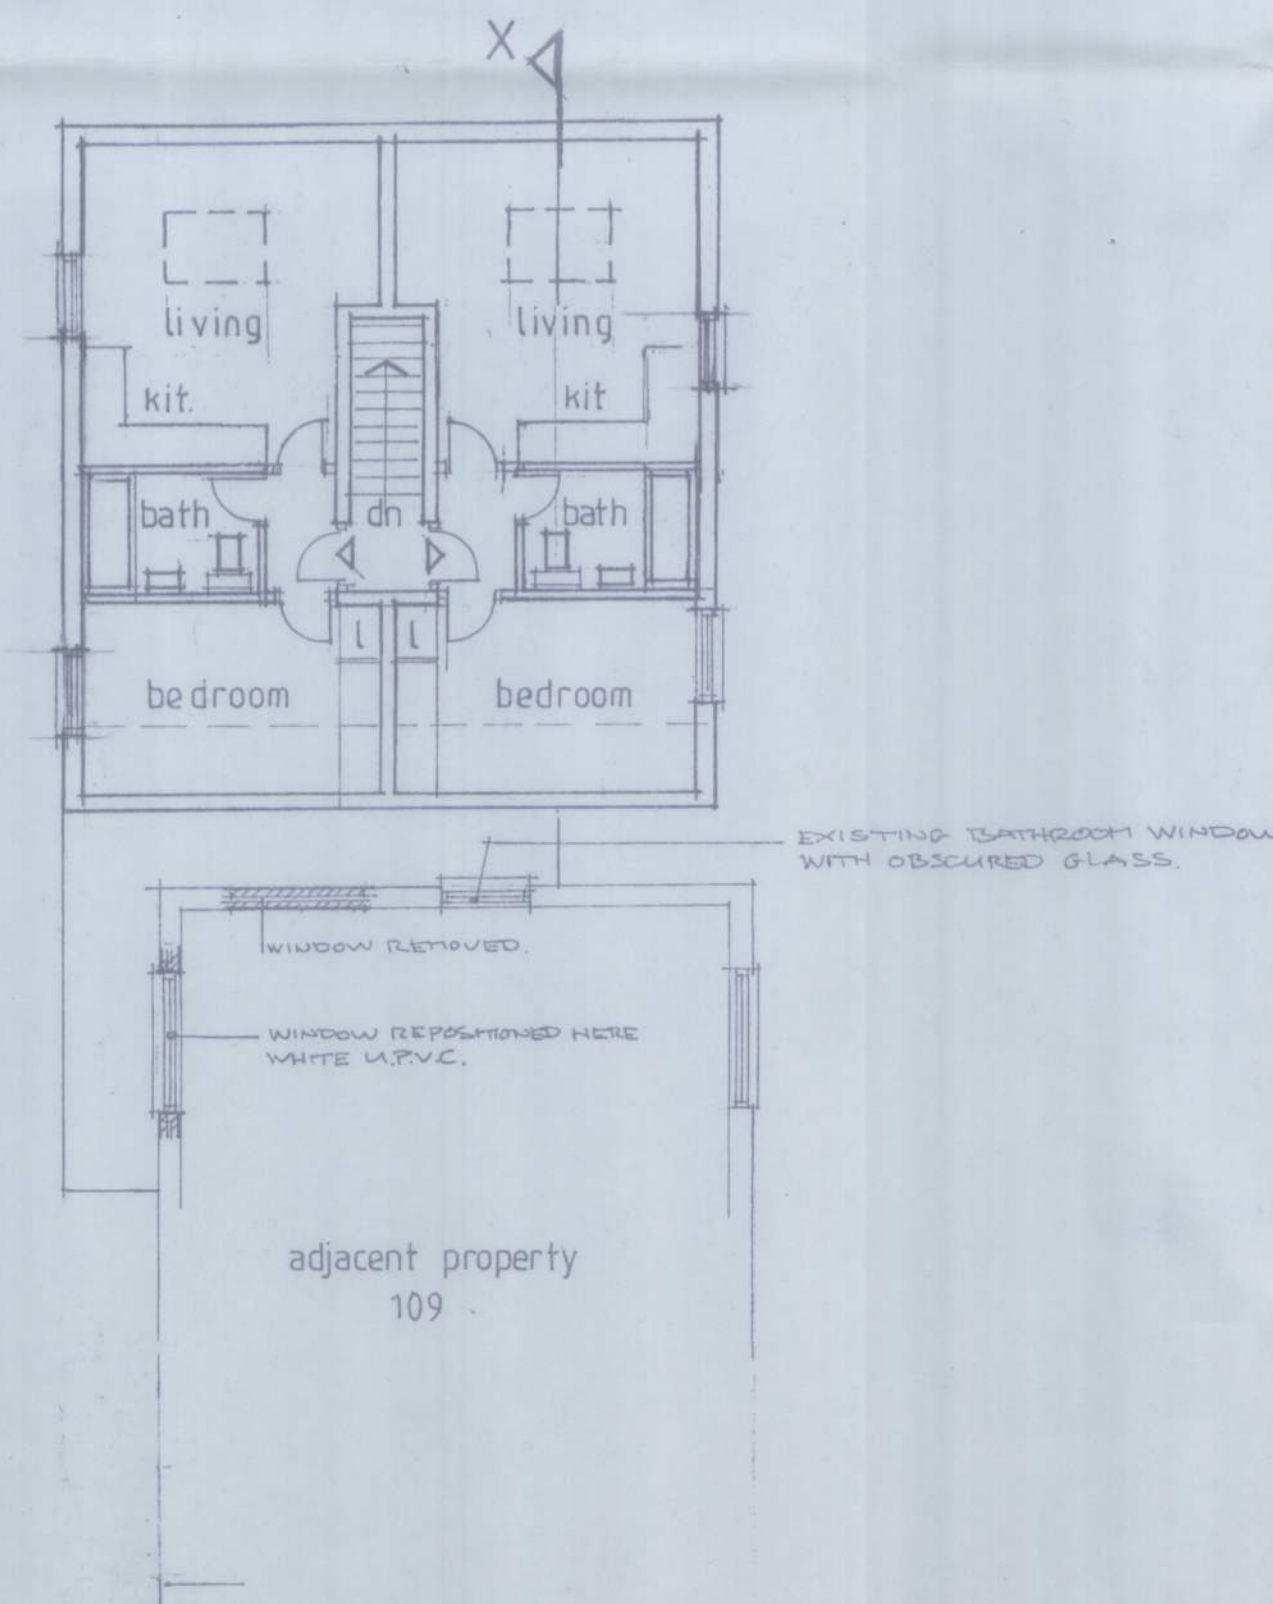

FIRST FLOOR PLAN



LOCATION PLAN 1:1250

L - CLIENTS REVISIONS	8/15
K - CLIENTS REVISIONS	6/14
J - MINOR REVISIONS	6/12
H - MINOR REVISIONS	9/08
G - CLIENTS REVISIONS	8/08
F - SECTION 'X' ADDED	10/05
E - MINOR AMENDMENTS	10/05
D - VELUX ROOFLIGHTS TO LIVING ROOMS	5/2000
C - PARKING/ACCESS REVISED	6/99
B - MINOR AMENDMENTS	11/98
A - CLIENTS MINOR AMENDMENTS	9/98

No.	Revisions	Date:
-----	-----------	-------

O' NEILL
ARCHITECTURAL SERVICES
16, Grosvenor Road, Donnington,
Chichester, West Sussex. PO192RX.
Telephone: [01243] 531333

Client:
FRANCIS DEVELOPMENTS LTD.

Project:
**PROPOSED CONVERSION,
109a FELPHAM WAY,
FELPHAM,
WEST SUSSEX.**

Drawing:
DESIGN PROPOSALS

Drawn by: P. O' NEILL	Date: OCTOBER, 1998
Scale/s 1:100, 1:500, 1:1250	
Drg. no. 9836 / 02	Rev. L

