



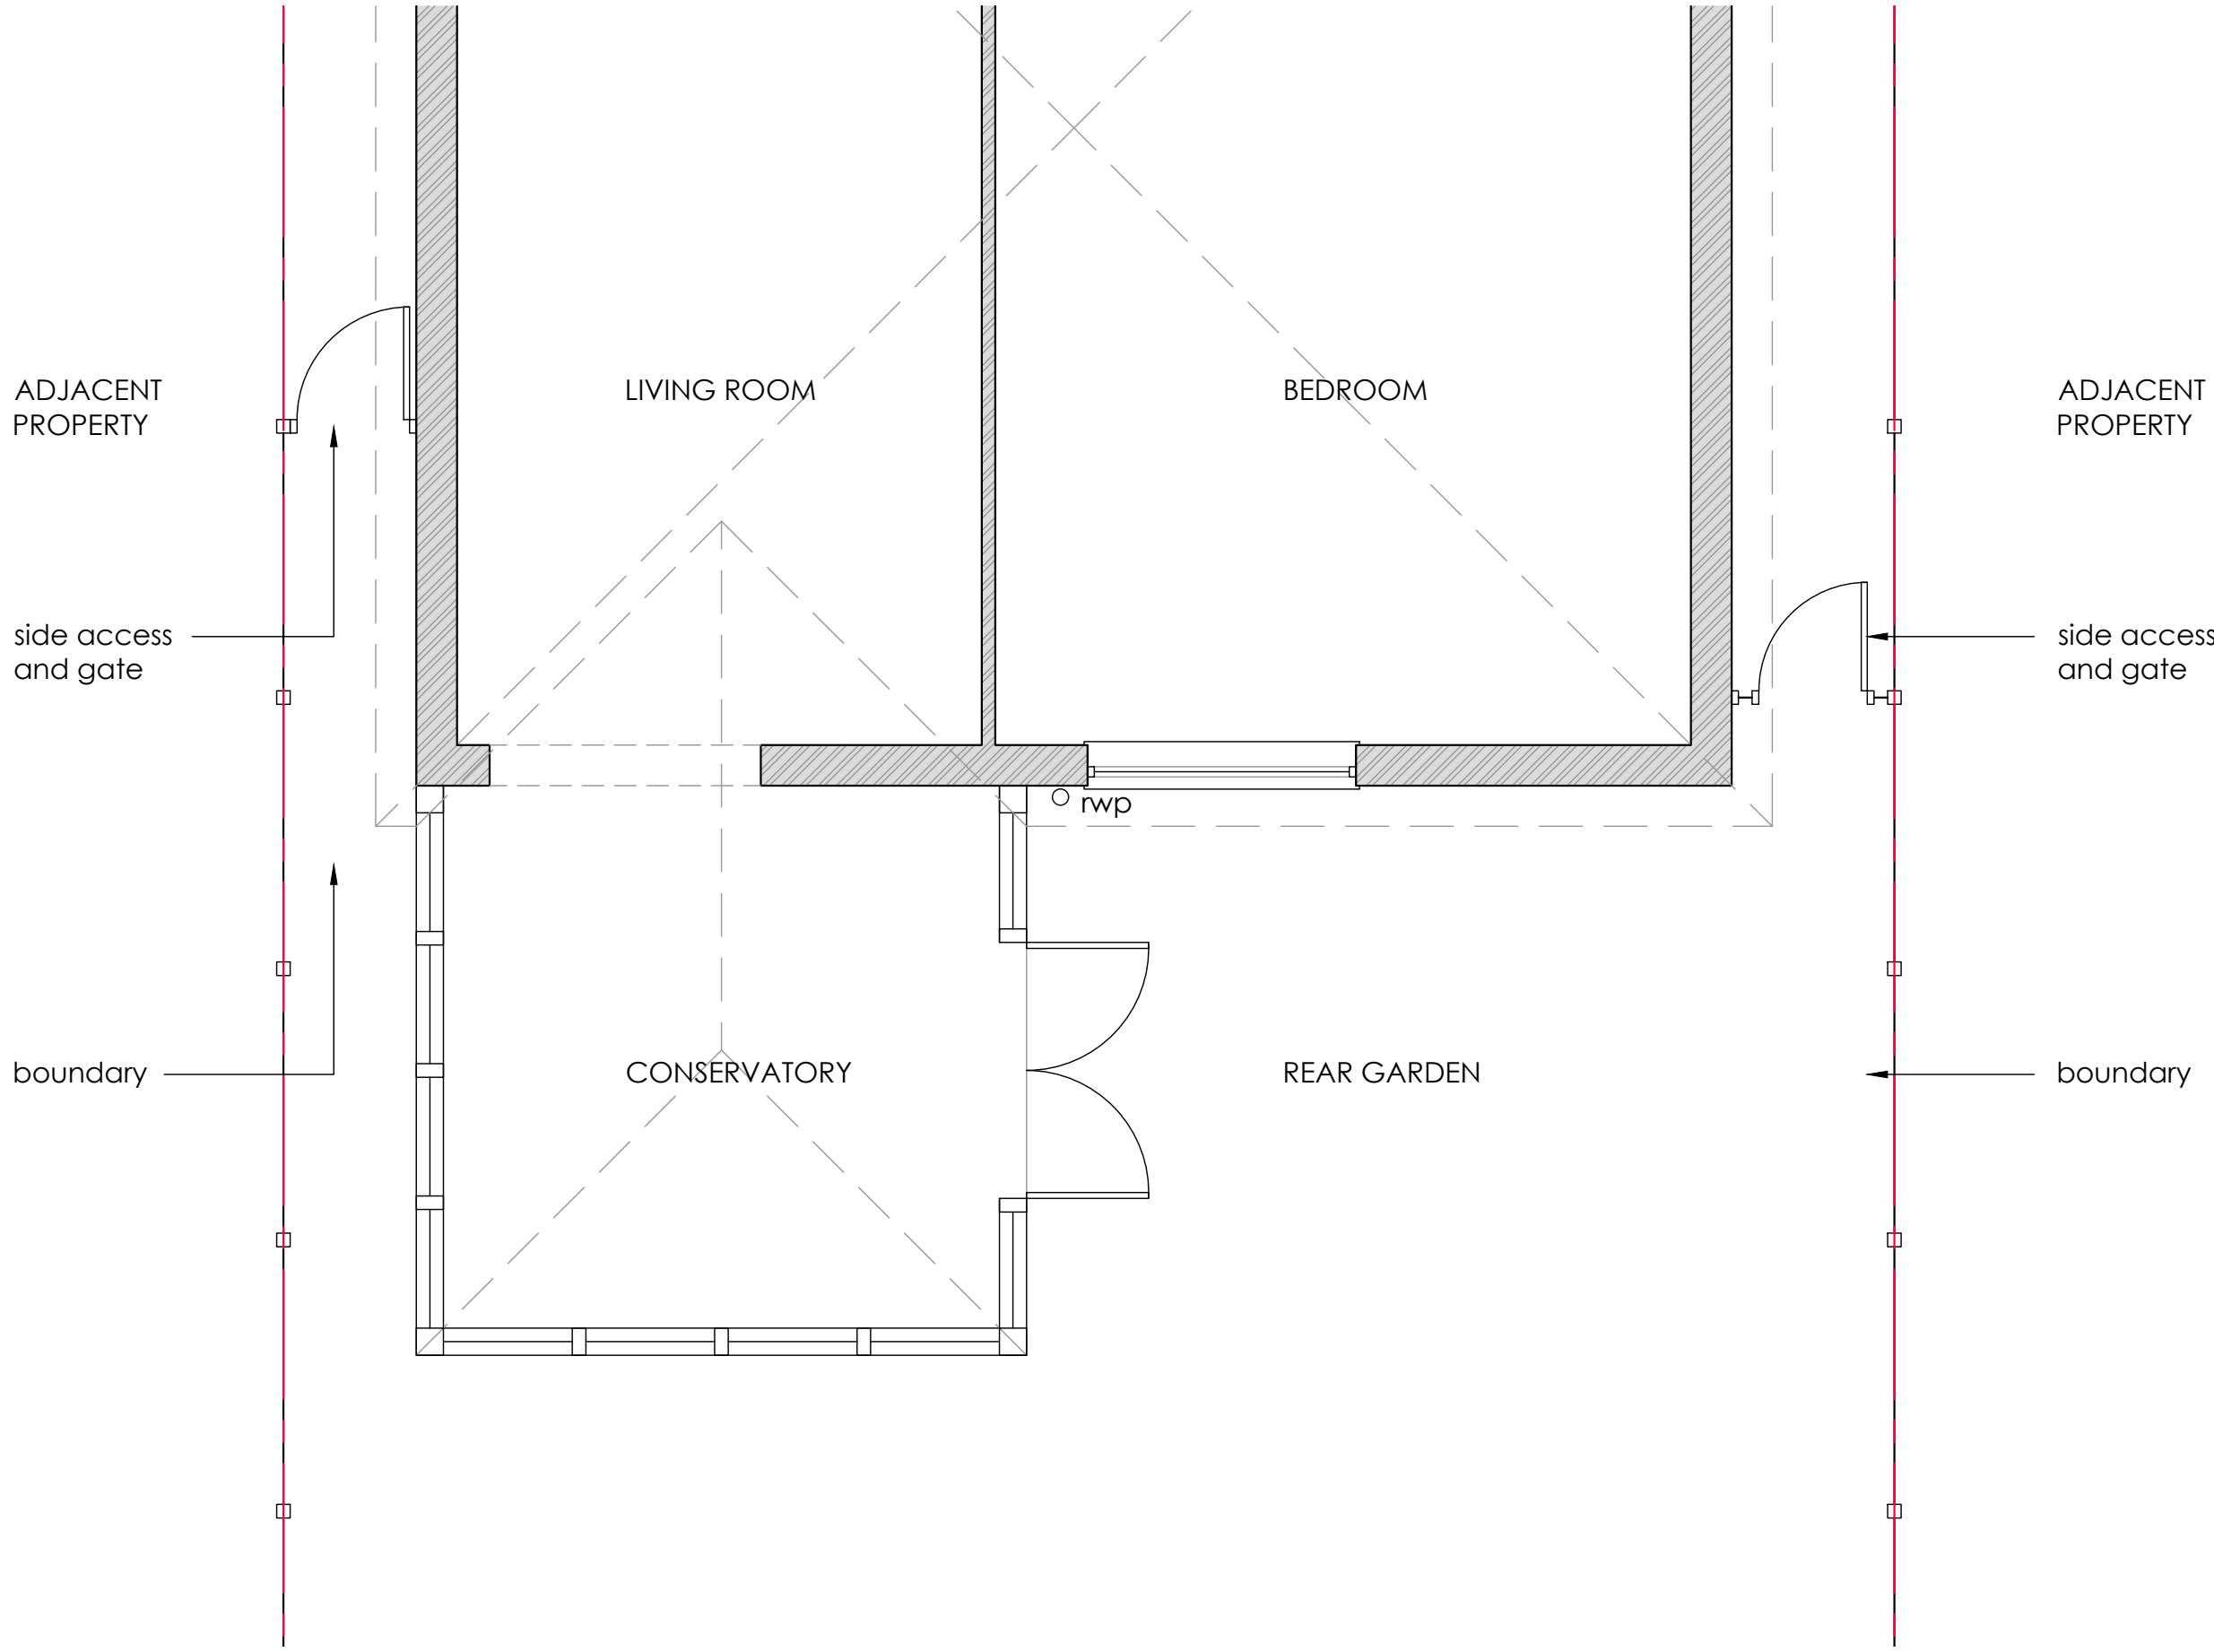

EXISTING GROUND FLOOR PLAN



EXISTING REAR ELEVATION


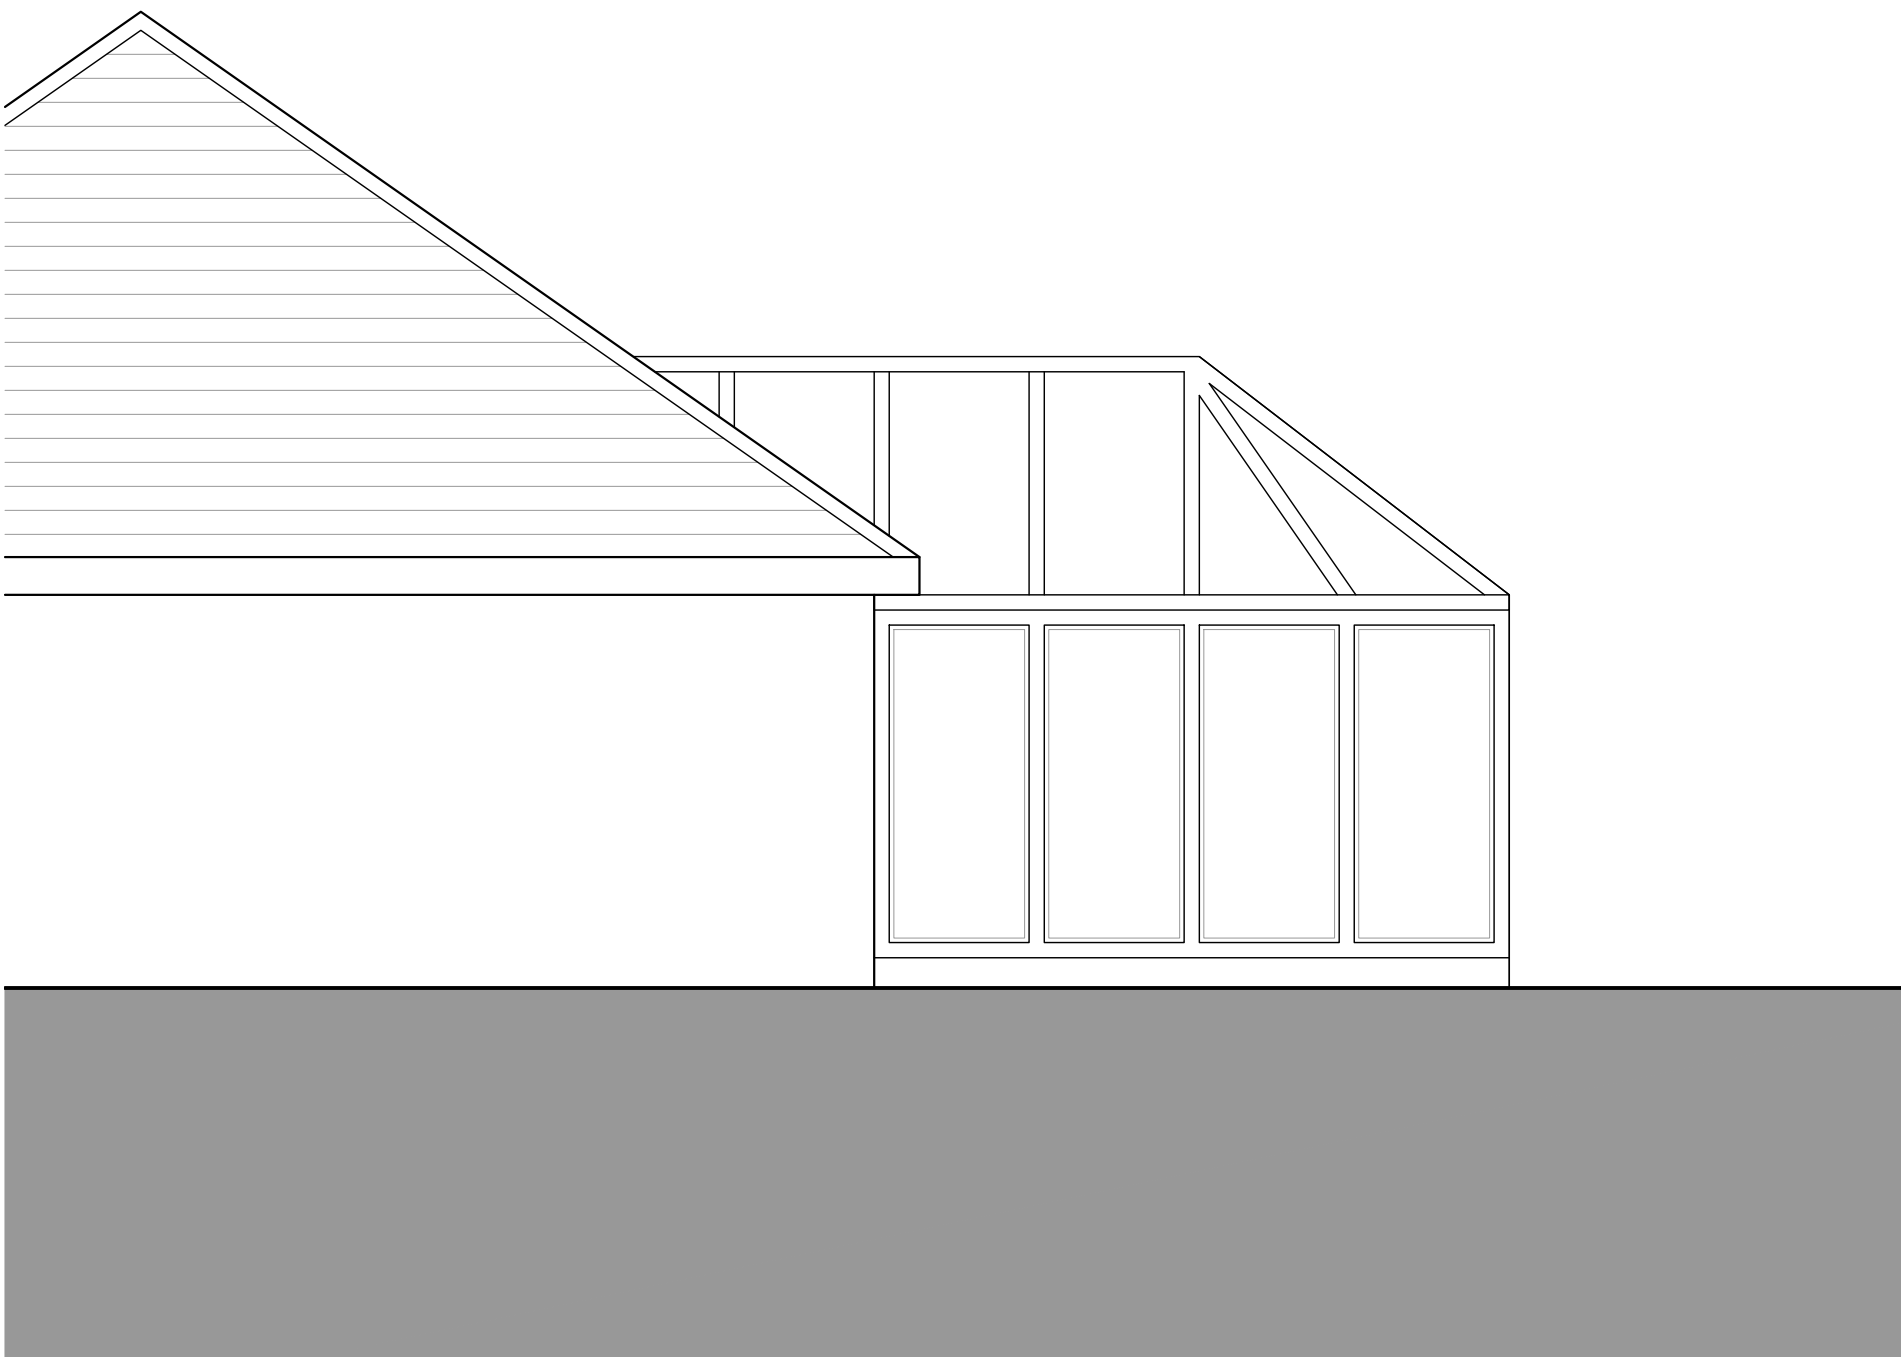


EXISTING SIDE ELEVATION

DRAWING, CONSTRUCTION
AND MATERIAL NOTES:

1. THE COPYRIGHT OF THIS DRAWING IS VESTED IN PRINGLEDESIGN+ LIMITED AND IT MAY NOT BE REPRODUCED IN WHOLE OR PART OR USED FOR THE MANUFACTURE OF ANY ARTICLE WITHOUT THE EXPRESS PERMISSION OF THE COPYRIGHT HOLDERS.
2. BE CERTAIN TO WORK TO FIGURED DIMENSIONS ONLY.
3. THE DRAWING IS TO BE READ IN CONJUNCTION WITH ALL RELEVANT STRUCTURAL ENGINEERS, SERVICE ENGINEERS AND PRINGLEDESIGN+ DRAWINGS AND SPECIFICATIONS.
4. IF YOU ARE NOT CERTAIN OF ANYTHING INDICATED ON THE DRAWINGS ASK!

SCALE BAR 1:50

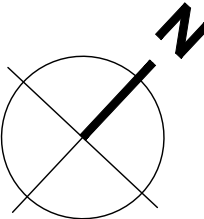 

B	ISSUED FOR PERMITTED DEVELOPMENT SUBMISSION	TW	29.09.20
A	ISSUED FOR BUILDING CONTROL SUBMISSION	TW	25.09.20
*	issued for client review, comment & use	TW	18.09.20
REV:	DESCRIPTION:	BY:	DATE:
STATUS: FEASIBILITY / PRELIMINARY DESIGN			

Pringle.Design+
Architectural Design

60 Woodcote Grove Road
Coulsdon
Surrey
CR5 2AD
Email: Pringledesign@Outlook.com
Tel: 07766880770

CLIENT: **Mr Paul Tester & Ms Jenny Tester**
58 Felpham Way
Bognor Regis
PO22 8QU

SITE: **58 Felpham Way**
Bognor Regis
PO22 8QU

TITLE: **EXISTING DRAWINGS**
FLOOR PLANS AND ELEVATIONS

SCALE: AT A1: 1:50	DATE: 18/09/20	DRAWN: TW	CHECKED: N/A
PROJECT NO: PD-0295	DRAWING NO: A1-05	REVISION: B	