

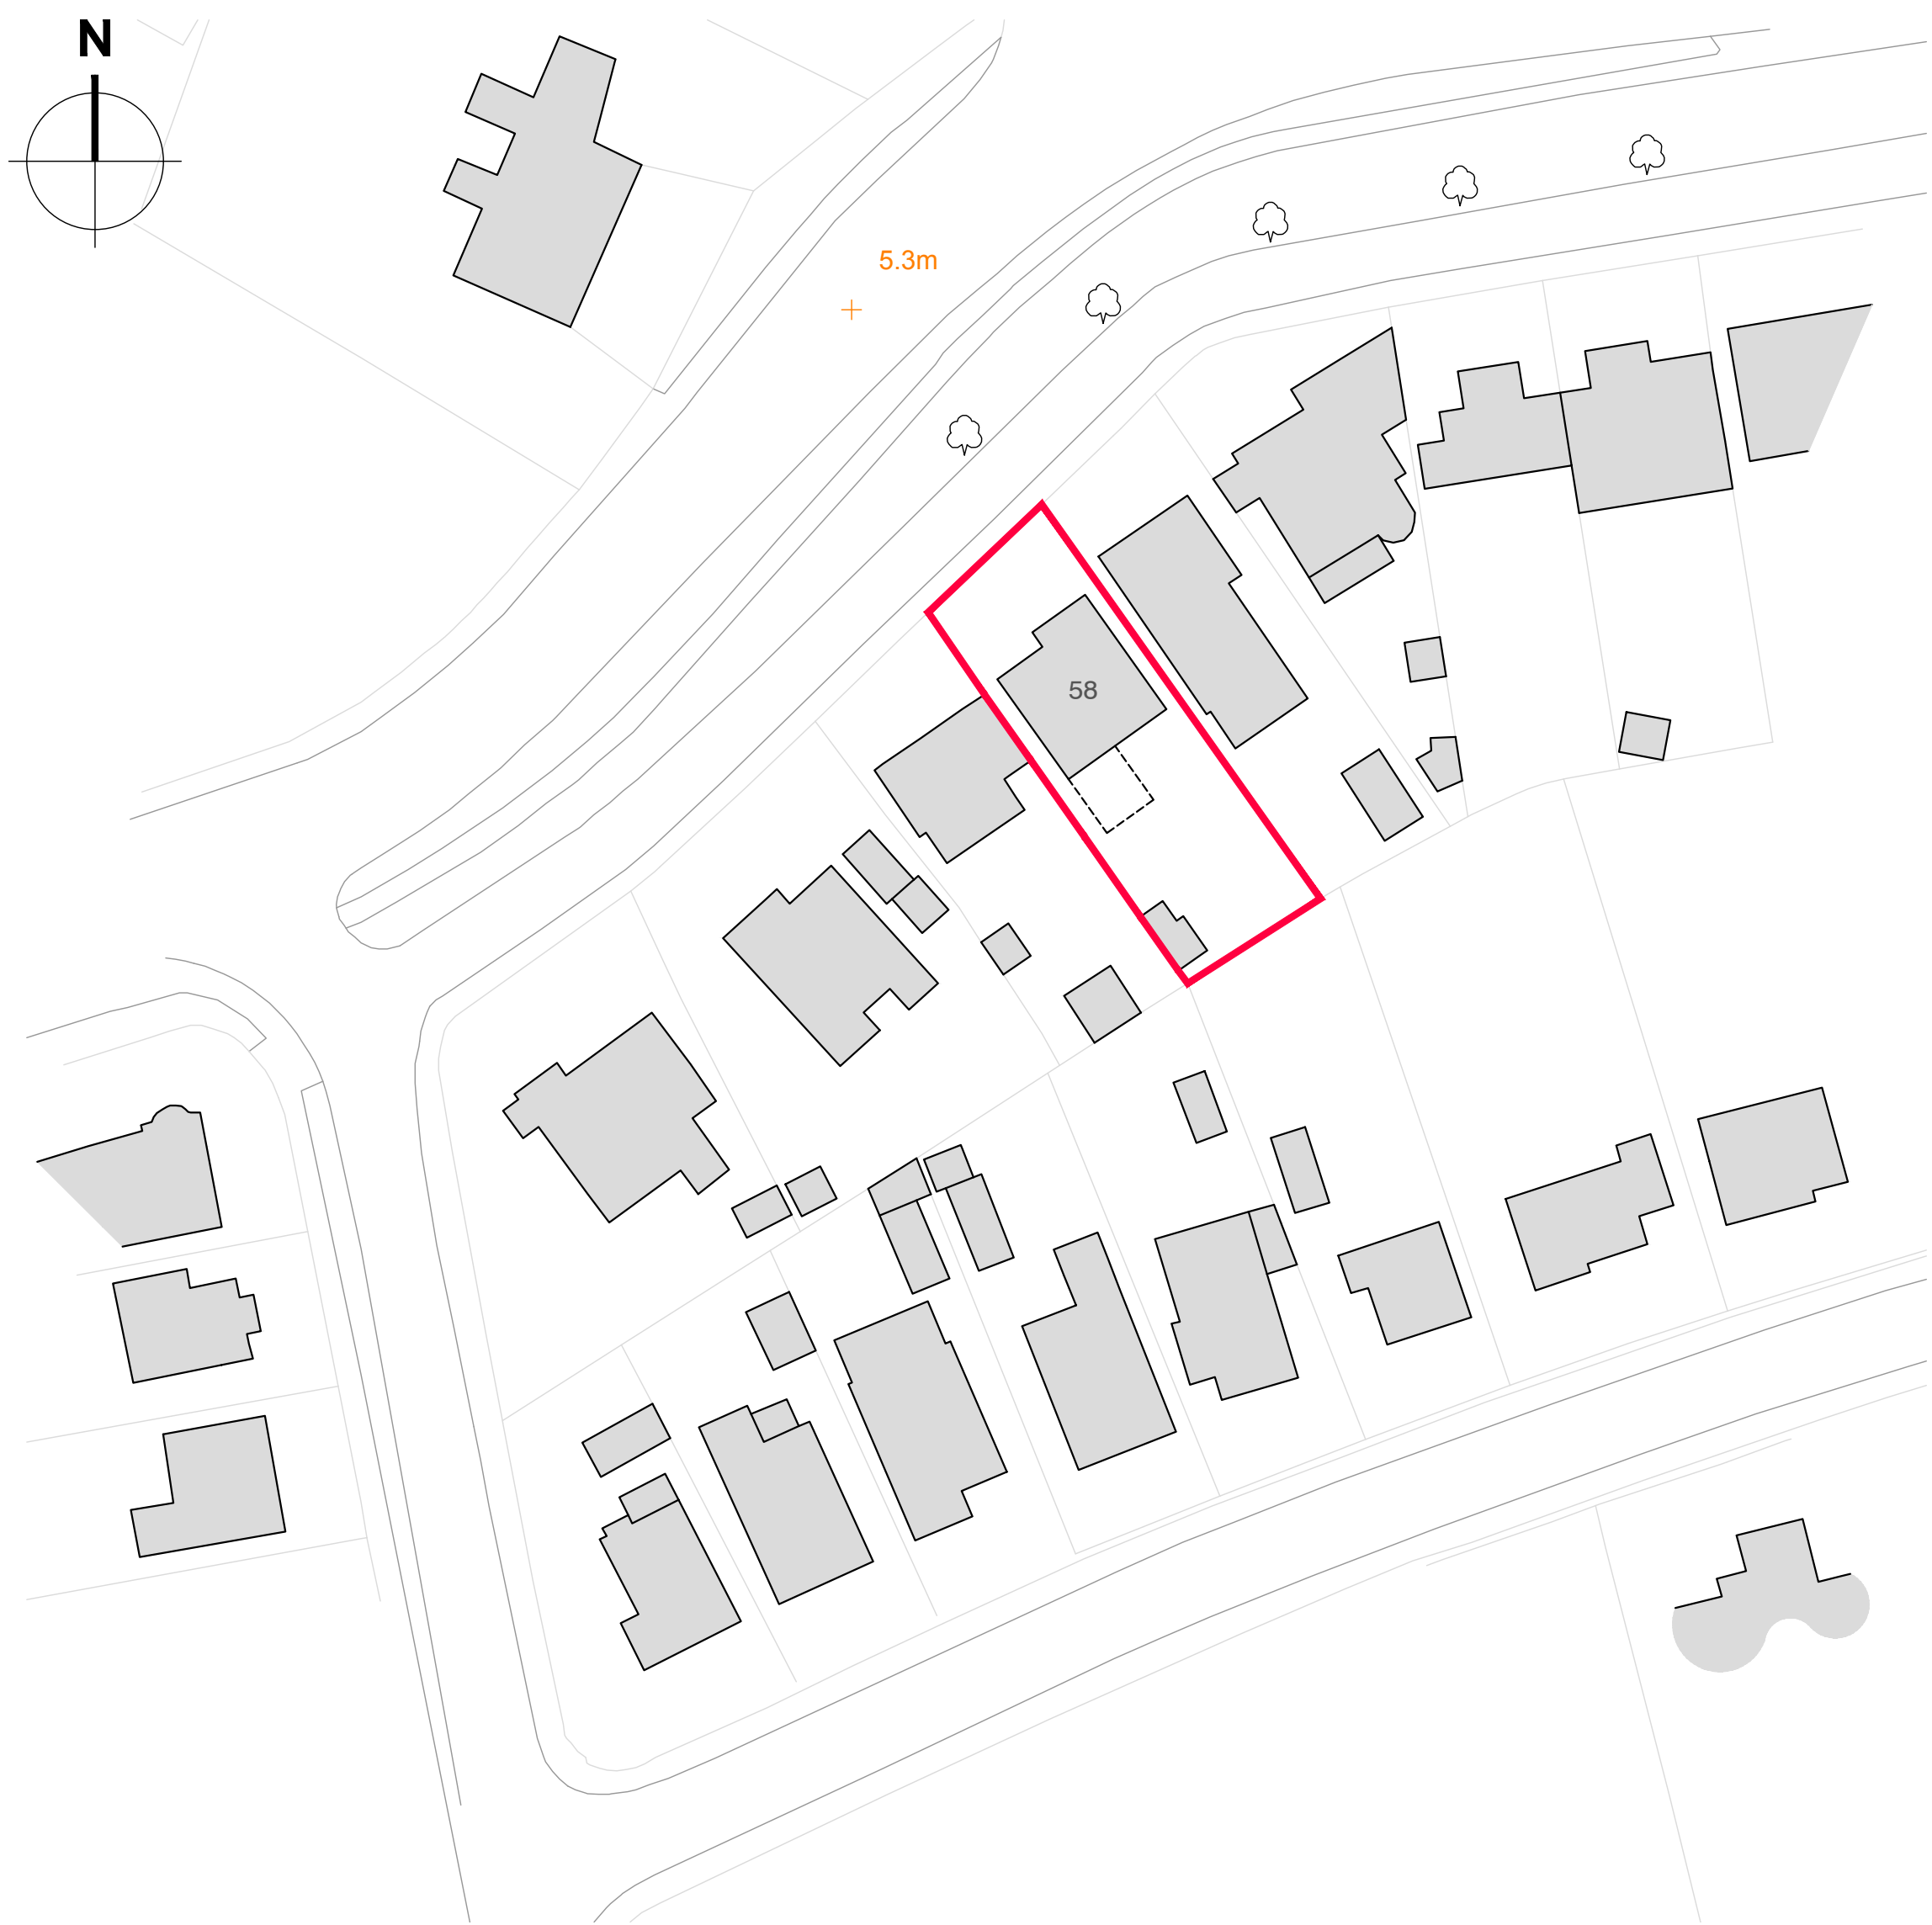


DRAWING, CONSTRUCTION  
AND MATERIAL NOTES:


1. THE COPYRIGHT OF THIS DRAWING IS VESTED IN PRINGLE DESIGN+ LIMITED AND IT MAY NOT BE REPRODUCED IN WHOLE OR PART OR USED FOR THE MANUFACTURE OF ANY ARTICLE WITHOUT THE EXPRESS PERMISSION OF THE COPYRIGHT HOLDERS.  
2. BE CERTAIN TO WORK TO FIGURED DIMENSIONS ONLY.  
3. THIS DRAWING IS TO BE READ IN CONJUNCTION WITH ALL RELEVANT STRUCTURAL ENGINEERS, SERVICE ENGINEERS AND PRINGLE DESIGN+ DRAWINGS AND SPECIFICATIONS.  
4. IF YOU ARE NOT CERTAIN OF ANYTHING INDICATED ON THE DRAWINGS ASK!

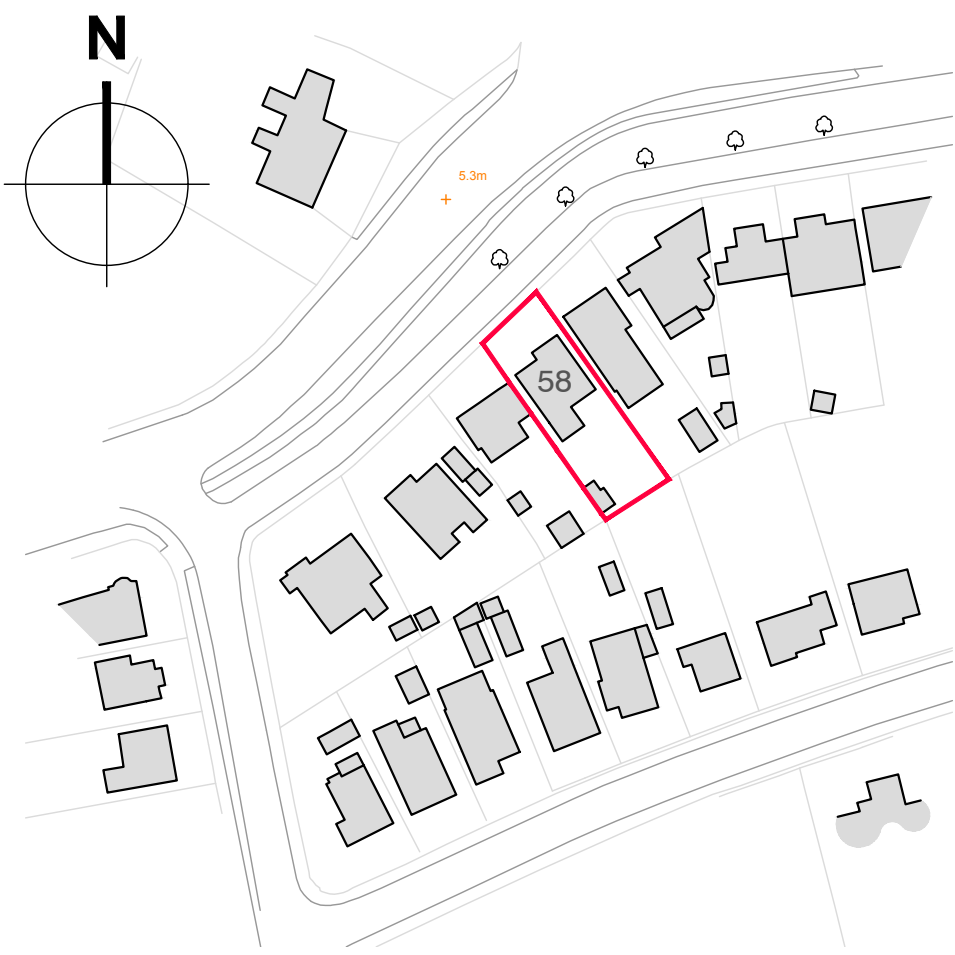

BLOCK PLAN (dashed line indicates proposed rear single-storey extension)  
Scale 1:500

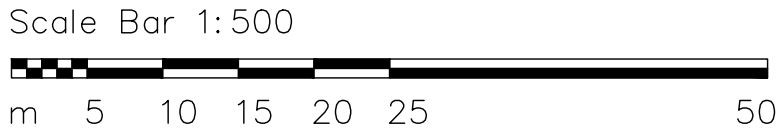

LOCATION PLAN  
Scale 1:1250

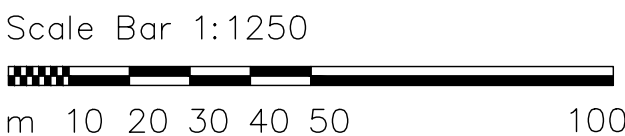

|                      |                                             |     |          |
|----------------------|---------------------------------------------|-----|----------|
| B                    | block plan amended to indicate proposed     | TW  | 07.10.20 |
| A                    | ISSUED FOR PERMITTED DEVELOPMENT SUBMISSION | TW  | 25.09.20 |
| *                    | ISSUED FOR BUILDING CONTROL SUBMISSION      | TW  | 25.09.20 |
| REV:                 | DESCRIPTION:                                | BY: | DATE:    |
| STATUS:              |                                             |     |          |
| BUILDING REGULATIONS |                                             |     |          |

Pringle.Design+  
Architectural Design


60 Woodcote Grove Road  
Coulsdon  
Surrey  
CR5 2AD  
Email: Pringledesign@Outlook.com  
Tel: 07766880770

CLIENT: **MR SHAUN GRAVES**  
**58 Felpham Way**  
**Bognor Regis**  
**PO22 8QU**

SITE: **58 Felpham Way**  
**Bognor Regis**  
**PO22 8QU**

TITLE: **LOCATION & BLOCK PLAN**


|                           |                      |                |                 |
|---------------------------|----------------------|----------------|-----------------|
| SCALE: AT A1:<br>as shown | DATE:<br>25/09/20    | DRAWN:<br>TW   | CHECKED:<br>N/A |
| PROJECT NO:<br>PD-0295    | DRAWING NO:<br>A1-00 | REVISION:<br>B |                 |

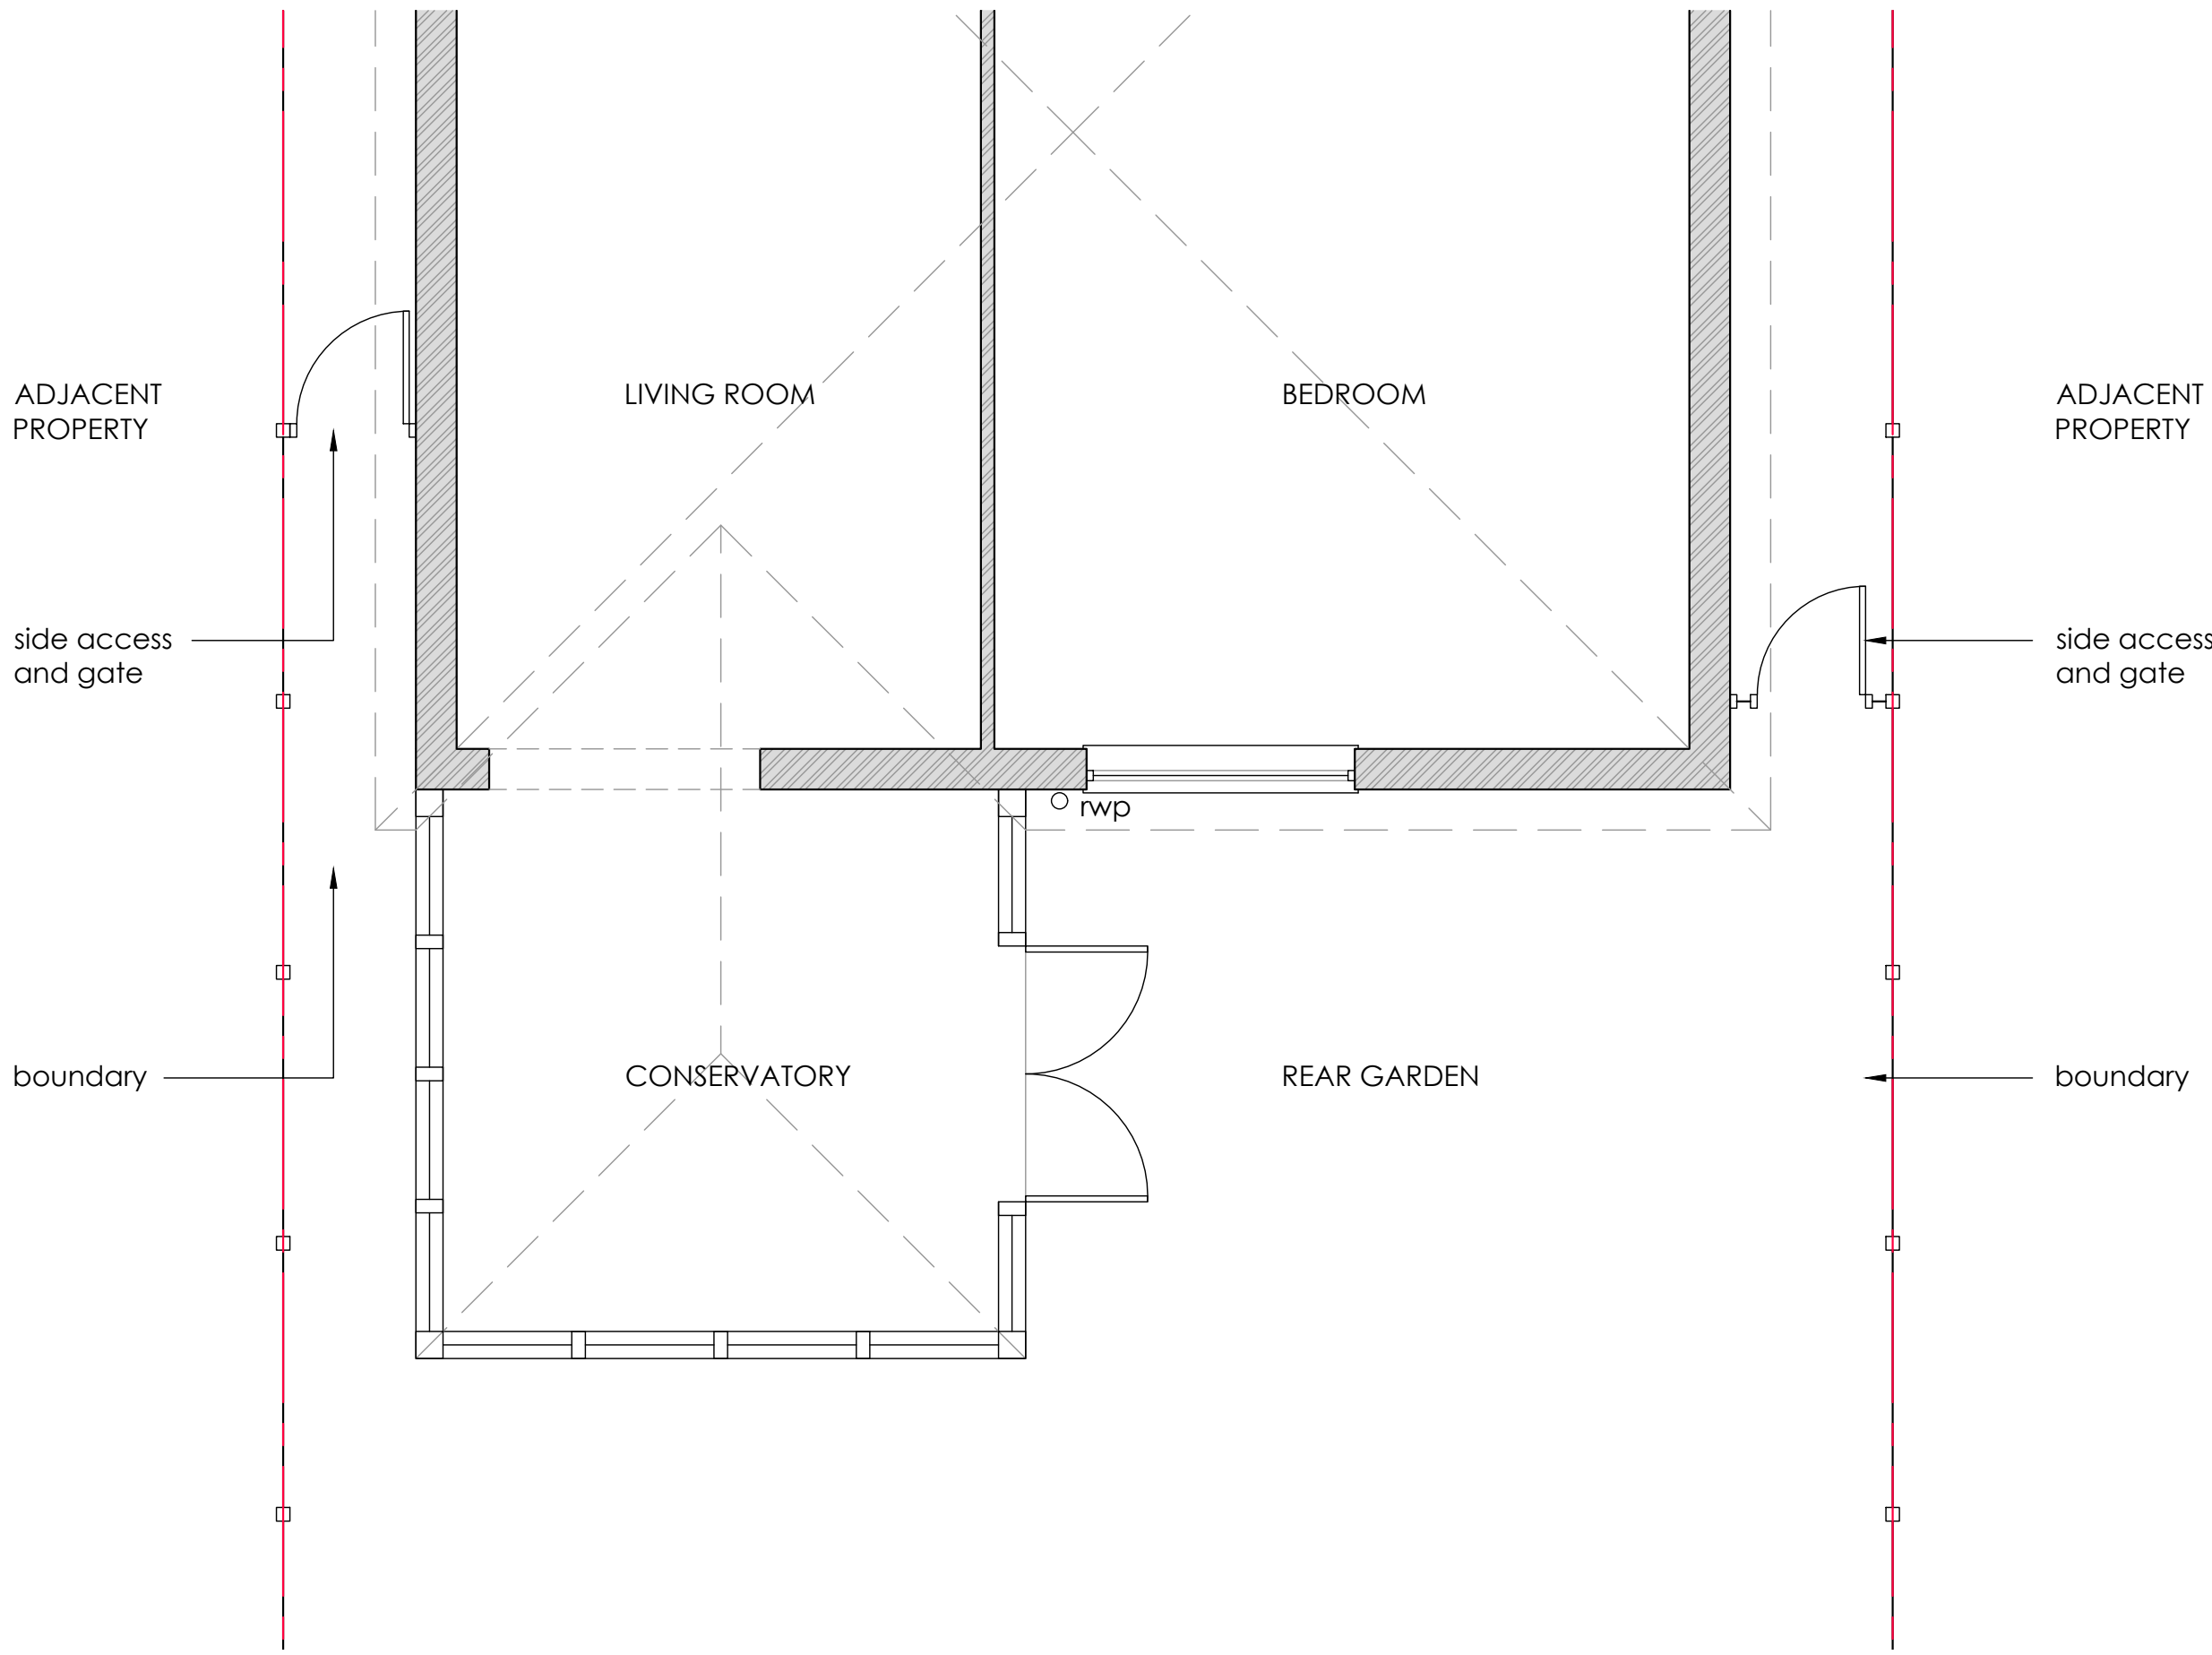

EXISTING GROUND FLOOR PLAN



EXISTING REAR ELEVATION


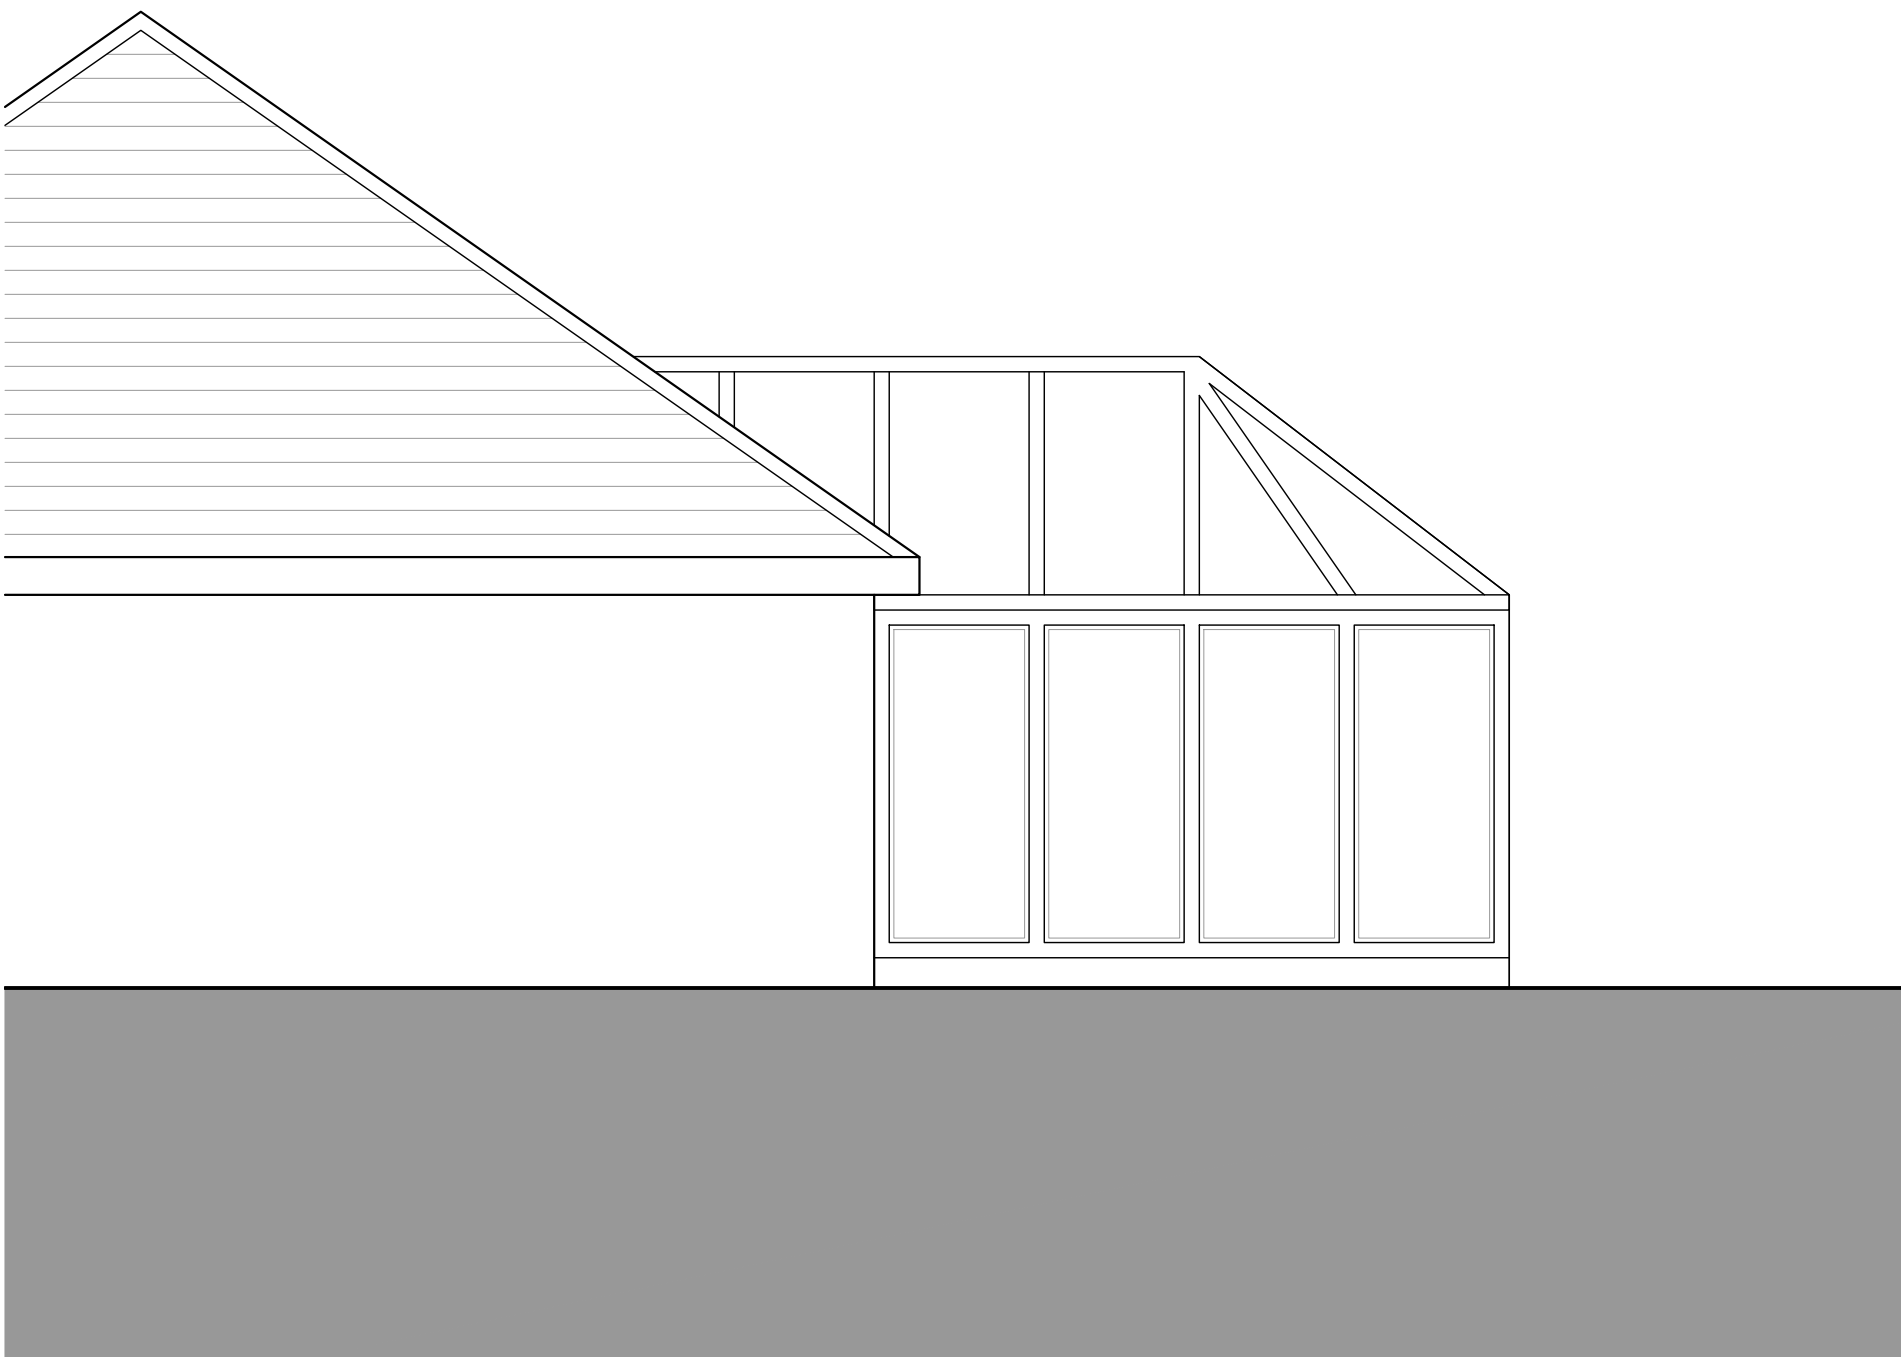


EXISTING SIDE ELEVATION

DRAWING, CONSTRUCTION  
AND MATERIAL NOTES:

1. THE COPYRIGHT OF THIS DRAWING IS VESTED IN PRINGLE DESIGN+ LIMITED AND IT MAY NOT BE REPRODUCED IN WHOLE OR PART OR USED FOR THE MANUFACTURE OF ANY ARTICLE WITHOUT THE EXPRESS PERMISSION OF THE COPYRIGHT HOLDERS.
2. BE CERTAIN TO WORK TO FIGURED DIMENSIONS ONLY.
3. THE DRAWING IS TO BE READ IN CONJUNCTION WITH ALL RELEVANT STRUCTURAL ENGINEERS, SERVICE ENGINEERS AND PRINGLE DESIGN+ DRAWINGS AND SPECIFICATIONS.
4. IF YOU ARE NOT CERTAIN OF ANYTHING INDICATED ON THE DRAWINGS ASK!

SCALE BAR 1:50

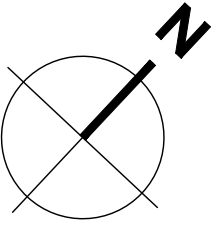 

|                                             |                                             |     |          |
|---------------------------------------------|---------------------------------------------|-----|----------|
| B                                           | ISSUED FOR PERMITTED DEVELOPMENT SUBMISSION | TW  | 25.09.20 |
| A                                           | ISSUED FOR BUILDING CONTROL SUBMISSION      | TW  | 25.09.20 |
| *                                           | issued for client review, comment & use     | TW  | 18.09.20 |
| REV:                                        | DESCRIPTION:                                | BY: | DATE:    |
| STATUS:<br>FEASIBILITY / PRELIMINARY DESIGN |                                             |     |          |

**Pringle.Design+**  
Architectural Design


60 Woodcote Grove Road  
Coulsdon  
Surrey  
CR5 2AD  
Email: Pringledesign@Outlook.com  
Tel: 07766880770

CLIENT: **MR SHAUN GRAVES**  
**58 Felpham Way**  
**Bognor Regis**  
**PO22 8QU**


SITE: **58 Felpham Way**  
**Bognor Regis**  
**PO22 8QU**

TITLE: **EXISTING DRAWINGS**  
**FLOOR PLANS AND ELEVATIONS**


|                               |                             |                       |                        |
|-------------------------------|-----------------------------|-----------------------|------------------------|
| SCALE: AT A1:<br><b>1:50</b>  | DATE:<br><b>18/09/20</b>    | DRAWN:<br><b>TW</b>   | CHECKED:<br><b>N/A</b> |
| PROJECT NO:<br><b>PD-0295</b> | DRAWING NO:<br><b>A1-05</b> | REVISION:<br><b>B</b> |                        |

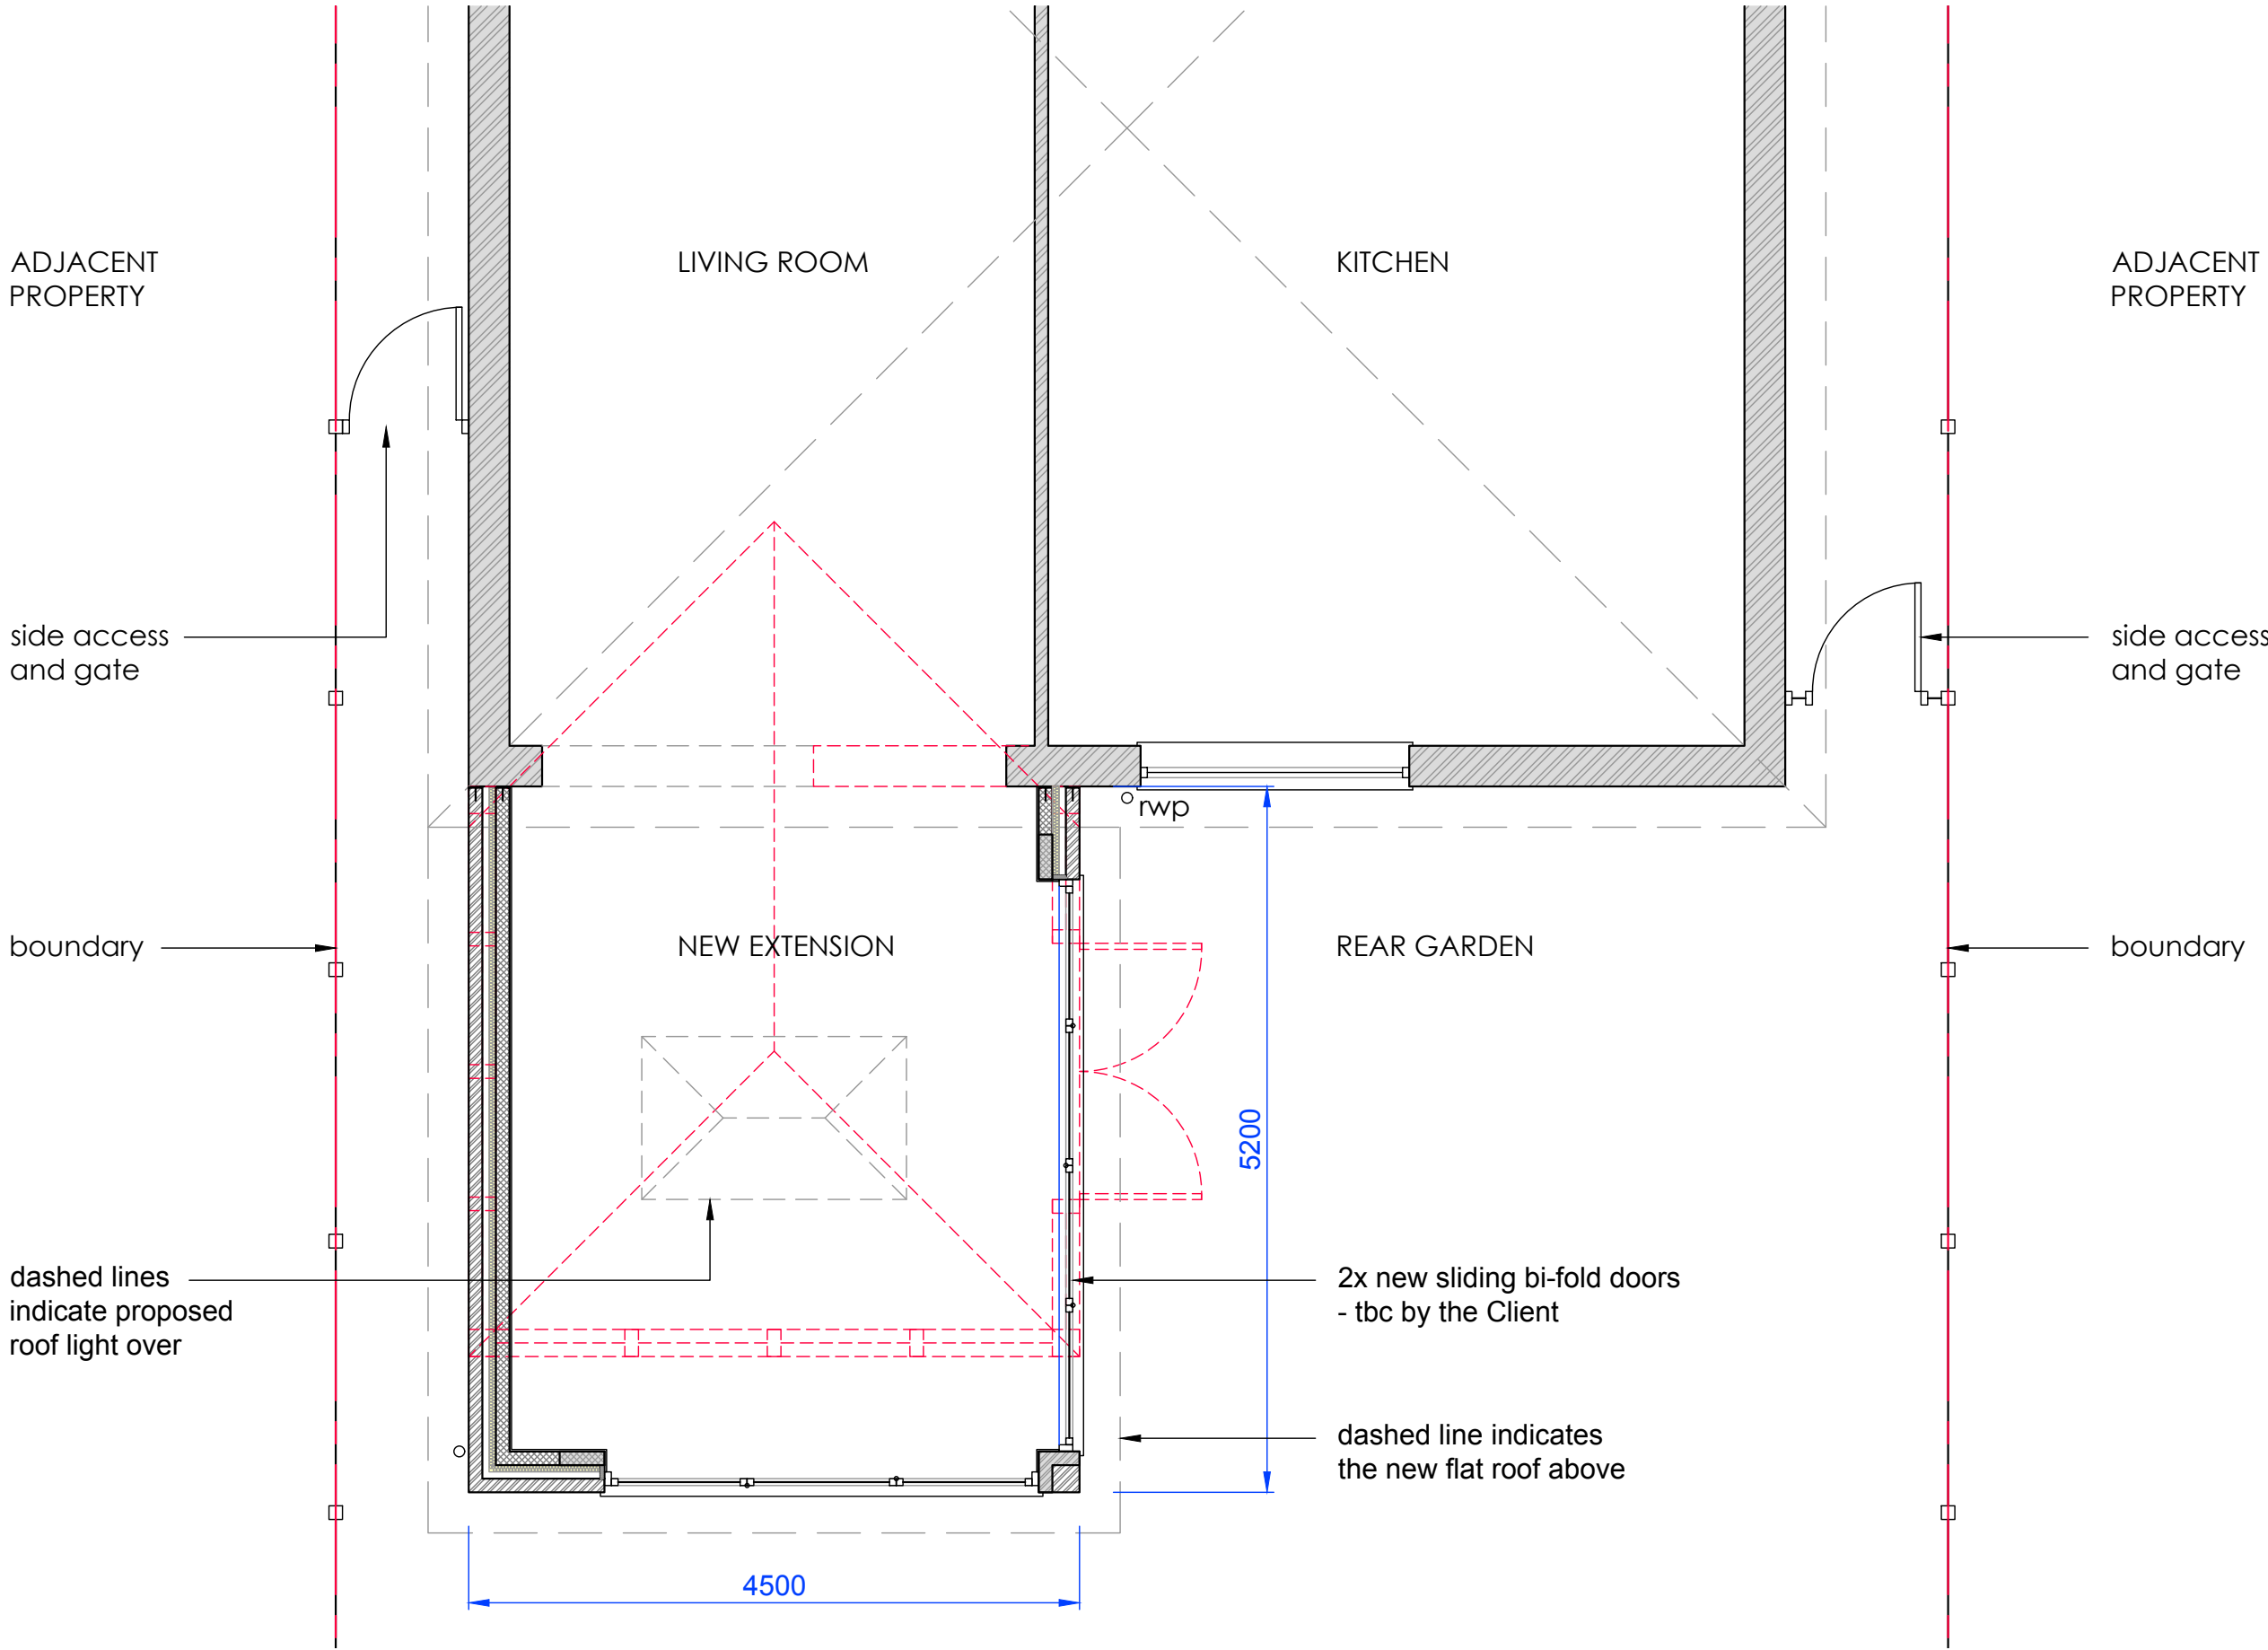


GROUND FLOOR PLAN

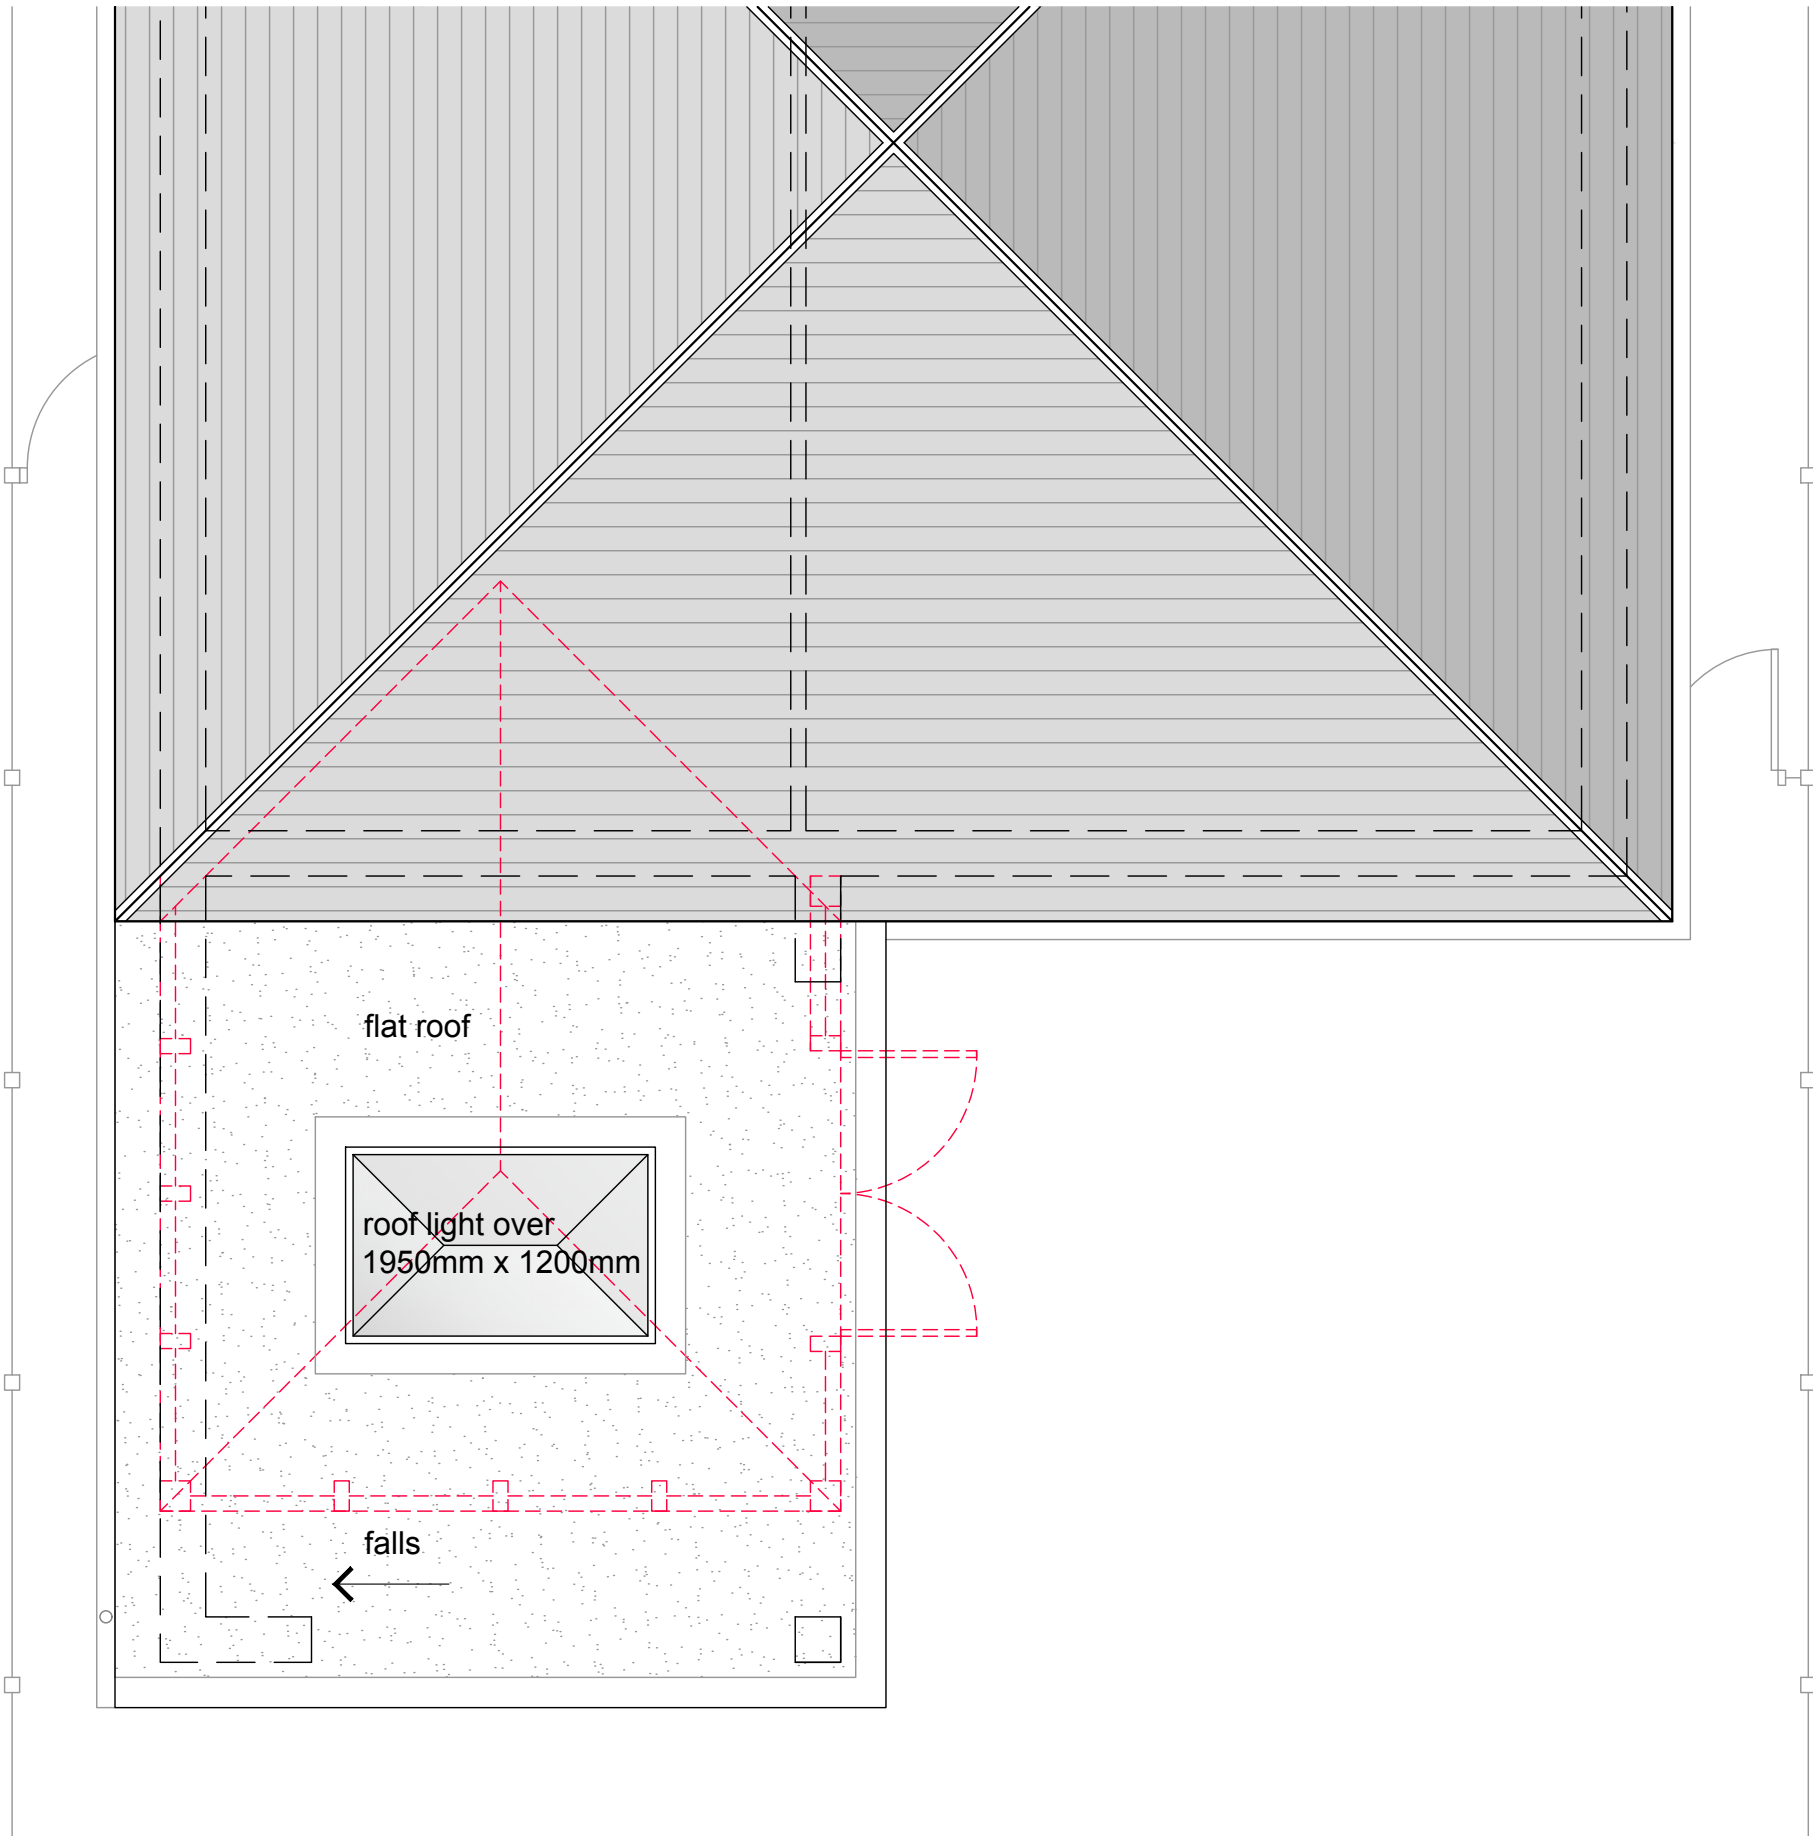

ROOF PLAN

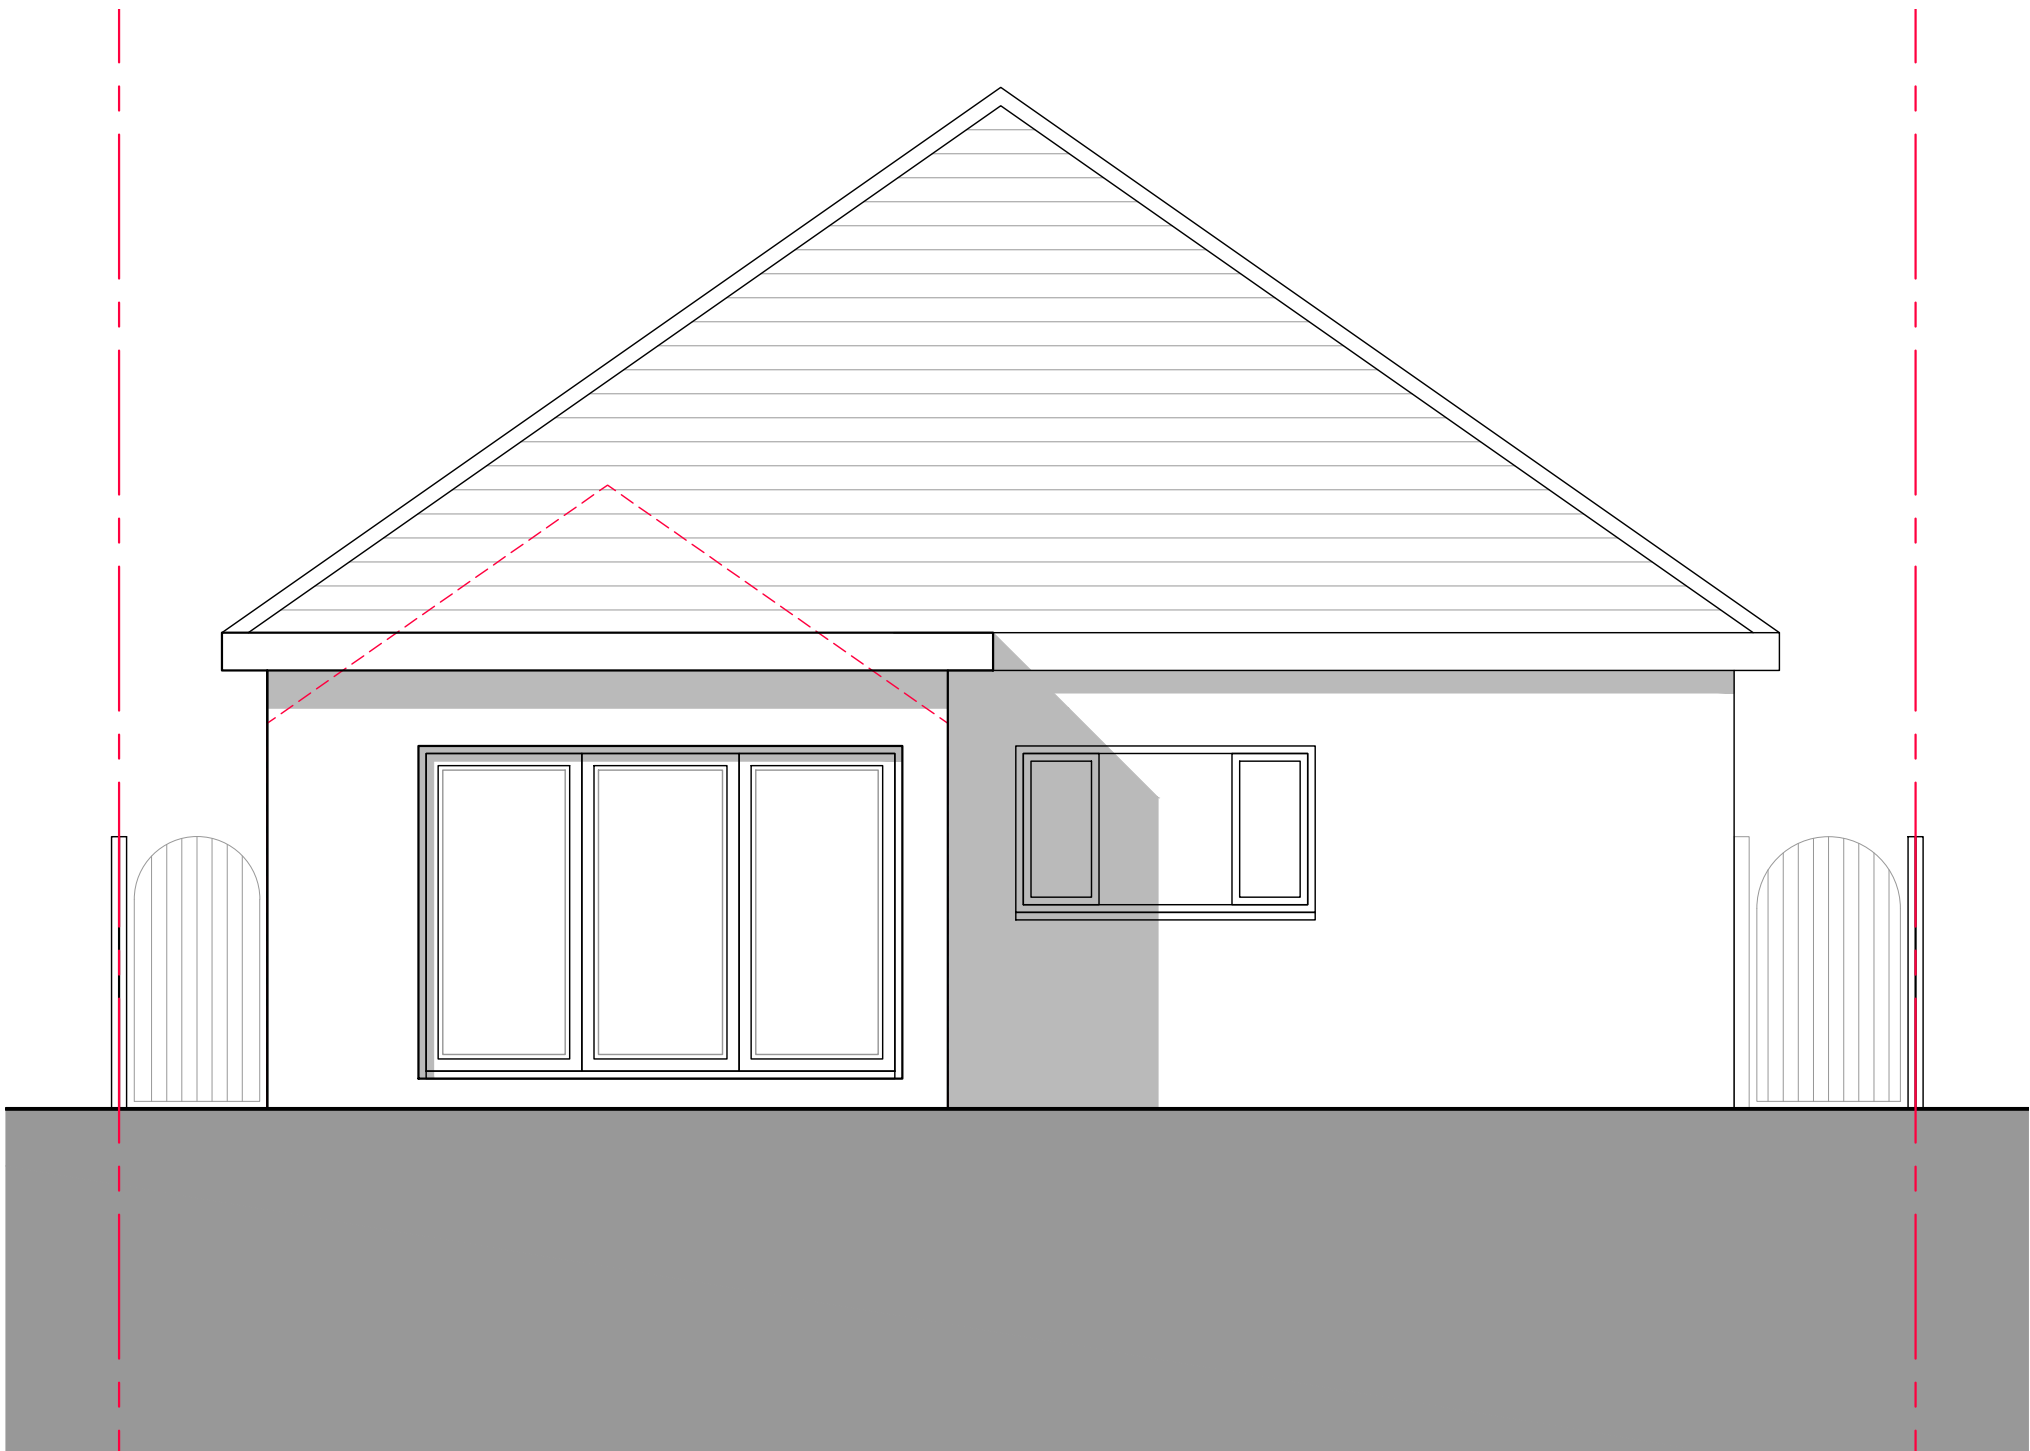

REAR ELEVATION

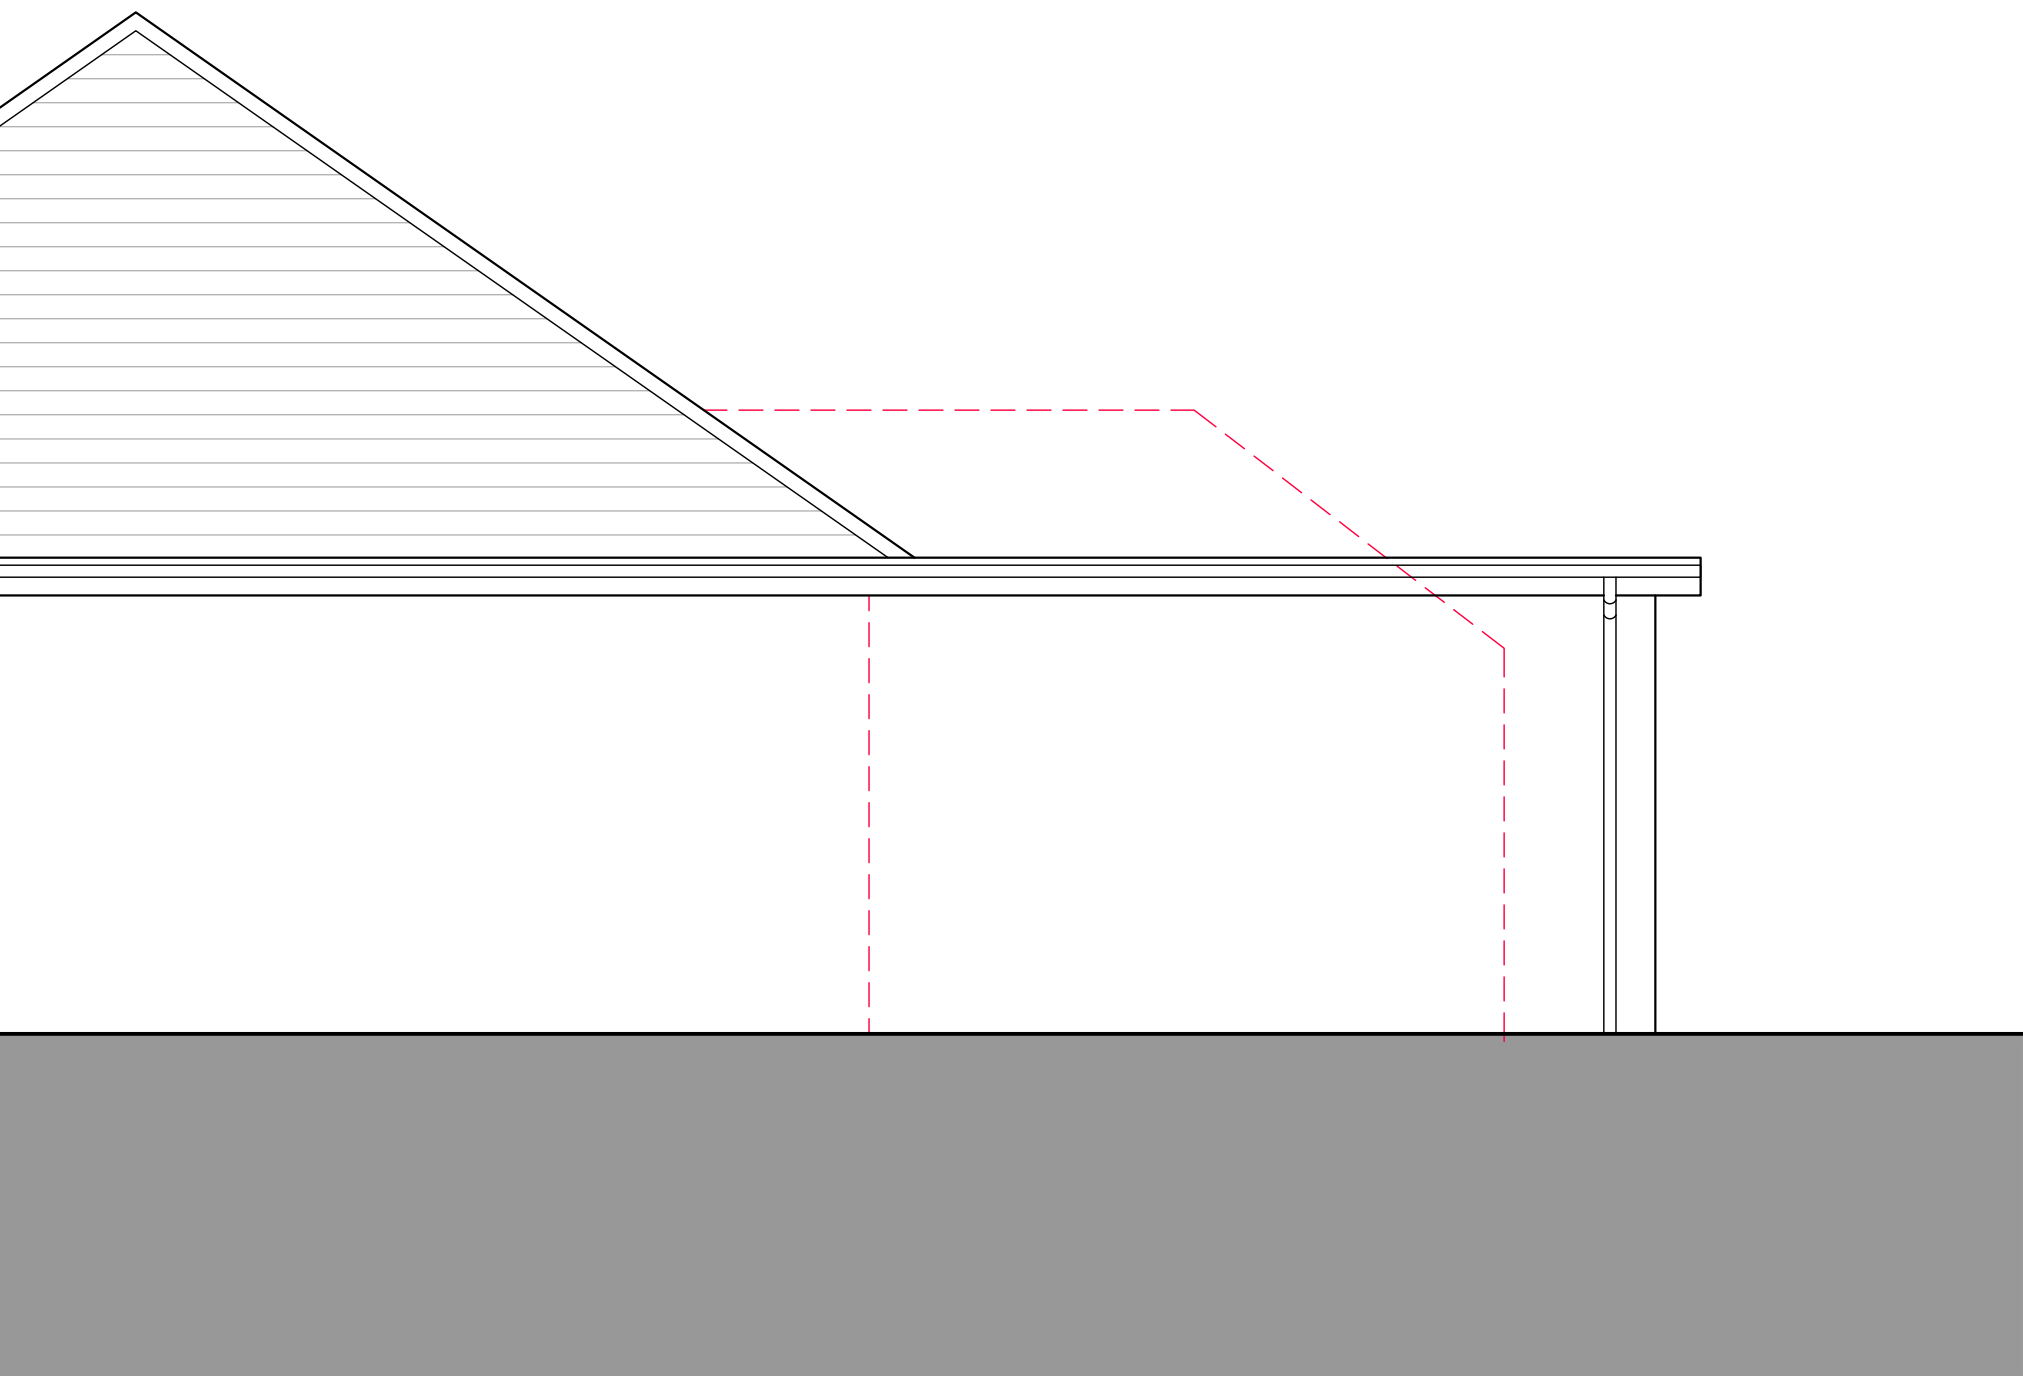

SIDE ELEVATION

**DRAWING, CONSTRUCTION AND MATERIAL NOTES:**

1. THE COPYRIGHT OF THIS DRAWING IS VESTED IN PRINGLEDESIGN+ LIMITED AND IT MAY NOT BE REPRODUCED IN WHOLE OR PART OR USED FOR THE MANUFACTURE OF ANY ARTICLE WITHOUT THE EXPRESS PERMISSION OF THE COPYRIGHT HOLDERS.
2. BE CERTAIN TO WORK TO FIGURED DIMENSIONS ONLY.
3. THE DRAWING IS TO BE READ IN CONJUNCTION WITH ALL RELEVANT STRUCTURAL ENGINEERS, SERVICE ENGINEERS AND PRINGLEDESIGN+ DRAWINGS AND SPECIFICATIONS.
4. IF YOU ARE NOT CERTAIN OF ANYTHING INDICATED ON THE DRAWINGS ASK!

**SCALE BAR 1:50**

0m 1m 2m 3m 4m

|                                          |                                             |     |          |
|------------------------------------------|---------------------------------------------|-----|----------|
| B                                        | ISSUED FOR PERMITTED DEVELOPMENT SUBMISSION | TW  | 25.09.20 |
| A                                        | ISSUED FOR BUILDING CONTROL SUBMISSION      | TW  | 25.09.20 |
| *                                        | issued for client review, comment & use     | TW  | 18.09.20 |
| REV:                                     | DESCRIPTION:                                | BY: | DATE:    |
| STATUS: FEASIBILITY / PRELIMINARY DESIGN |                                             |     |          |

**Pringle.Design+**  
Architectural Design

60 Woodcote Grove Road  
Coulsdon  
Surrey  
CR5 2AD  
Email: Pringledesign@Outlook.com  
Tel: 07766880770

CLIENT: **MR SHAUN GRAVES**  
**58 Felpham Way**  
**Bognor Regis**  
**PO22 8QU**

SITE: **58 Felpham Way**  
**Bognor Regis**  
**PO22 8QU**

TITLE: **PROPOSED DRAWINGS**  
**FLOOR PLANS AND ELEVATIONS**

|                        |                      |                |                 |
|------------------------|----------------------|----------------|-----------------|
| SCALE: AT A1:<br>1:50  | DATE:<br>18/09/20    | DRAWN:<br>TW   | CHECKED:<br>N/A |
| PROJECT NO:<br>PD-0295 | DRAWING NO:<br>A1-06 | REVISION:<br>B |                 |