




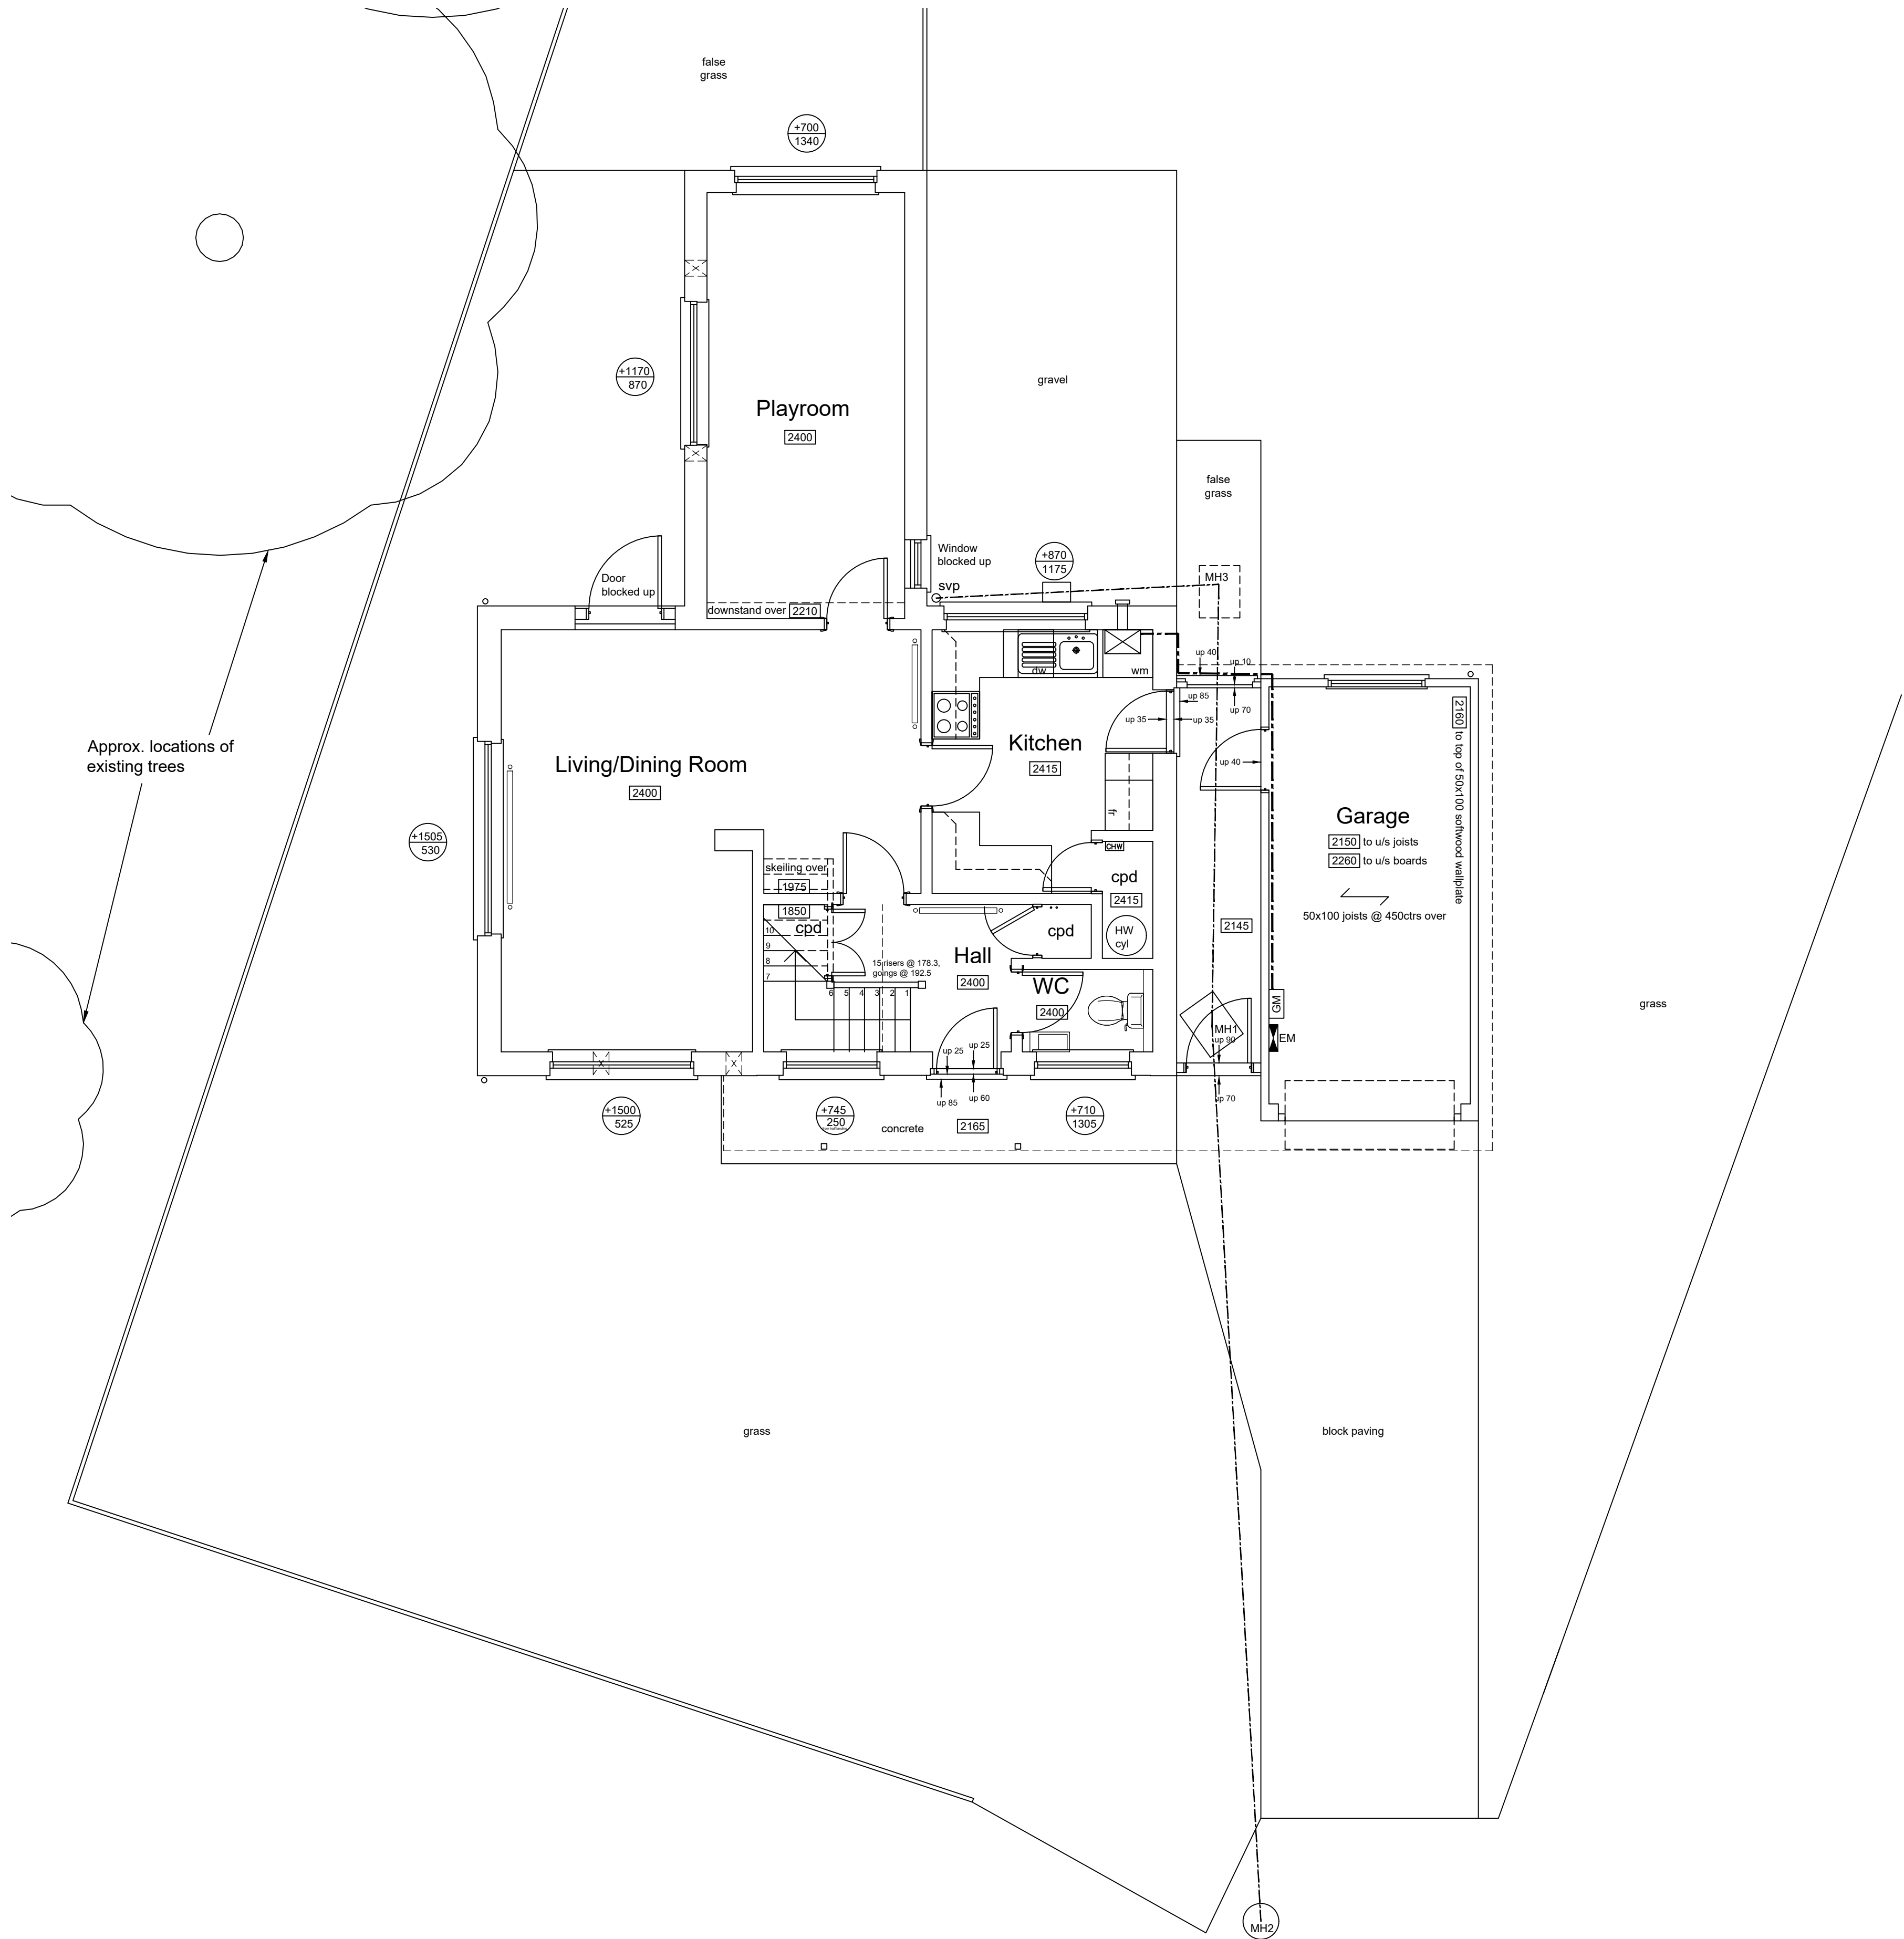

Ground Floor

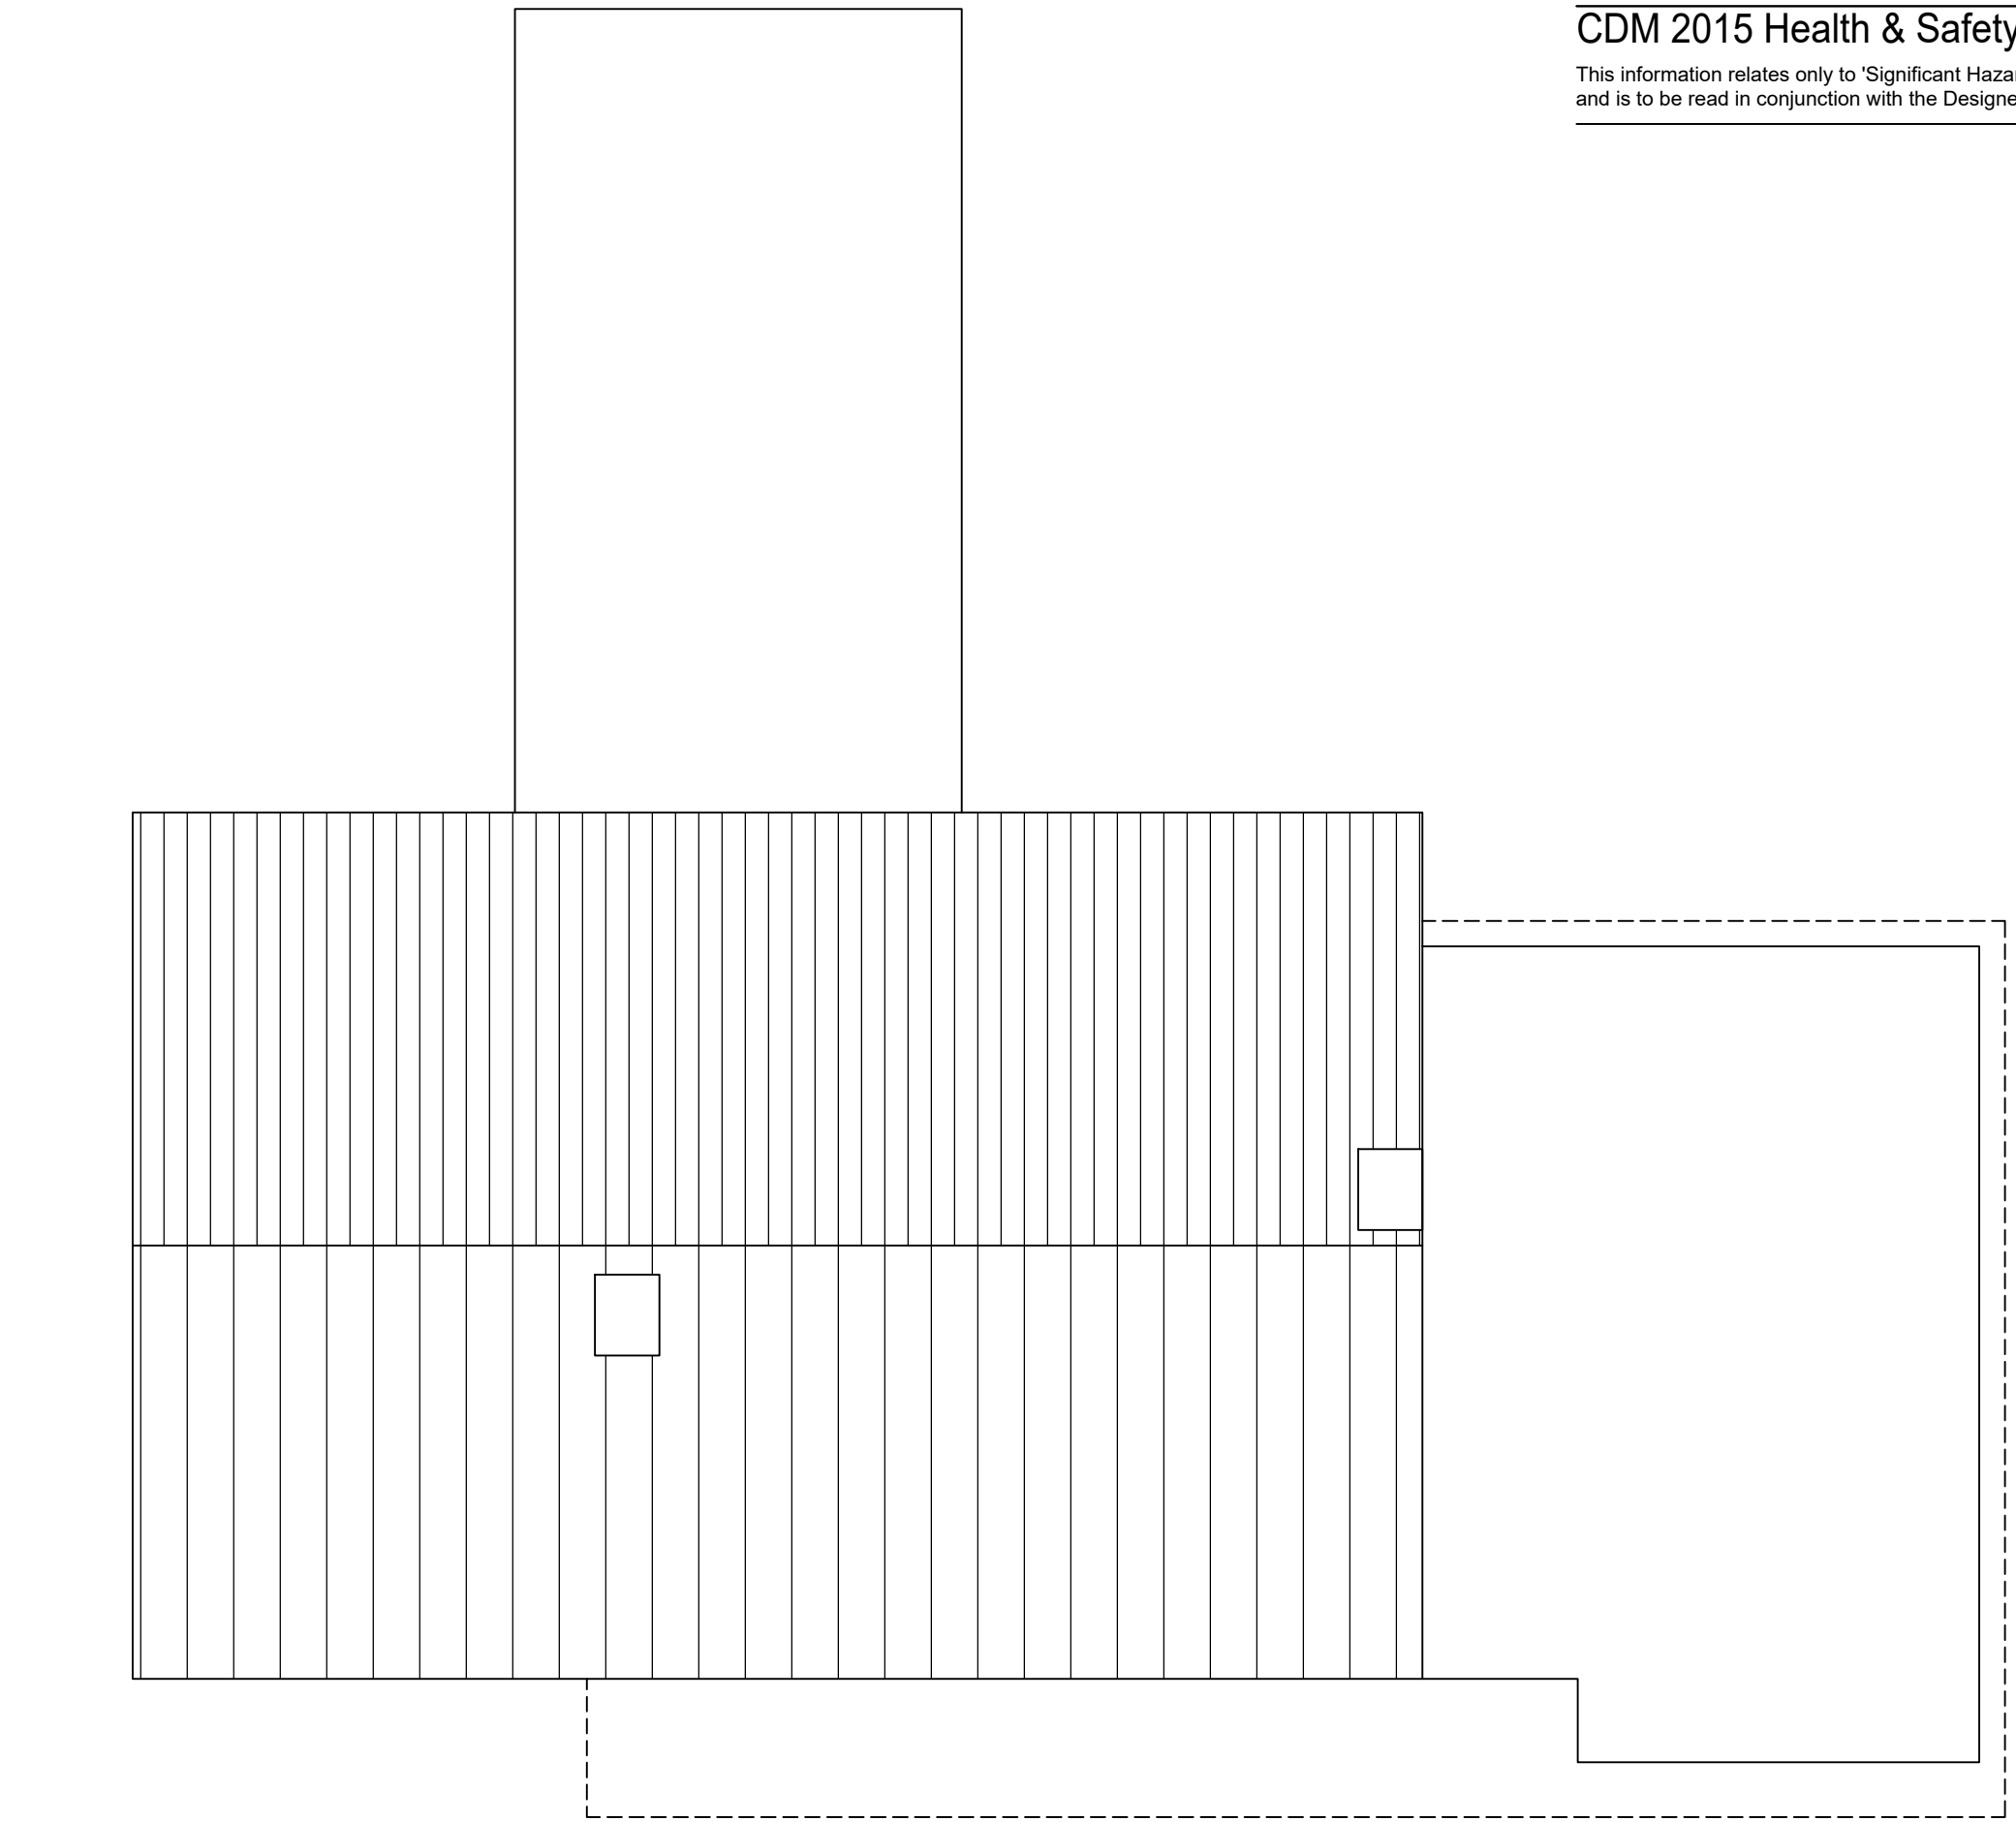

Roof Plan

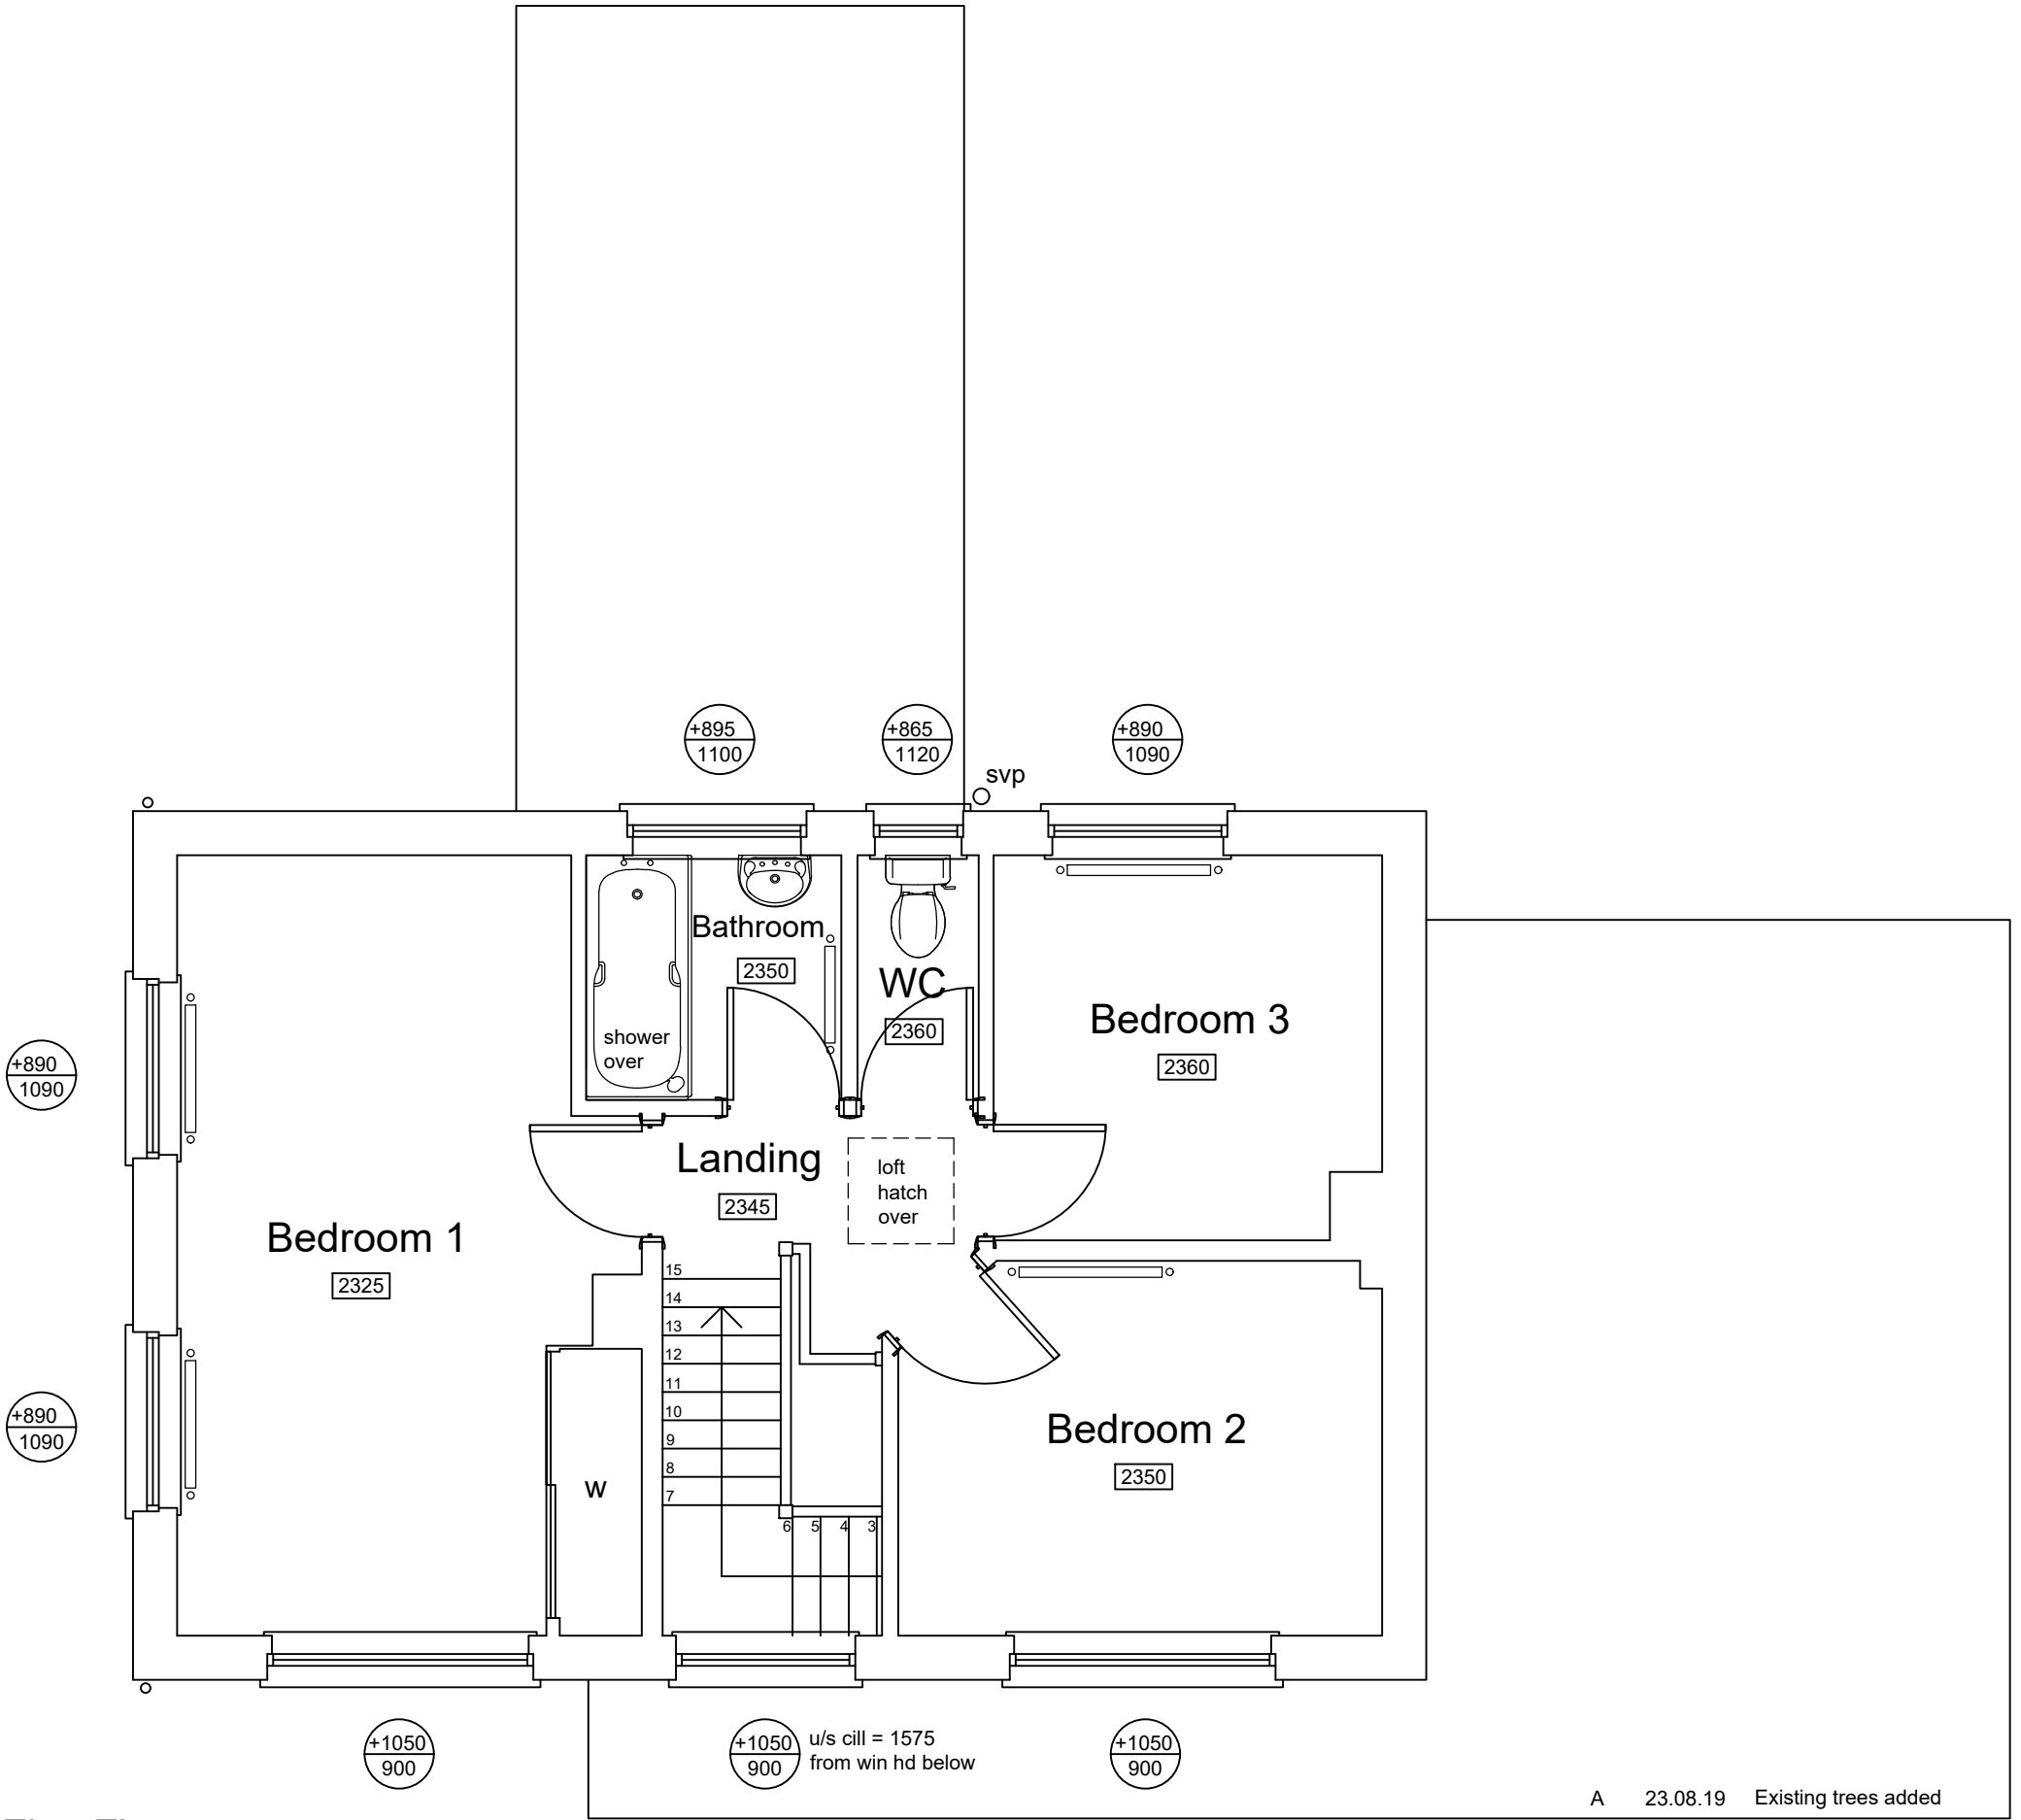

First Floor

Rev	Date	Revision Details	Dr	Ch
A	23.08.19	Existing trees added	EP	GP

Emma Pinder Architects Ltd 2 Oak Tree Lane, Chichester West Sussex, PO20 3GU T 07809 621606 E epinder@epinderarchitects.co.uk	Client's Name Mr and Mrs Jones	Job Title 5 Rudwicks Close, Felpham	Drawing Title Existing Plans	Scale 1:50@A1	Drawn EP	Checked GP	Date 08.07.19	Status PRELIMINARY	Job No 0032	Drawing No 01	Rev A
---	-----------------------------------	---	---------------------------------	------------------	-------------	---------------	------------------	-----------------------	----------------	------------------	----------