




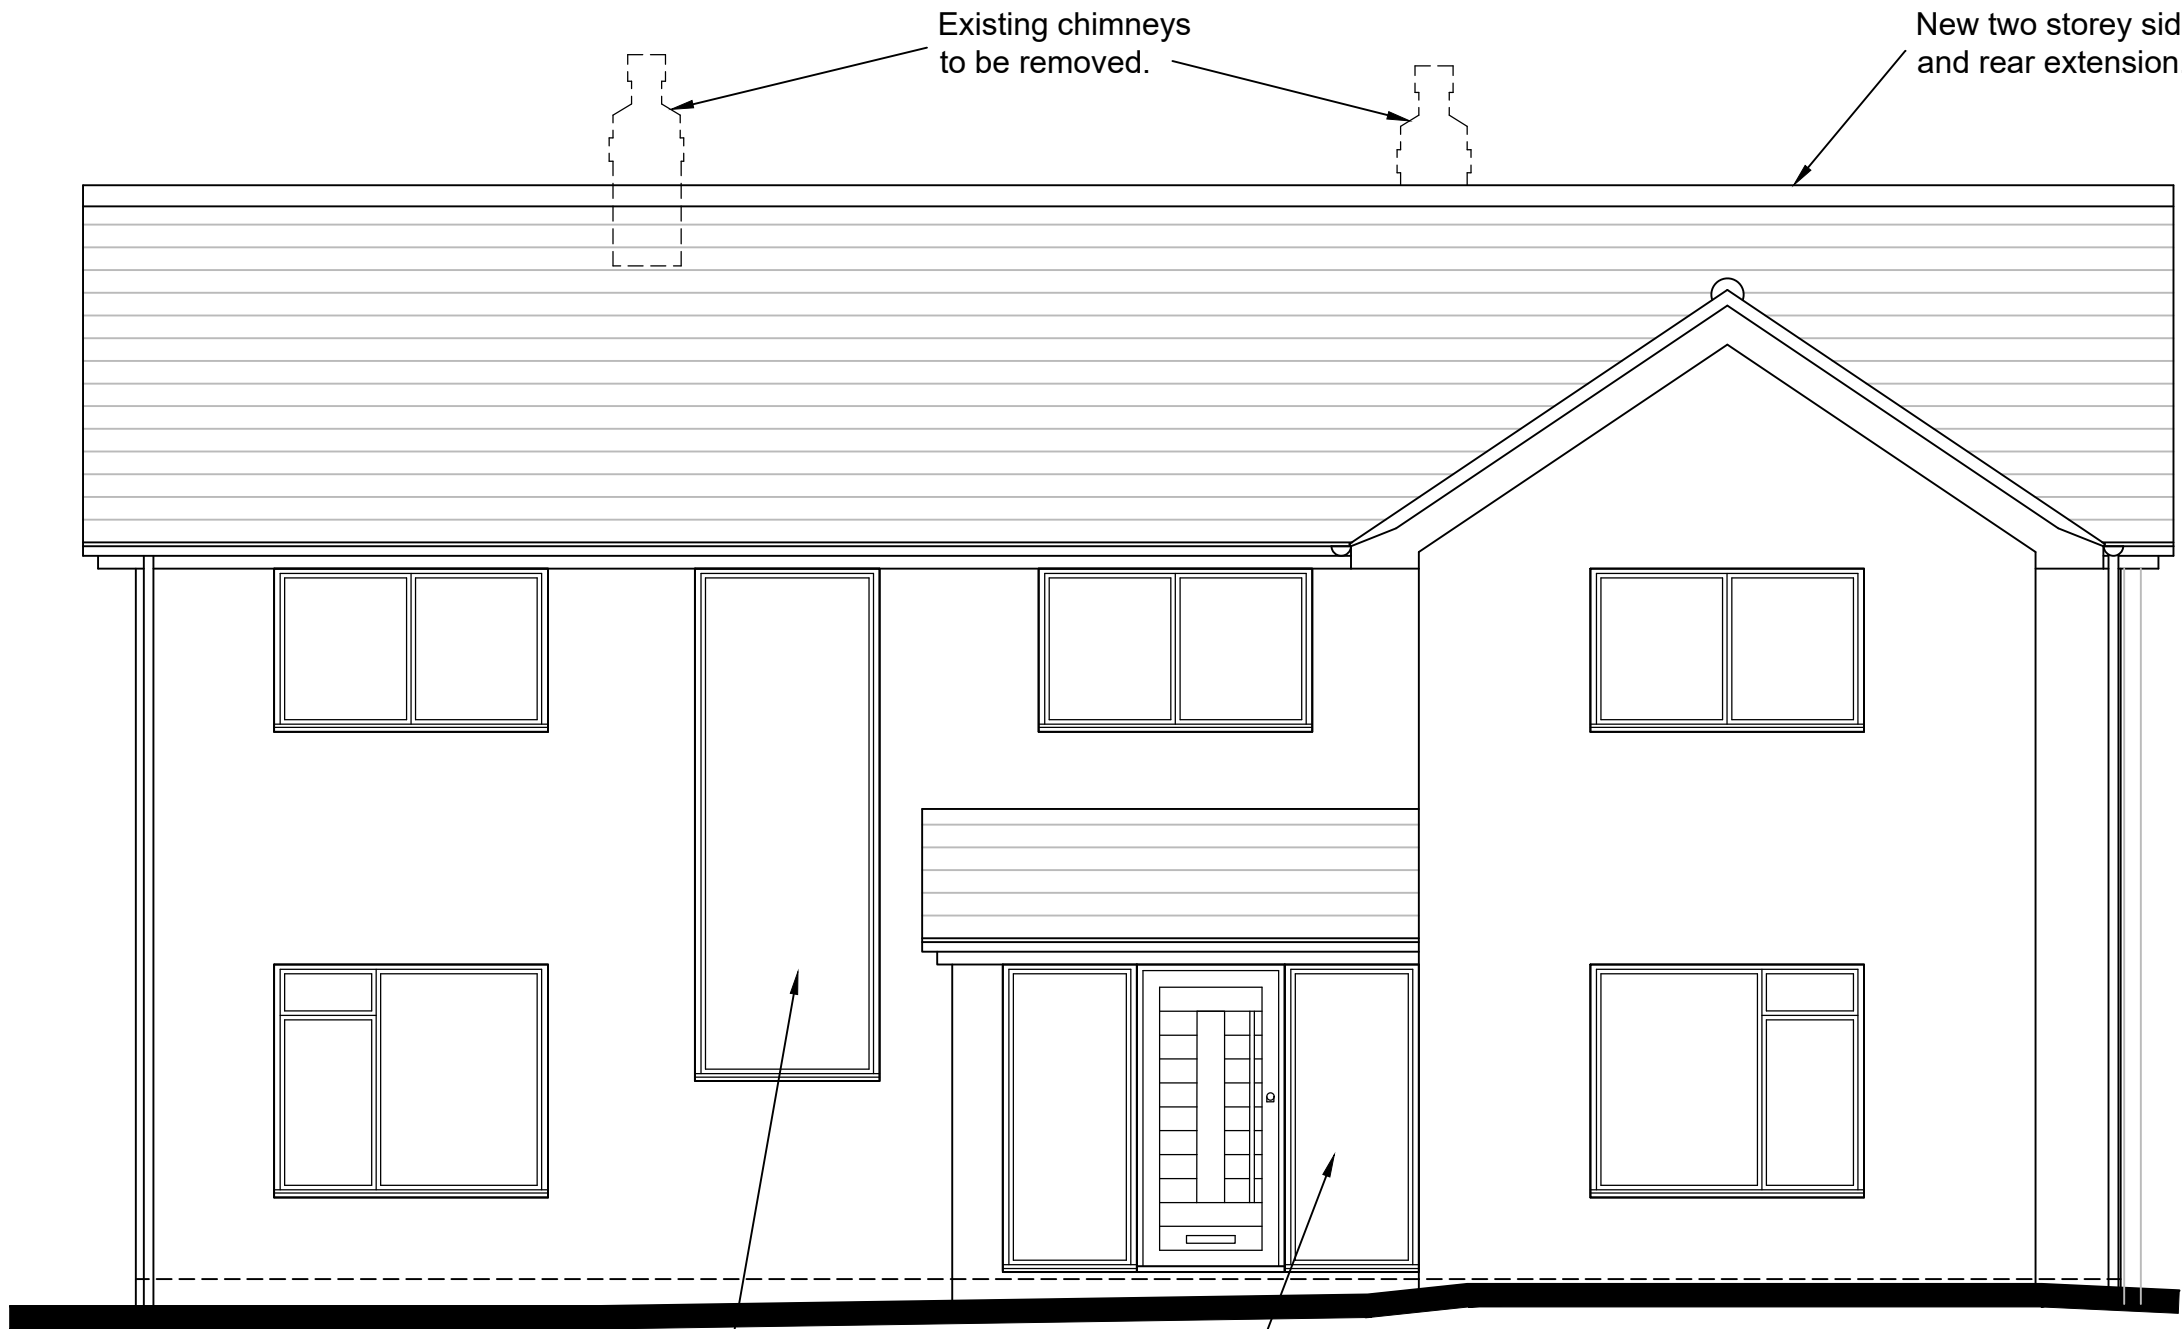


Front Elevation

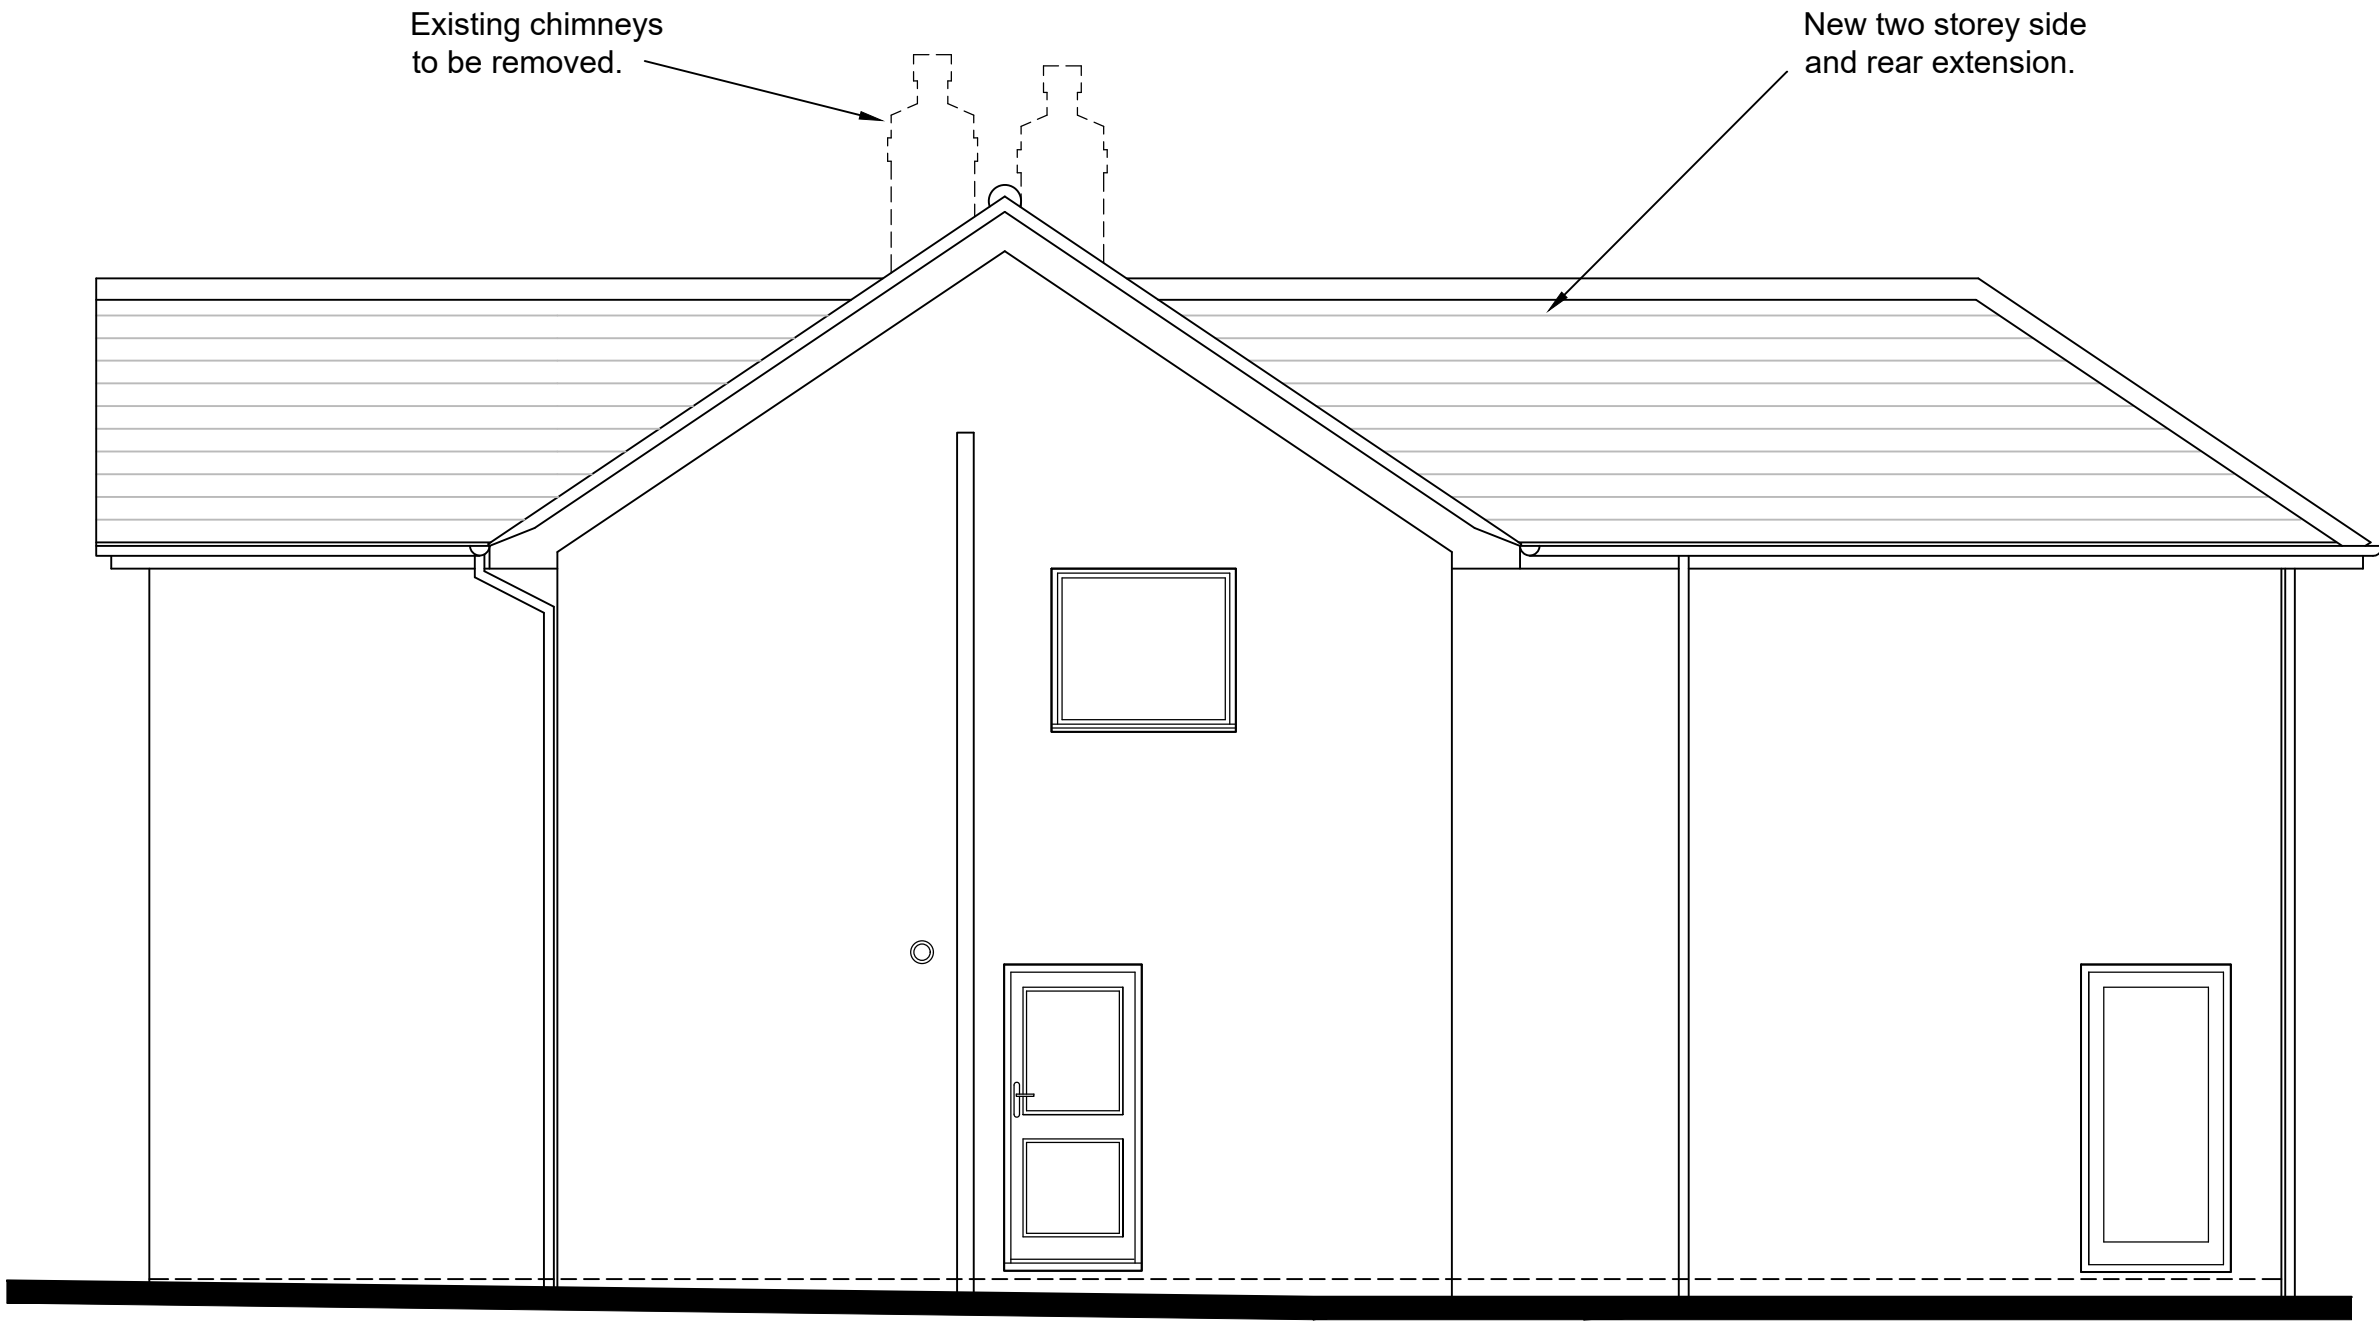

Side Elevation

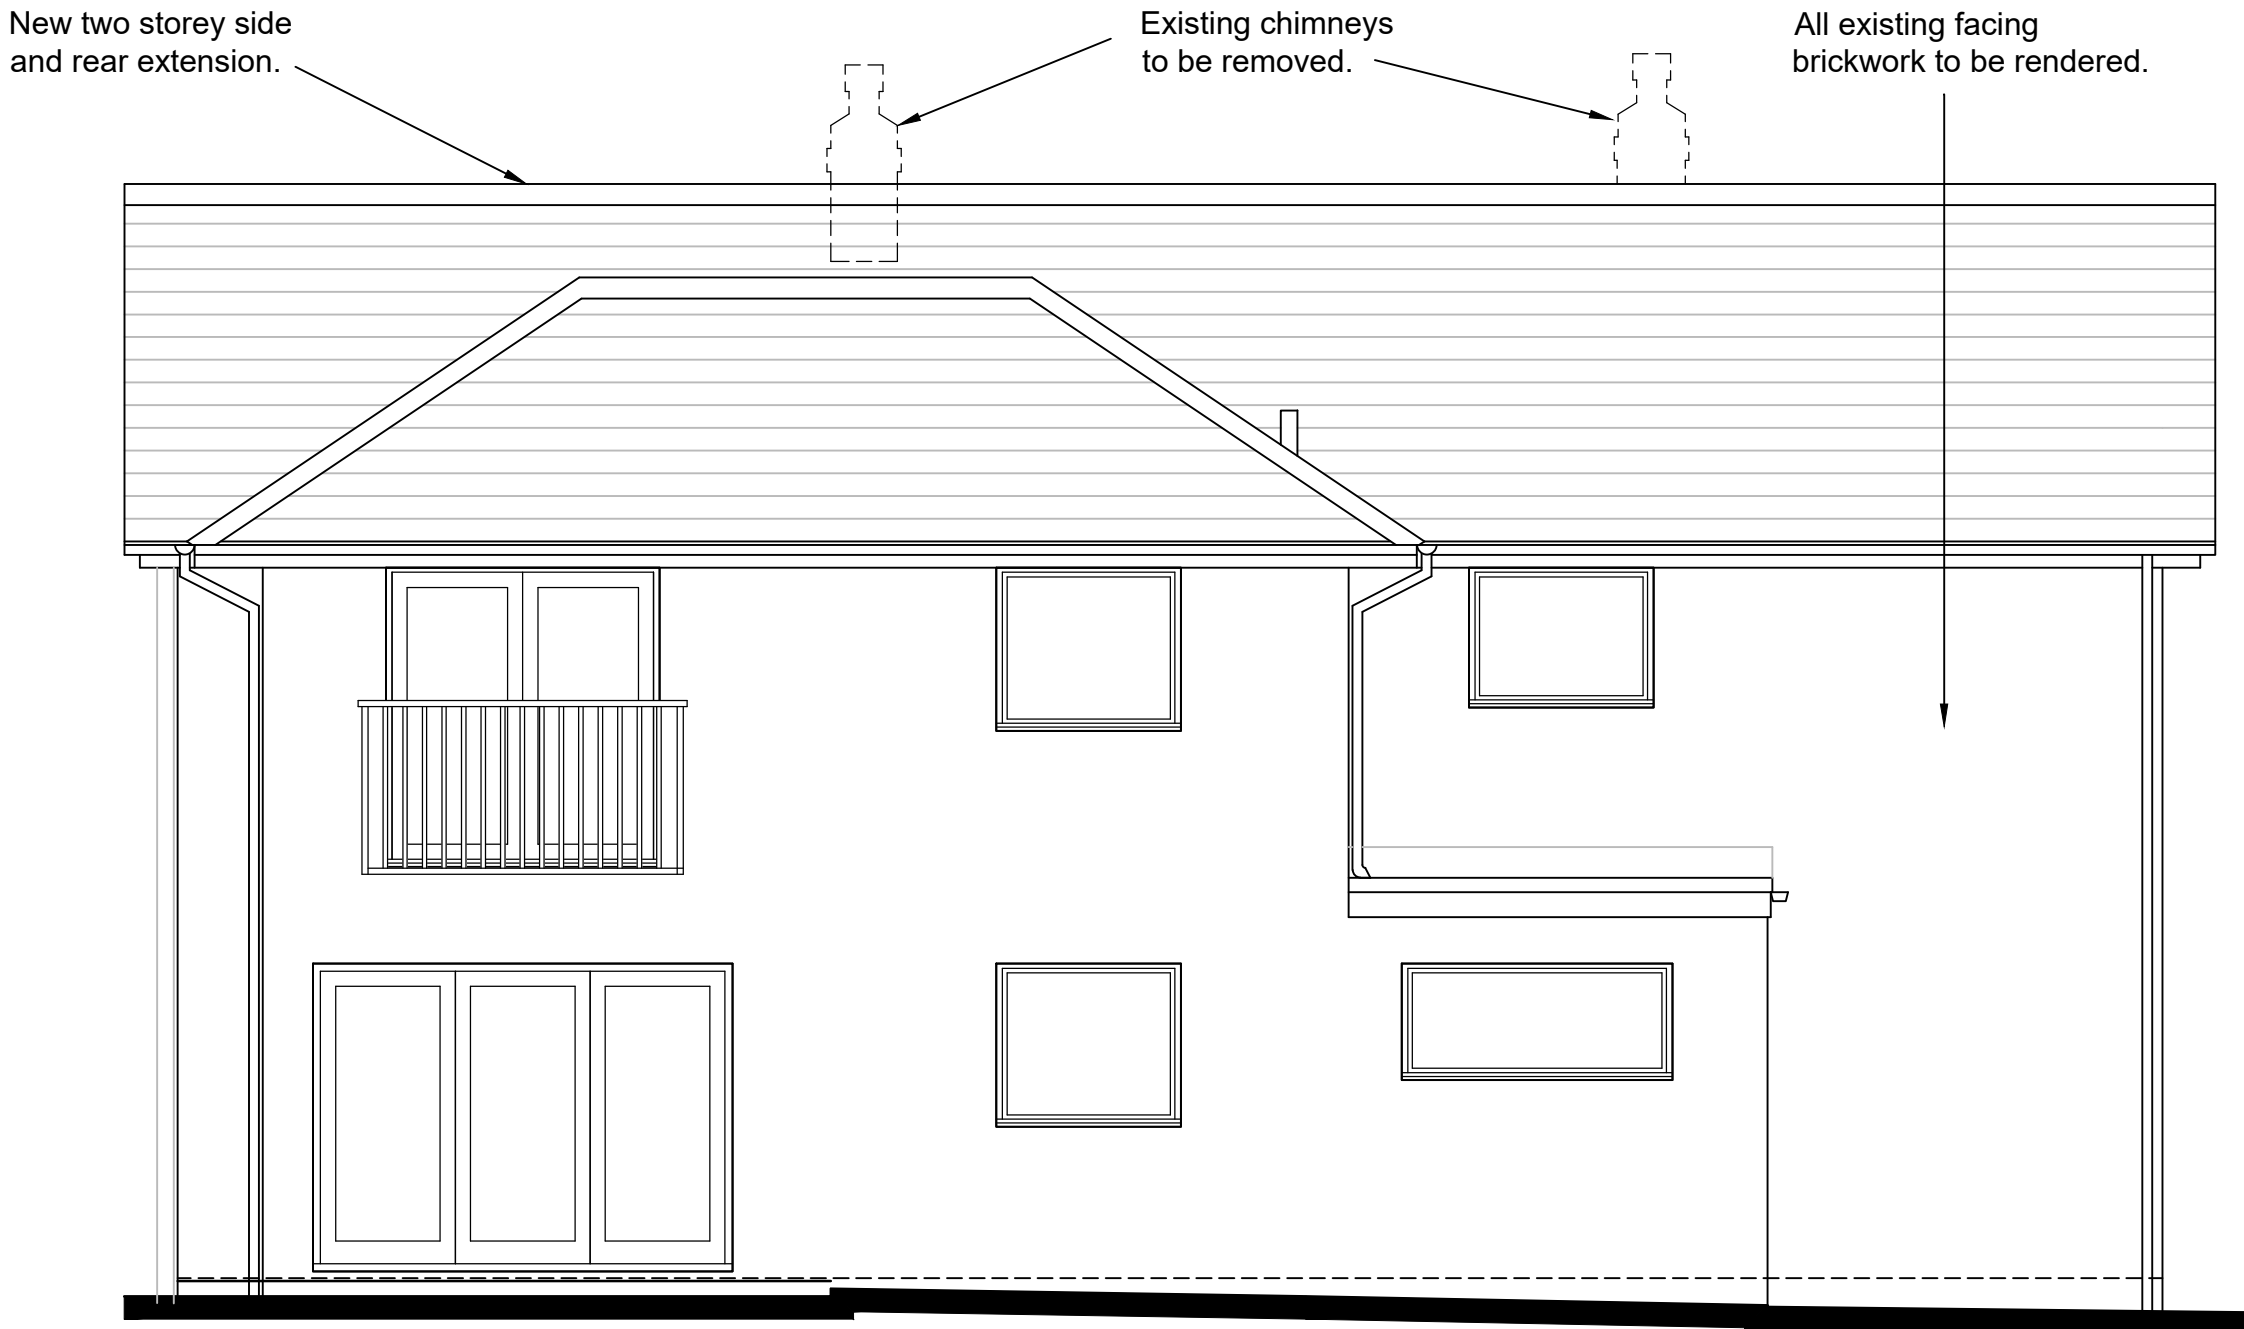

Rear Elevation

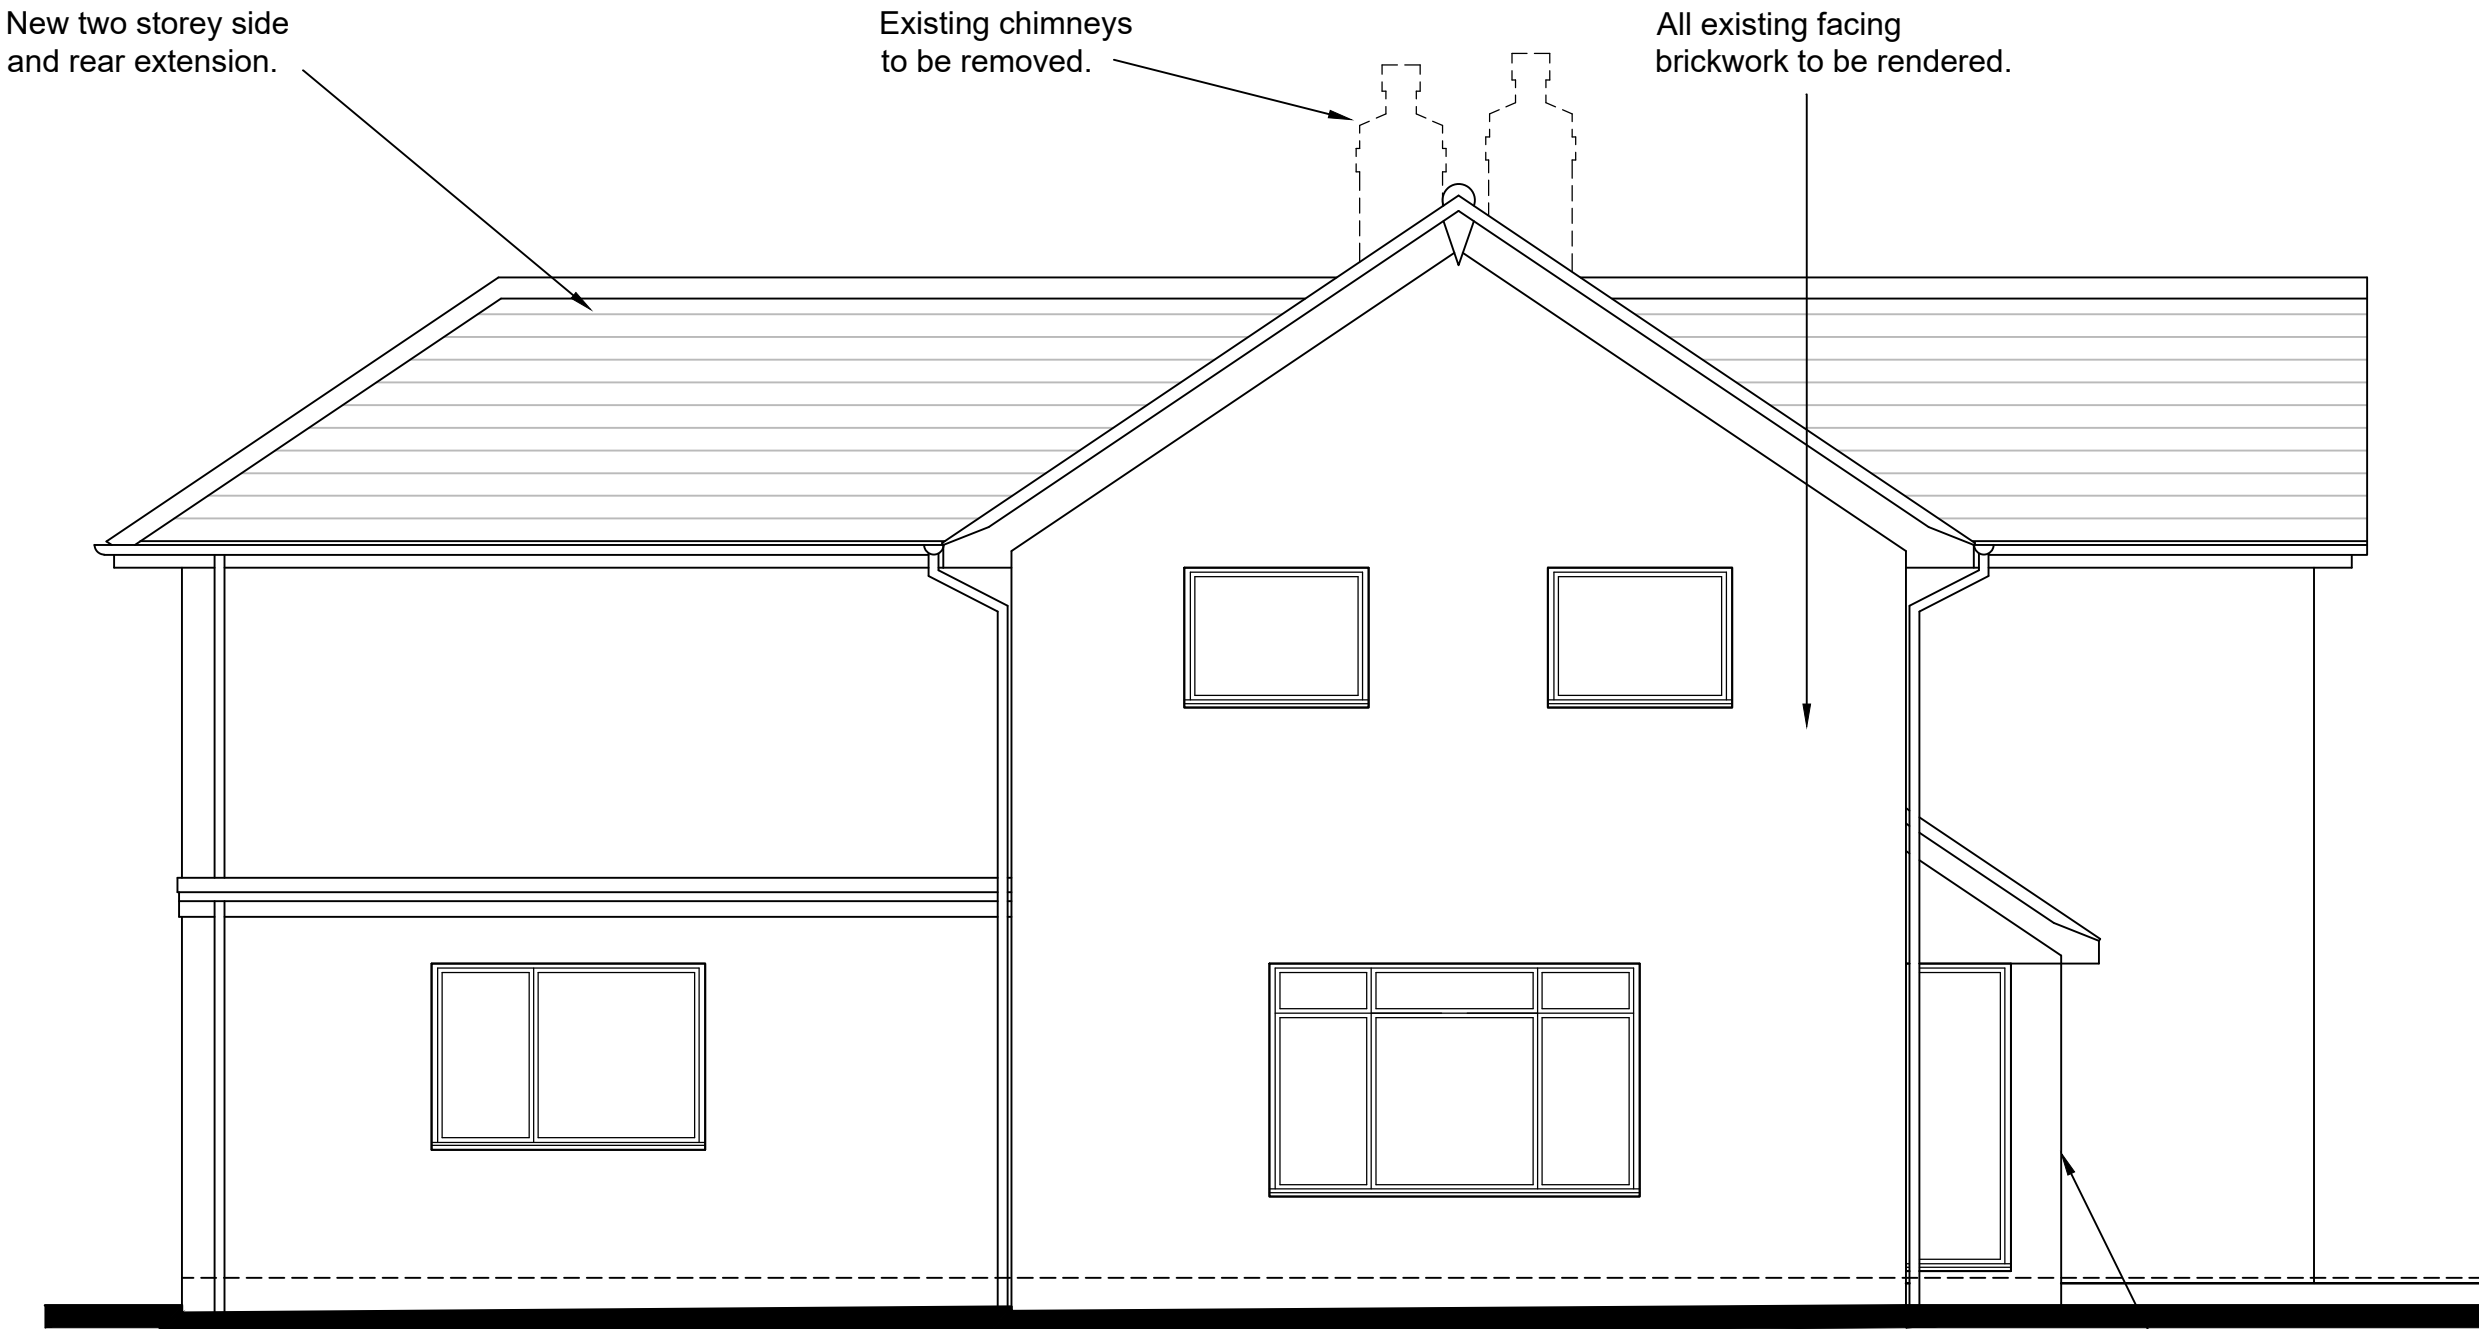

Side Elevation

Emma Pinder Architects Ltd

2 Oak Tree Lane, Chichester
West Sussex, PO20 3GU
T 07809 621606
E epinder@epinderarchitects.co.uk

Client's Name

Mr and Mrs Jones

Job Title

5 Rudwicks Close,
Felpham

Drawing Title

Proposed Elevations

Scale

1:50@A1

Drawn

EP

Checked

GP

Date

02.08.19

Status

APPROVAL

A

23.08.19

Full height side window reduced in width;
Note added re: rendering existing brickwork

Rev

Date

Revision Details

EP

GP

Dr

Ch

Job No

0032

Drawing No

06

Rev

A