



NOTES

COPYRIGHT IN THIS DRAWING BELONGS TO AND IS VESTED IN STUDIO 5 ARCHITECTS AND MAY NOT BE REPRODUCED OR DISTRIBUTED IN ANY WAY OR FOR ANY PURPOSE WITHOUT THEIR WRITTEN CONSENT. ANY PERSON, FIRM OR COMPANY UNLAWFULLY REPRODUCING OR DISTRIBUTING THIS DRAWING OR IN ANY WAY INFRINGING THE COPYRIGHT THEREIN WILL BE PROSECUTED.


DRAWINGS ARE NOT TO BE SCALED. FIGURED DIMENSION ONLY ARE TO BE USED TO BE VERIFIED TO.

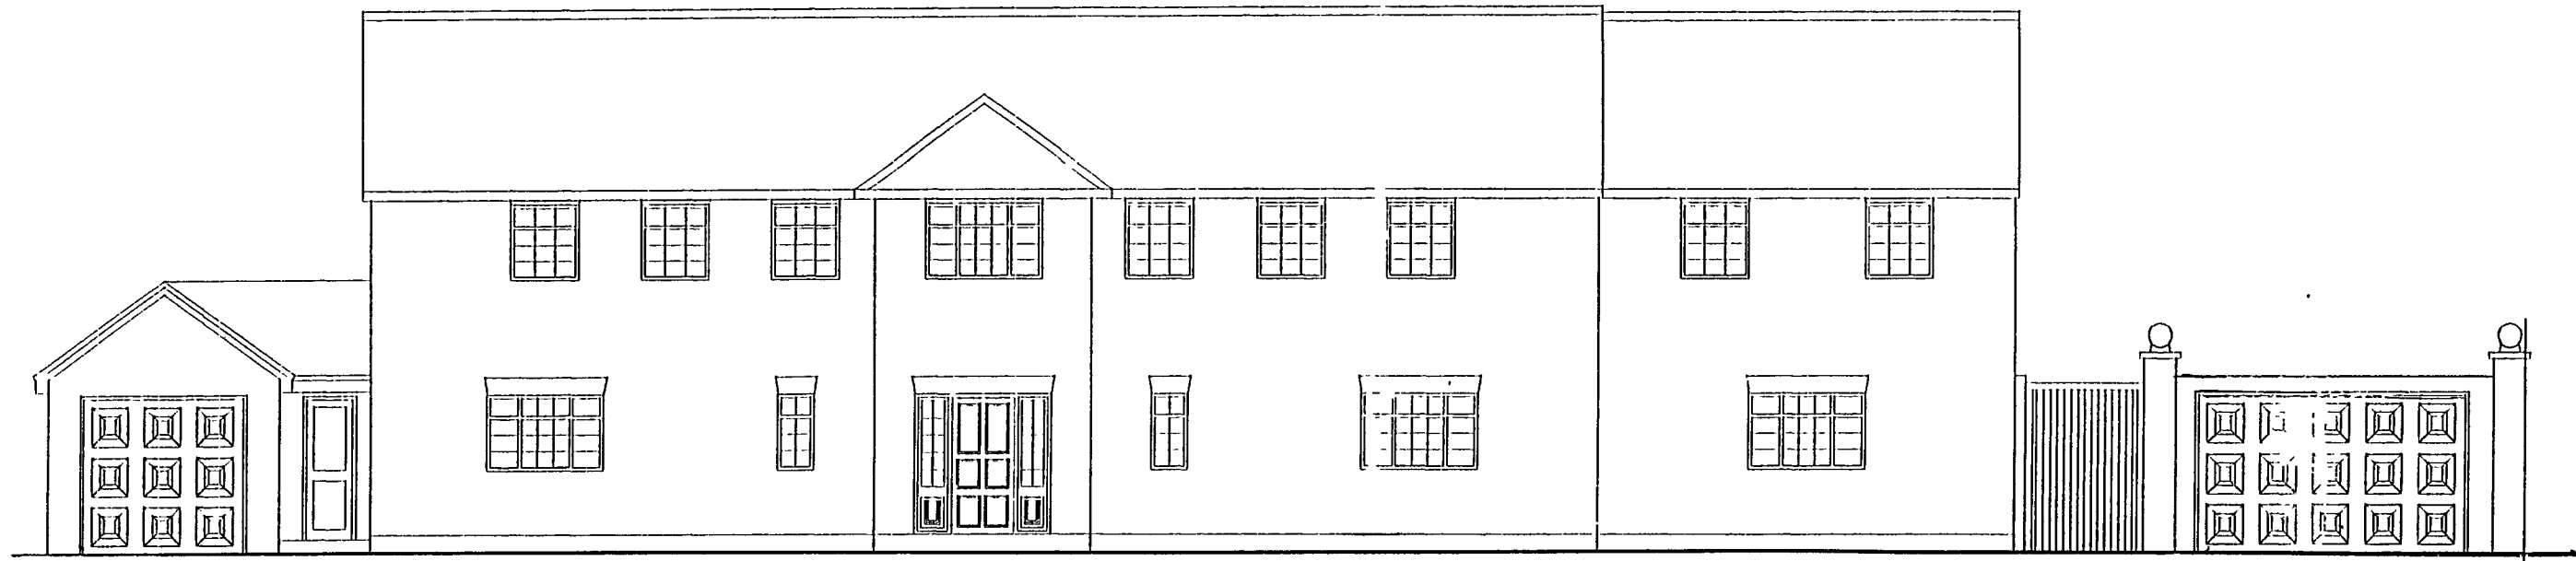


FRONT ELEVATION (NORTH)

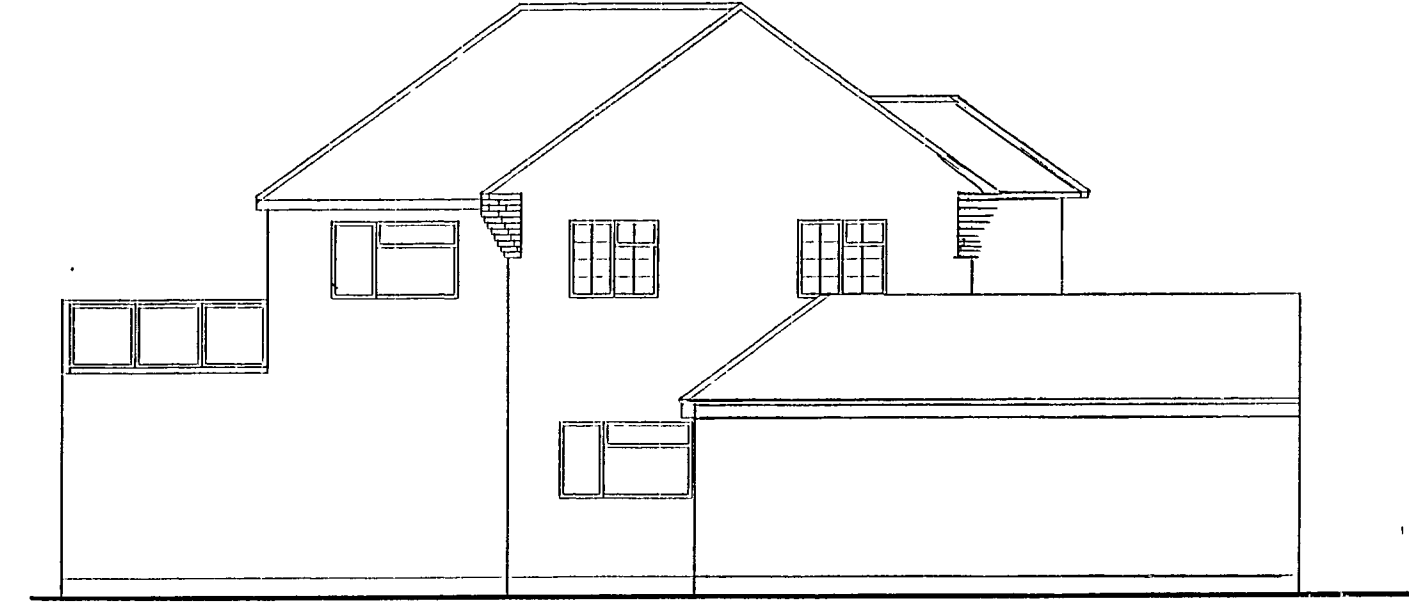


EAST ELEVATION

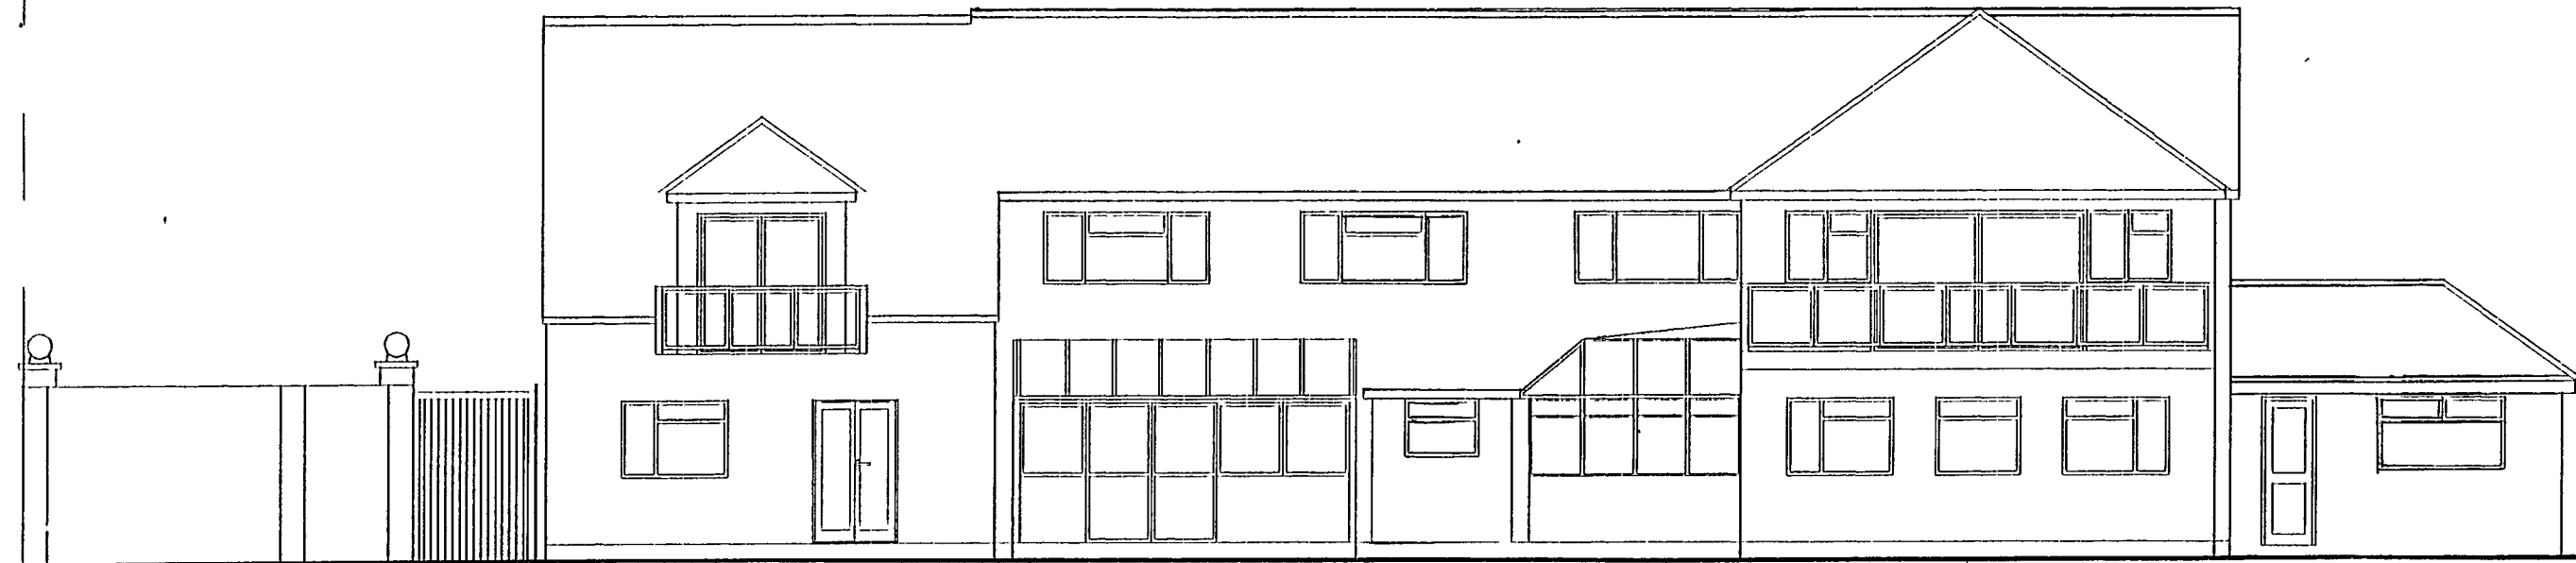


REAR ELEVATION (SOUTH)

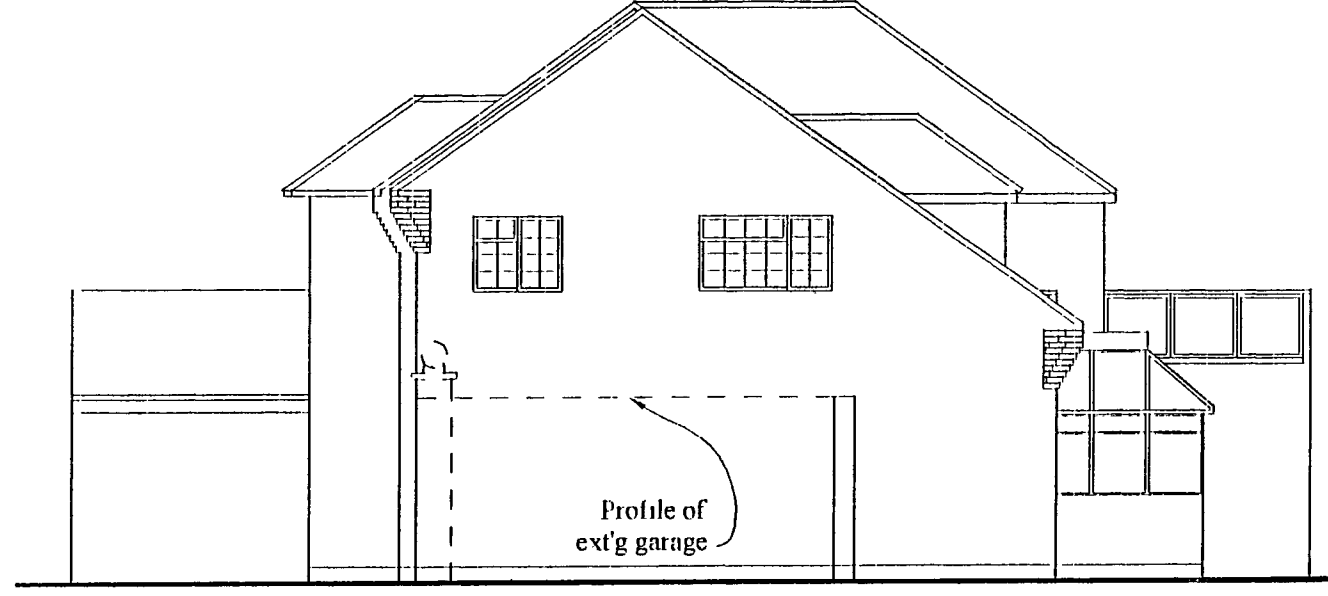


WEST ELEVATION

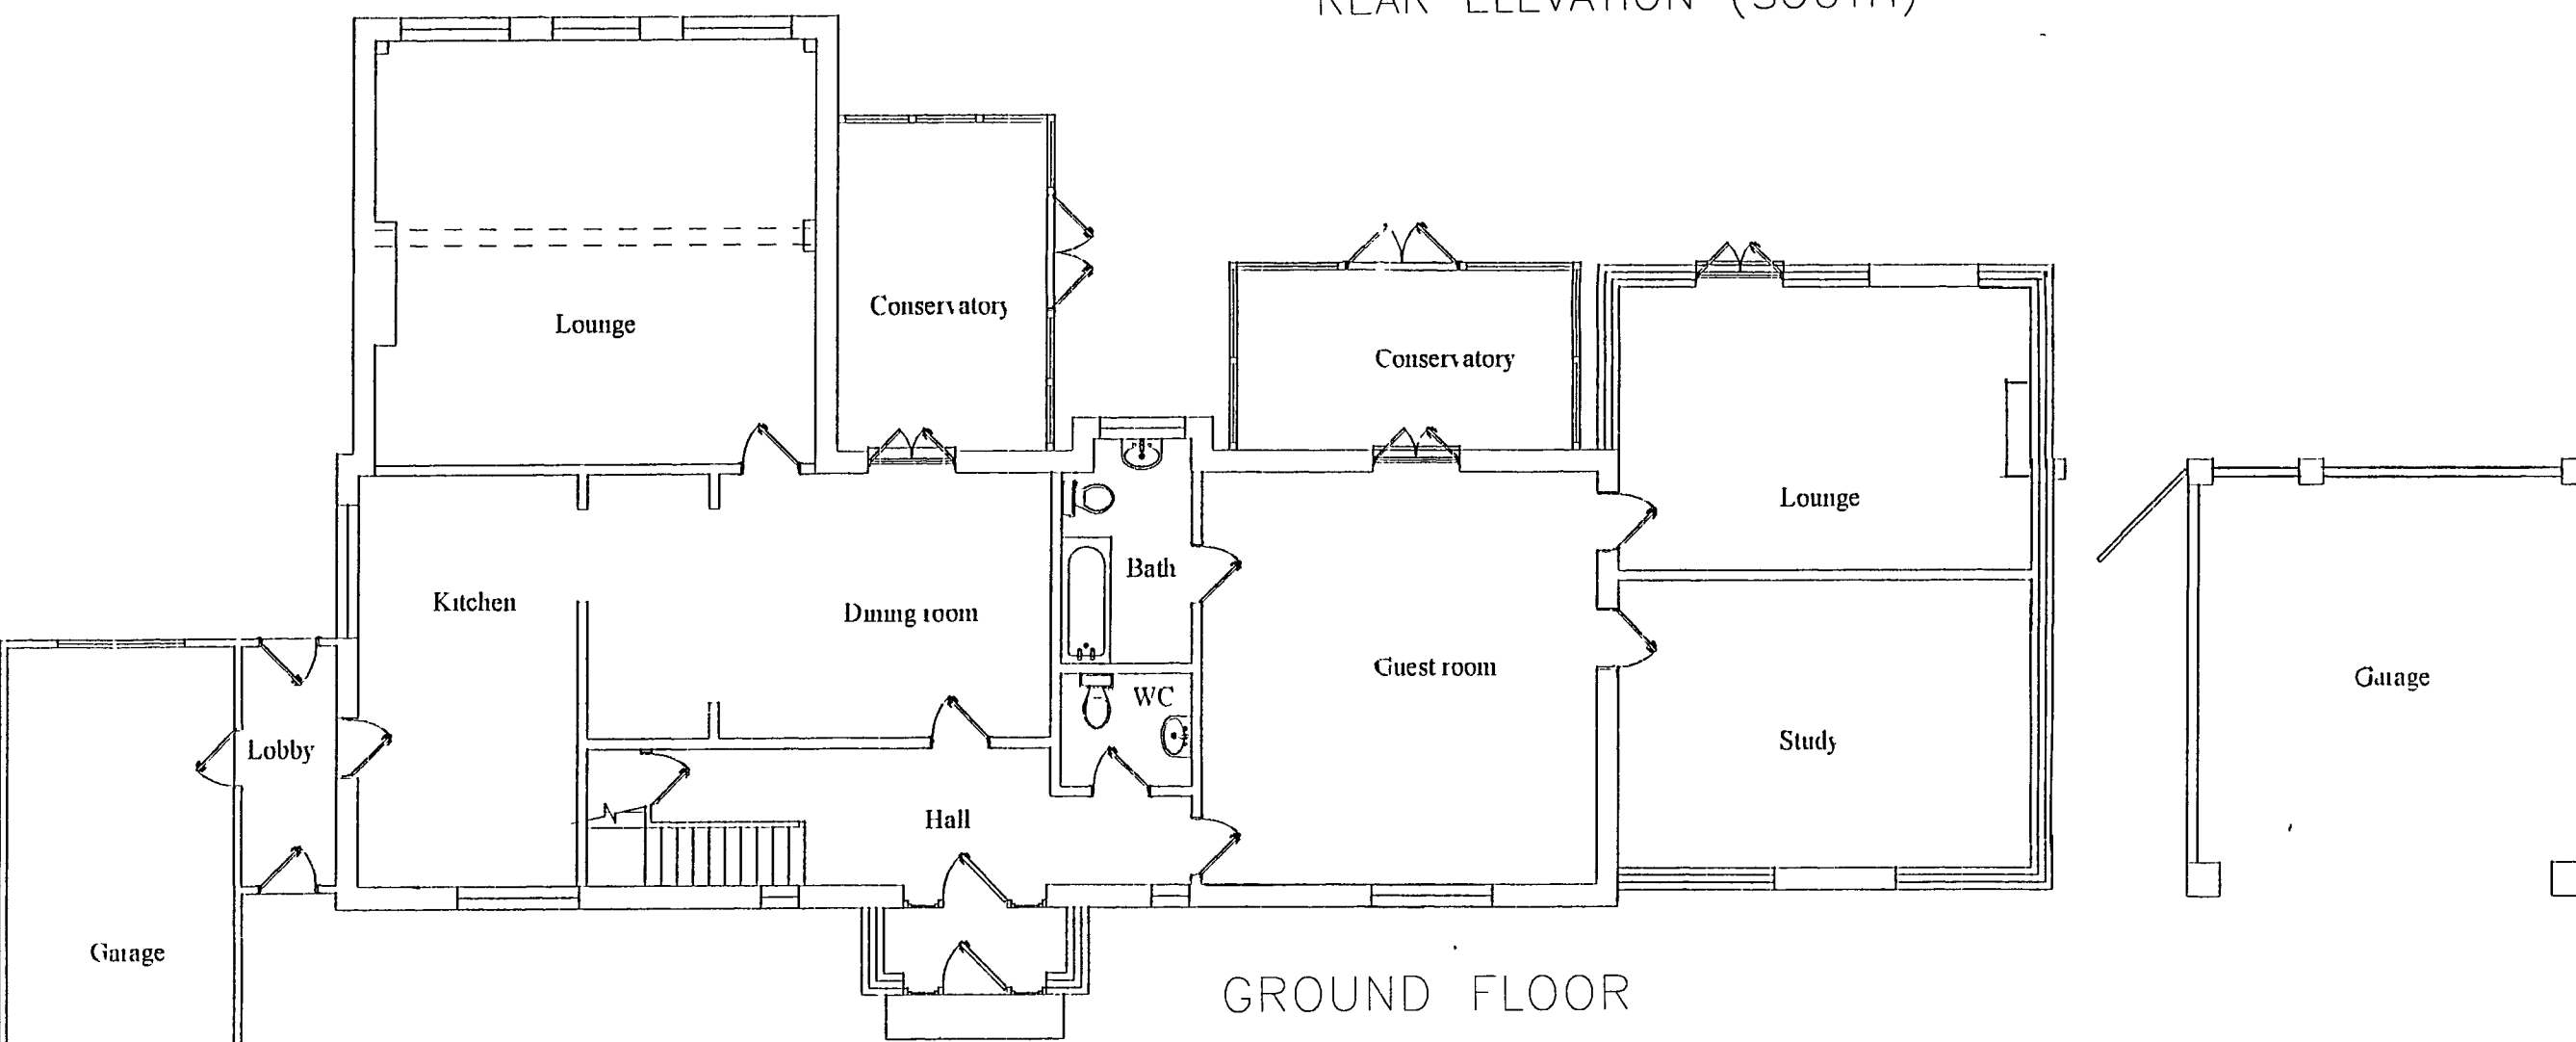


GROUND FLOOR

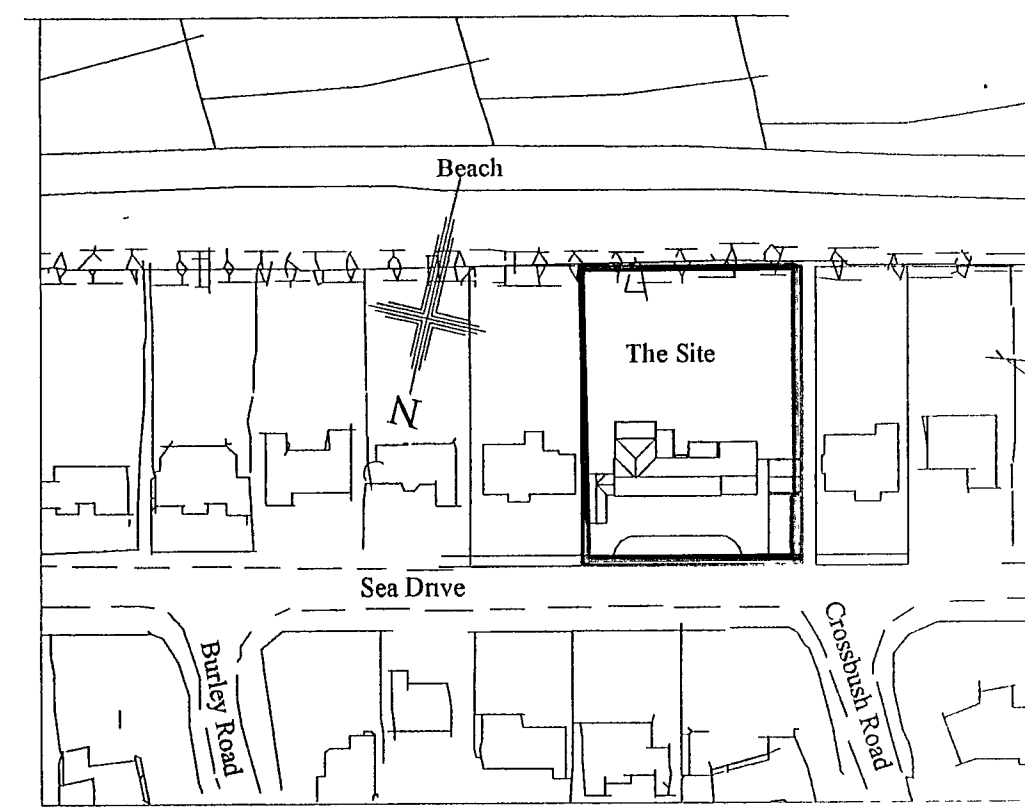

LOCATION PLAN
SCALE 1:1250

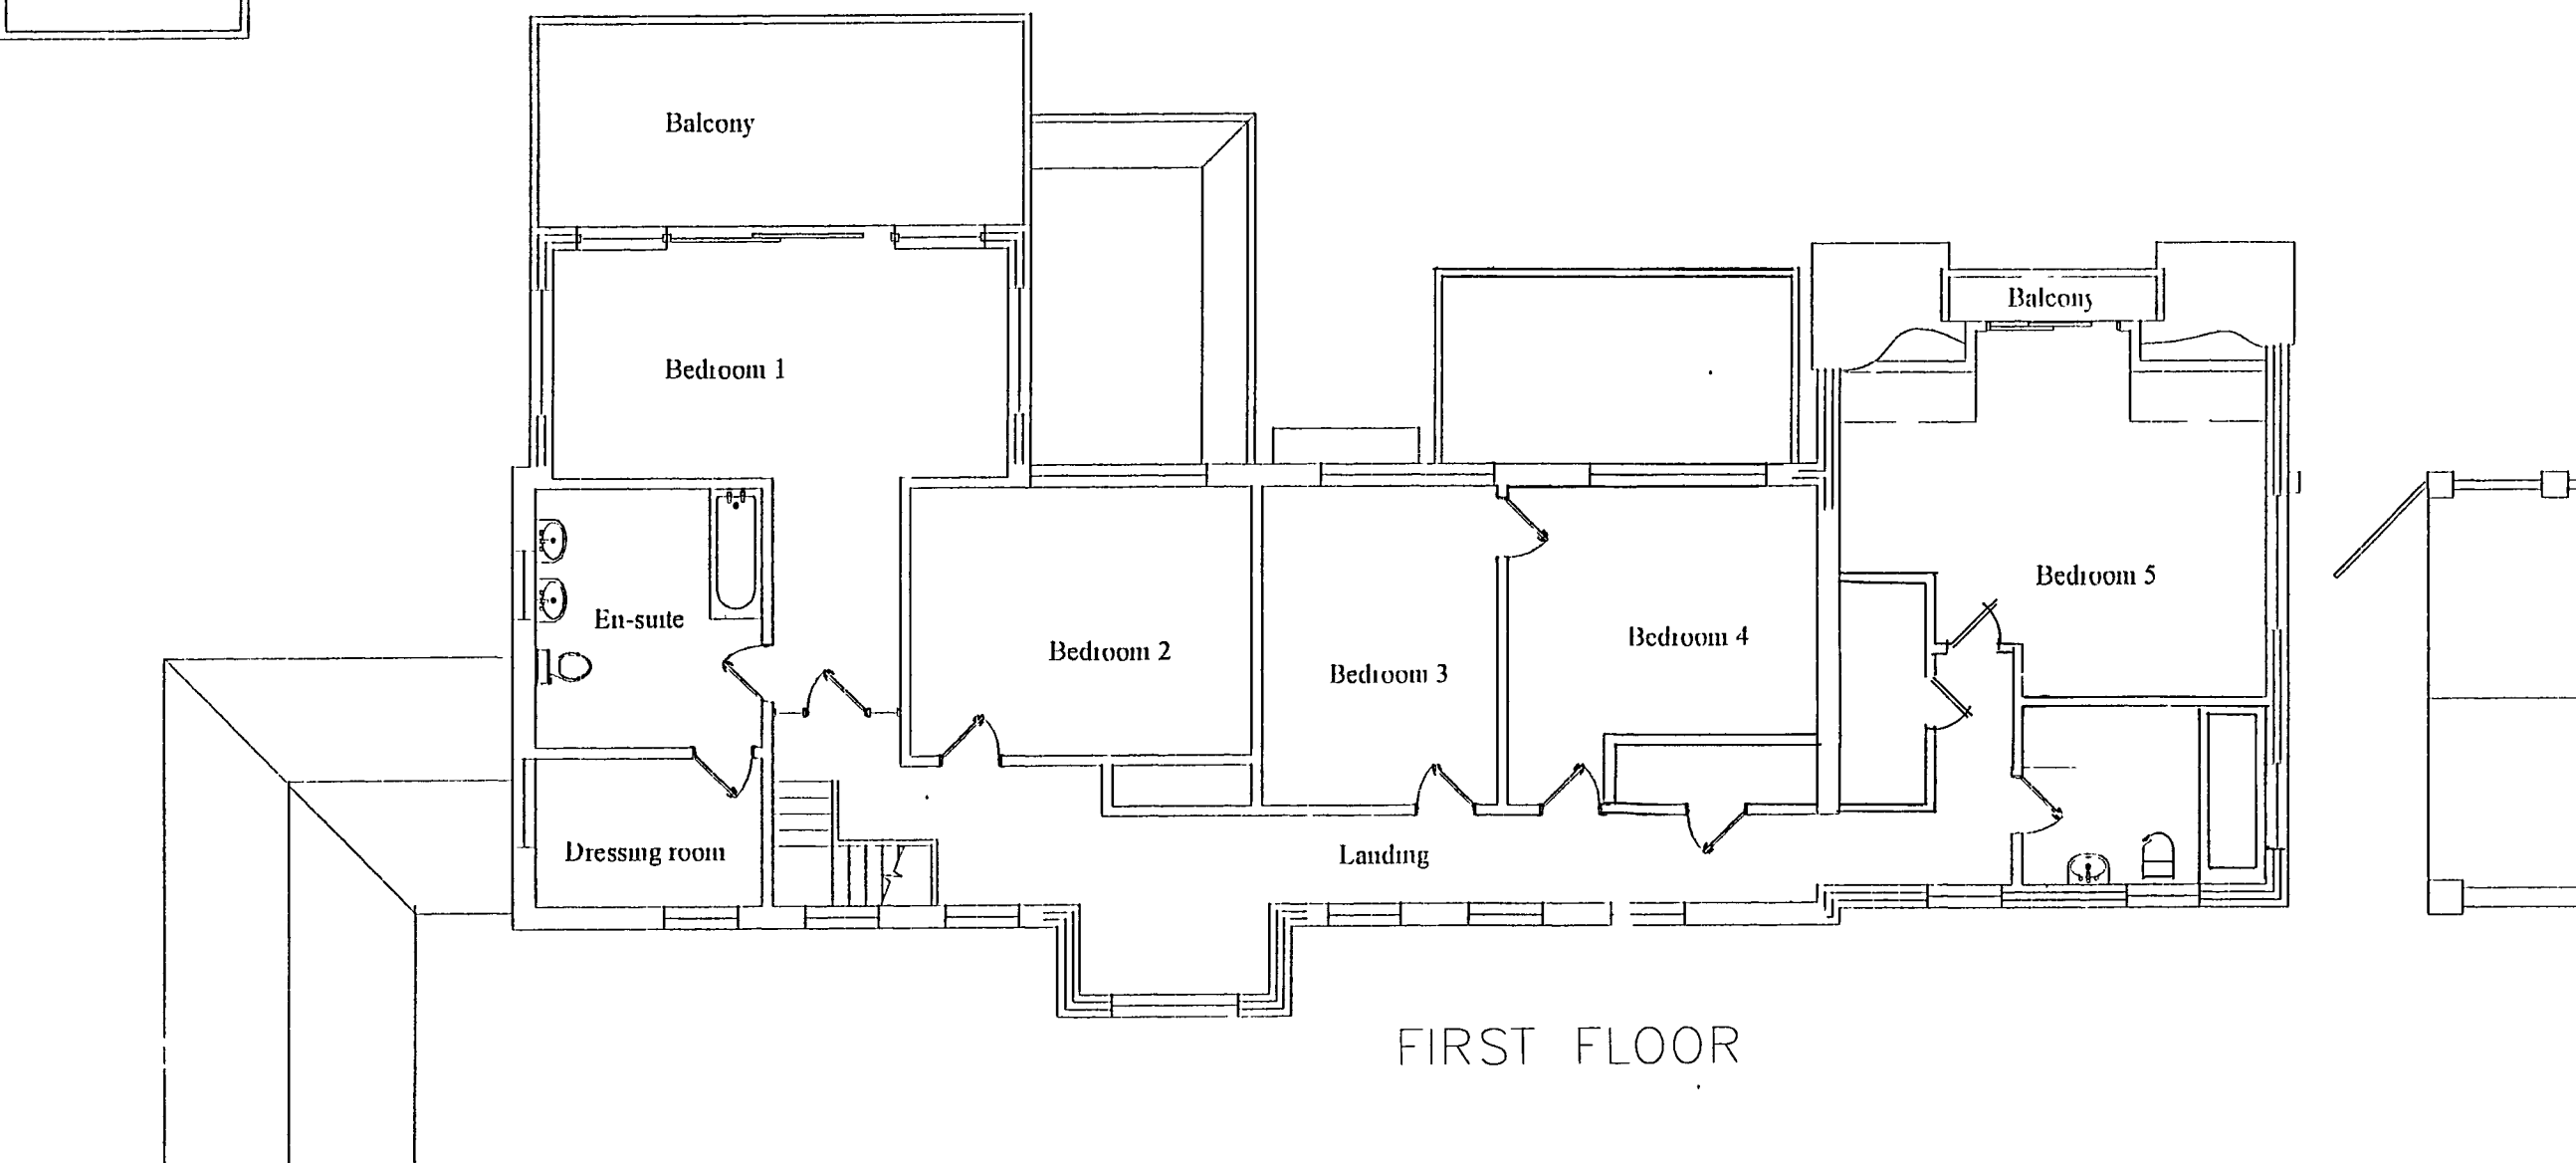


FIRST FLOOR

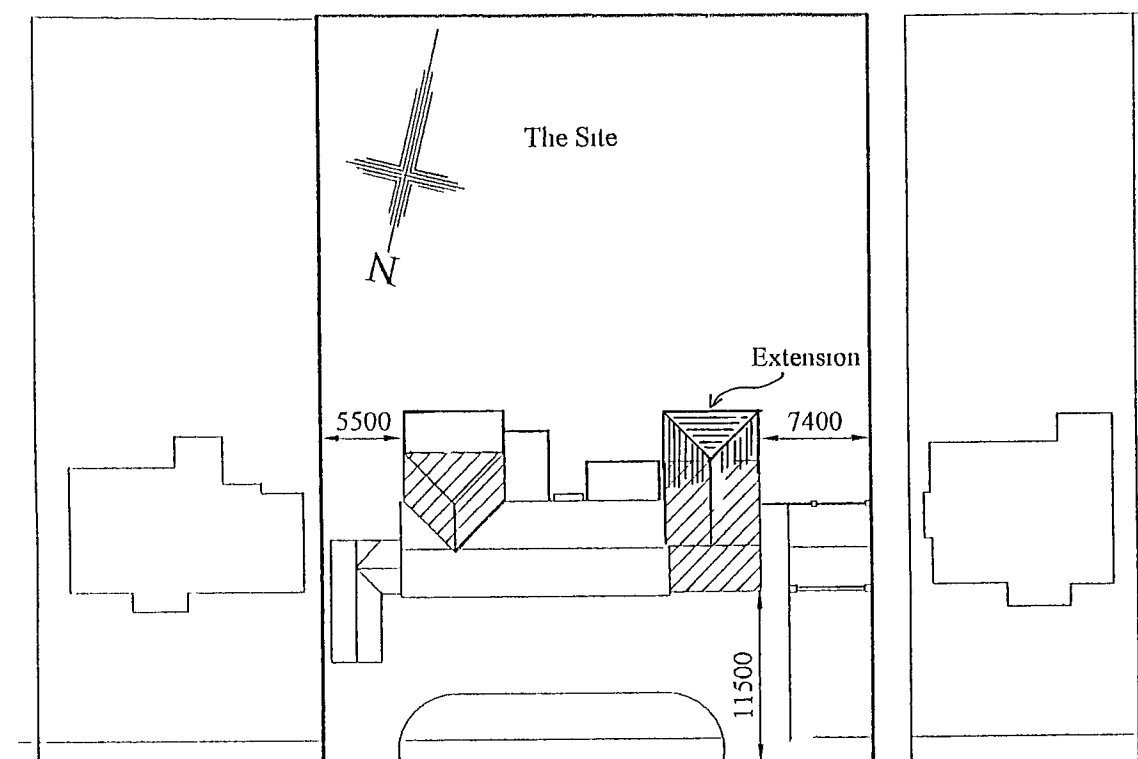

BLOCK PLAN
(1:500)

REV	DETAILS	DATE
-----	---------	------

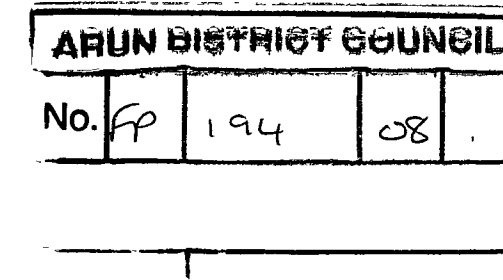

DRAWING
Existing Plans & Elevations

PROJECT
Rear Extension
33 Sea Drive, Summerley
Felpham
West Sussex PO22 7NE

SCALE
1:100
1:1250

DATE
Sept '08

PROJECT NO
08/317

DRAWING NO
02

Northgate studios, 12 Northgate, Chichester PO19 1BA
T 01243 528811
F 01243 536025
E mail@studio5architects.co.uk
www.studio5architects.co.uk

studio 5 architects ltd.