
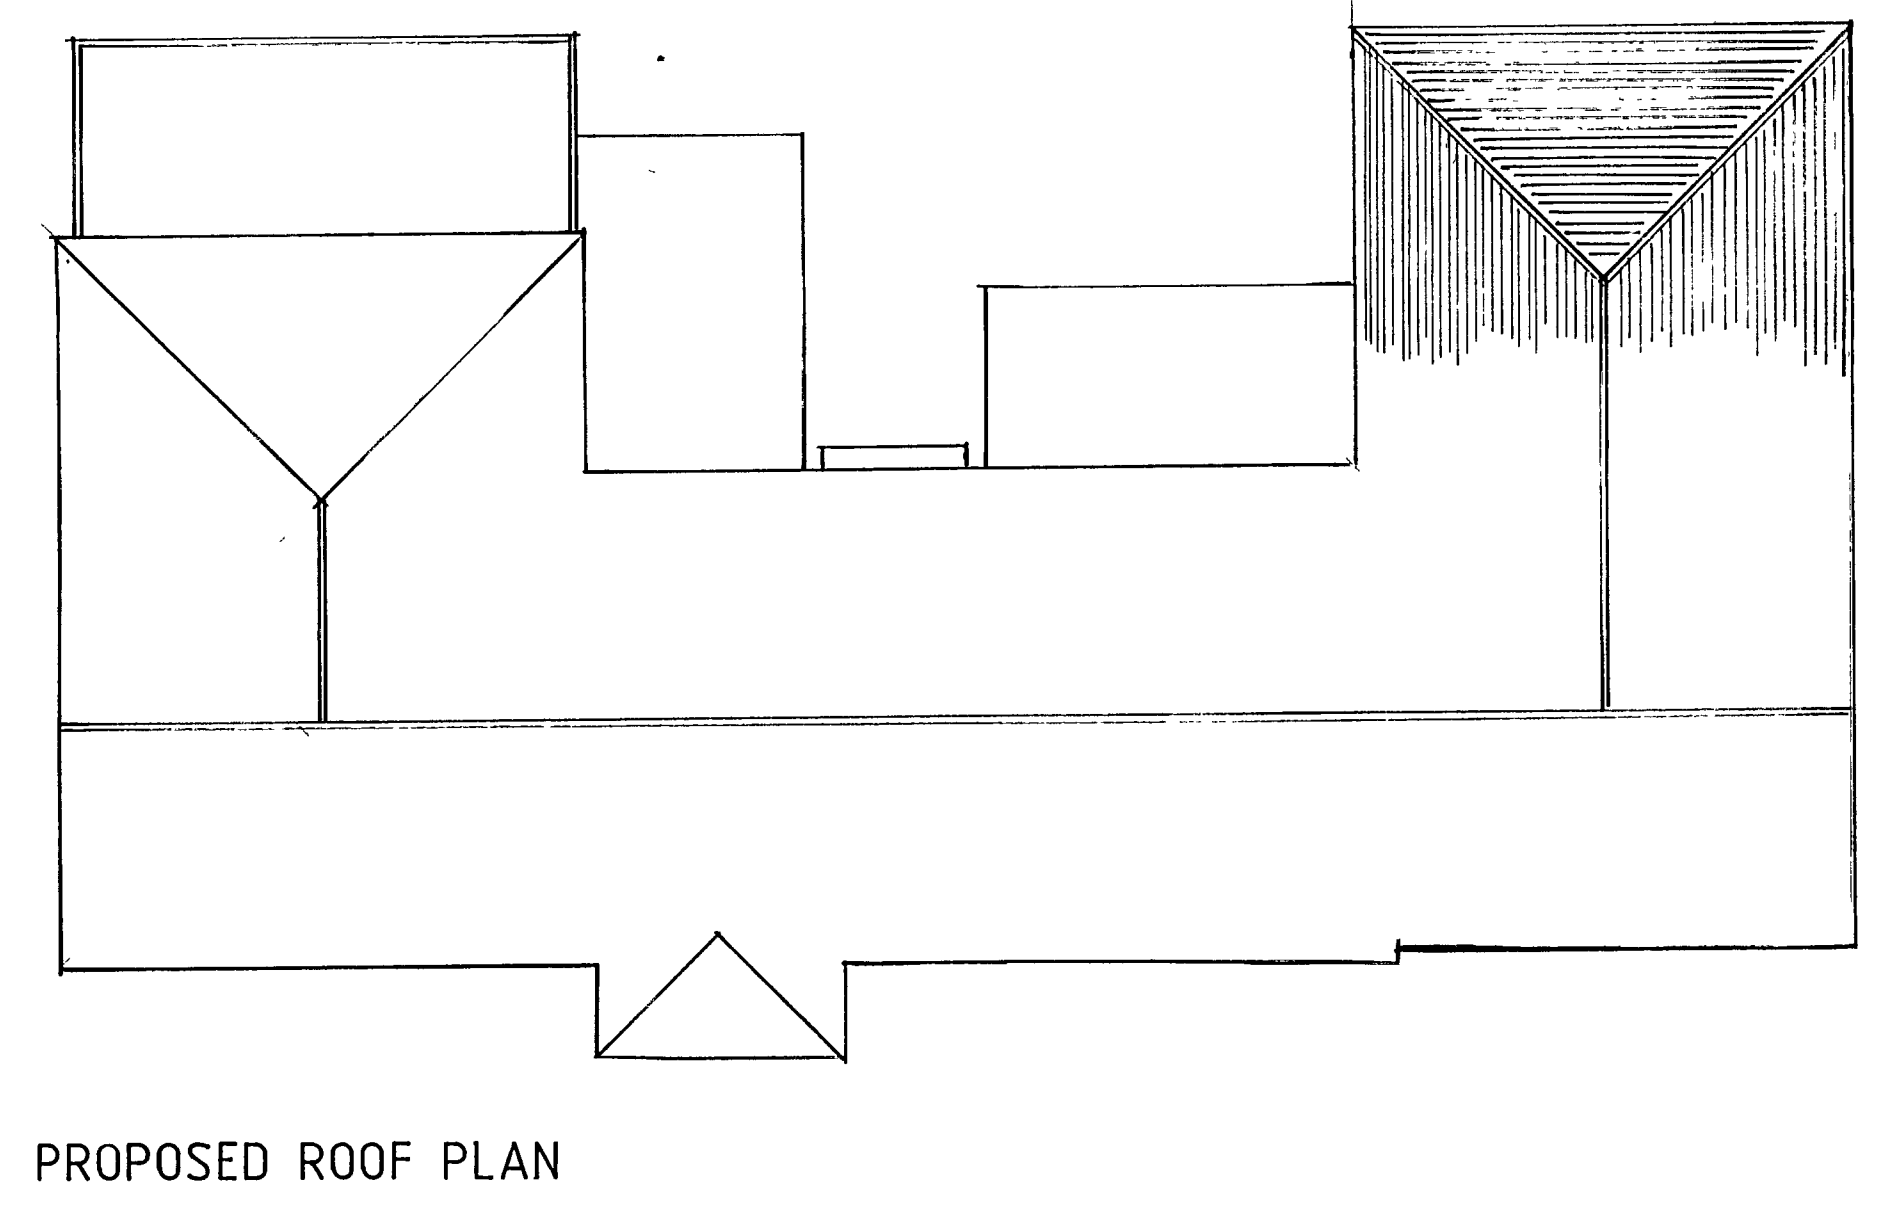
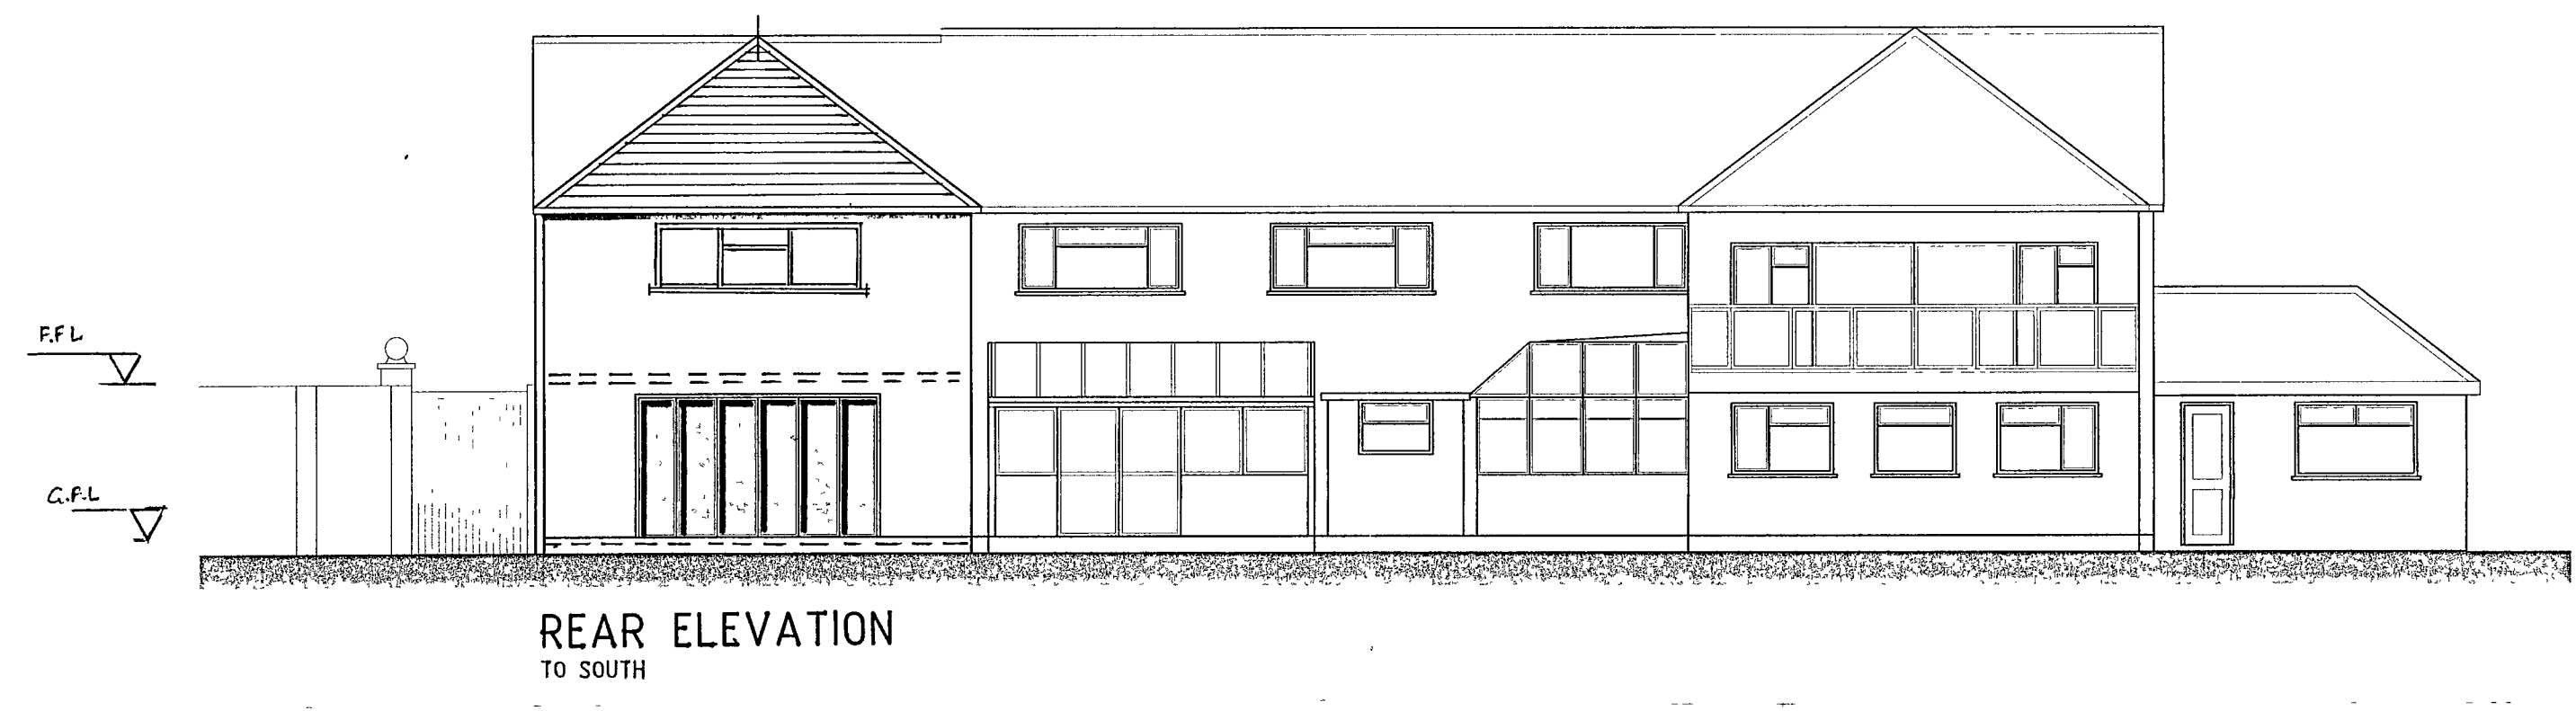
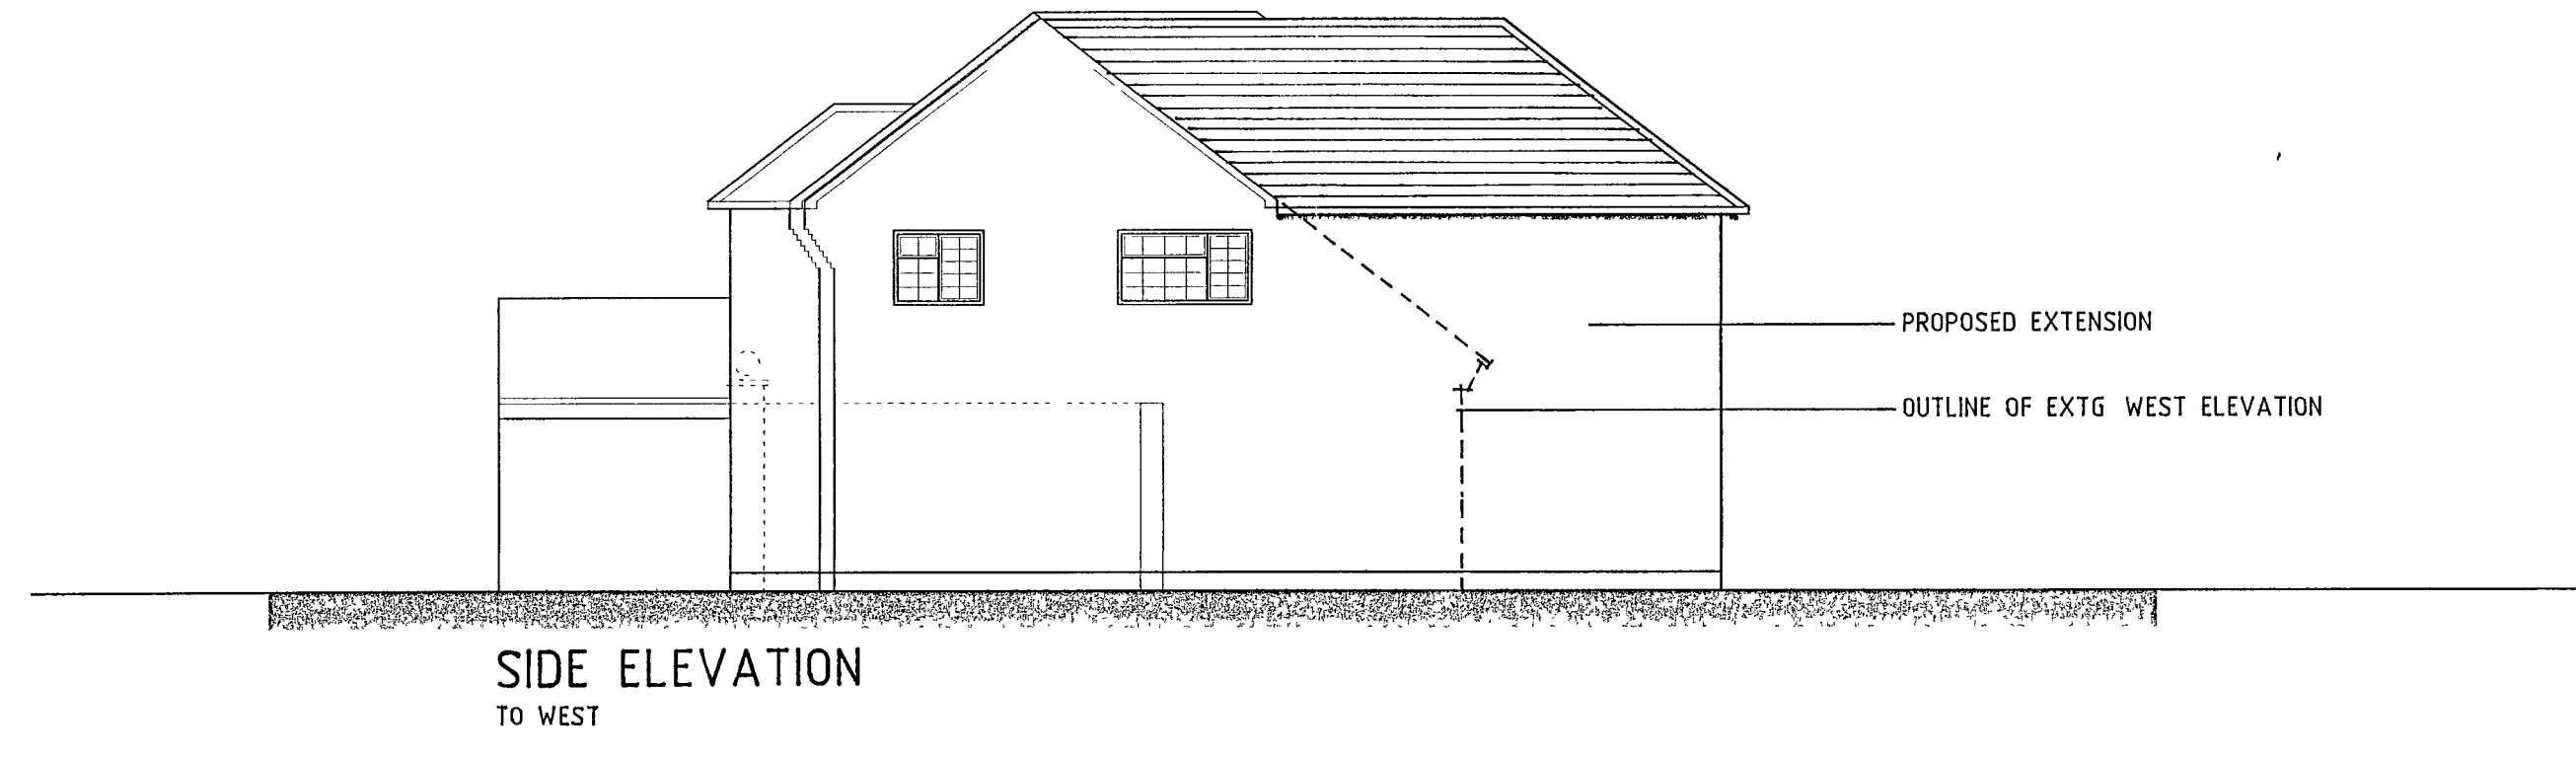




NOTES:

COPYRIGHT IN THIS DRAWING BELONGS TO AND IS VESTED IN STUDIO 5 ARCHITECTS AND MAY NOT BE REPRODUCED OR DISTRIBUTED IN ANY WAY OR FOR ANY PURPOSE WITHOUT THEIR WRITTEN CONSENT ANY PERSON, FIRM OR COMPANY UNLAWFULLY REPRODUCING OR DISTRIBUTING THIS DRAWING OR IN ANY WAY INFRINGING THE COPYRIGHT THEREIN WILL BE PROSECUTED

DRAWINGS ARE NOT TO BE SCALED FIGURED DIMENSION ONLY ARE TO BE WORKED TO

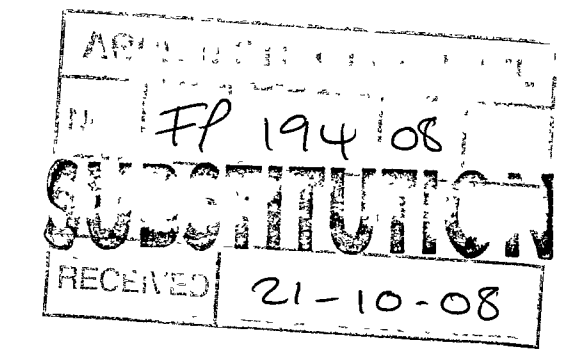

PROPOSED ROOF PLAN

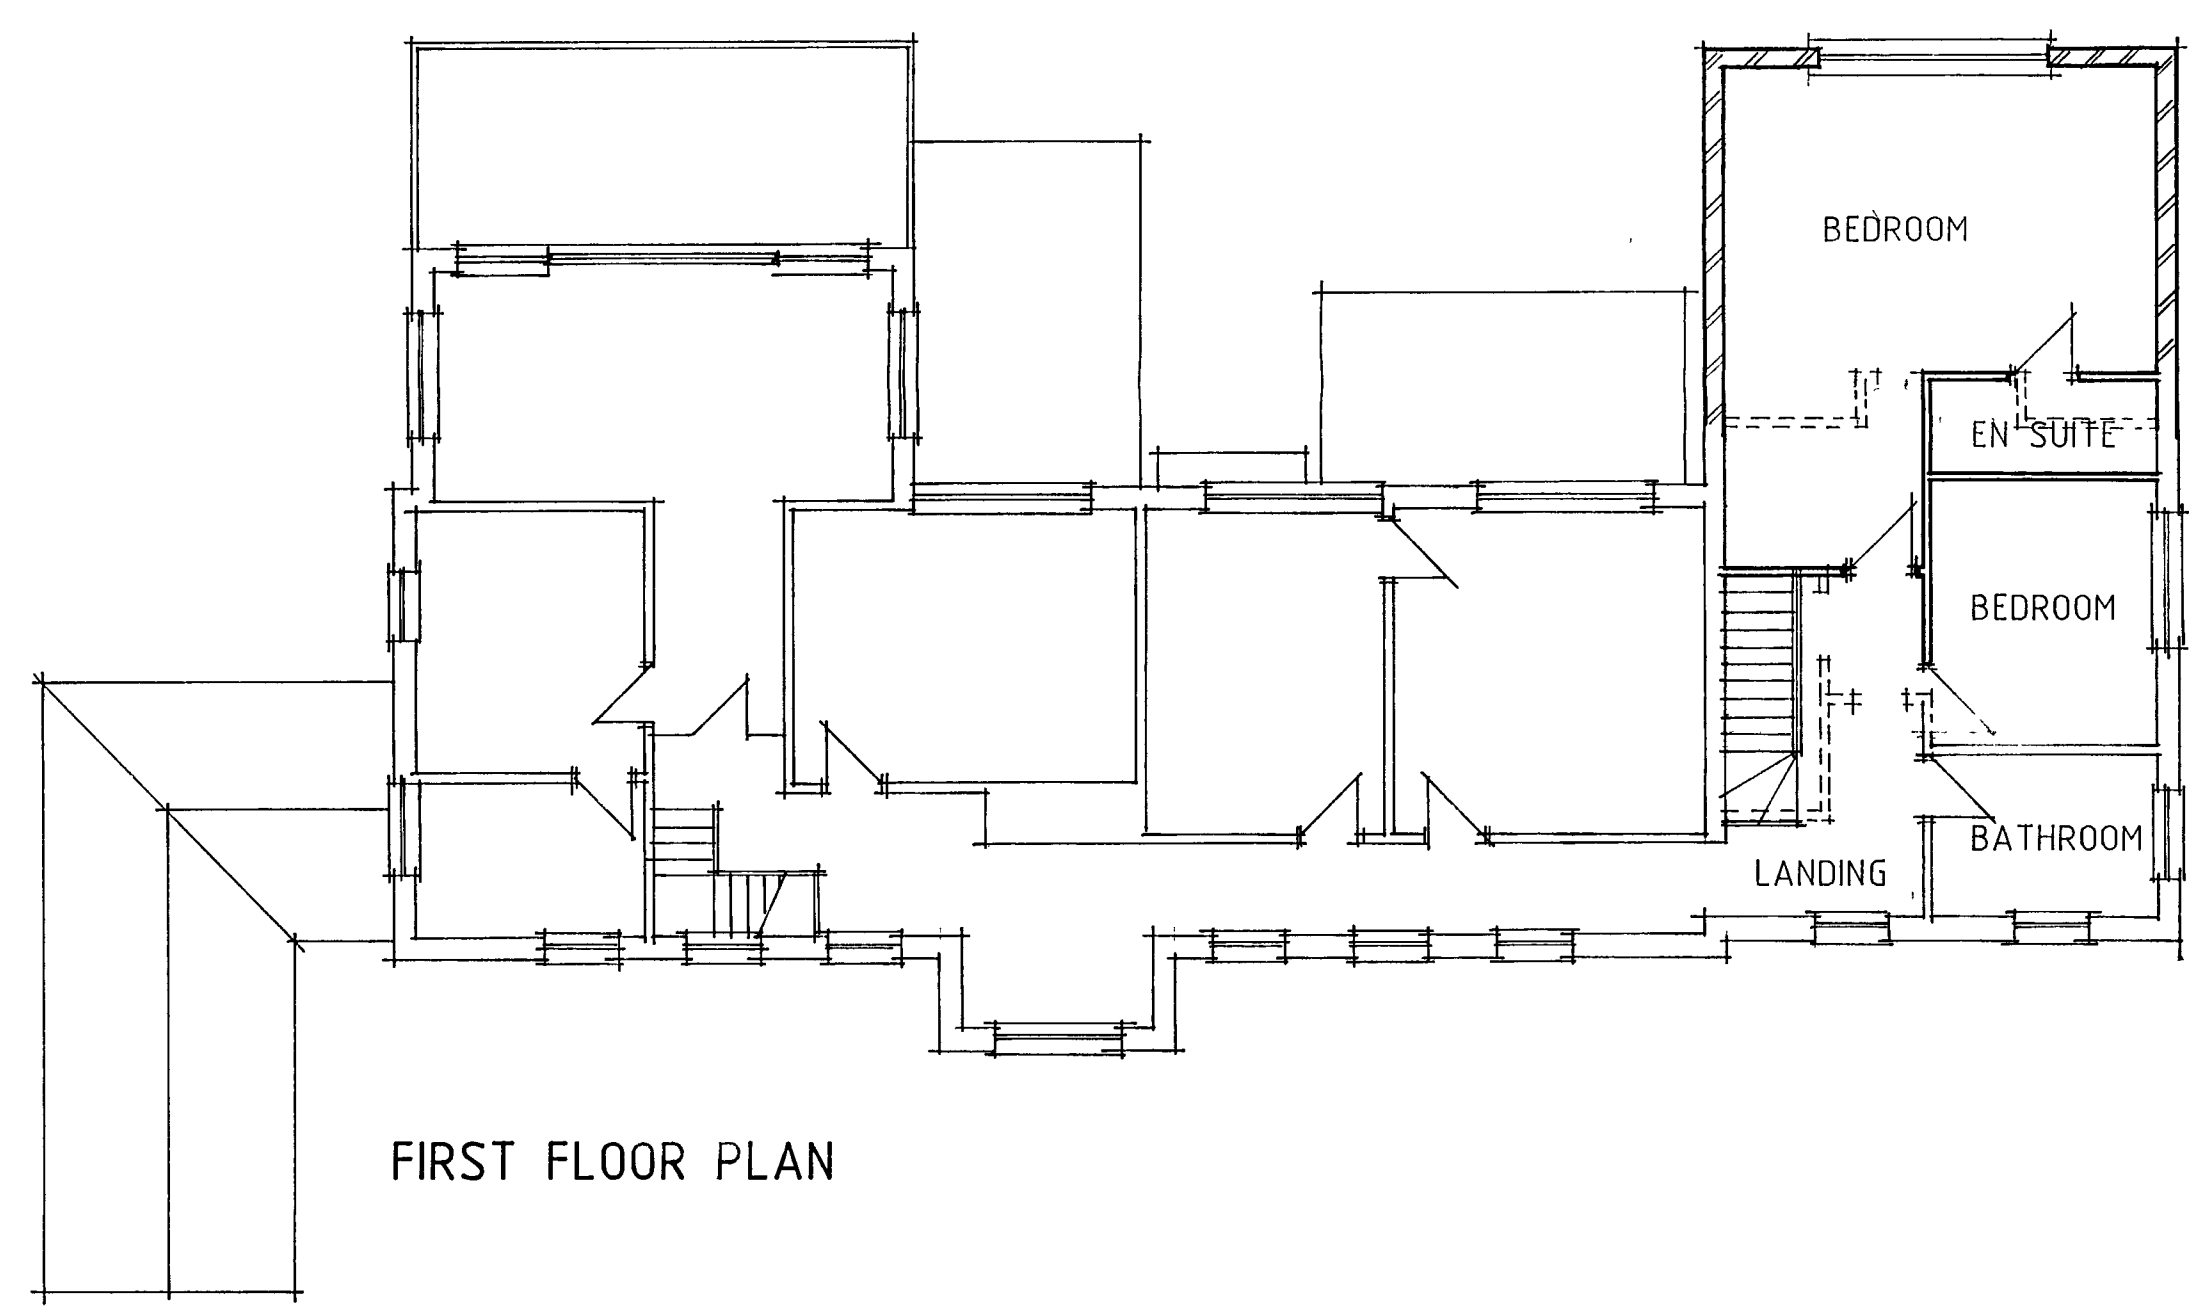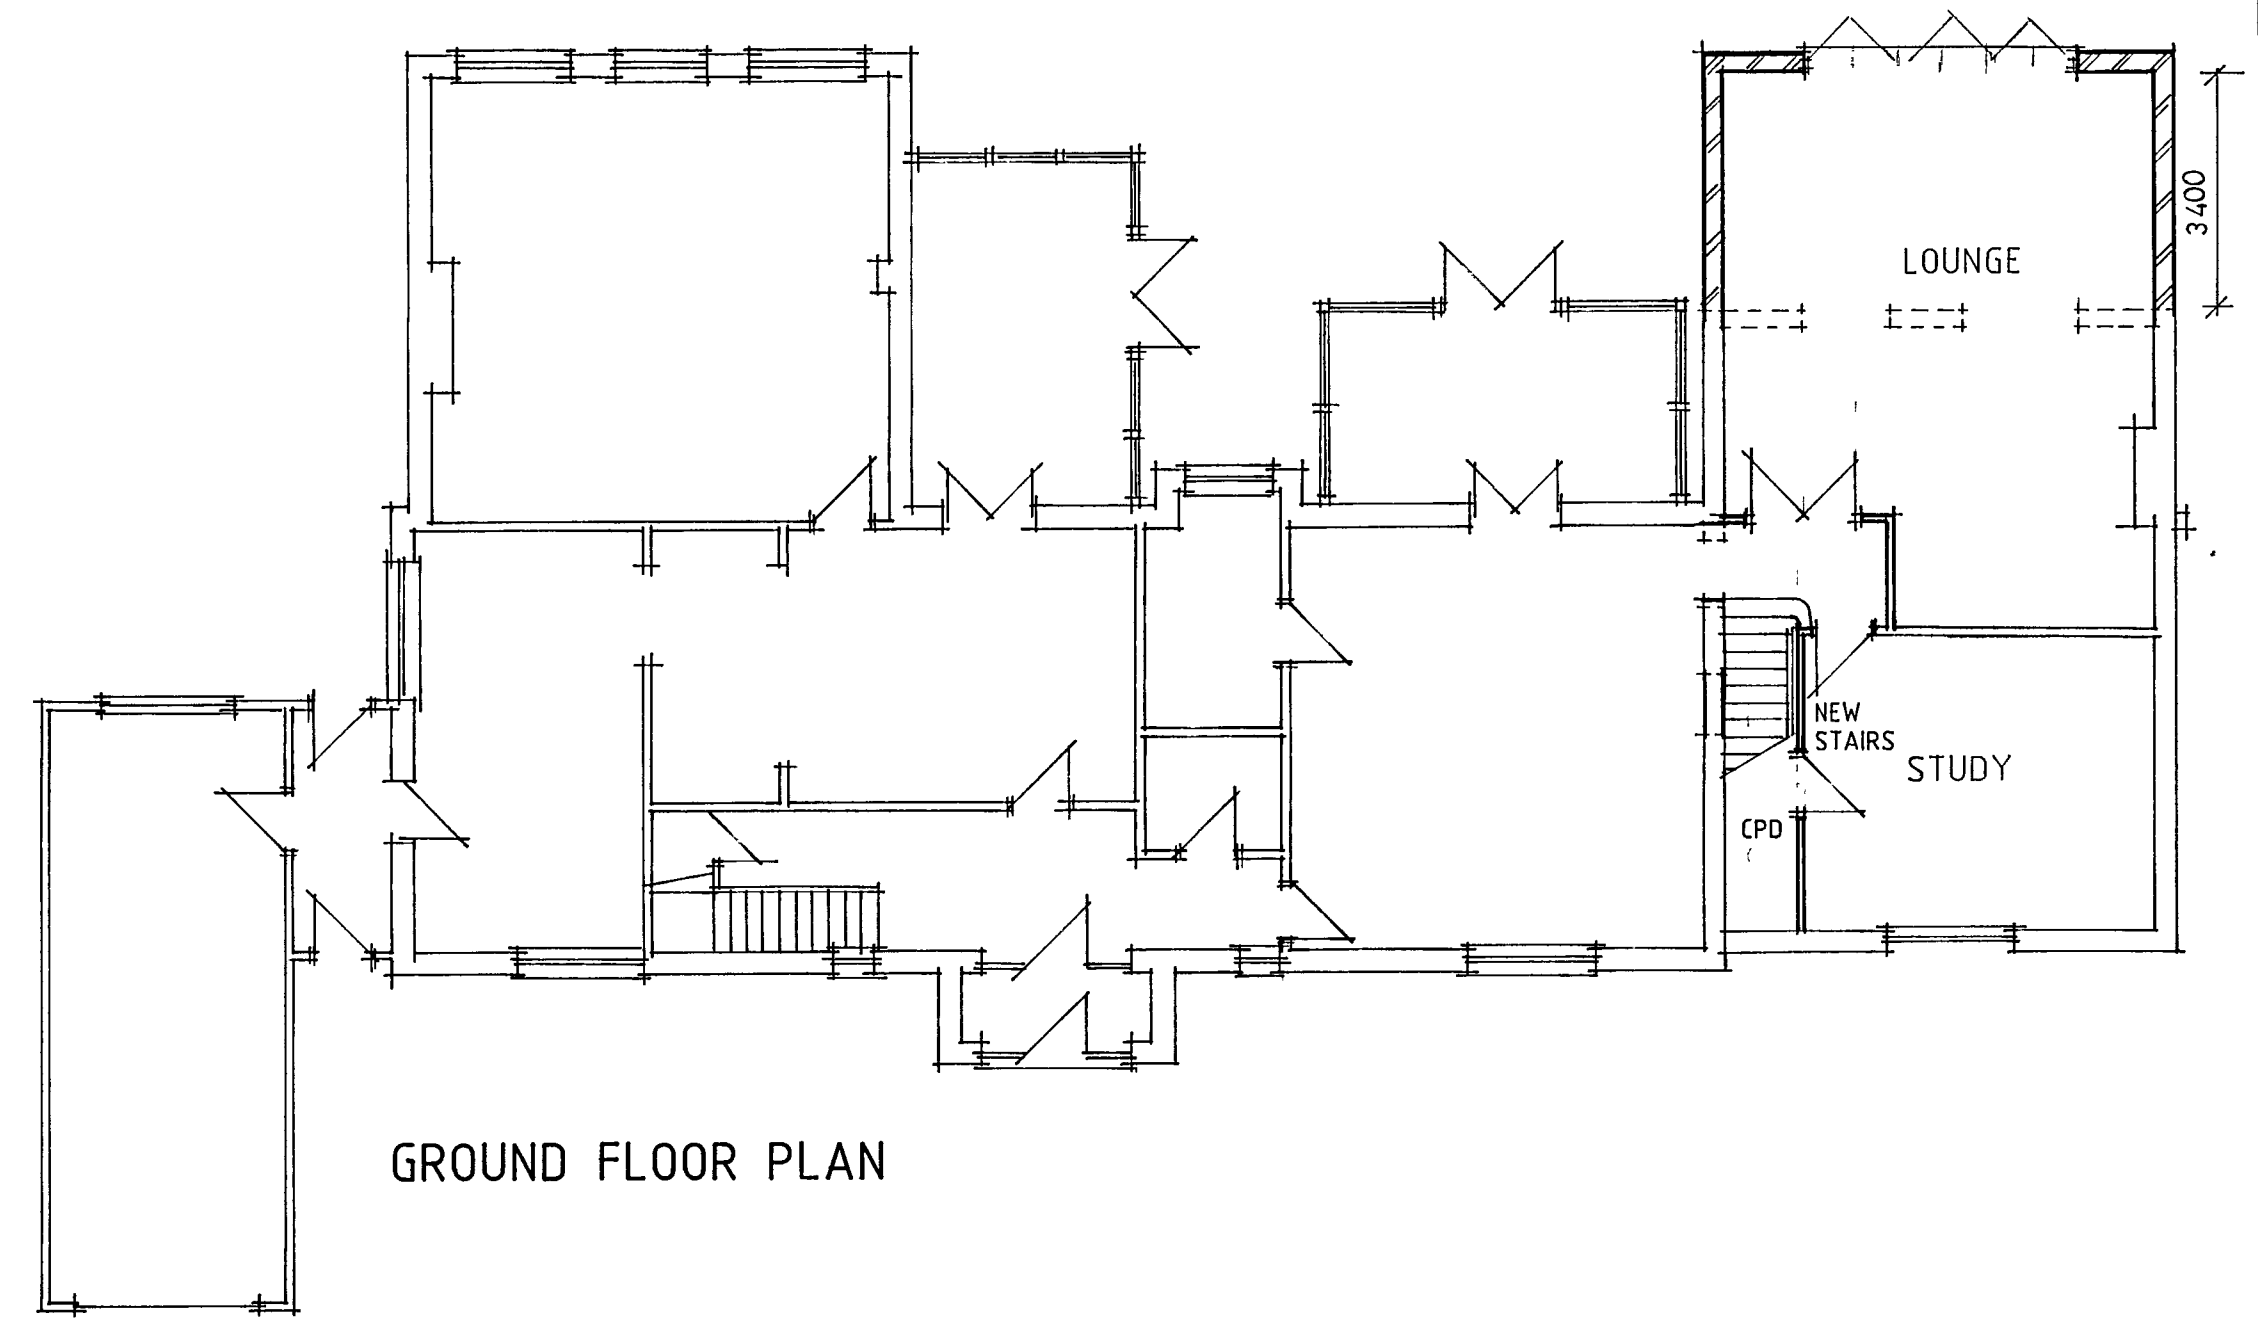

A	Bedroom window altered	Oct '08
REV	DETAILS	DATE

DRAWING
PLANS & ELEVATIONS
PROJECT
PROPOSED EXTENSION
33 SEA DRIVE
FELPHAM

SCALE
1:100

PROJECT NO.
08.317

DATE
SEPT.1.08

DRAWING NO.
01 A

Northgate studios, 12 Northgate, Chichester PO19 1BA
T: 01243 528811
F: 01243 536025
E: mail@studio5architects.co.uk
www.studio5architects.co.uk

studio 5 architects ltd.