


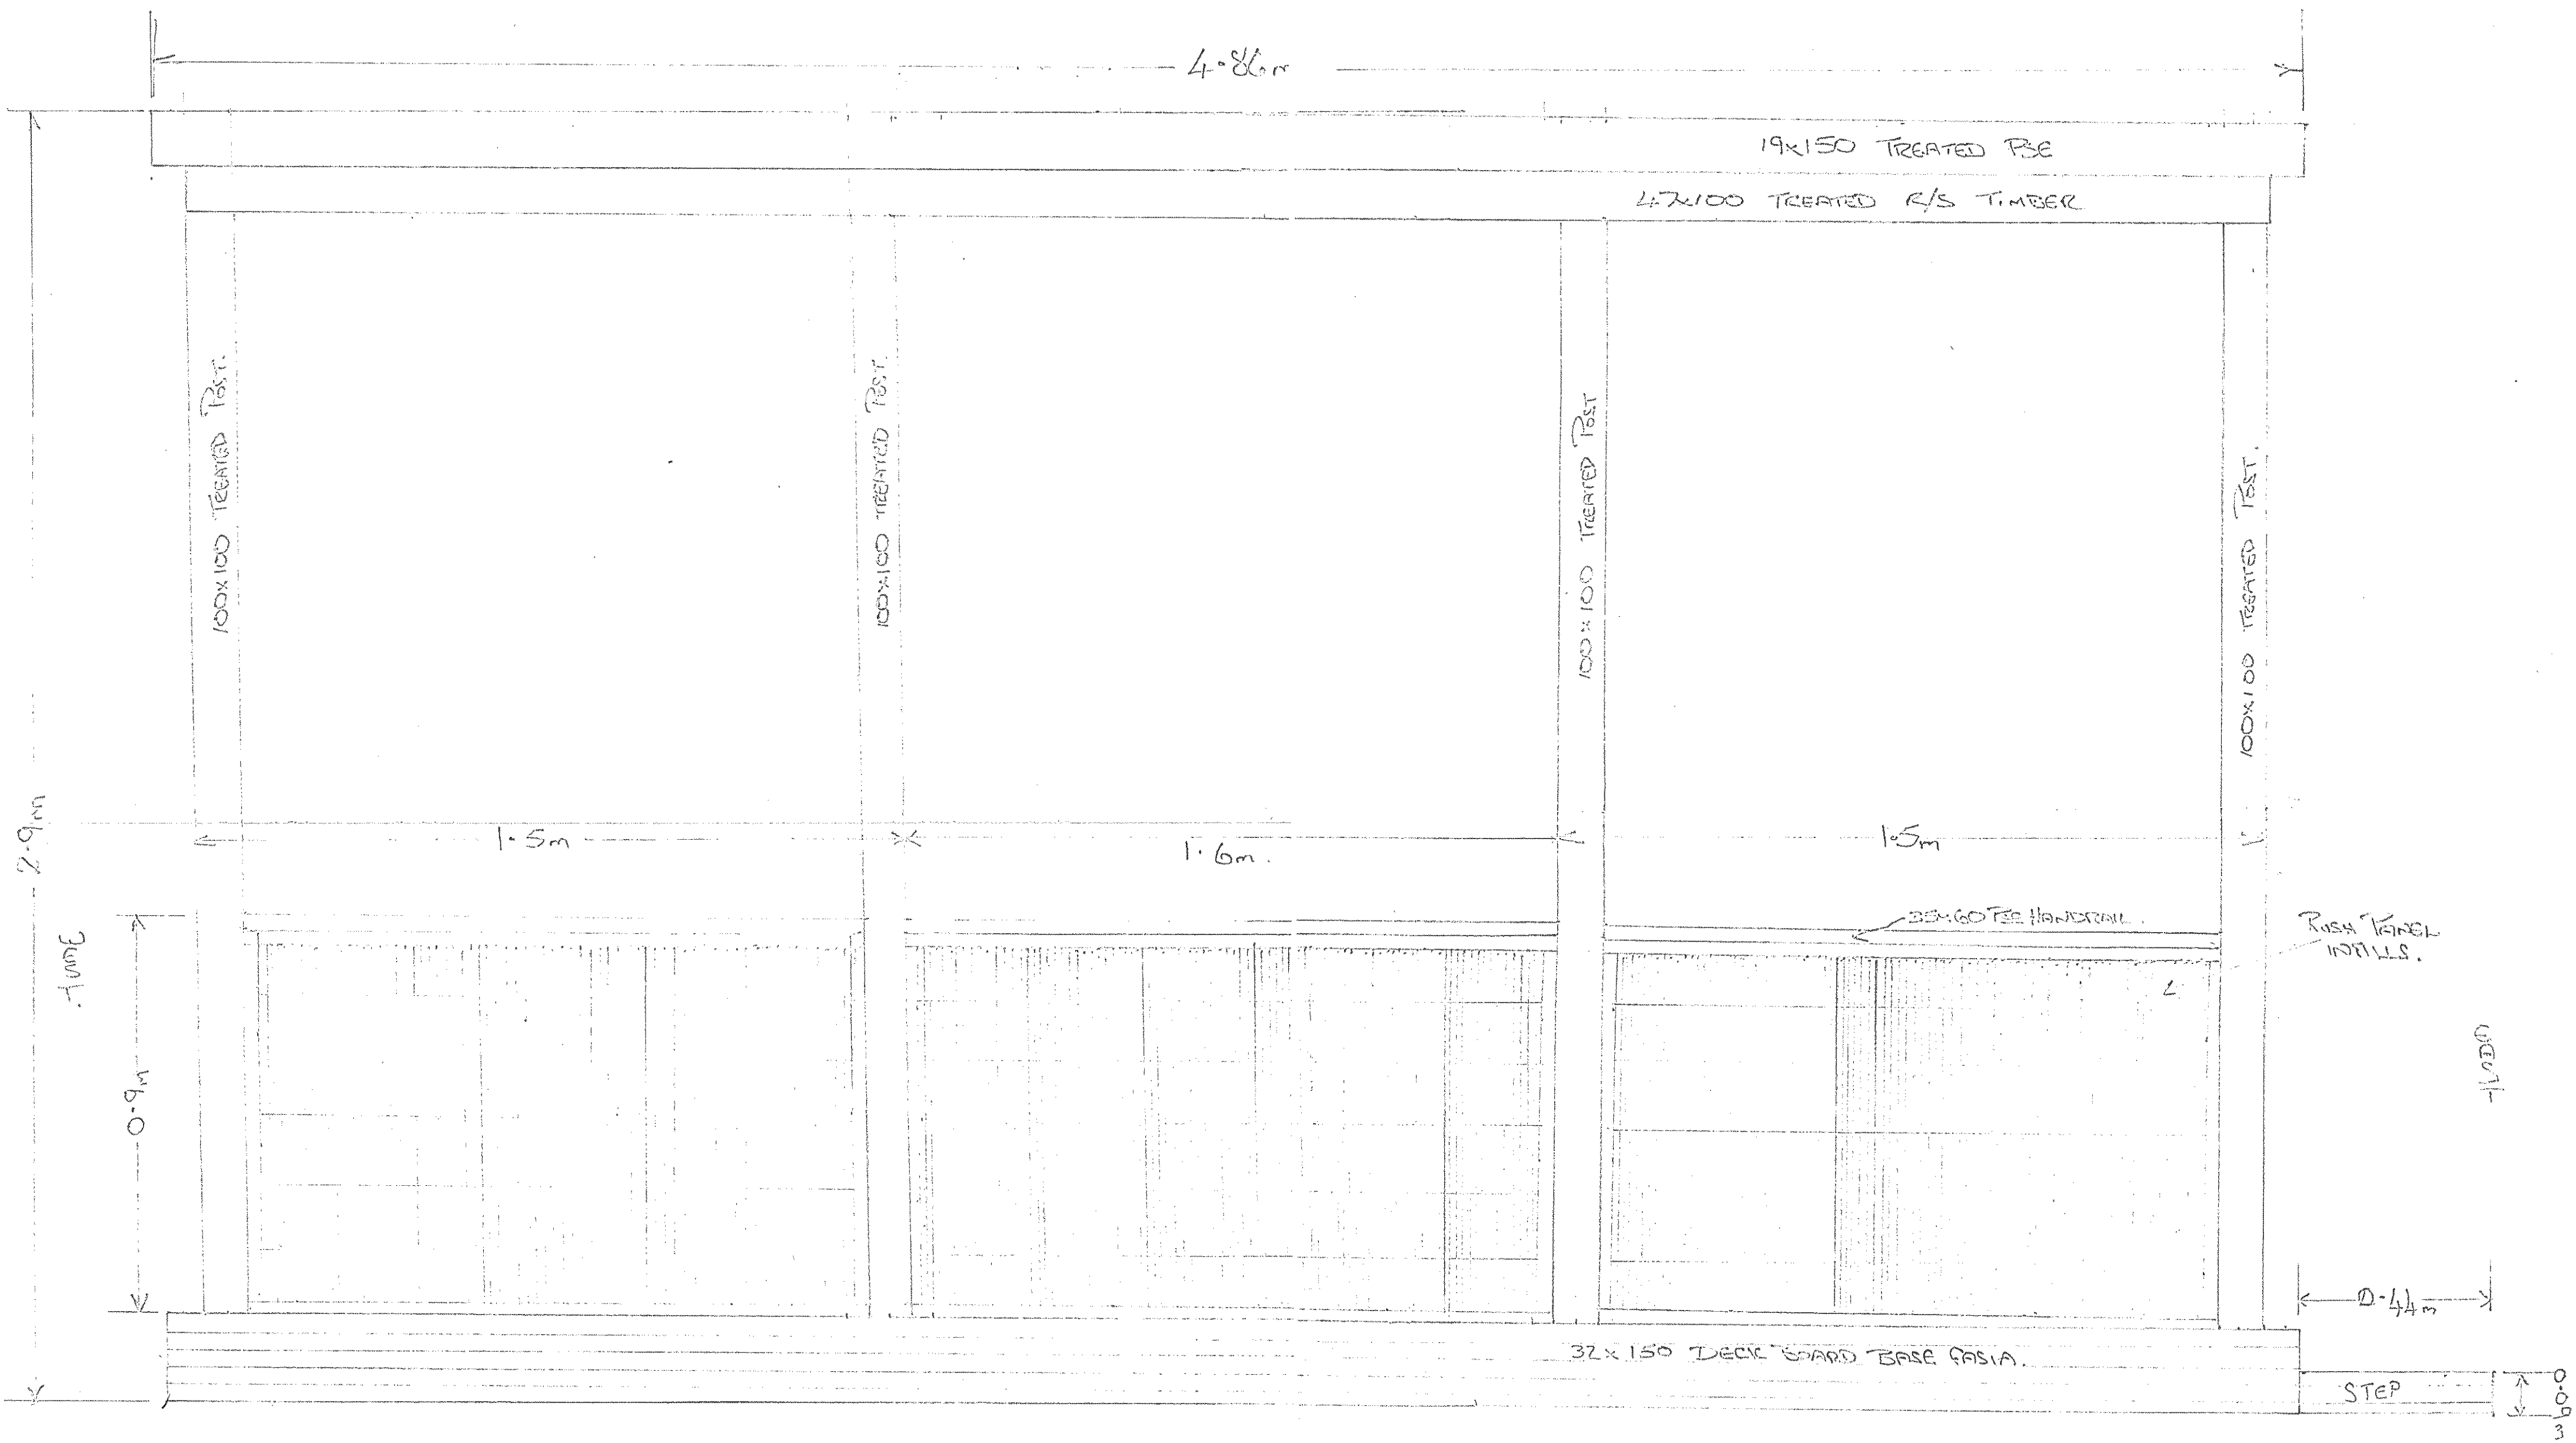

FRONT ELEVATION OF VERANDA SOUTH FACING.
SCALE 1:100 A2