


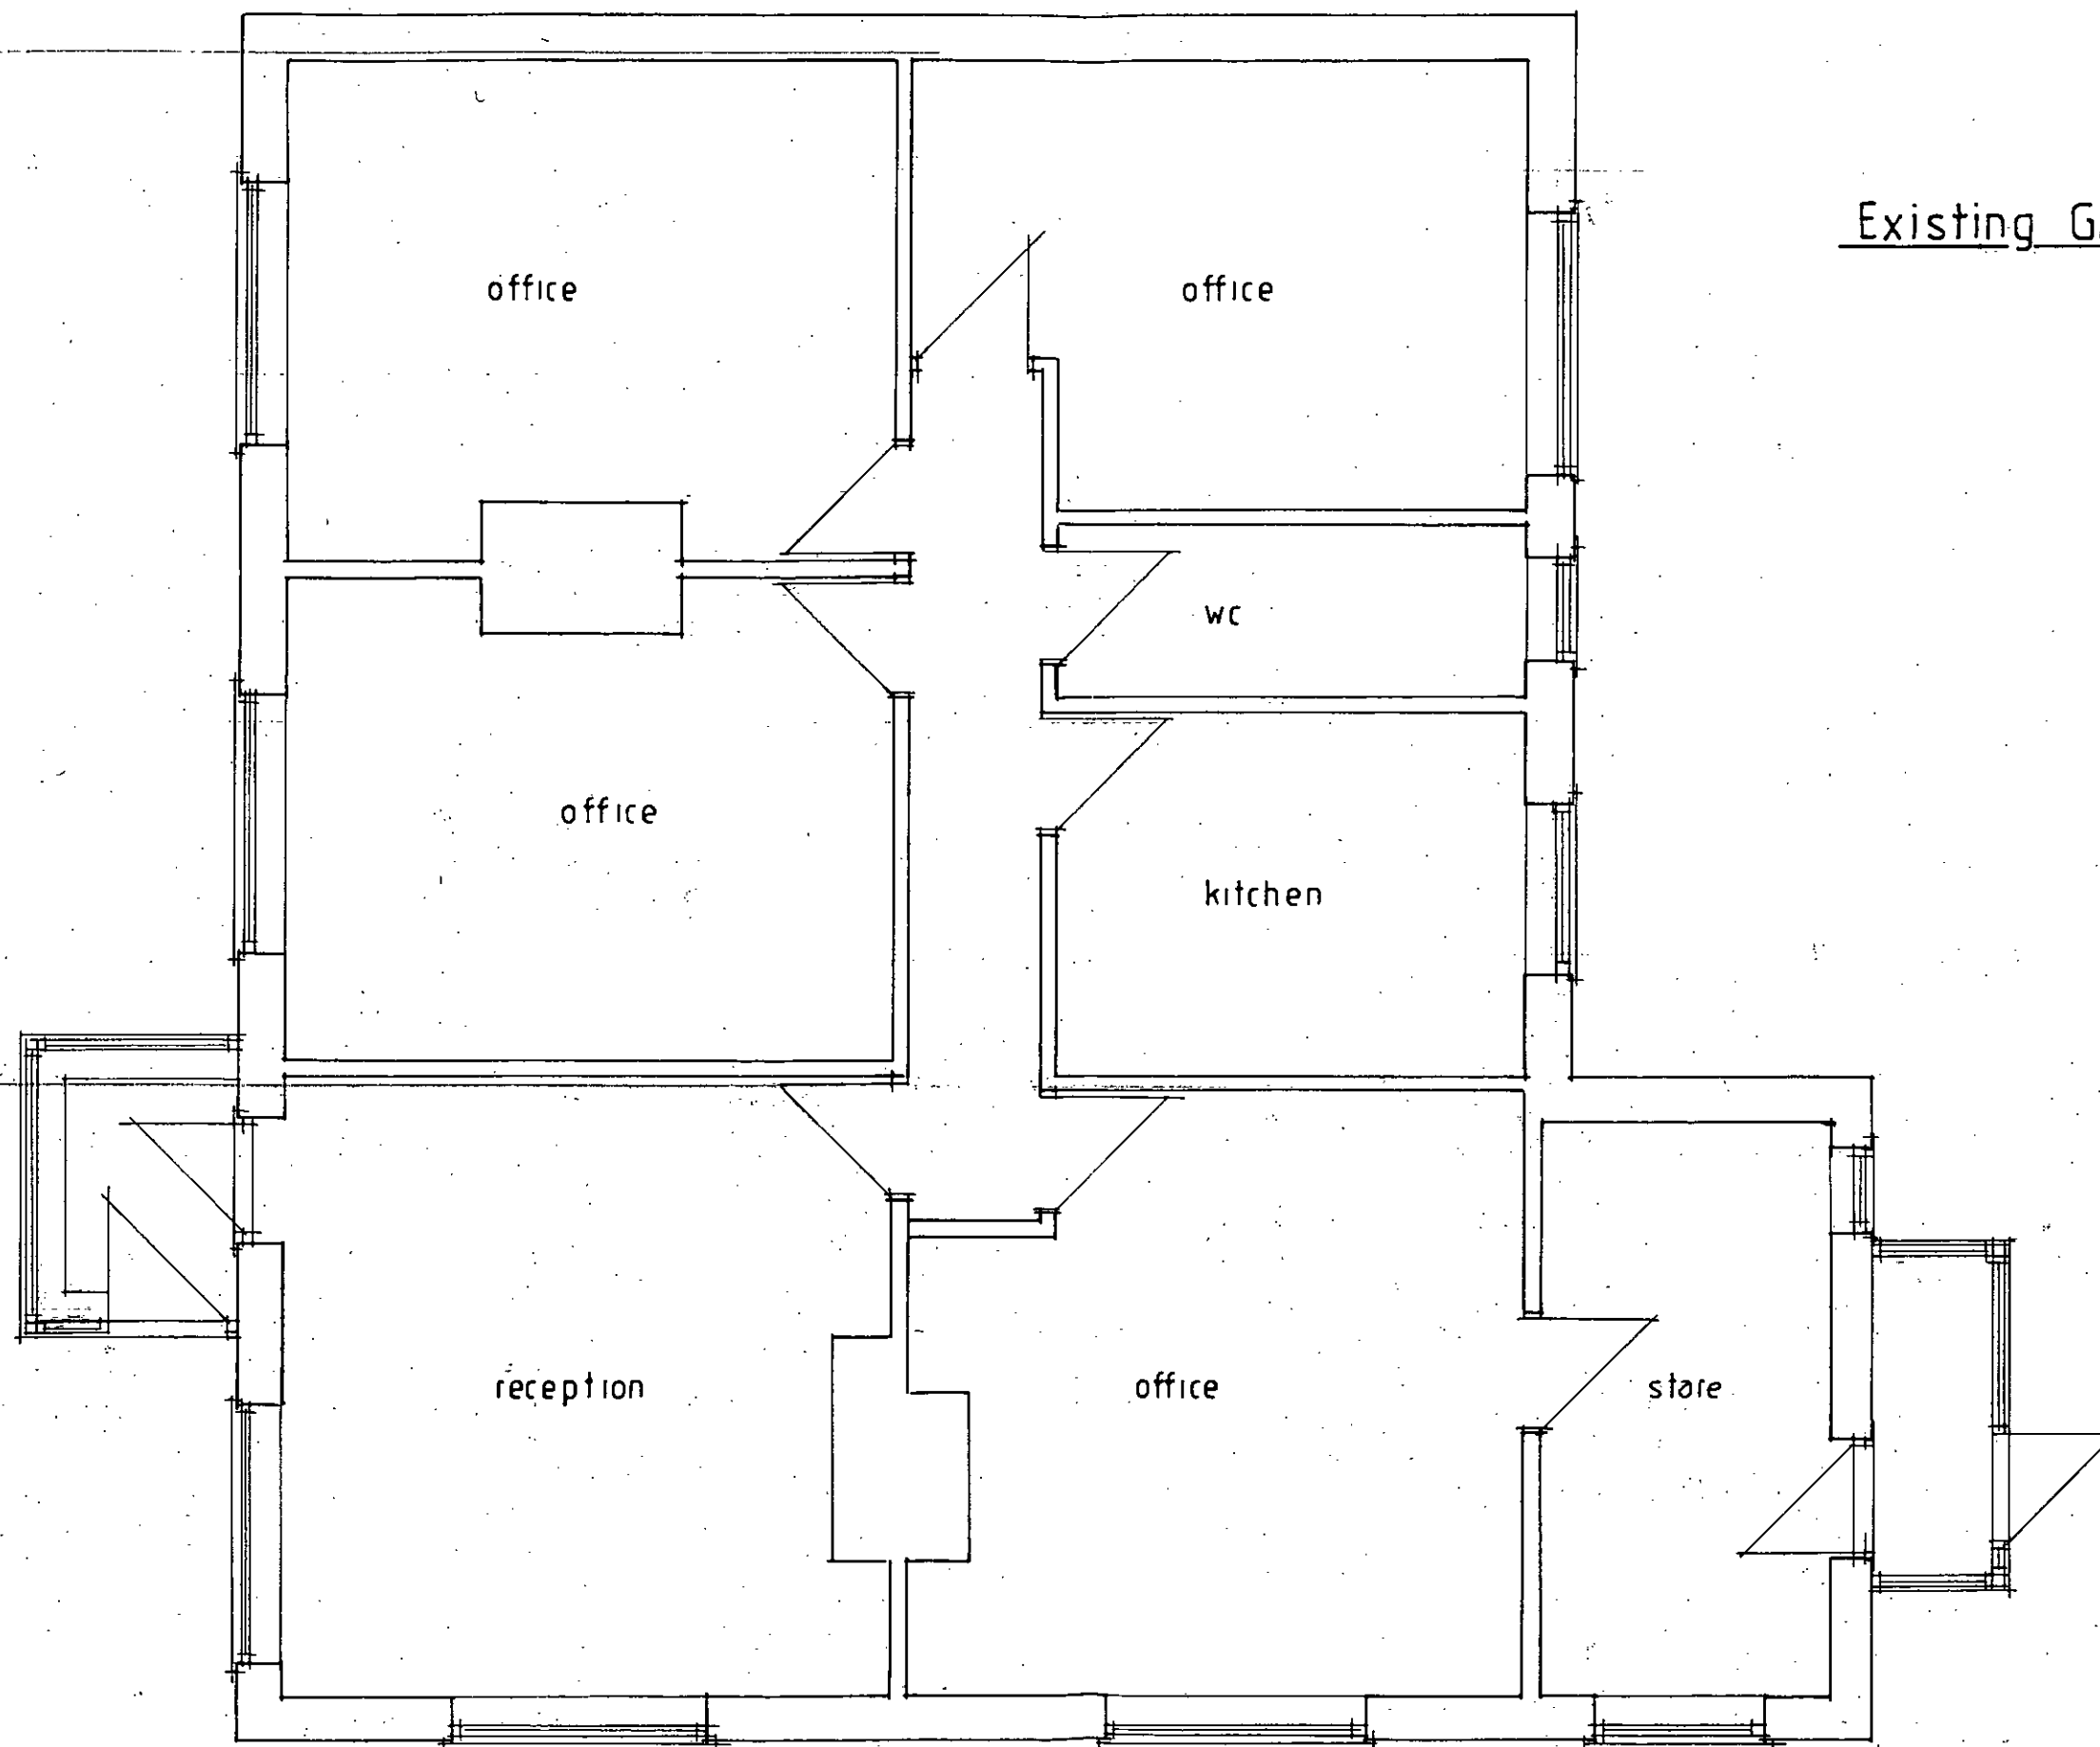

Existing Ground Floor Plan

J P Tupper Associates
20 Sudley Road
Bognor Regis
West Sussex

119 Felpham Way,
Felpham,
Bognor Regis,
West Sussex.

Change of Use.

**Existing Ground Floor
Plan.**

Scale: 1:50 Paper Size: A3

Date: April 2012

Drg No.: 6623/01

All dimensions to be checked on site.
Do not scale except for planning
purposes.