


# Proposed Ground Floor Plan

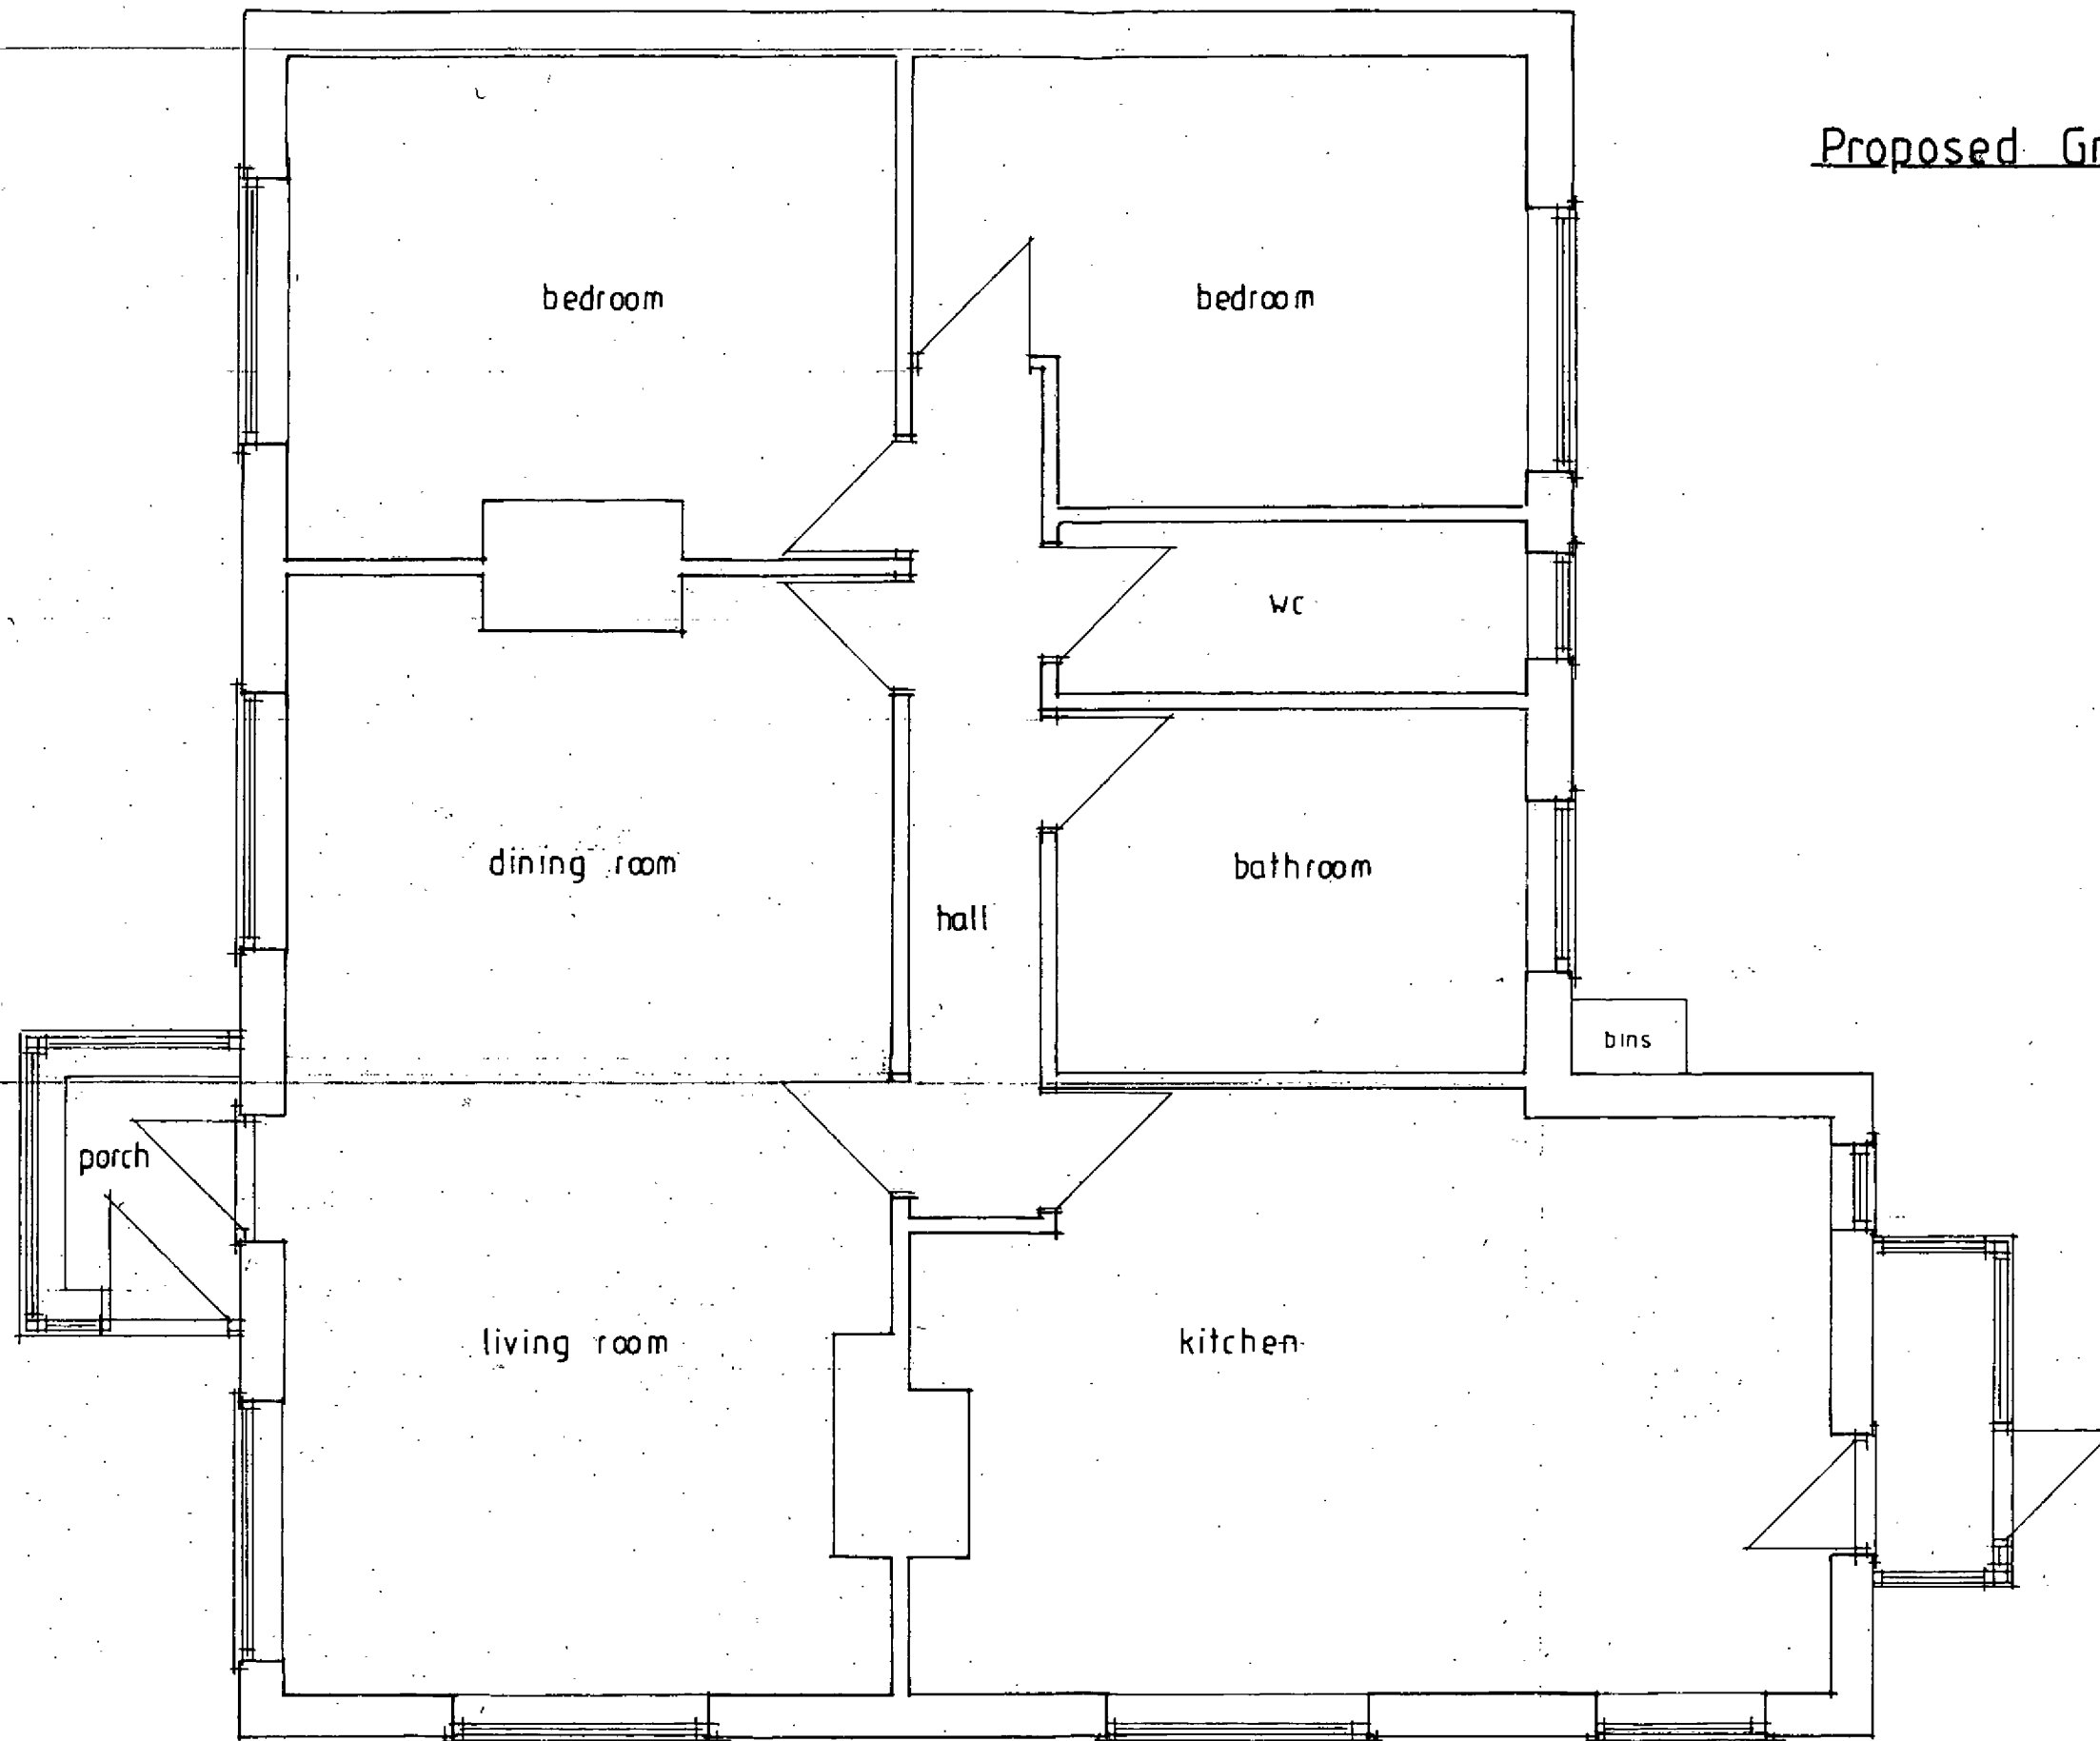

**J P Tupper Associates**  
20 Sudley Road  
Bognor Regis  
West Sussex

**119 Felpham Way,**  
Felpham,  
Bognor Regis,  
West Sussex.

**Change of Use.**

**Proposed Ground Floor  
Plan.**

Scale: 1:50 Paper Size: A3

Date: April 2012

Drg No.: 6623/02A

All dimensions to be checked on site.  
Do not scale except for planning  
purposes.