



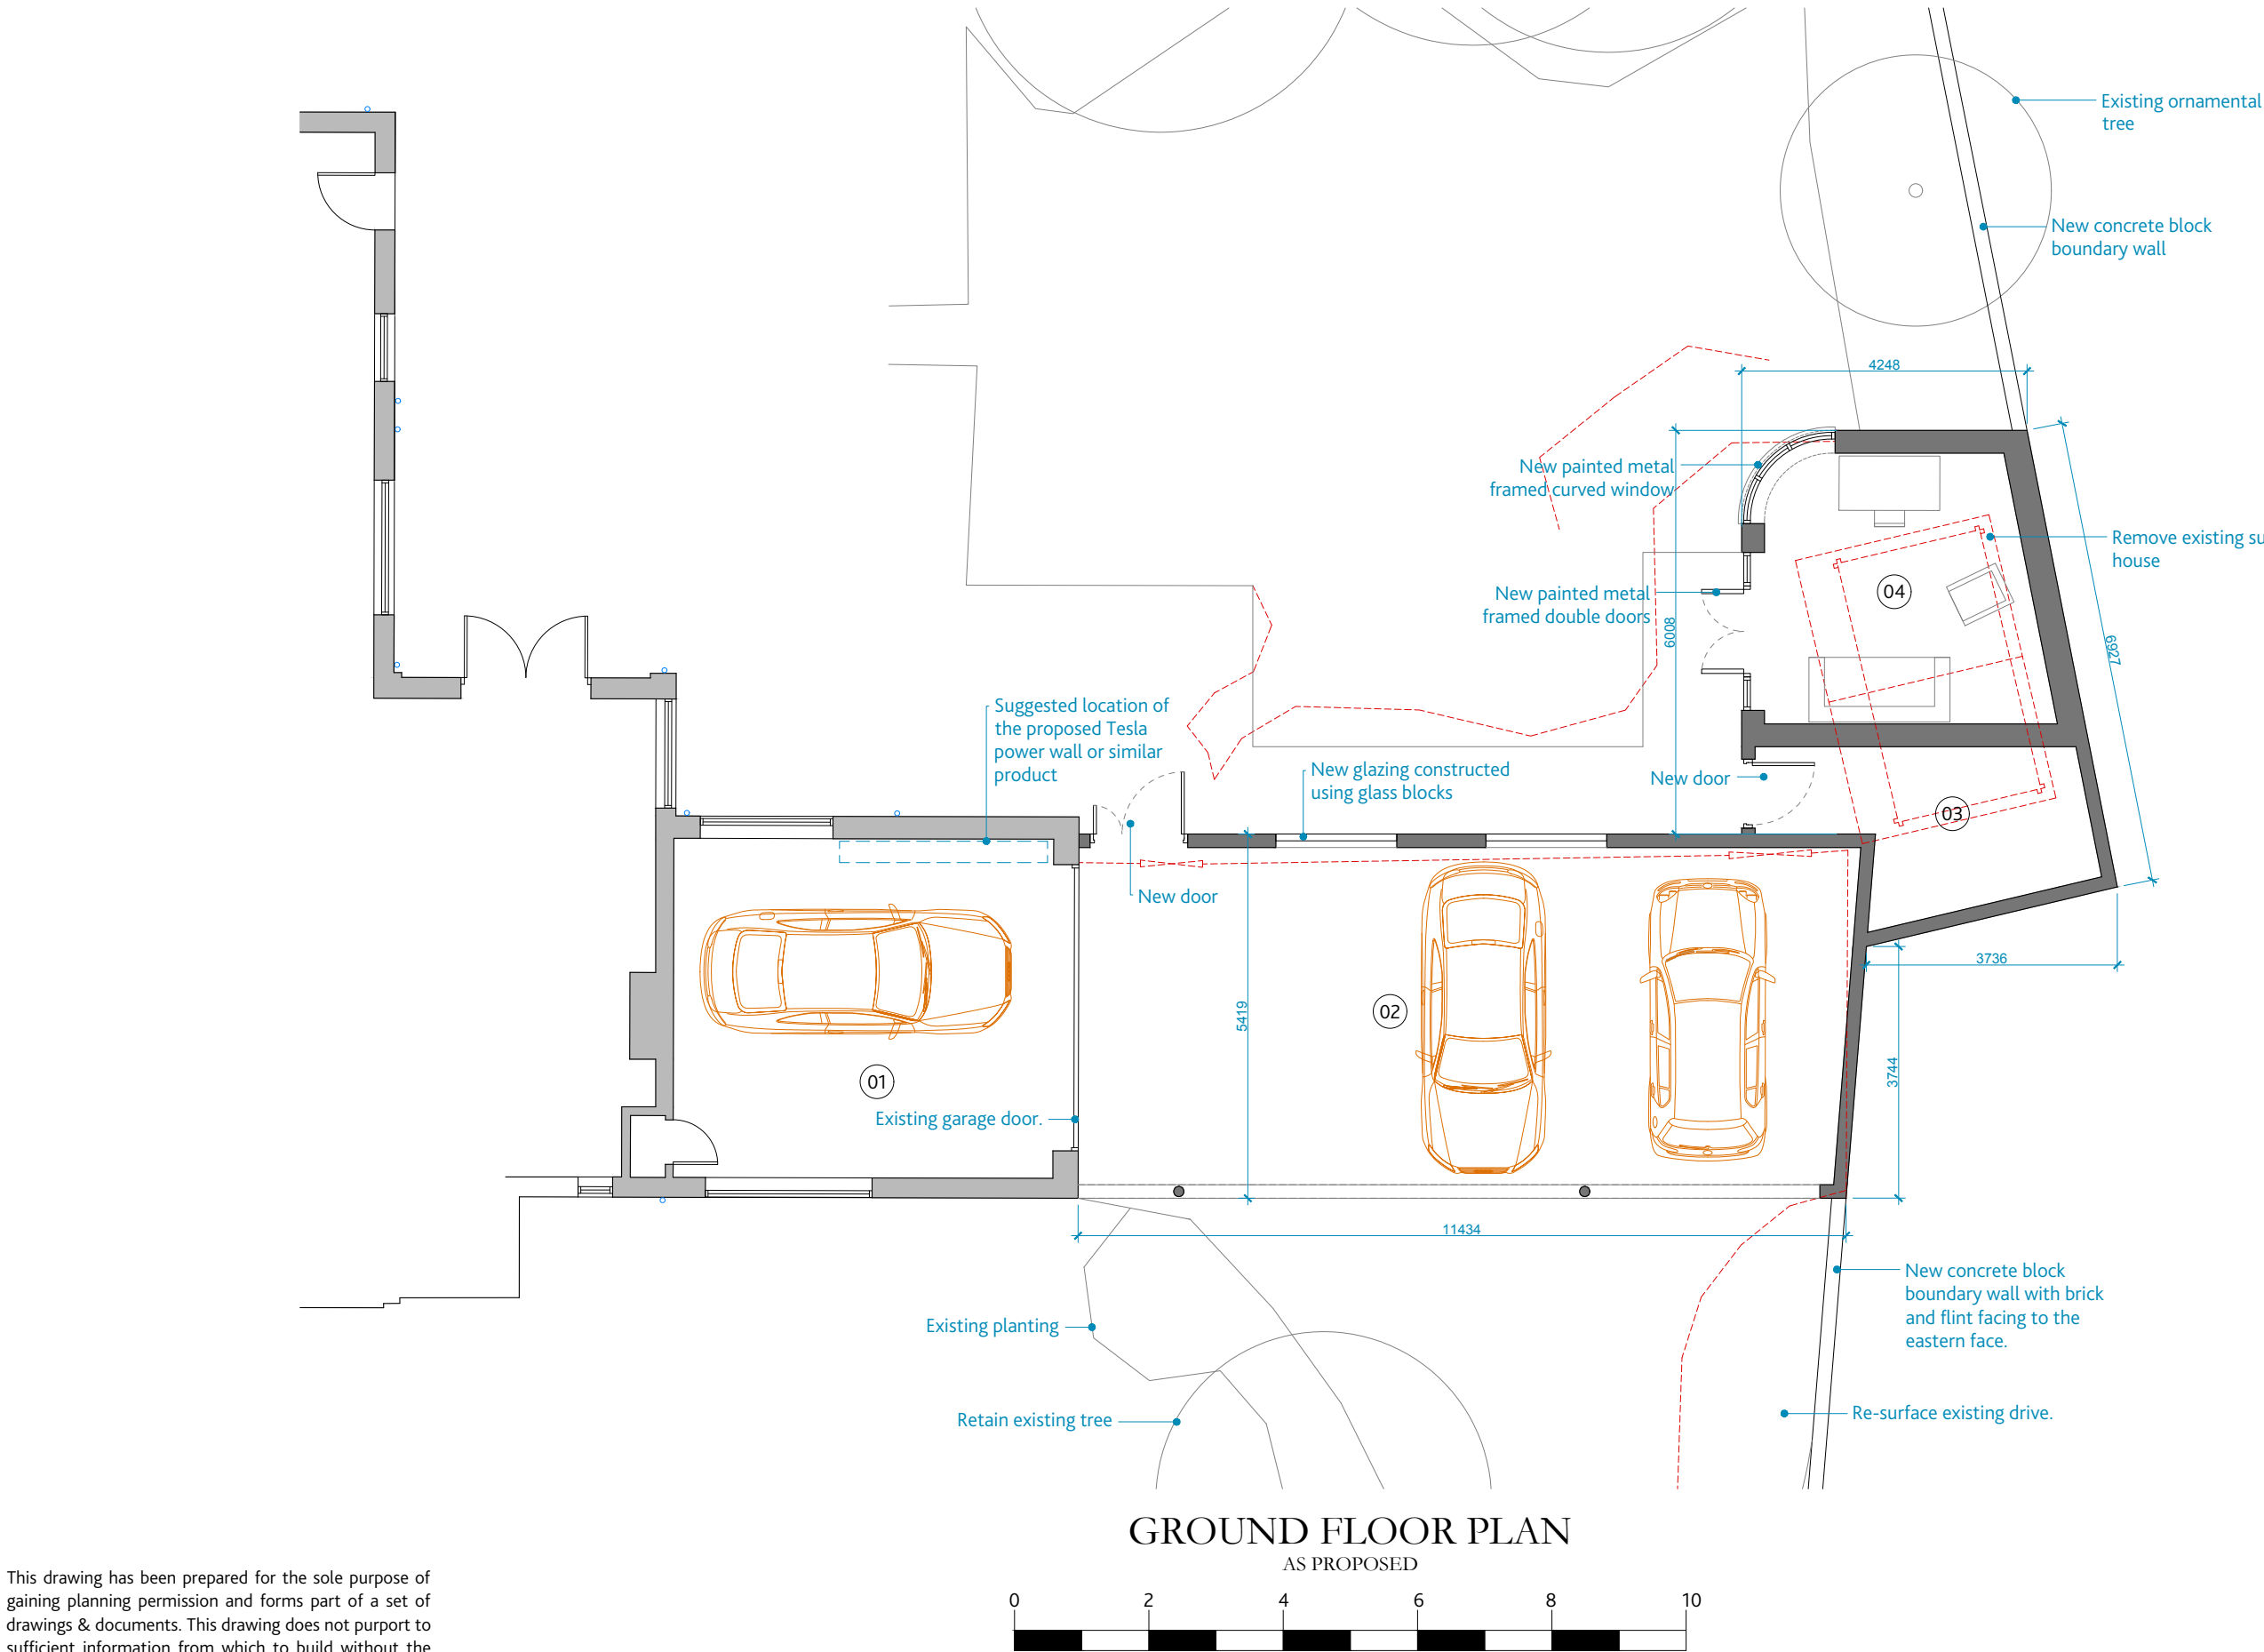

Do not scale from this drawing accept for planning purposes. This drawing has been prepared based on survey drawings and information prepared by others. All dimensions and levels on all drawings must be checked and verified on site before commencement of works.

Any discrepancies between drawings & documents should be reported to Pullen Architecture Ltd. This drawing should be read in conjunction with supporting drawings & documents produced by Pullen Architecture Ltd and other consultants.

LEGEND	
01 - EXISTING GARAGE	5.6m x 5.0m
02 - CARPORT	11.2m x 5.3m
03 - GARDEN STORE	5.0m x 3.0m
04 - SUMMER HOUSE/ OFFICE	4.3m x 5.0m

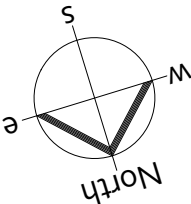

Planning Application Issue

REVISIONS:
Rev. / - 21.08.20 - Initial Design . Client Issue
Rev. A - 11.09.20 - Second Design . Client Issue
Rev. B - 28.09.20 - Draft planning app . Client Issue
Rev. C - 06.10.20 - Planning Application . LA Issue

GROUND FLOOR PLAN Dwg. No. 635-102

PULLEN
ARCHITECTURE

41-42 Southgate Place . Chichester
West Sussex . PO19 1ET
Tel 01243 859510
office@pullenarchitecture.co.uk
www.pullenarchitecture.co.uk

This drawing has been prepared for the sole purpose of gaining planning permission and forms part of a set of drawings & documents. This drawing does not purport to sufficient information from which to build without the provision of a comprehensive drawings, specifications and schedule of works and adequate contractual arrangements. This drawing should not be used for any contractual purposes without prior written permission from Pullen Architecture Ltd, who will require to see and approve of all supporting documentation and all contractual arrangements before written permission is given.

GROUND FLOOR PLAN
AS PROPOSED

SCALE 1:100
PHYSICAL SCALE IN METERS

PROPOSED LINK CARPORT & SUMMER HOUSE/ OFFICE
108 LIMMER LANE . SUMMERLEY ESTATE . FELPHAM . PO22 7LP
For . Mr. & Mrs. WARDROP
Job No: 635 . Scale: 1:100@A3 . Date: August 2020 . Dwg No: 635-102