
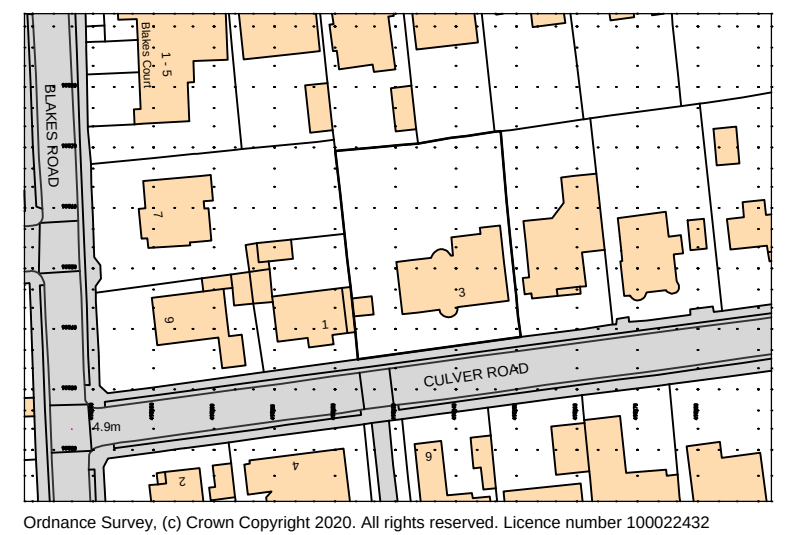
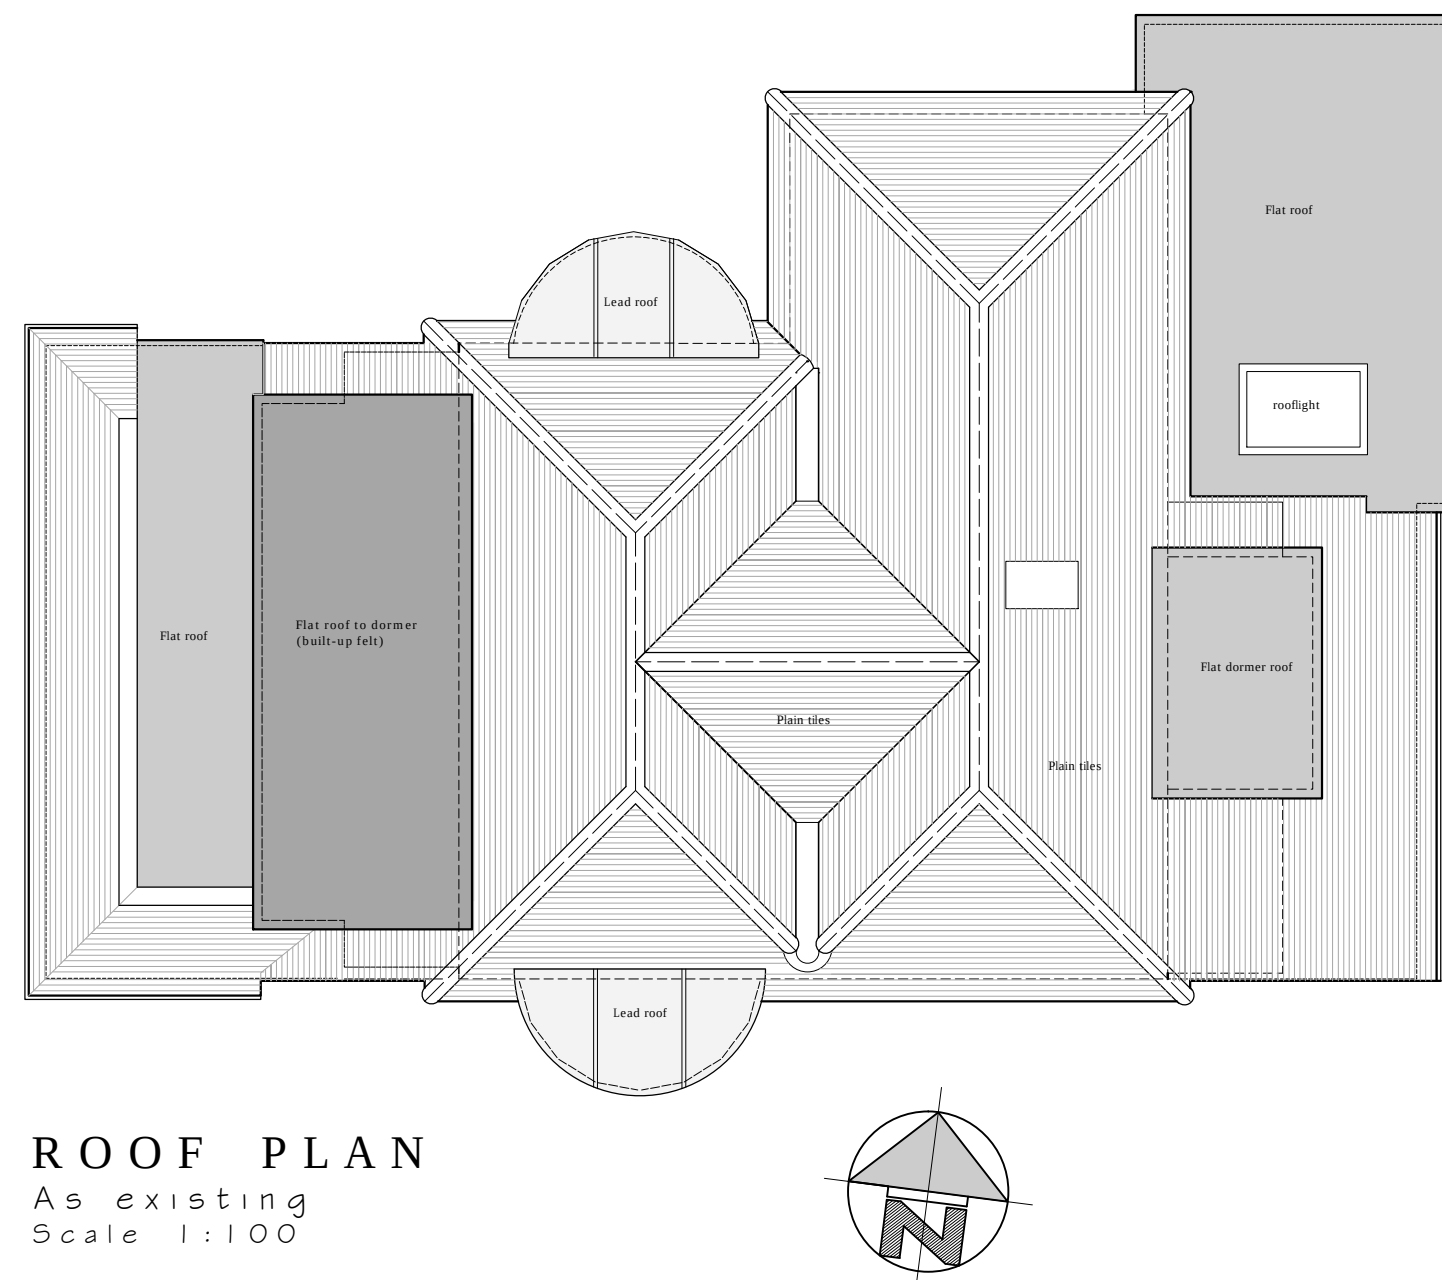
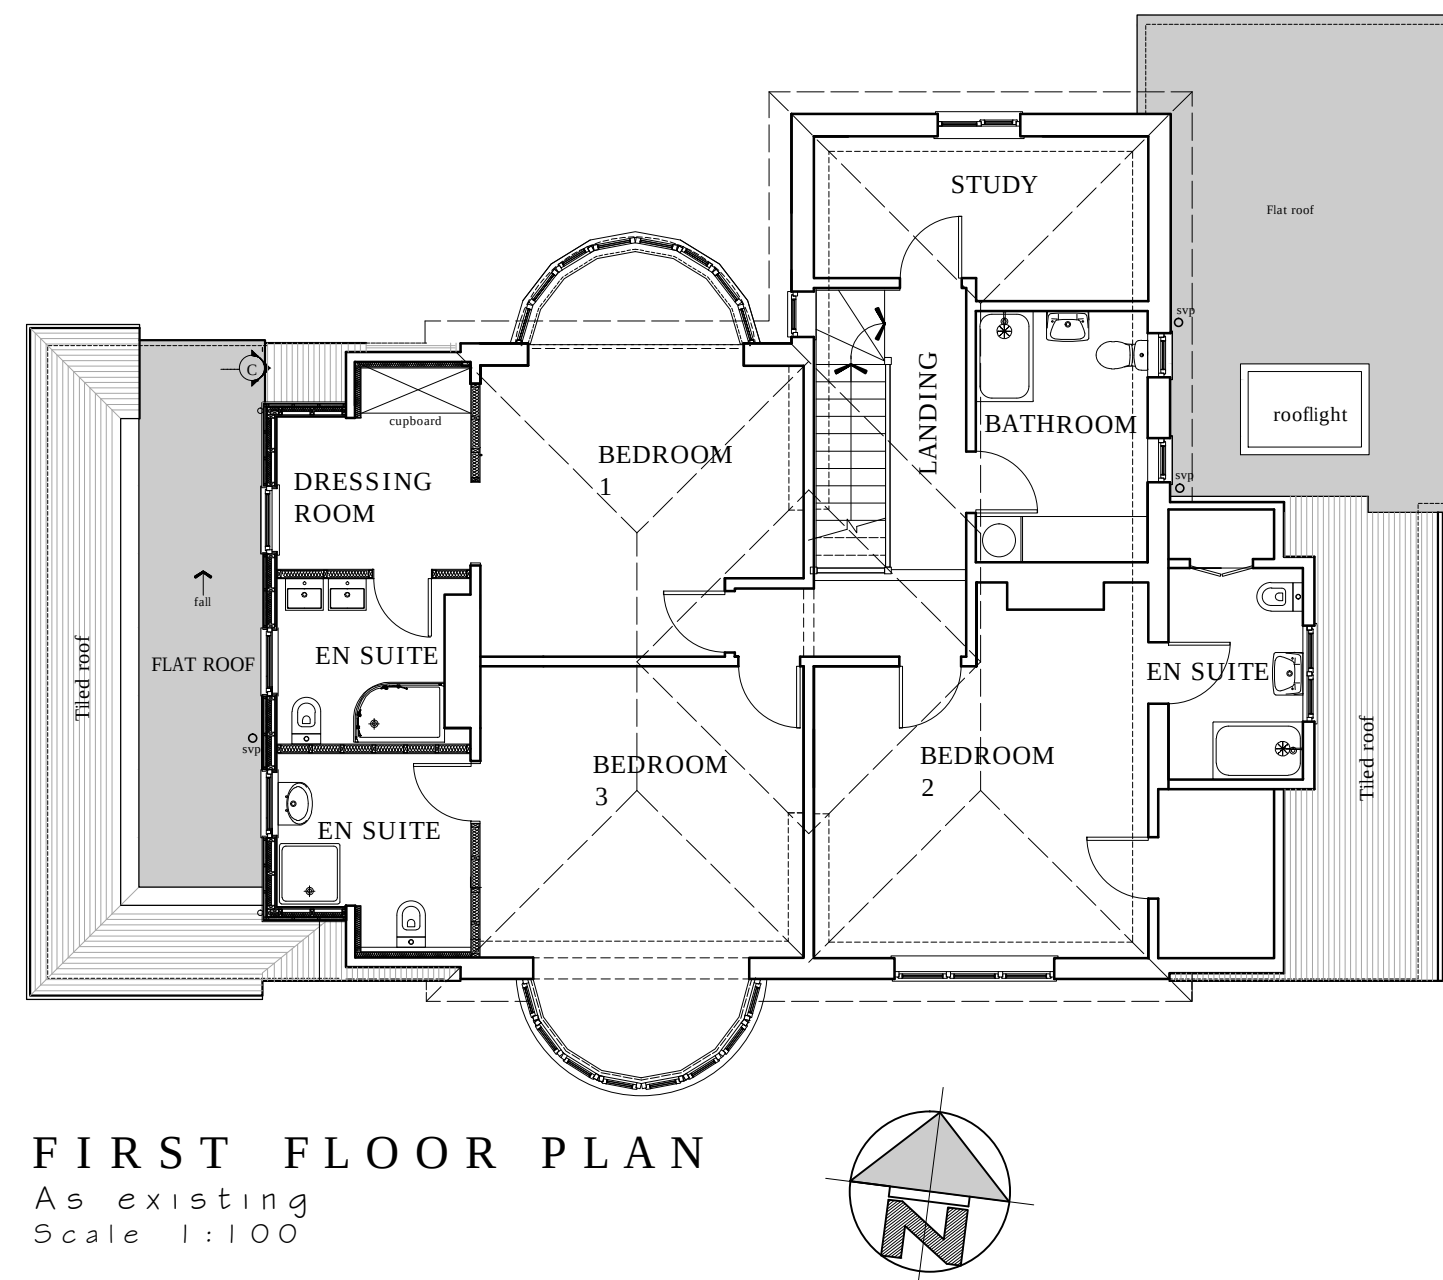
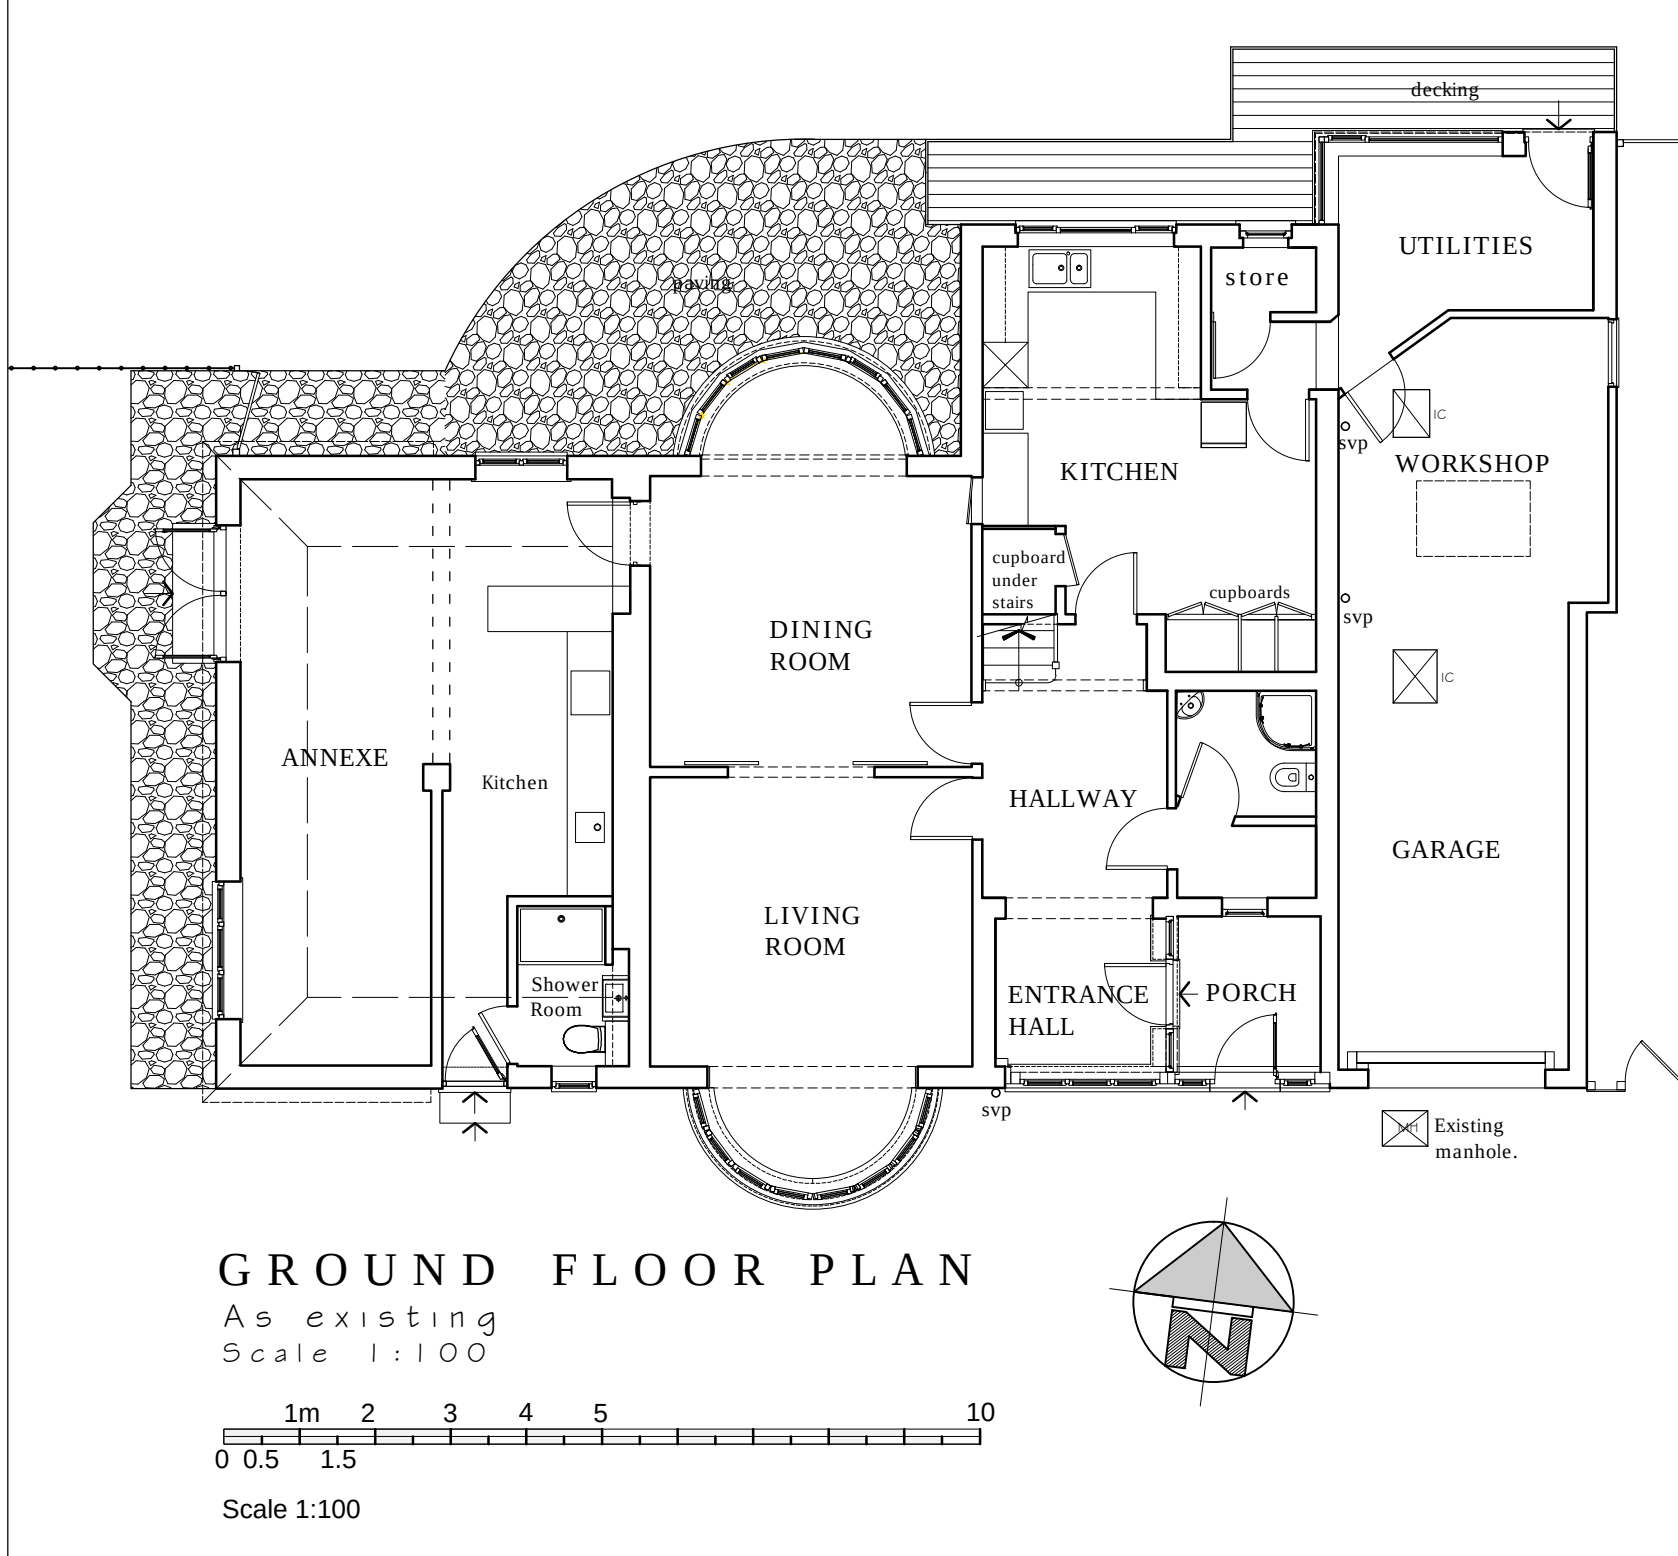
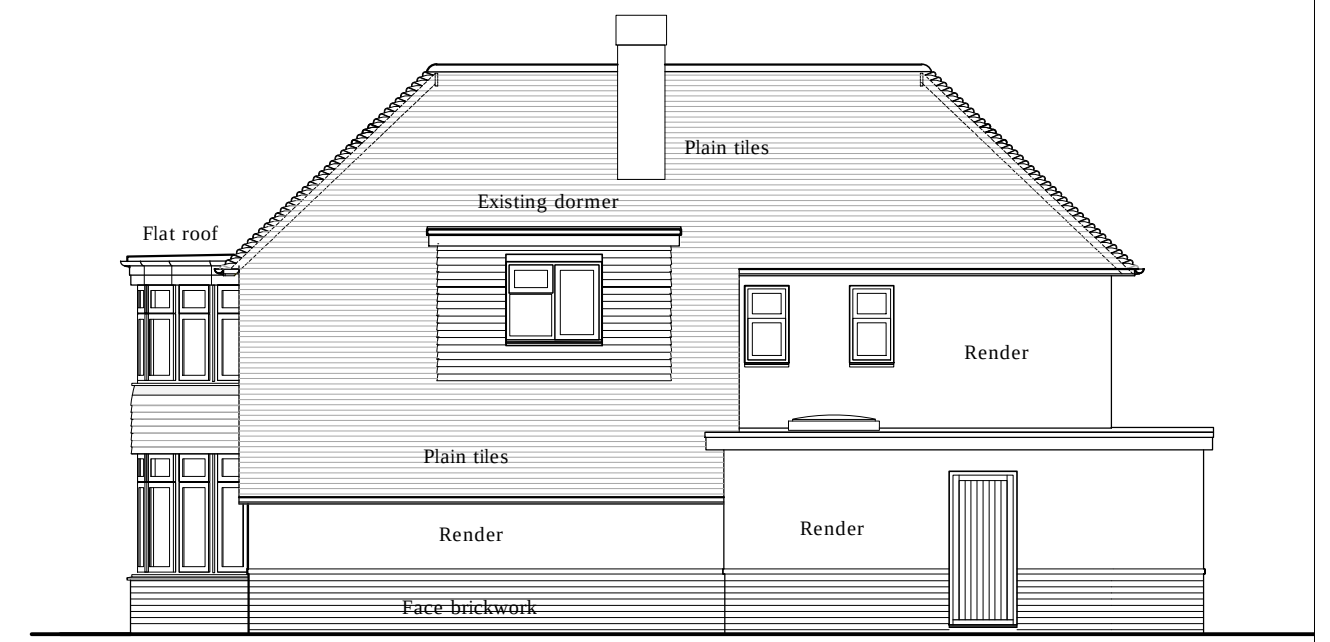
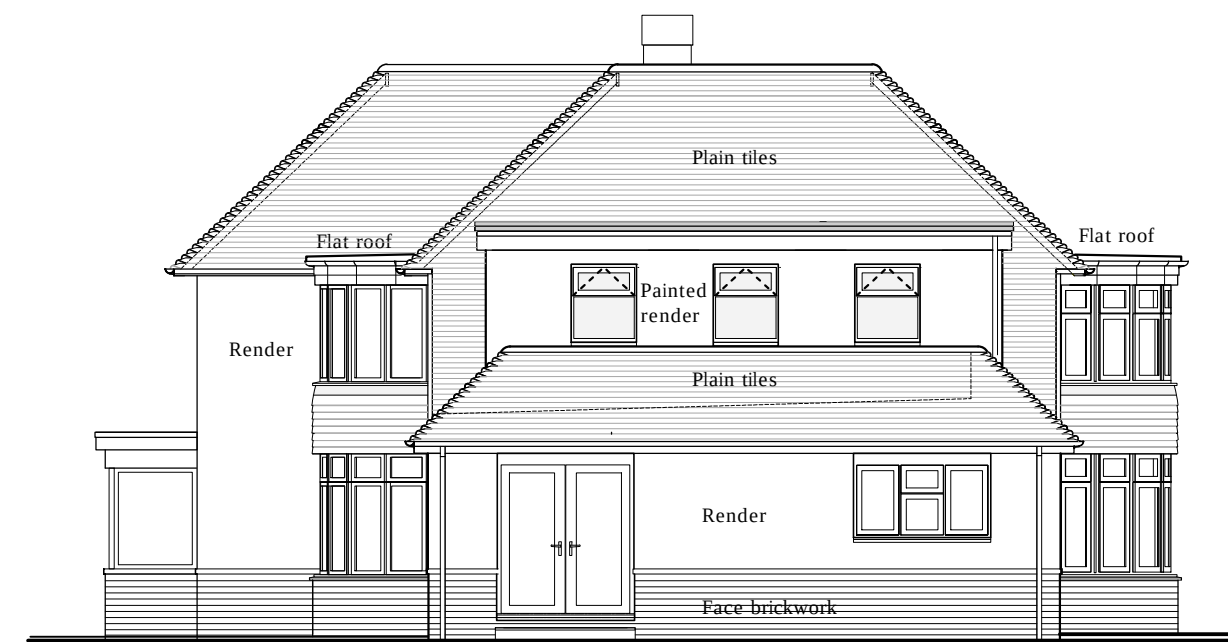
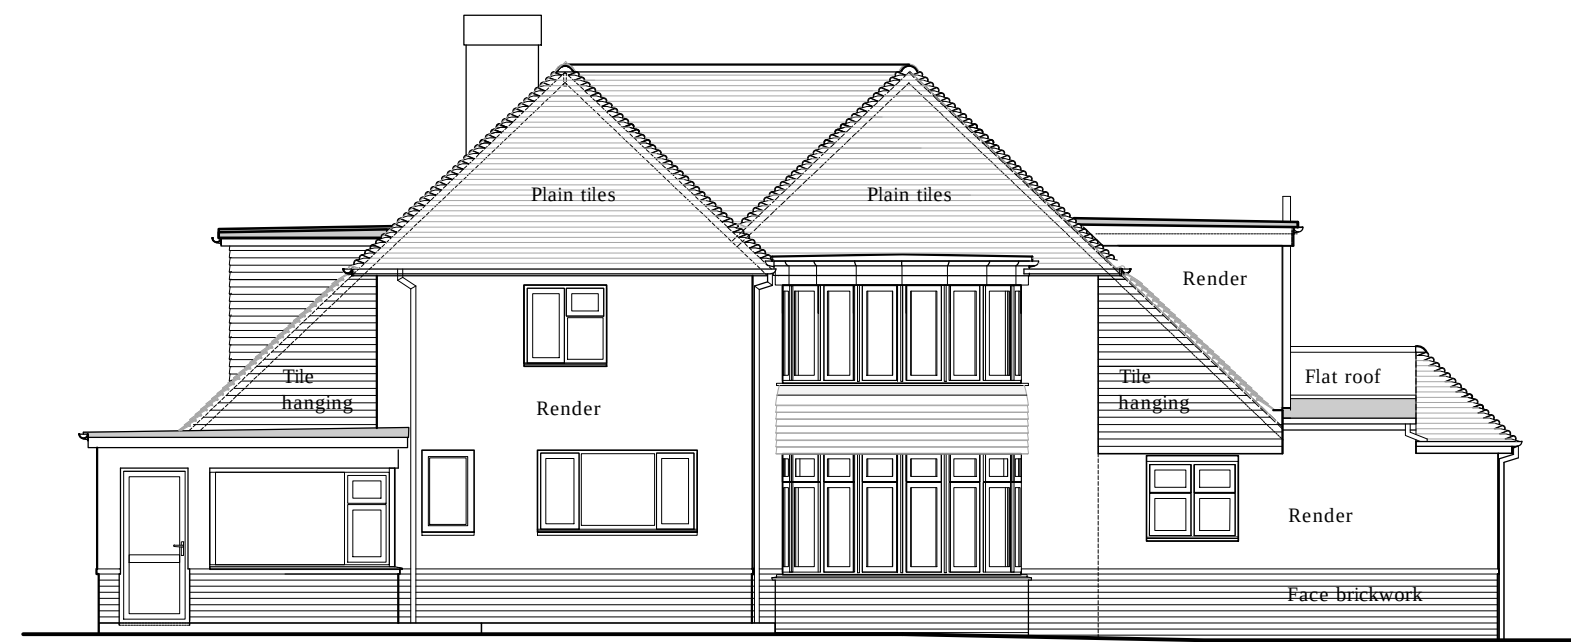


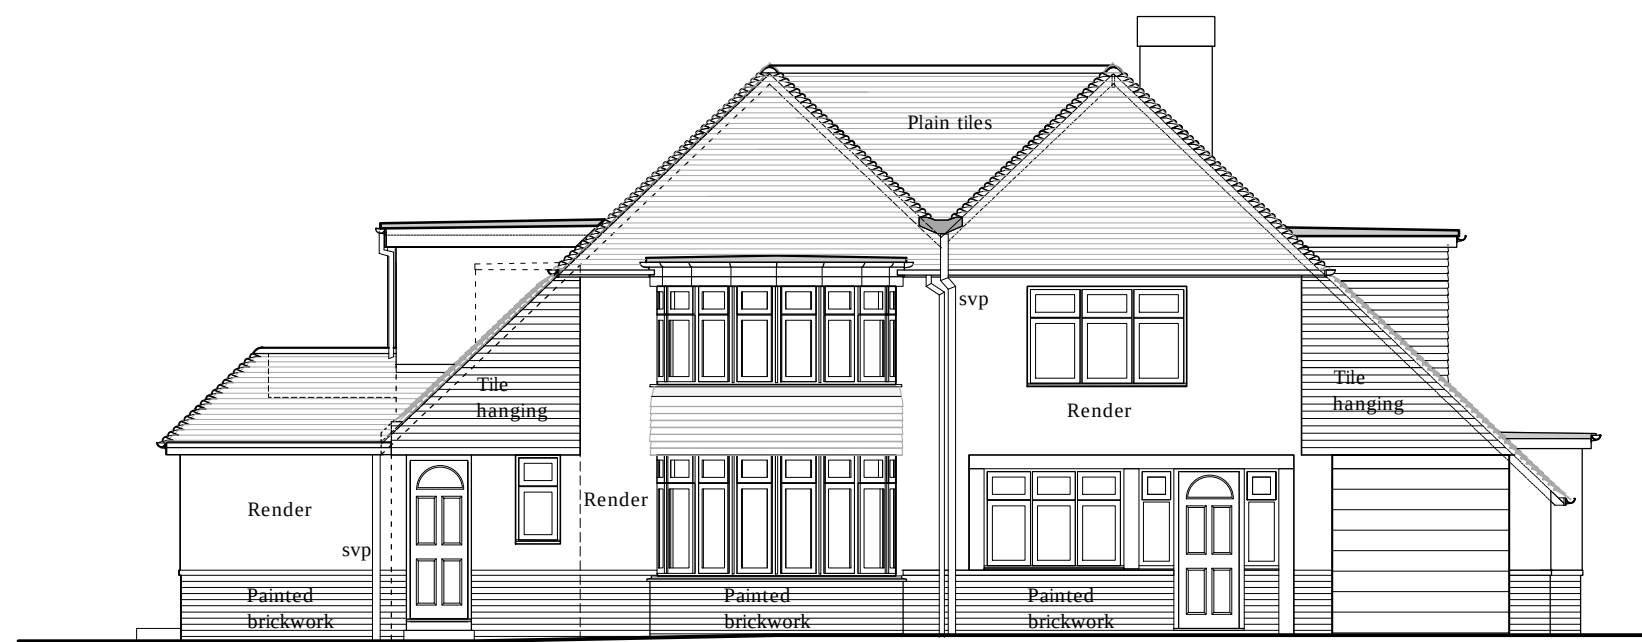

NOTES All dimensions to be verified on site prior to any shop or site works being commenced. Any discrepancies to be reported to the Surveyor before any work is put in hand. Do not scale from this drawing. This drawing is to be read in conjunction with all relevant consultants and specialists drawings and details.	THIS DRAWING HAS BEEN PRODUCED AND ISSUED FOR PLANNING APPROVAL ONLY.	Rev				EXISTING	HOUSEHOLDER PLANNING APPLICATION	06.09.2021 Issued to Planning	Drawing Title FLOOR PLANS, ROOF PLAN & ELEVATIONS As existing		Client Paul Buckley		stuart radley associates Chartered Building Surveyors Units Tregaron Building, George Street Porthcabe, Brighton BN41 1PA  RICS Tel: 01273 420606 Fax: 01273 420707 e-mail: info@stuartradleyassociates.co.uk
		Scale	1:100 and 1:1250 as shown		Paper size				A1	Job Title 3 CULVER ROAD, FELPHAM			
		Drawn by	MCH		Date				06.09.2021		Rear bay structure to be removed and replaced with single storey ground floor extension and new rectangular bay window above at first floor level.		
		Drawing No.	C848PC/HP/03		Rev.								
		Status											