


CRESSWOOD AVENUE PO22 6AX.


11/195/14/1181

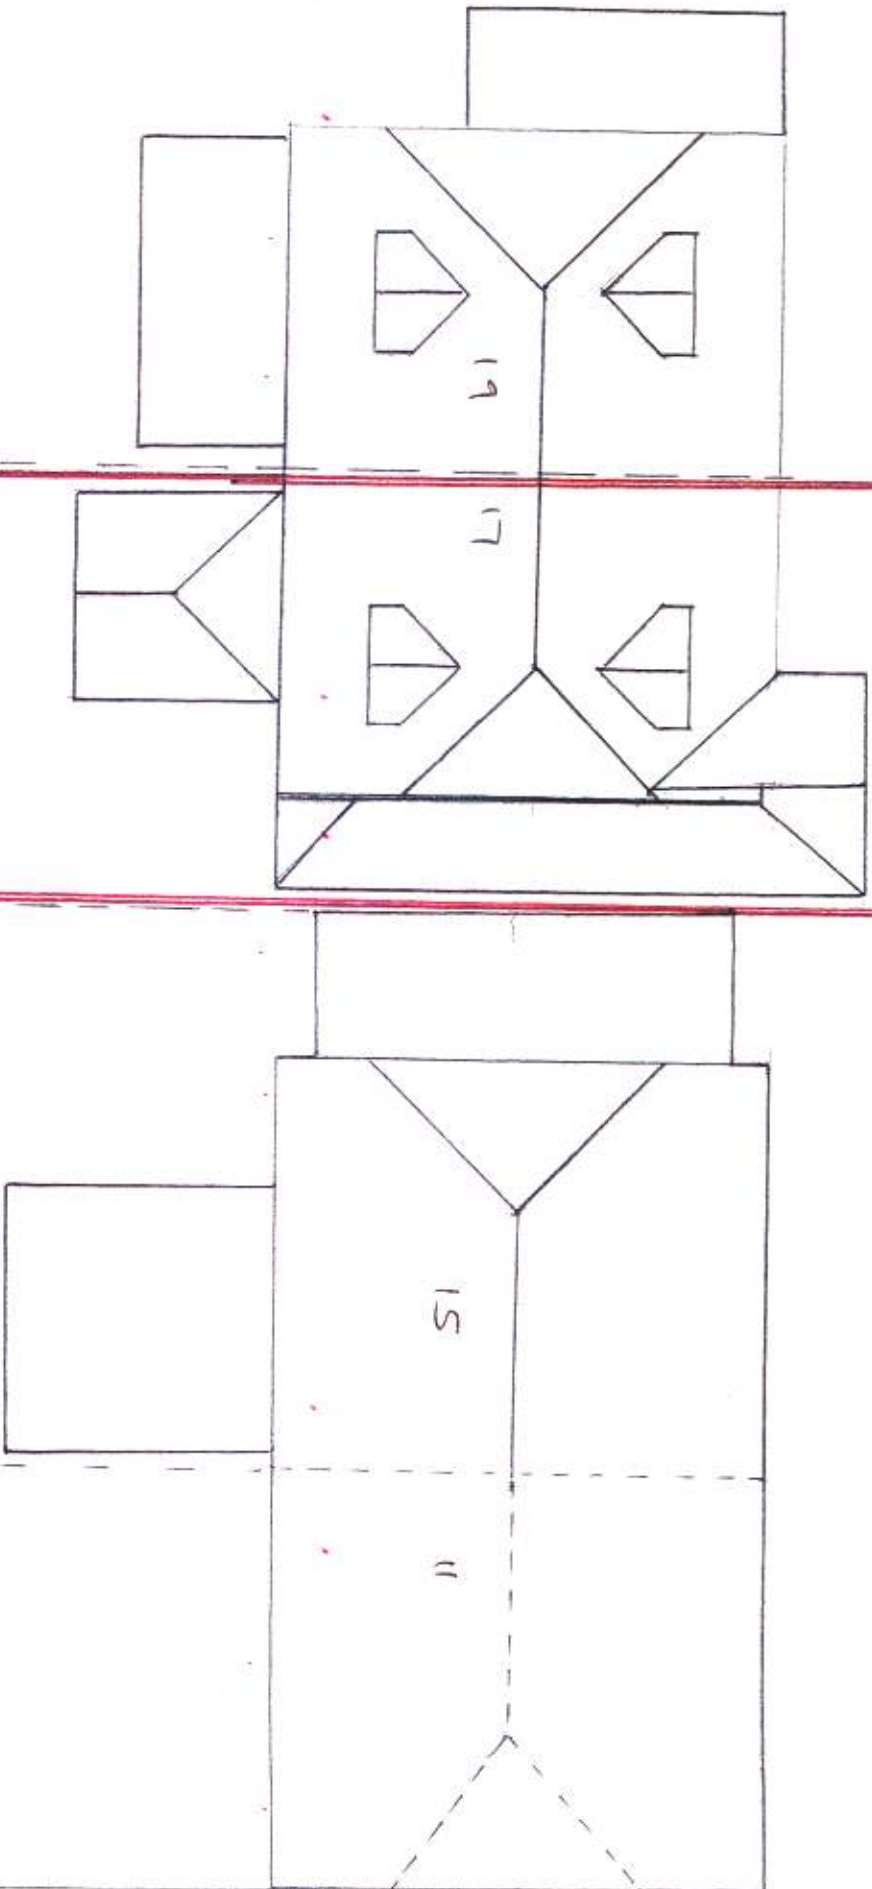


PROPOSED CONVERSION
AT 17 CRESSWOOD AVE
FELTON PO22 6AX

DRAWING REF:
M.M. PL/17/214


SCALE 1:125

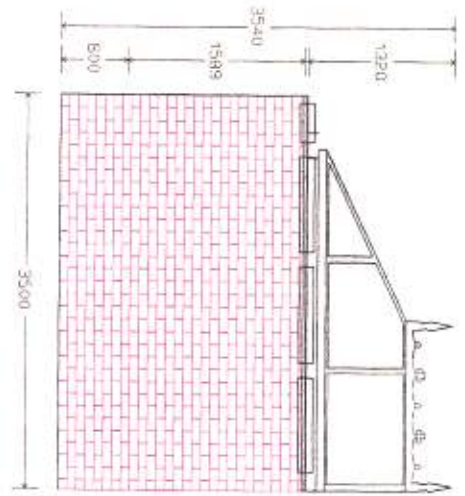


LEFT ELEVATION

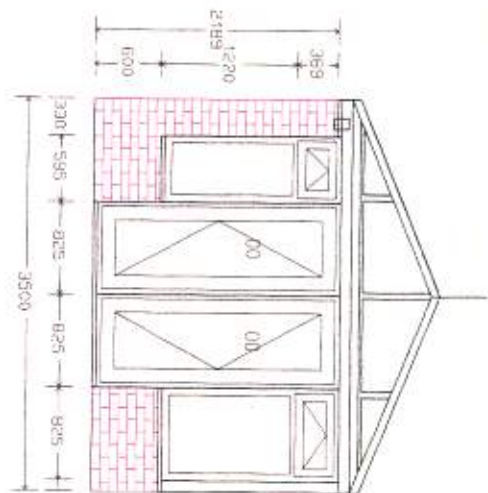


FRONT ELEVATION

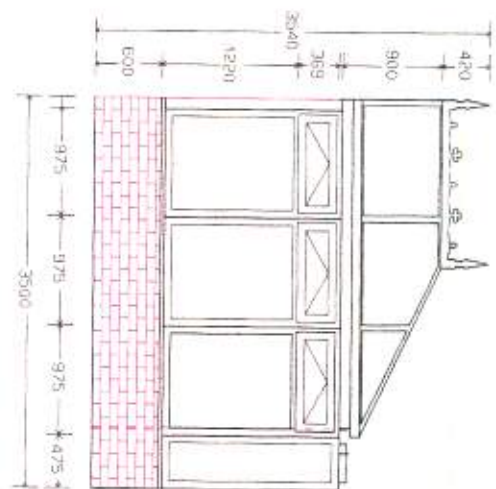


RIGHT ELEVATION

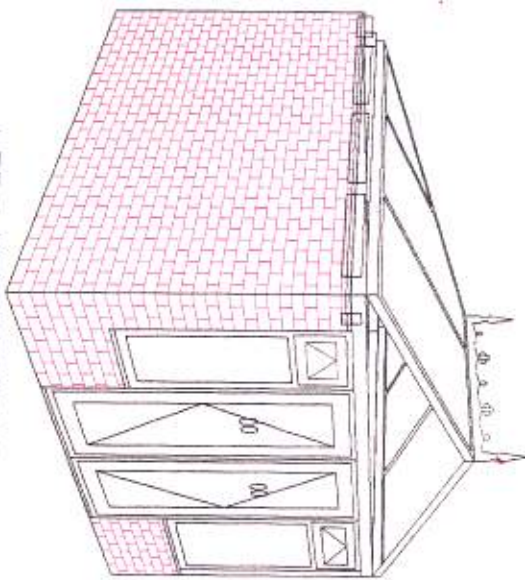

LEFT PERSPECTIVE

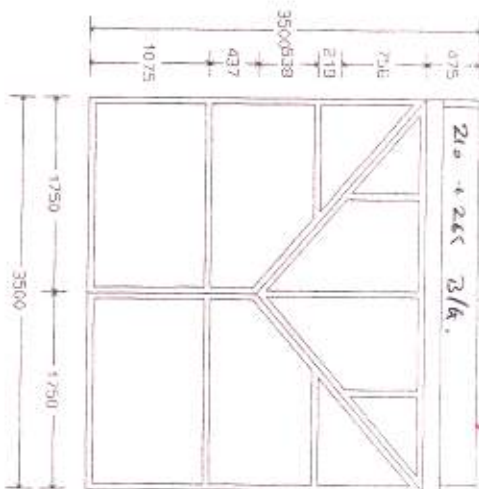

ROOF

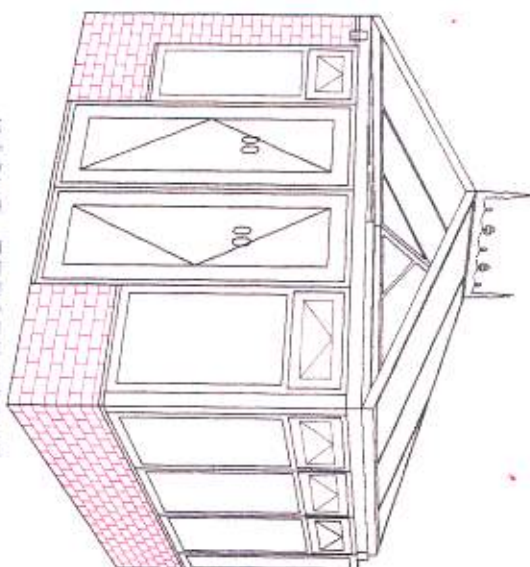

RIGHT PERSPECTIVE

MR REDDICK
17 CHESSWOOD AVE
PHAM
ST SUSSEX
PO22 6AX

OUTSIDE INTERESTS
WHITE ON WHITE
NOT TO BE USED AS A WORKING DRAWING
BLUE GLASS ROOF PANELS 1.2 W/MK U VALUE
DIMENSIONS ARE EXTERNAL

DATE: 4:30

DATE: 30 SEP 2014

DATE: 10/05/14 MM14/214

FP/195/14/PDH