


4 South Road Felpham

Notes


1. Do not scale this drawing. Use only figured dimensions. (Except for Planning Purposes)
2. All dimensions must be checked on site by the contractor prior to commencement of work.

Revision	Date	By	Amendment
A	Sept. 2014		General Revisions

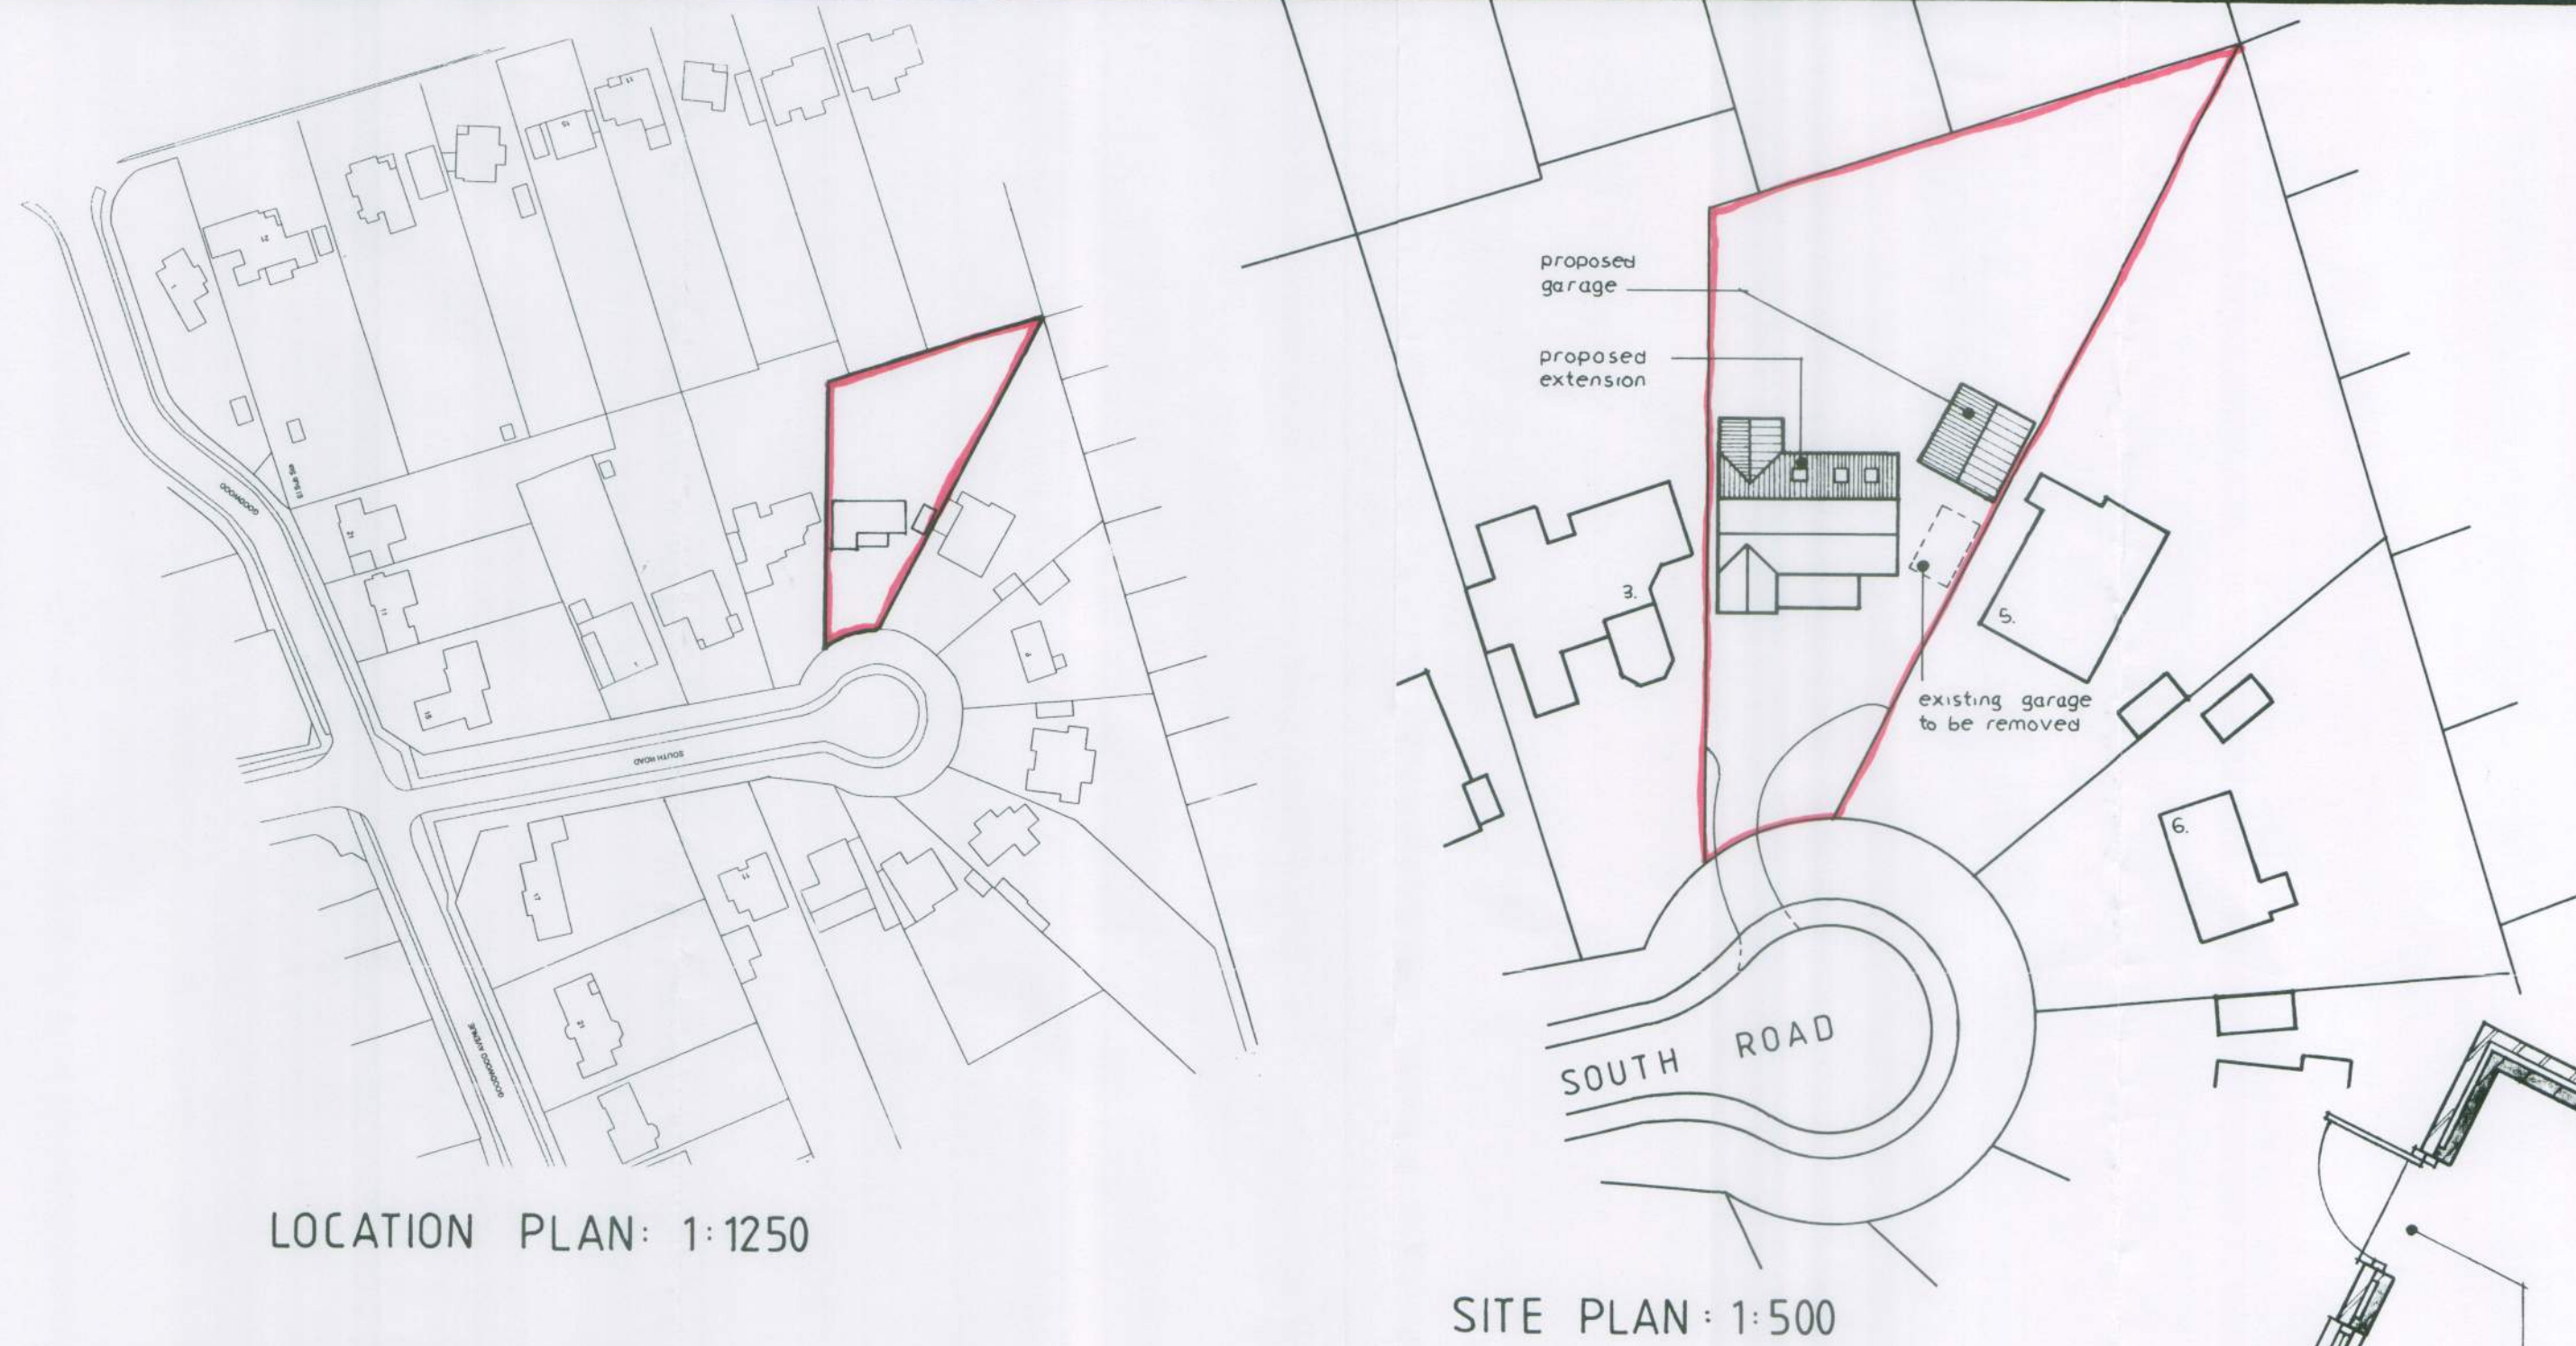


LOCATION PLAN: 1:1250

SITE PLAN: 1:500

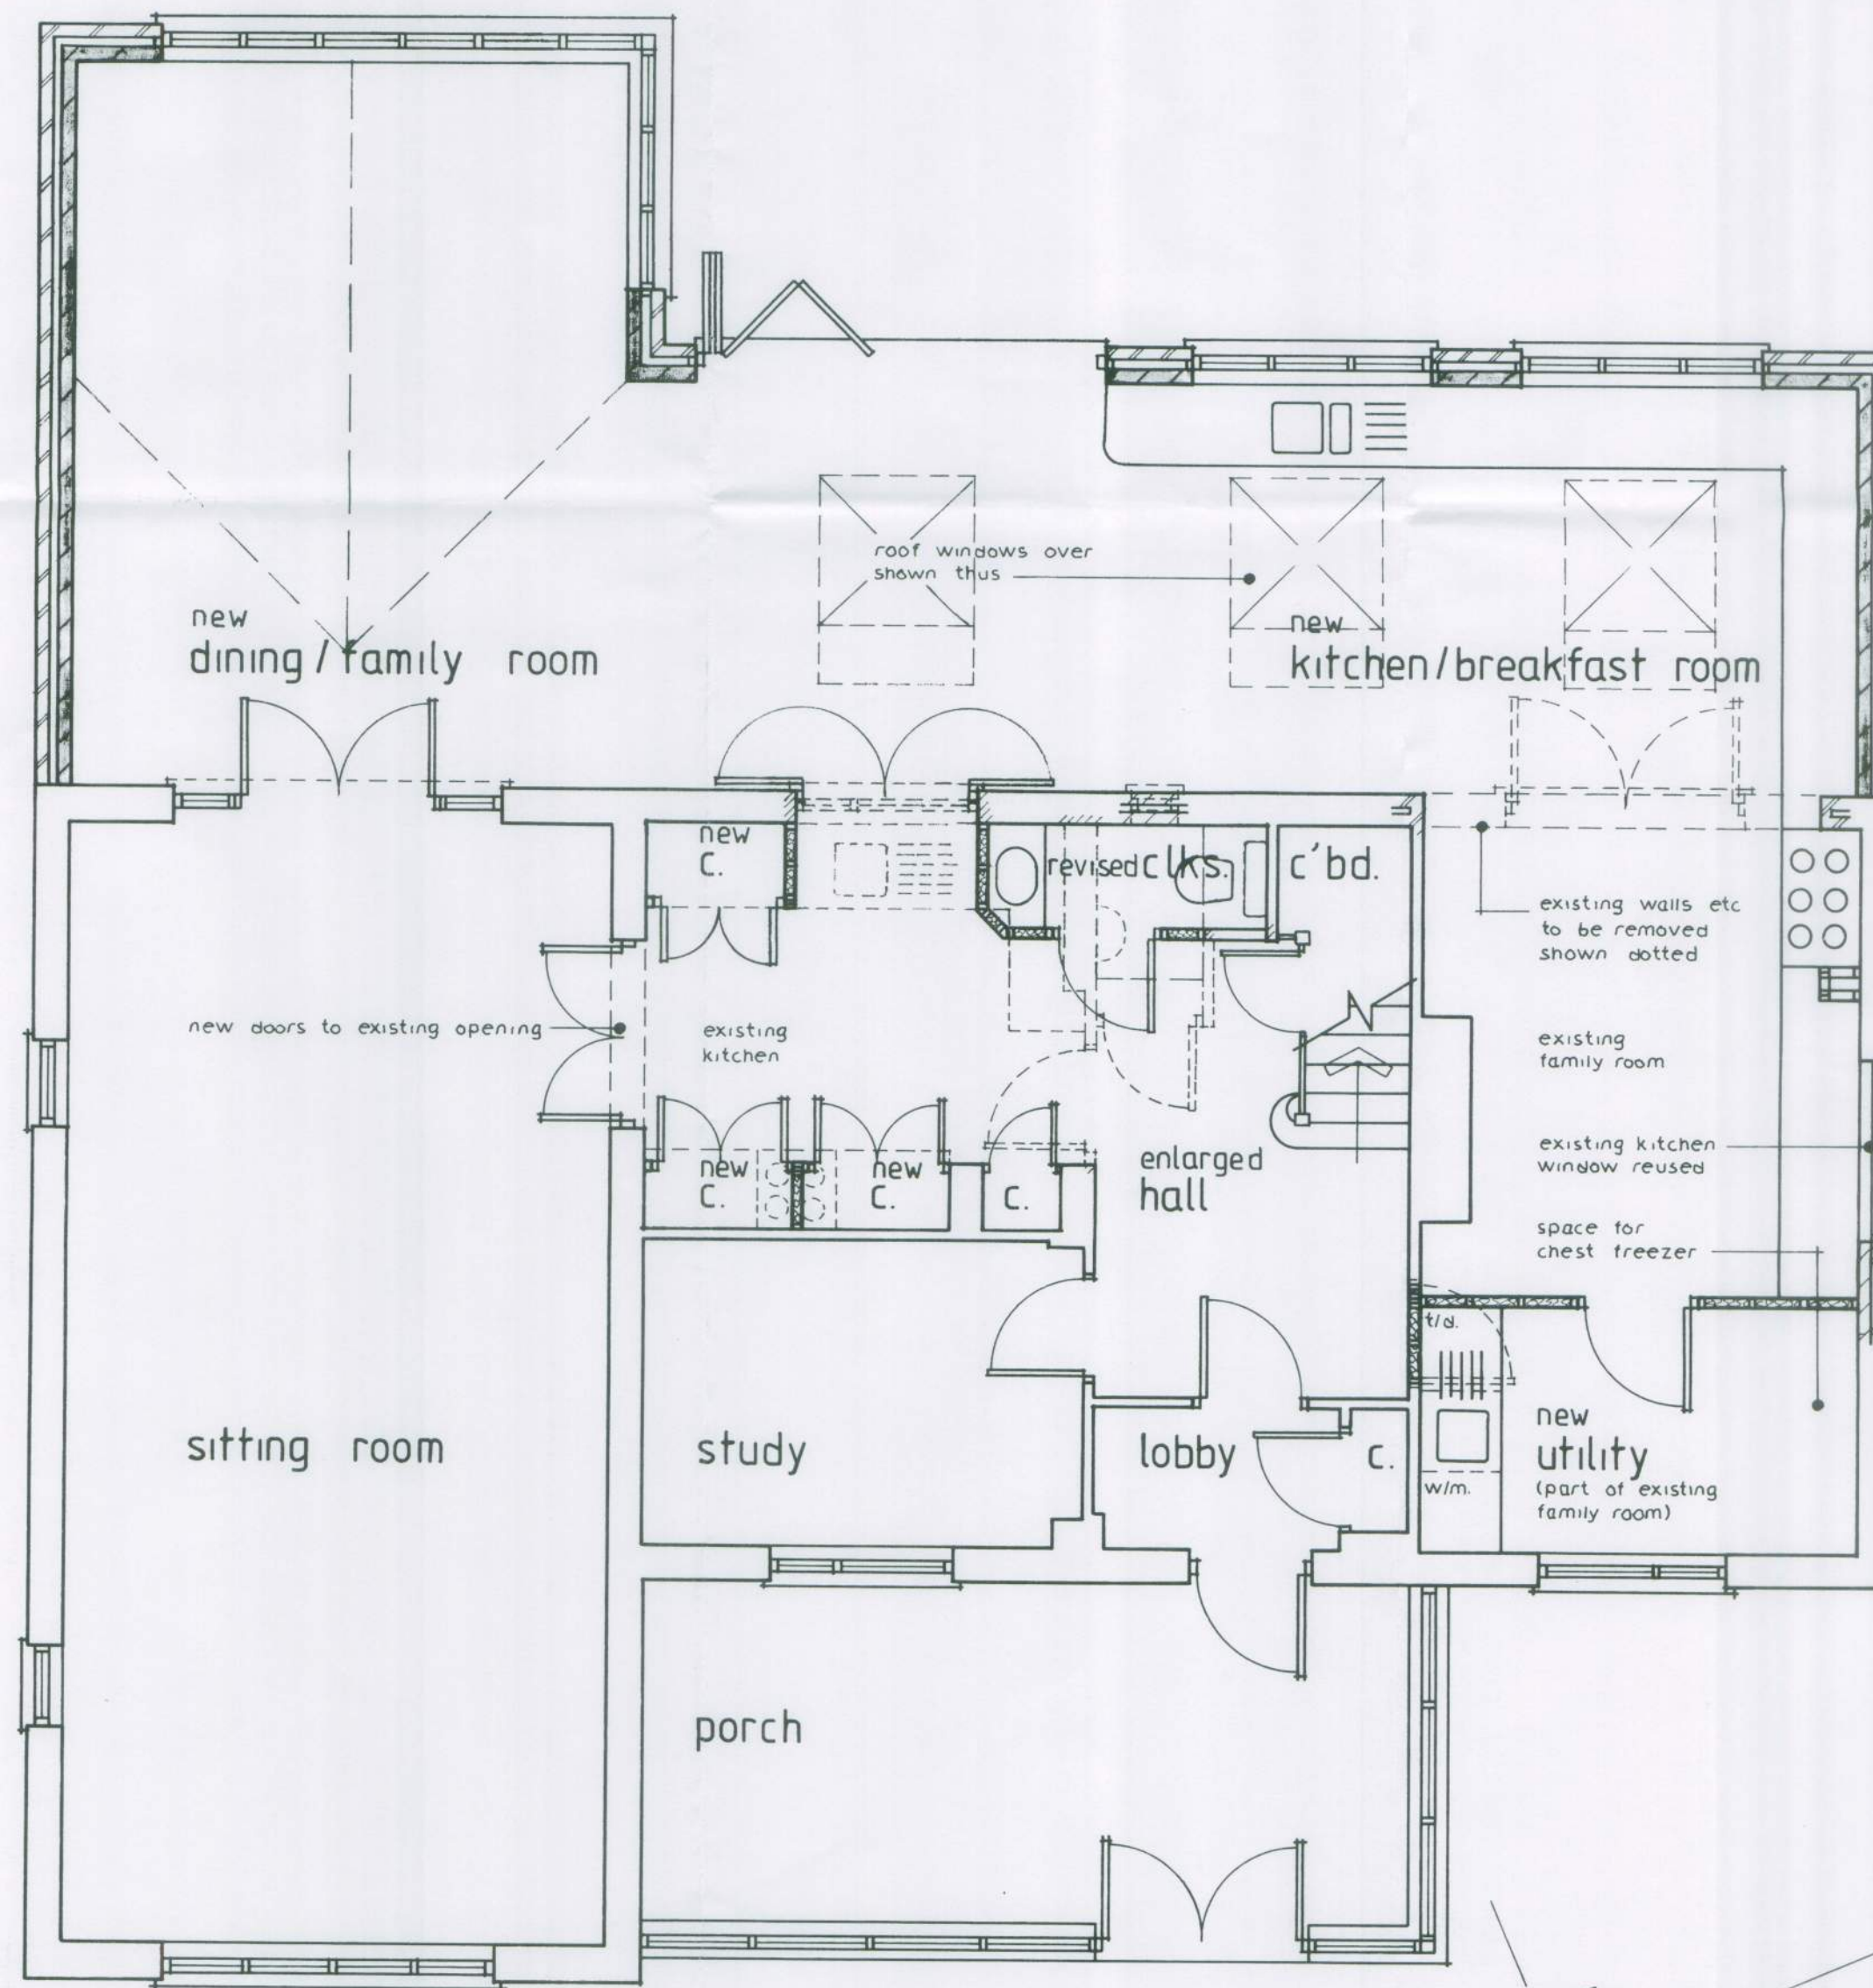

GROUND FLOOR PLAN

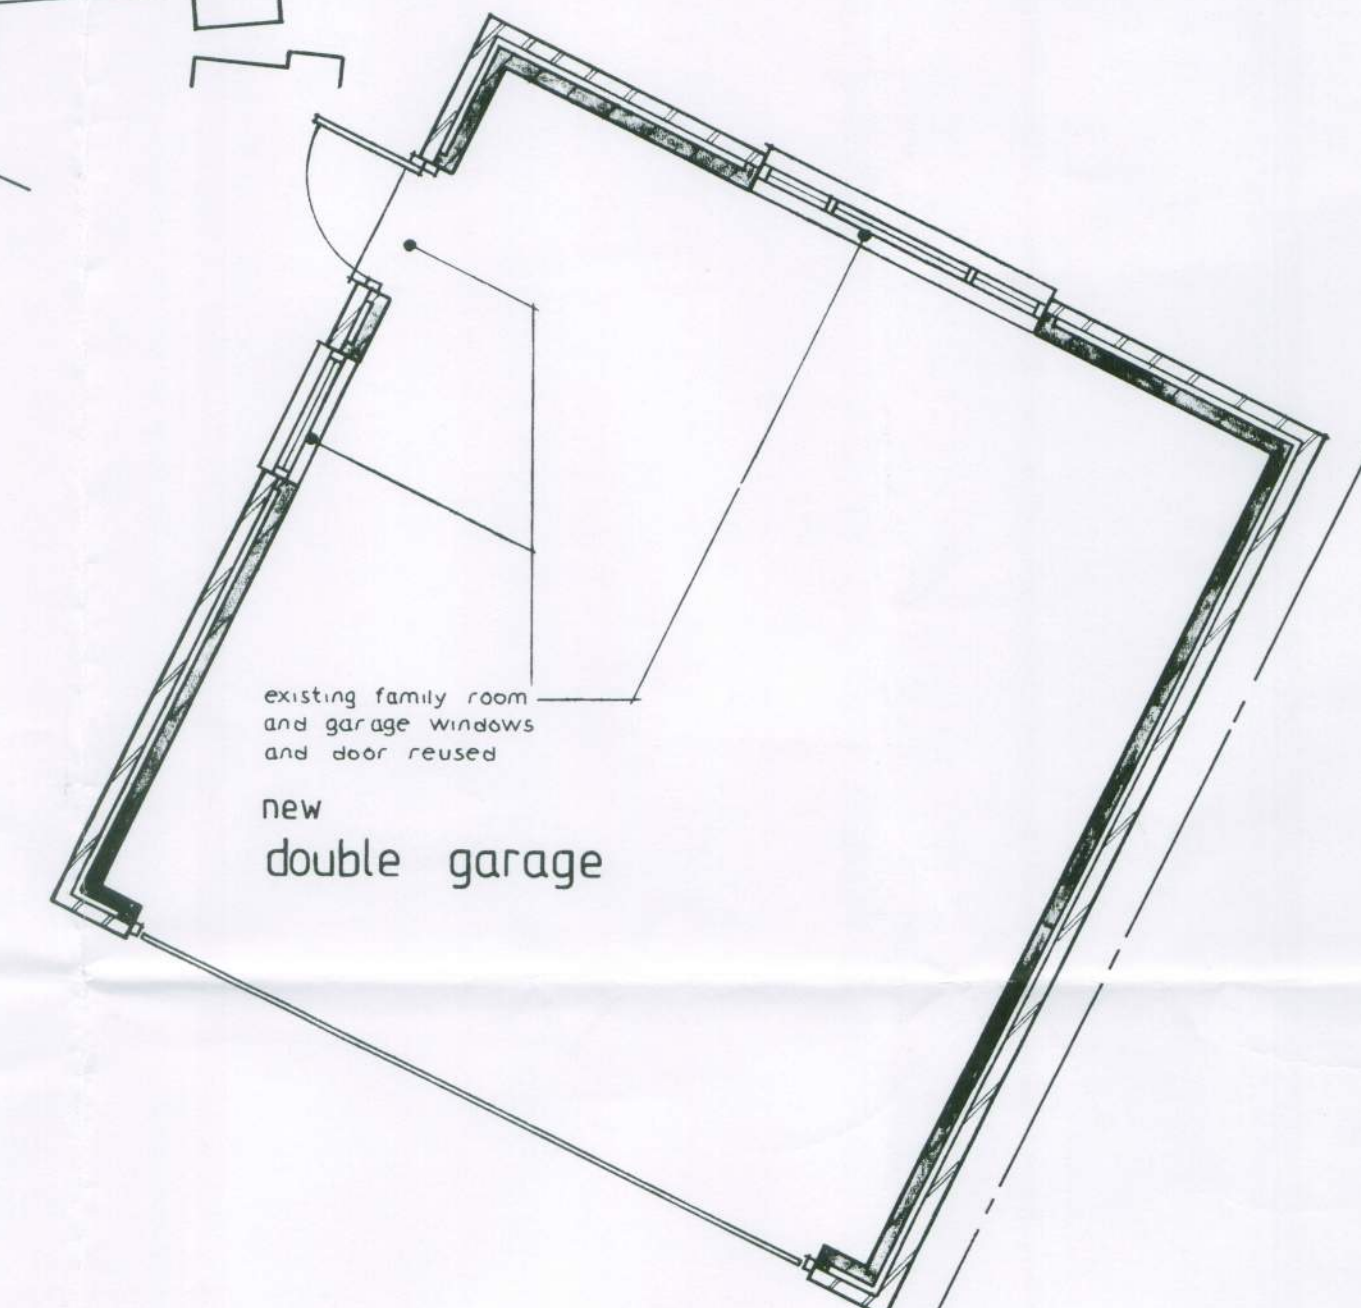

line of existing garage to be removed shown dotted

NOTES:


- All new materials to match existing.
- All works to be constructed within the site boundaries.

4 South Road Felpham Bognor Regis West Sussex PO22 8EF

Client Mr. & Mrs. A.G. ENTICOTT.		
Project PROPOSED EXTENSION & ALTERATIONS, 4, SOUTH ROAD, FELPHAM, W. SUSSEX.		
Drawing GROUND FLOOR PLAN. ELEVATIONS. SITE & LOCATION PLANS.	Scale/s 1:50. 1:100. 1:500 & 1:1250.	
Date FEB. '10	Drawn	Checked
Job No. 2010-11	Drawing No. 01	Revision A




EAST ELEVATION

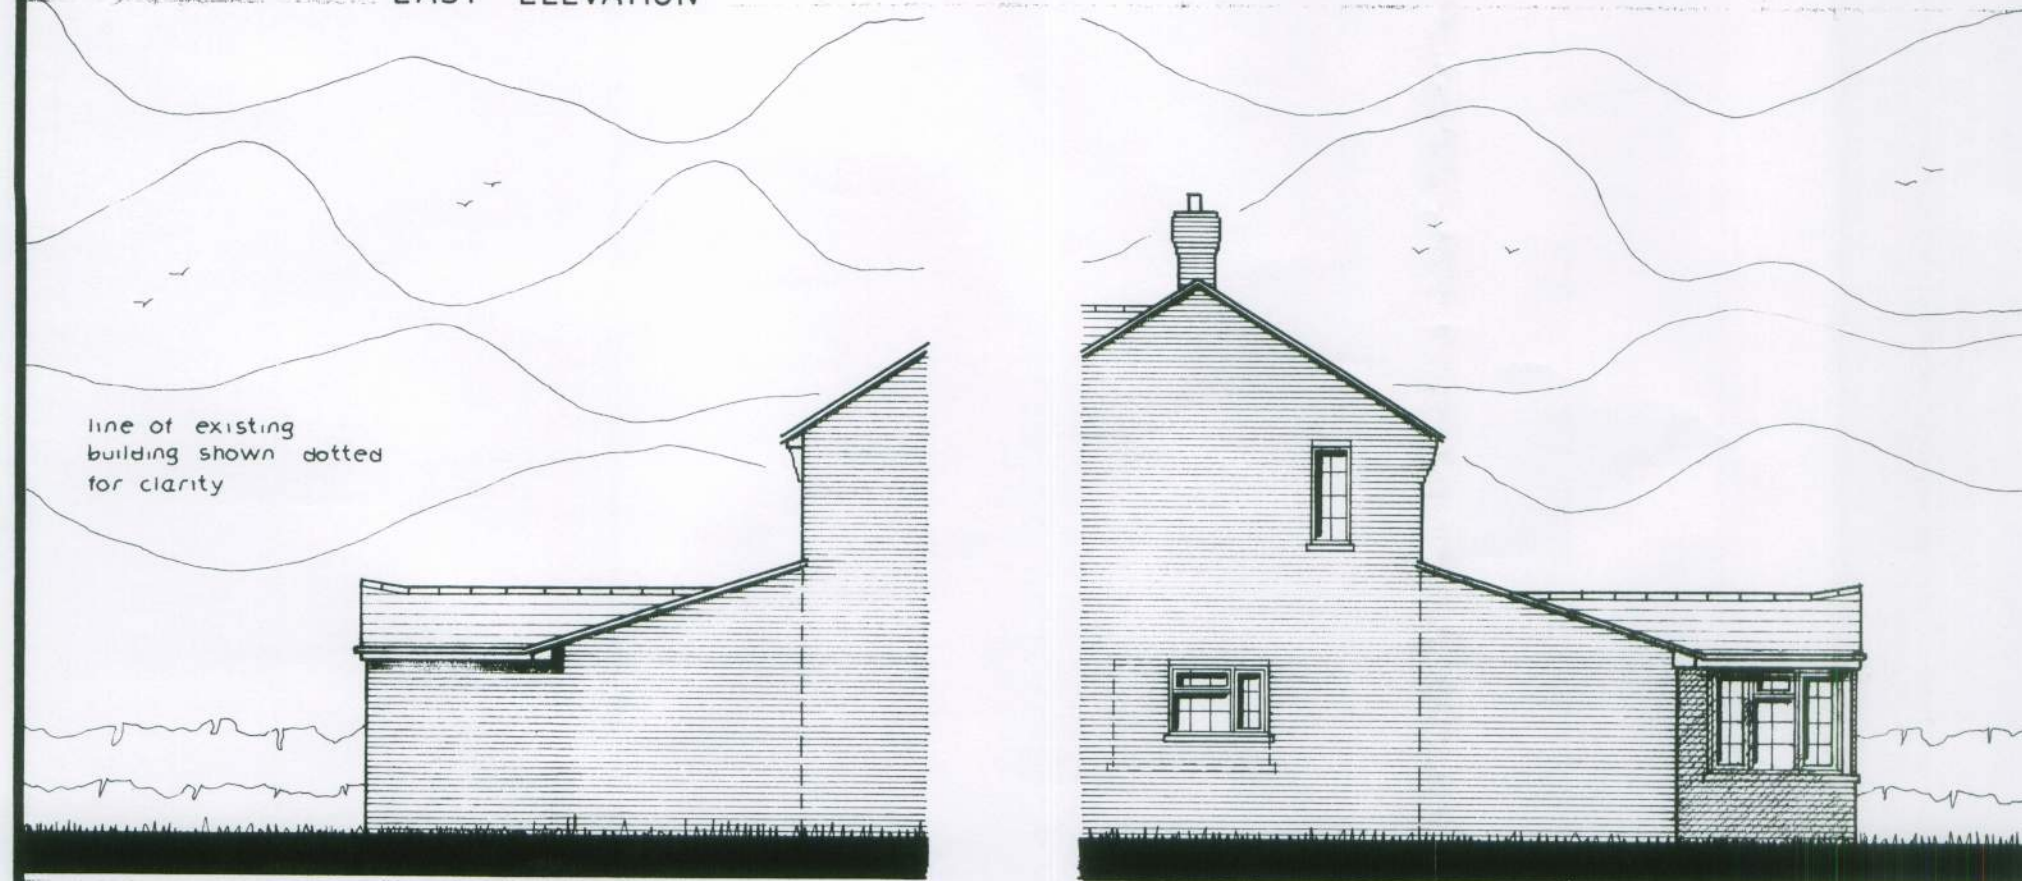


PART NORTH ELEVATION

PART SOUTH ELEVATION

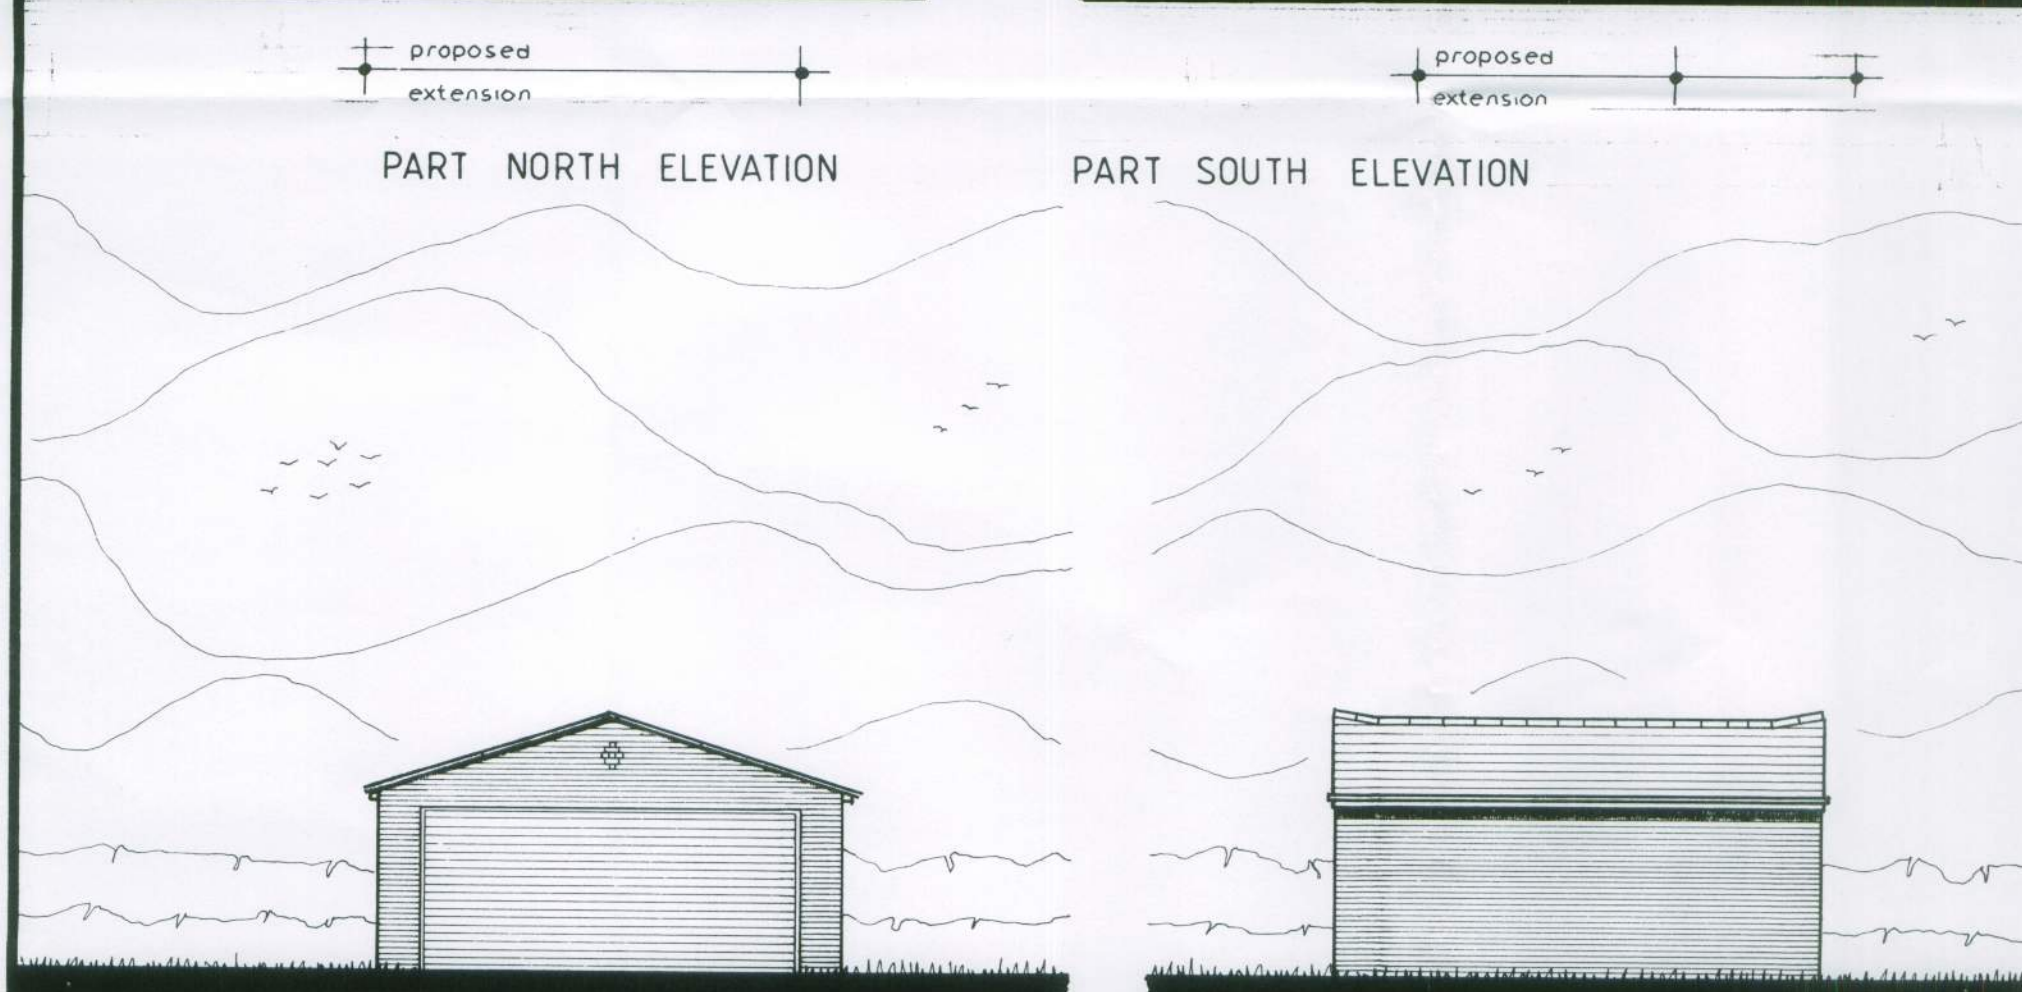

WEST ELEVATION

SOUTH ELEVATION

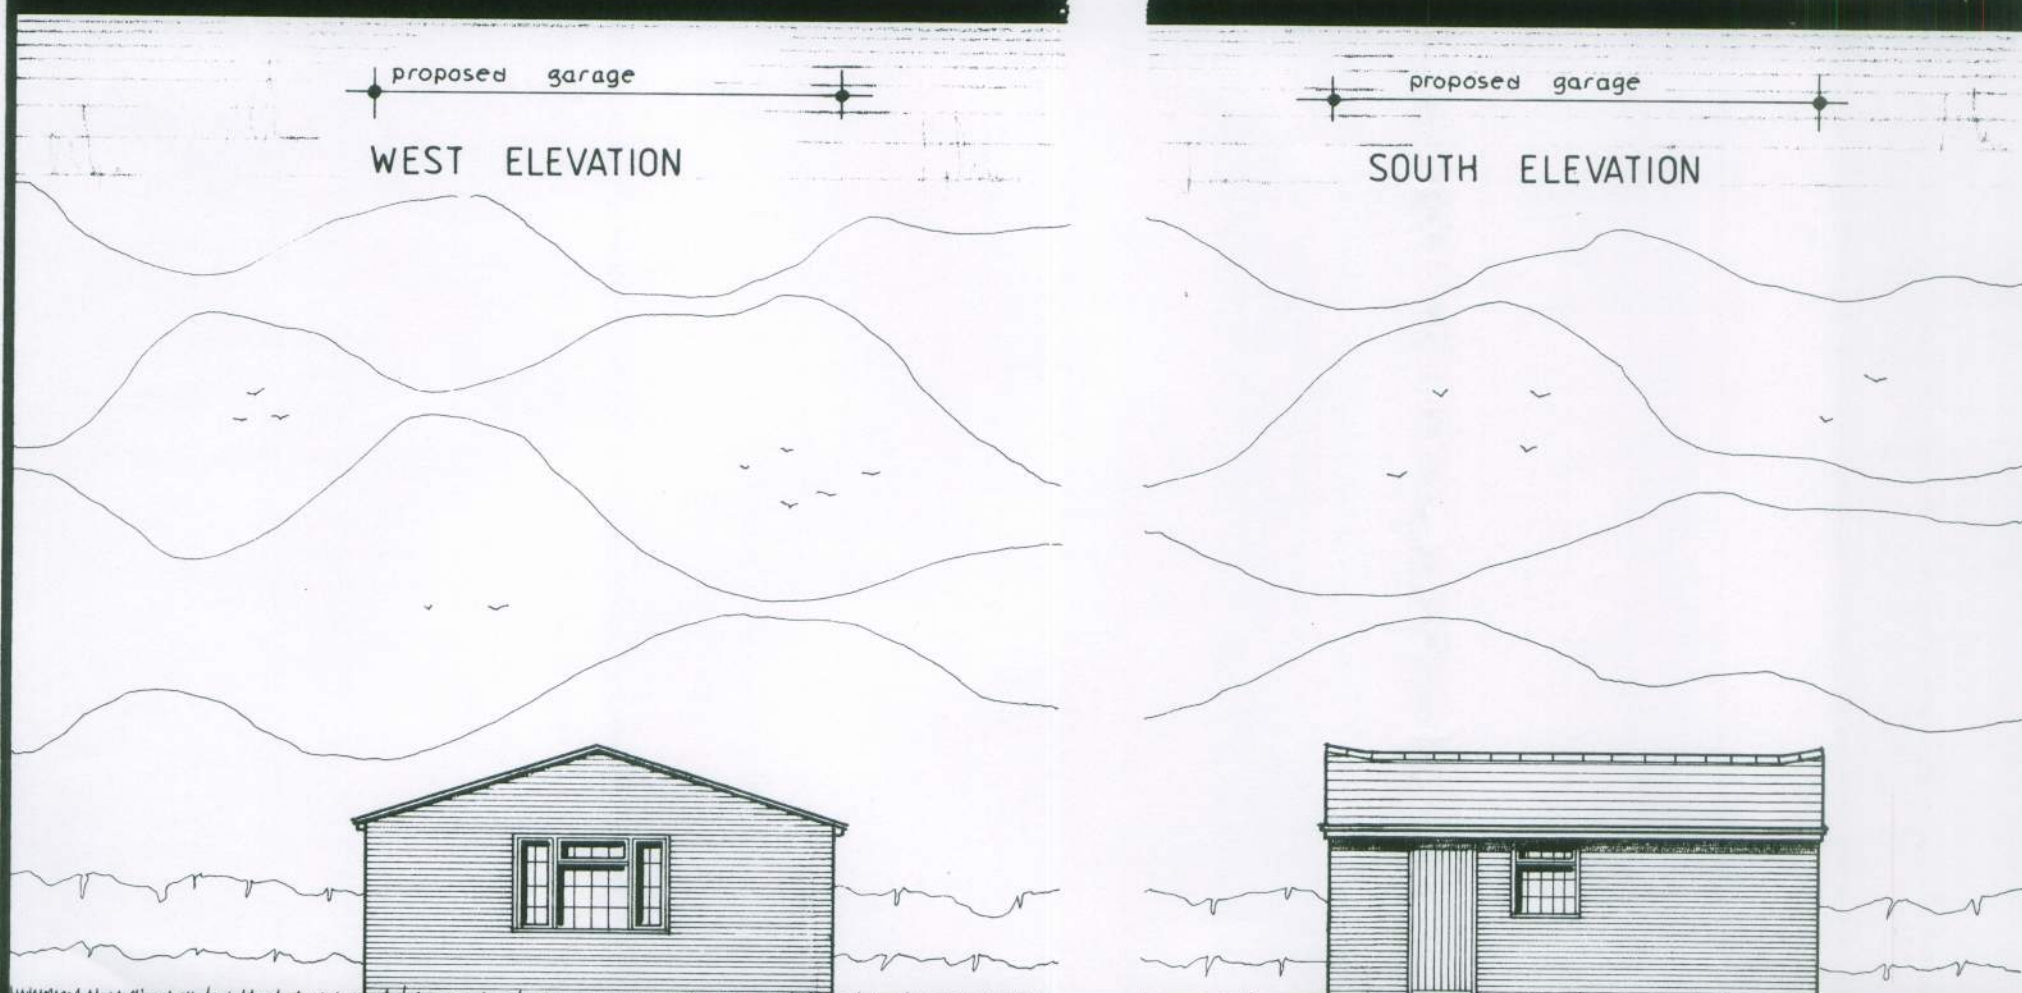

EAST ELEVATION

NORTH ELEVATION

boundary

boundary

