


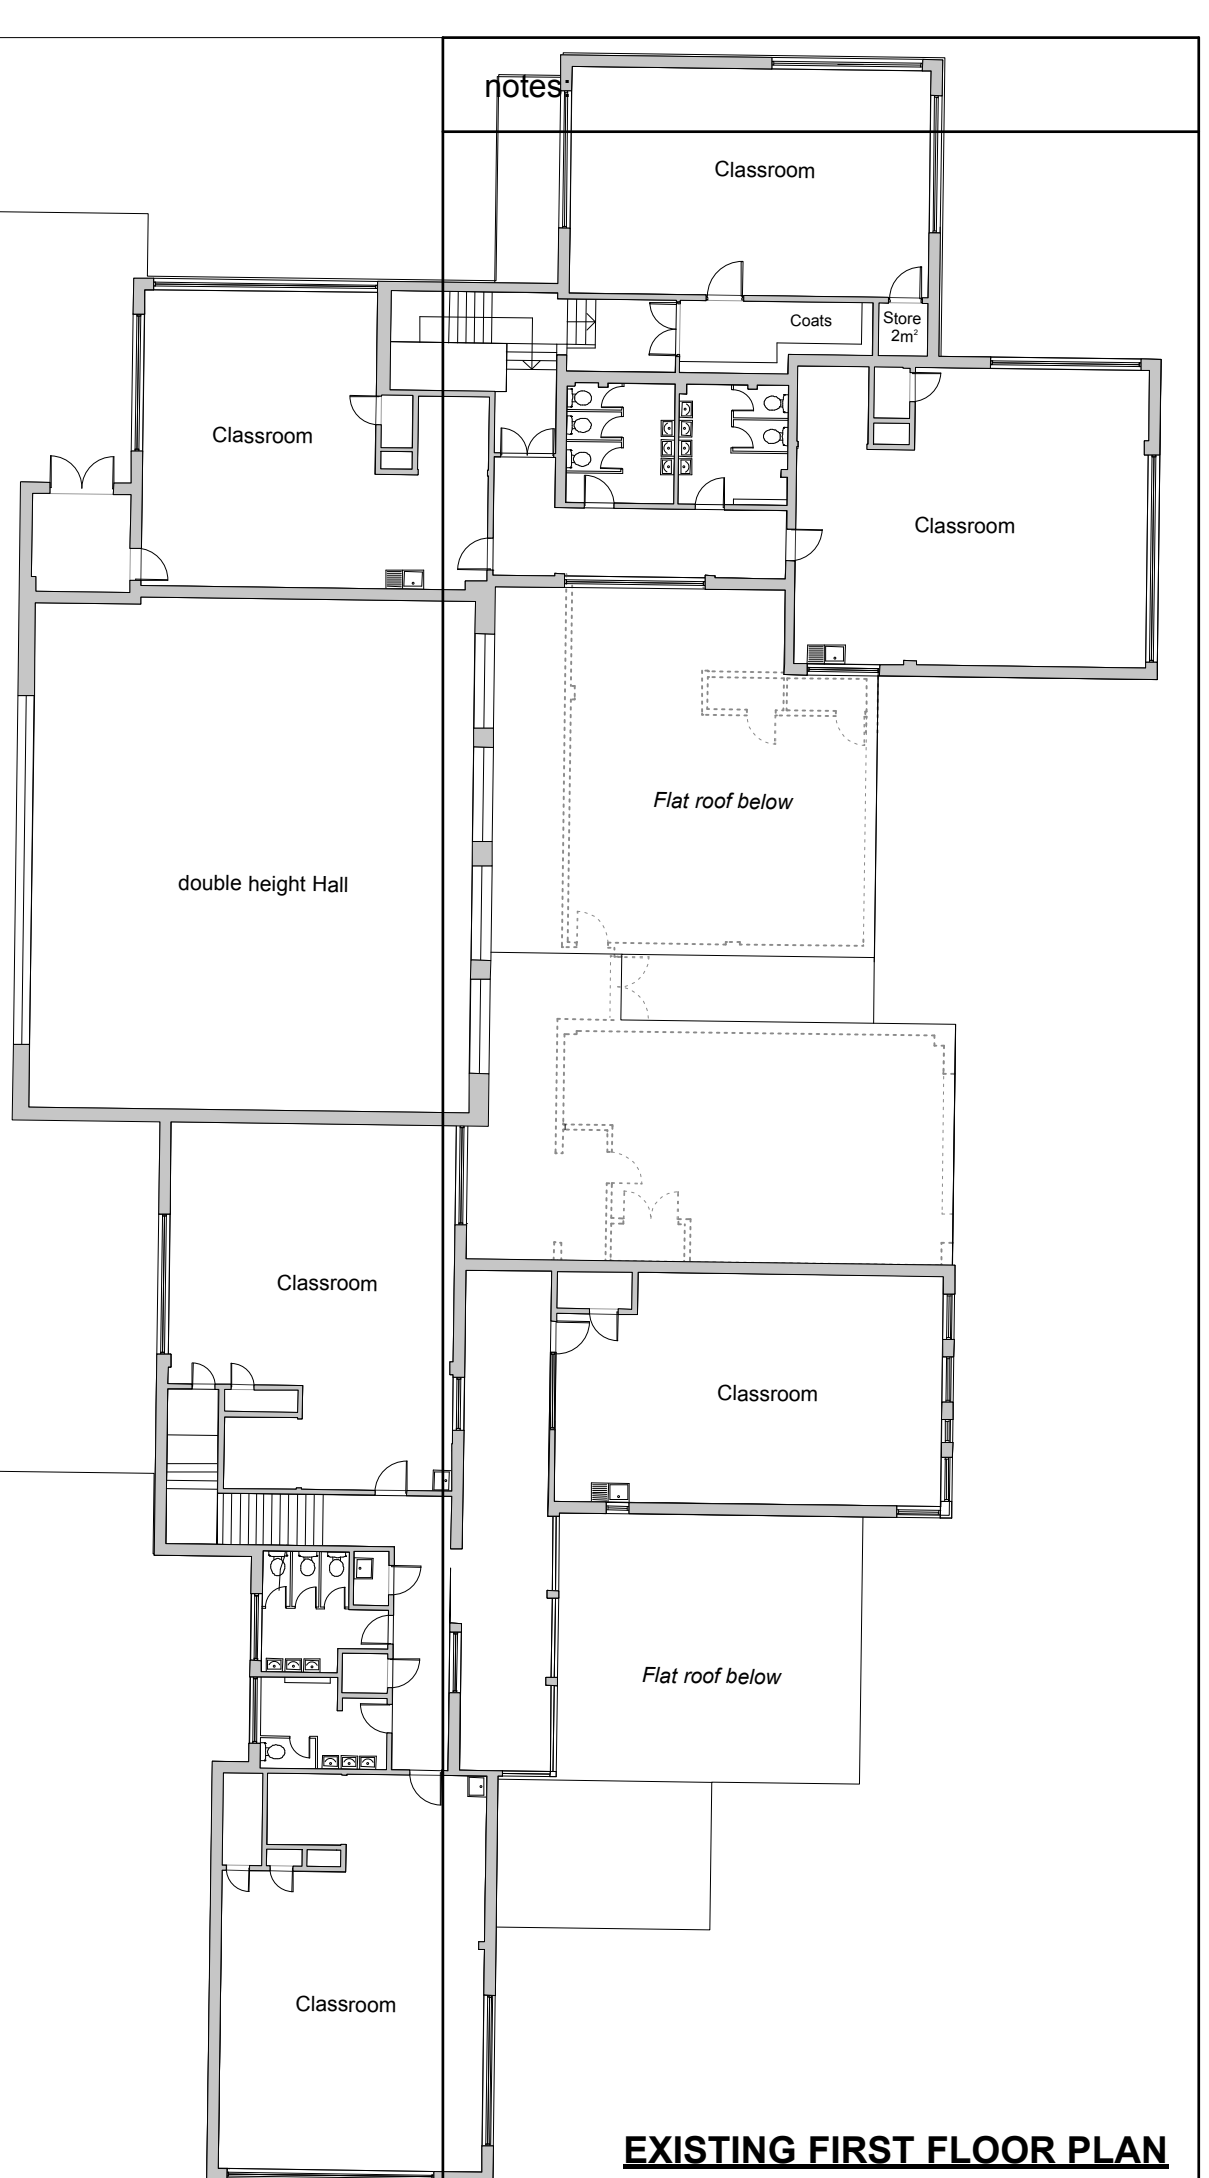


EXISTING FIRST FLOOR PLAN

amendments:

EXISTING GROUND FLOOR PLAN



SCALE 1:200

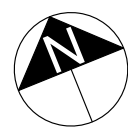

Felce & Guy Partnership LLP
Architects

Studio 5 | English Close | Hove | BN3 7ET
T: 01273 736217 E: info@felceandguy.co.uk

project: LINK EXTENSION

location: BISHOP TUFNELL JUNIOR & INFANTS SCHOOLS, FELPHAM

client: SCHOOL GOVERNORS

drawing: EXISTING GROUND AND FIRST FLOOR PLANS

scale: 1:200

page: A1

drawn by: JM

checked by: AW

date:
AUG 19

drawing number:
2261.7/02

revision:
-

© Felce & Guy Partnership LLP