



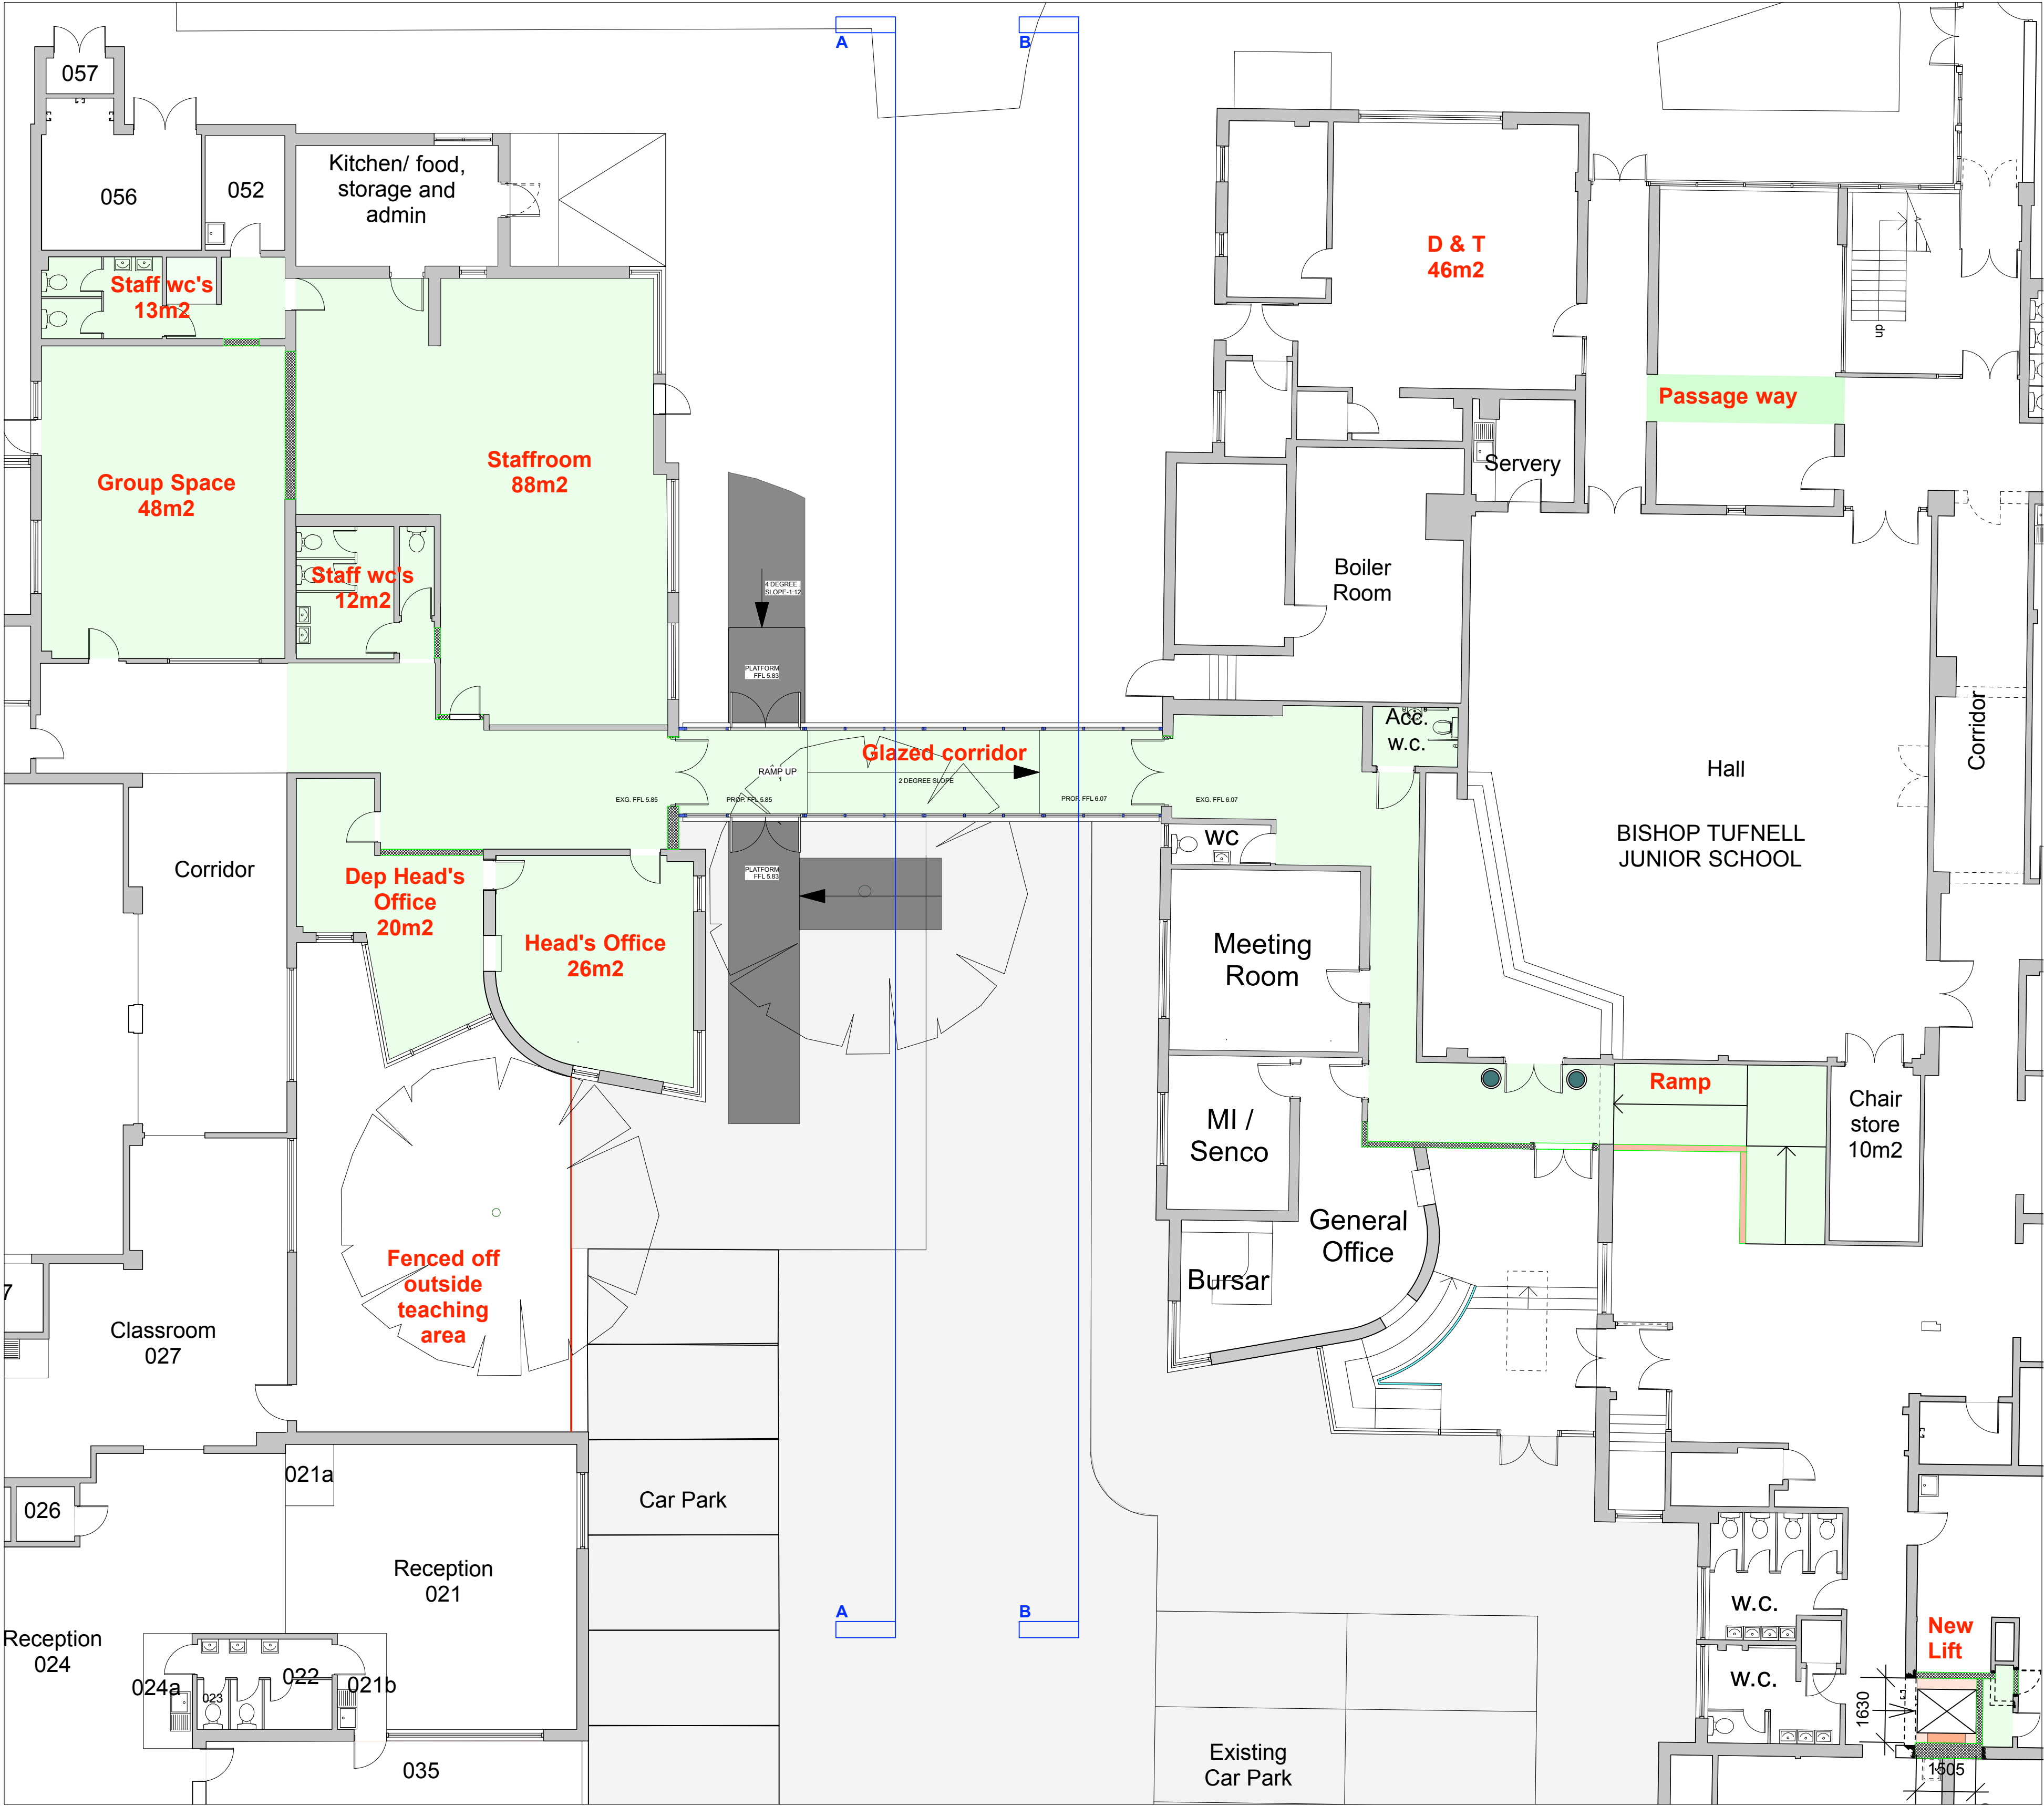

PROPOSED GROUND FLOOR PLAN

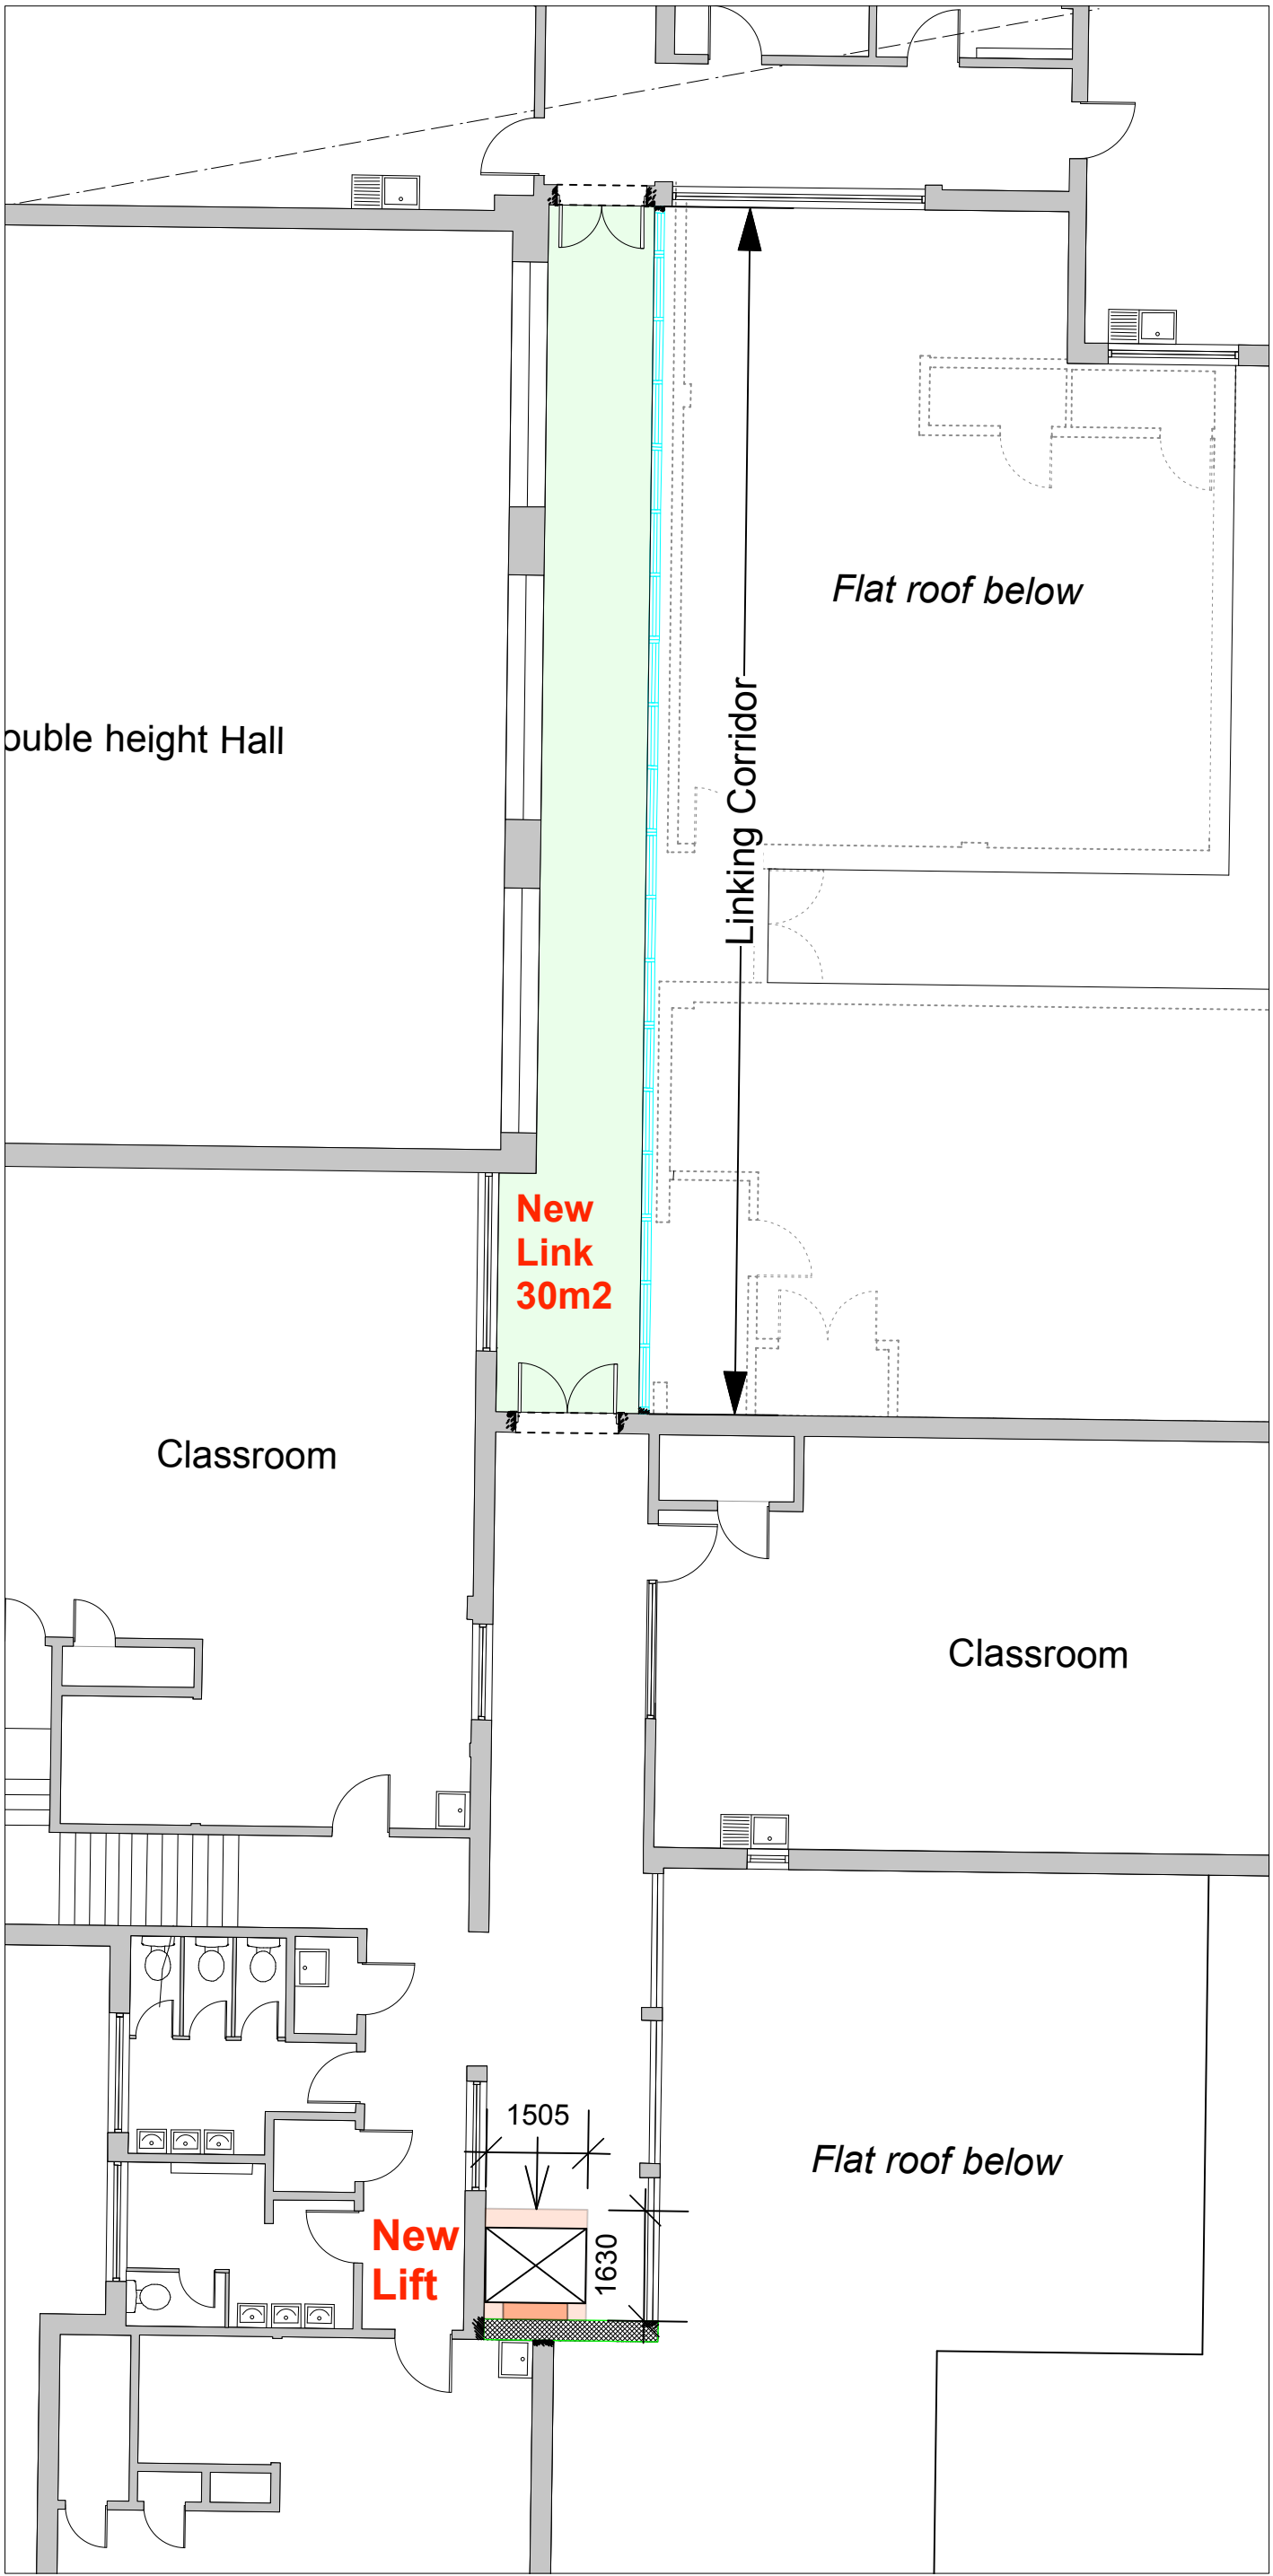

PROPOSED FIRST FLOOR PLAN

notes:

amendments:

Felce & Guy Partnership LLP
Architects

Studio 5 | English Close | Hove | BN3 7ET
T: 01273 736217 E: info@felceandguy.co.uk

project:	LINK EXTENSION		
location:	BISHOP TUFNELL JUNIOR & INFANTS SCHOOLS, FELPHAM		
client:	SCHOOL GOVERNORS		
drawing:	PROPOSED GROUND AND FIRST FLOOR PLANS		
scale:	1:100	page:	A1
drawn by:	JM	checked by:	AW
date:	AUG 19	drawing number:	2261.7/04
		revision:	-

© Felce & Guy Partnership LLP

