






PROPOSED SOUTH ELEVATION [INFANT & JUNIOR SCHOOLS]

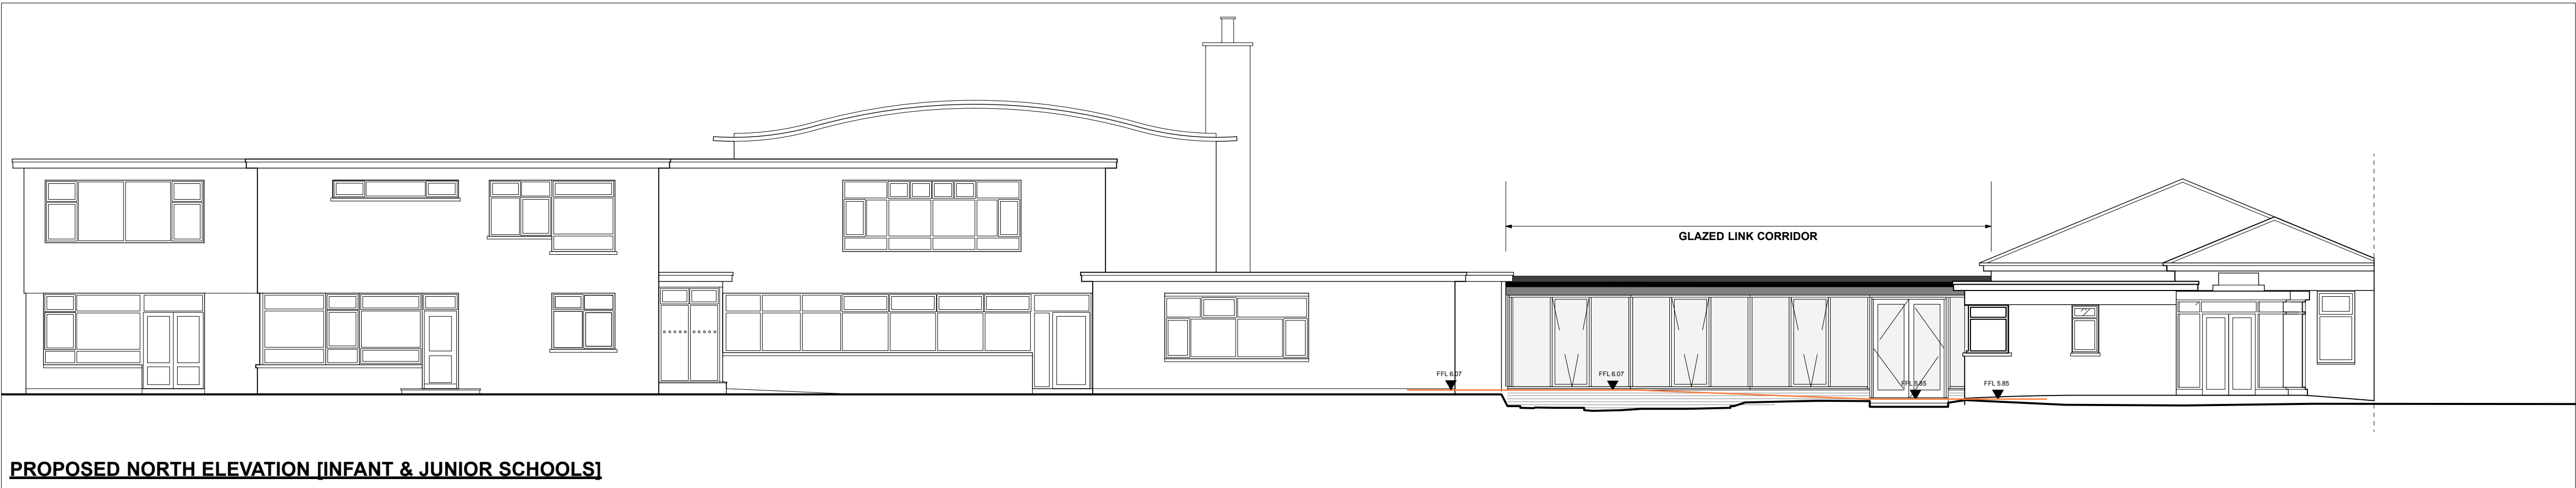

PROPOSED NORTH ELEVATION [INFANT & JUNIOR SCHOOLS]

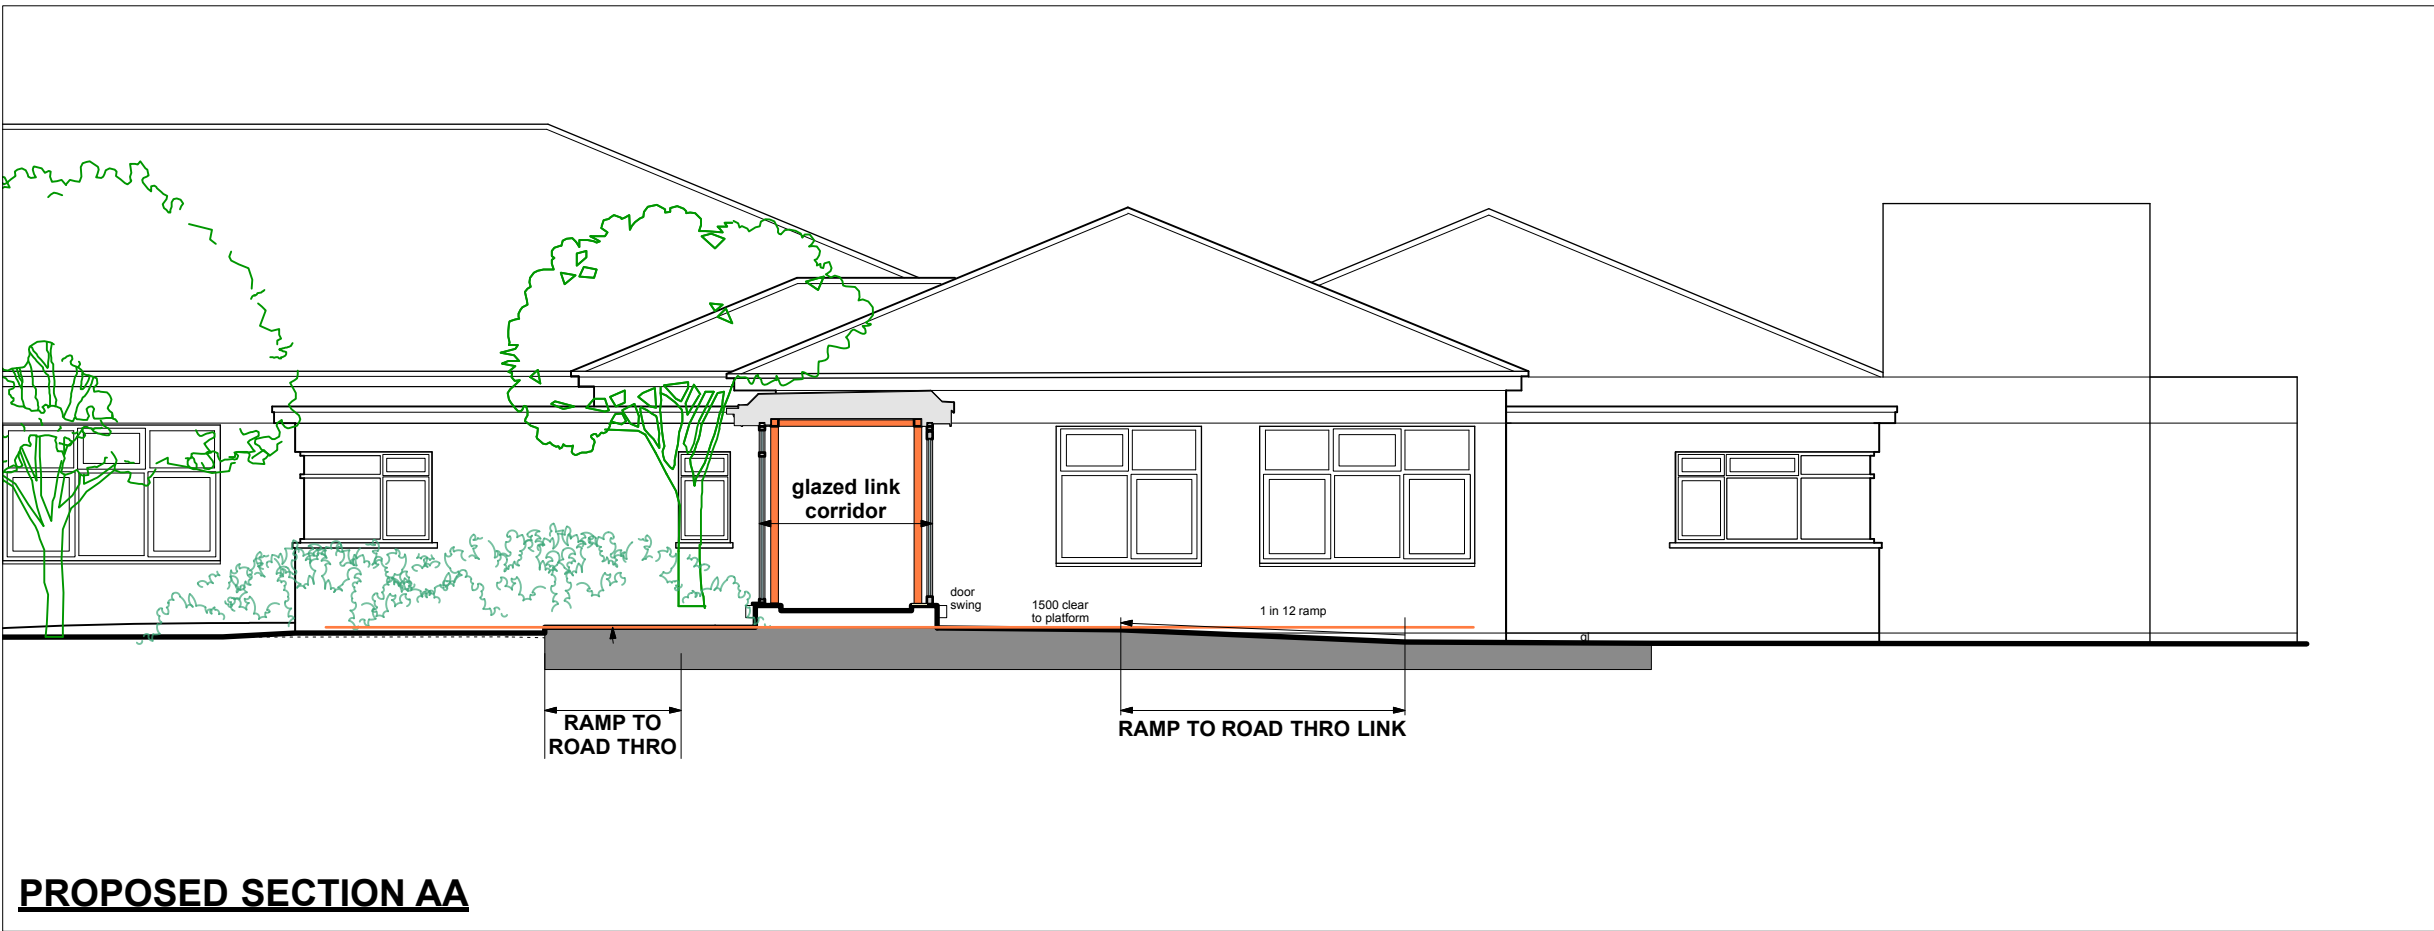

PROPOSED SECTION AA

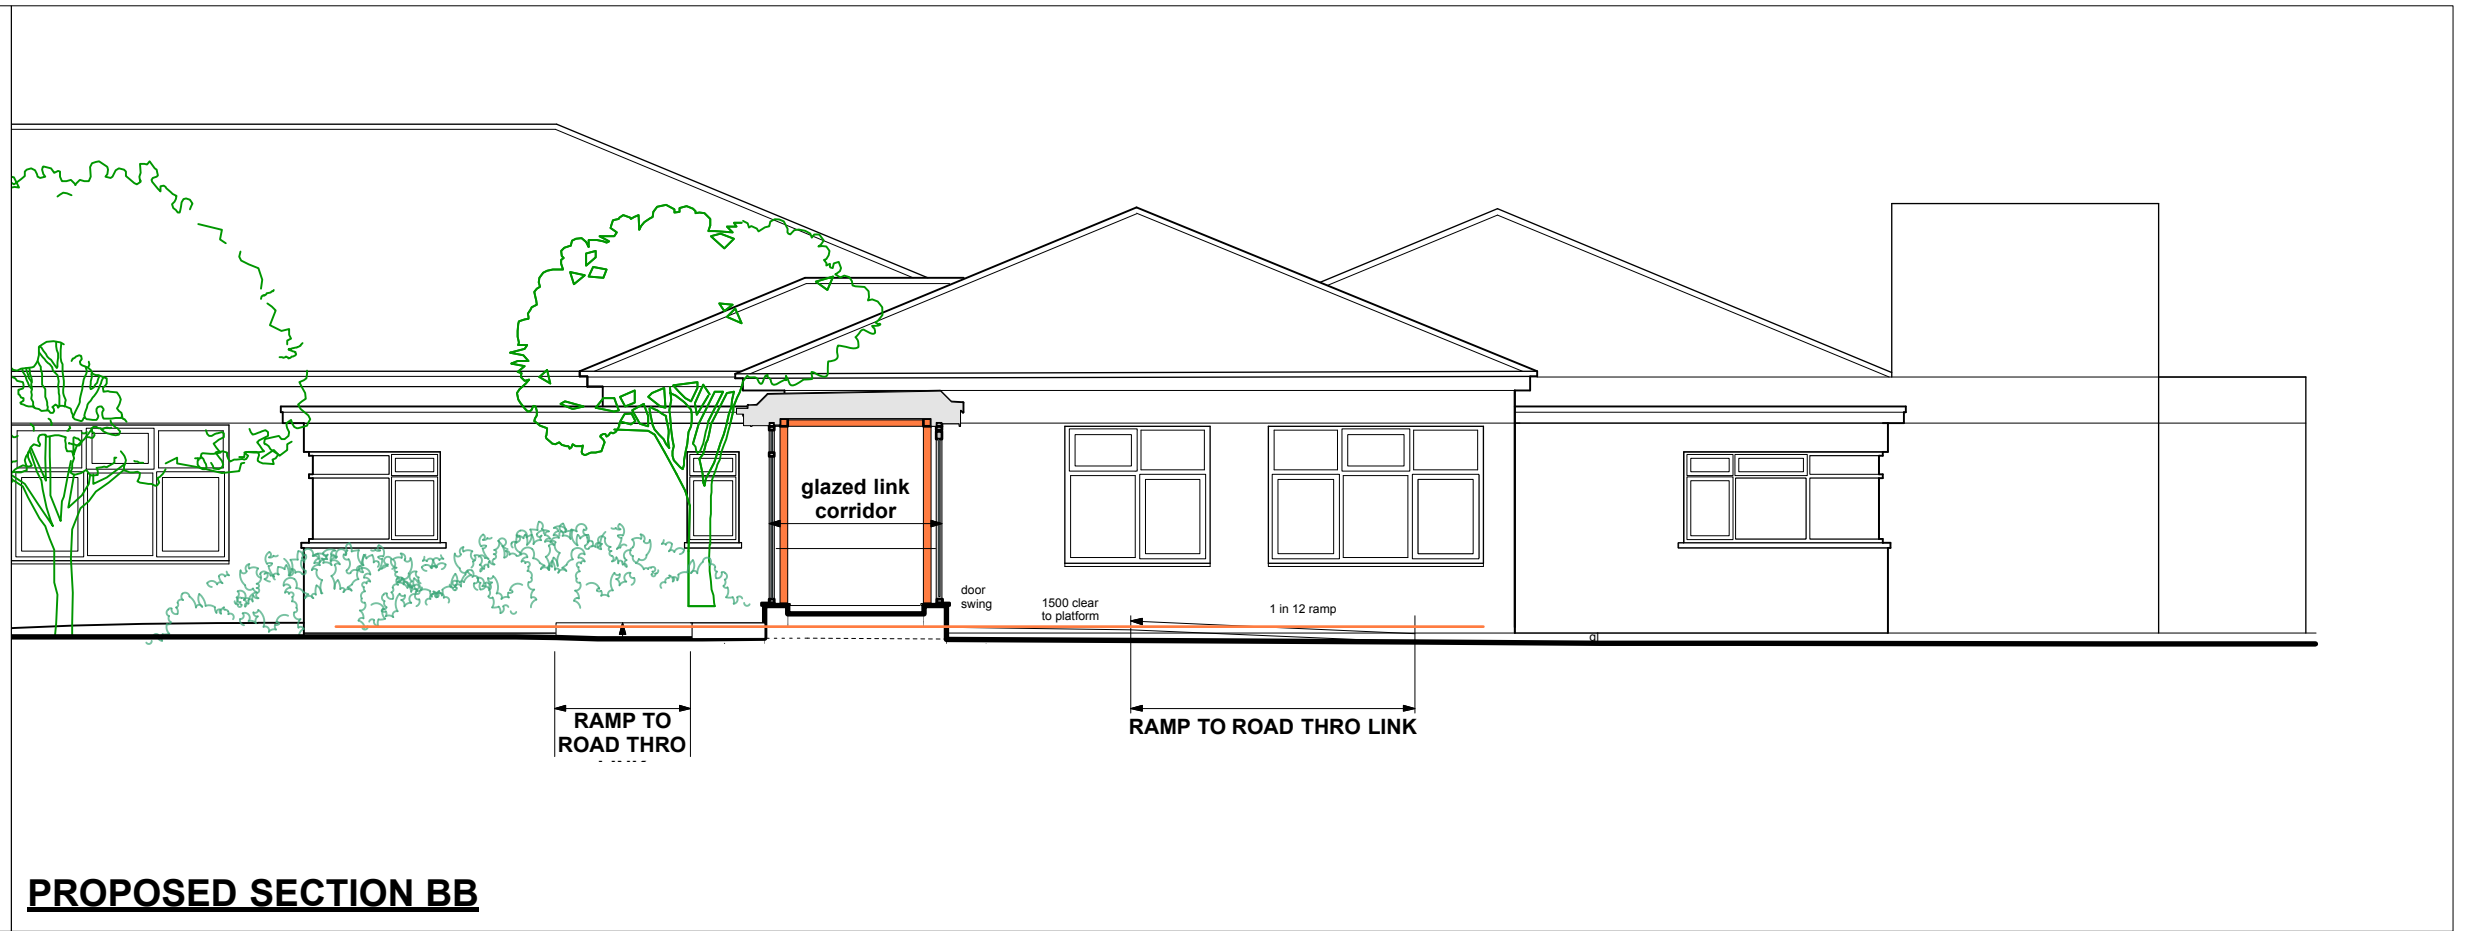

PROPOSED SECTION BB



PROPOSED EAST ELEVATION [JUNIOR SCHOOL]

notes:

amendments:

Felce & Guy Partnership LLP
Architects

Studio 5 | English Close | Hove | BN3 7ET
T: 01273 736217 E: info@felceandguy.co.uk

project: LINK EXTENSION

location: BISHOP TUFNELL JUNIOR & INFANTS SCHOOLS, FELPHAM

client: SCHOOL GOVERNORS

drawing: PROPOSED ELEVATIONS AND SECTION AA

scale: 1:100 page: A1

drawn by: JM checked by: AW

date: AUG 19 drawing number: 2261.7/06 revision: -

© Felce & Guy Partnership LLP

0 1m 2m 3m 4m 5m
SCALE 1:100