


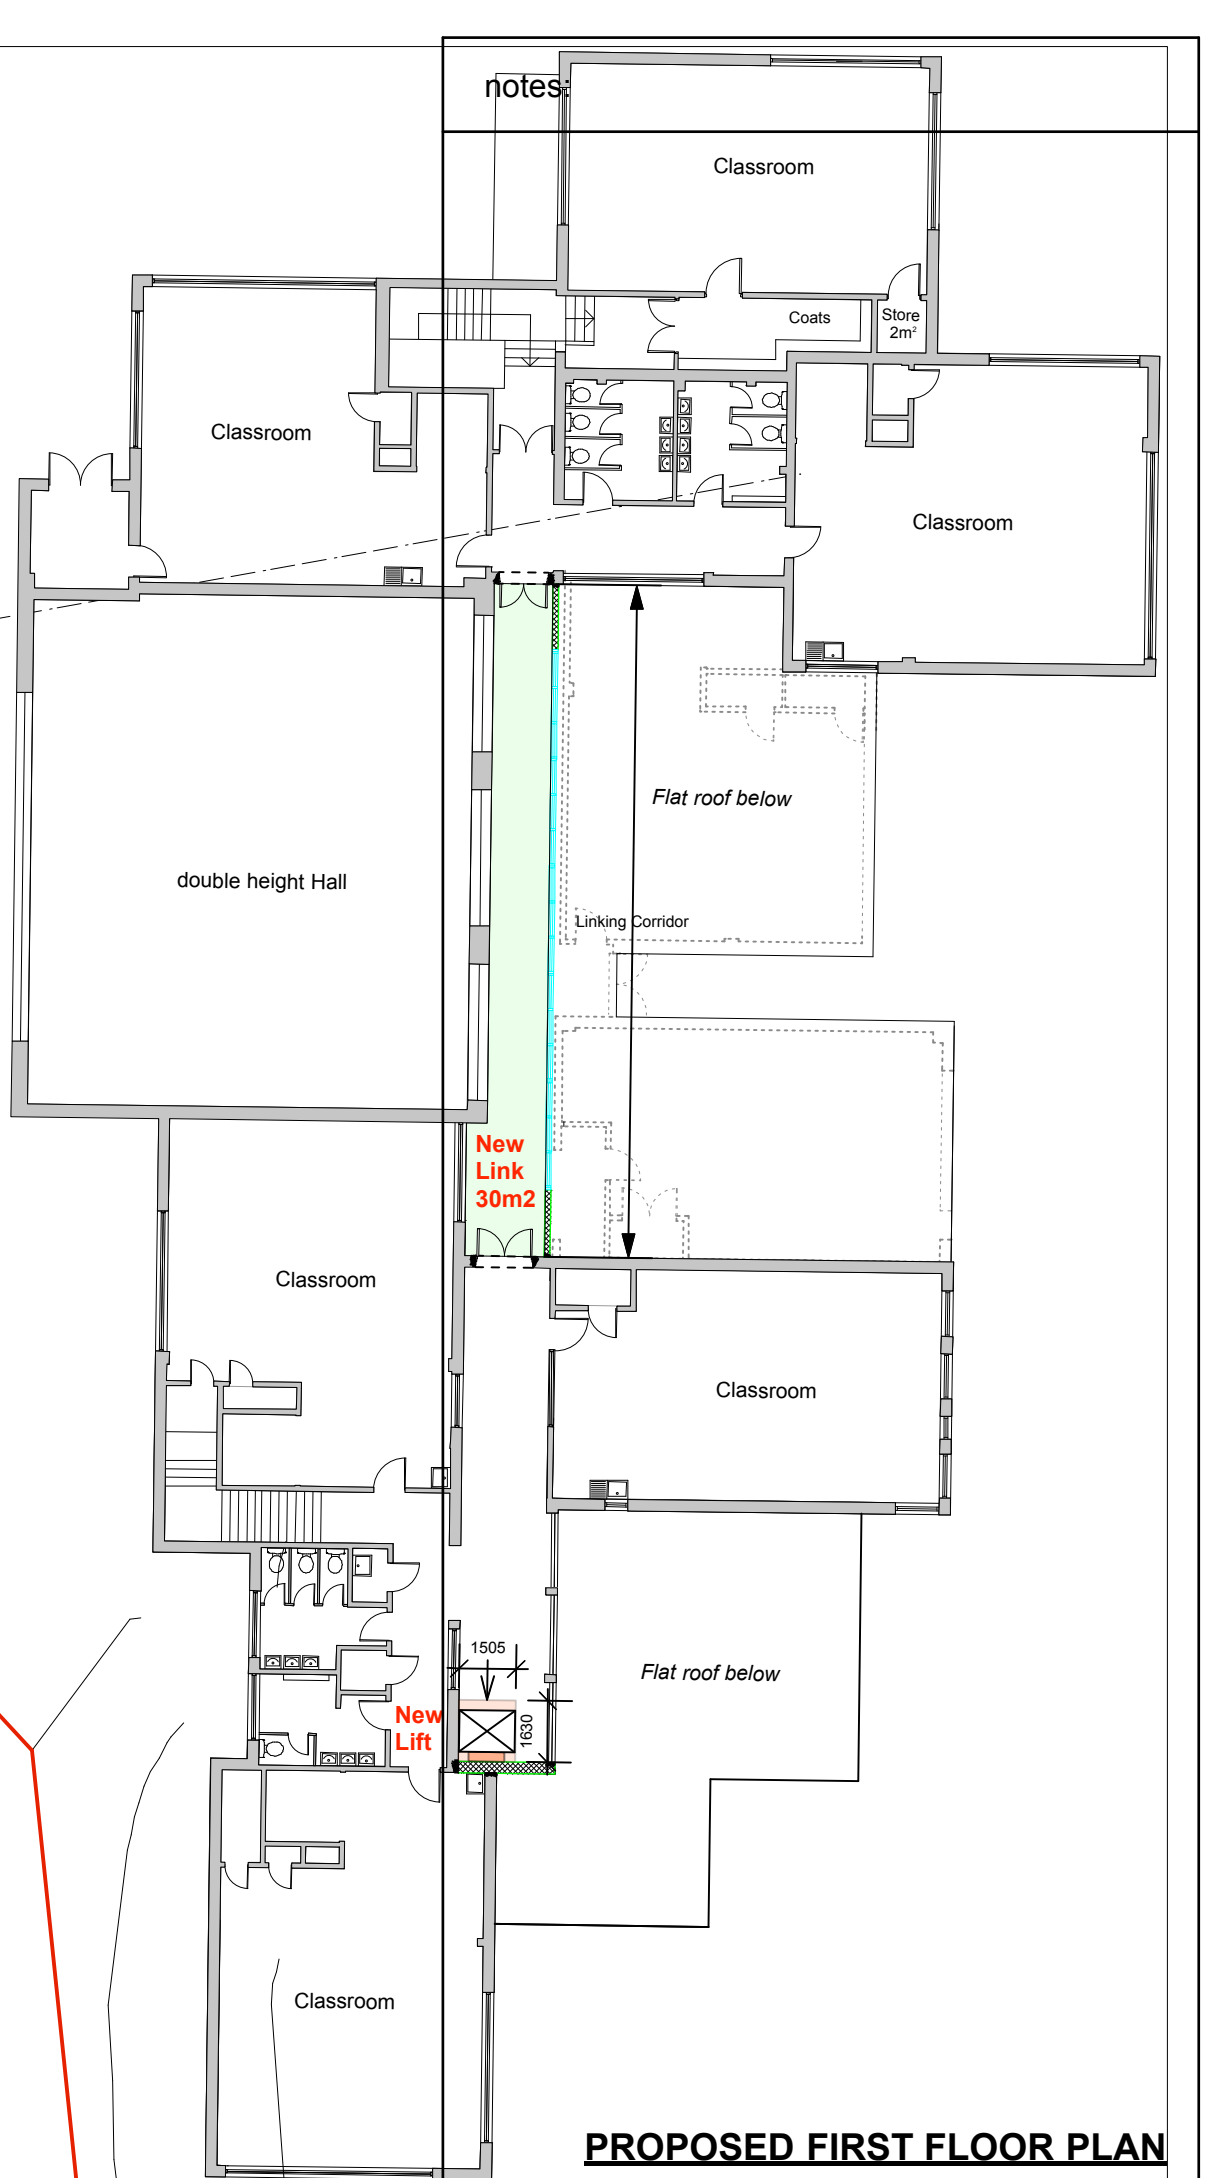

amendments:

Felce & Guy Partnership LLP Architects Studio 5 English Close Hove BN3 7ET T: 01273 736217 E: info@felceandguy.co.uk		
project:	LINK EXTENSION	
location:	BISHOP TUFNELL JUNIOR & INFANTS SCHOOLS, FELPHAM	
client:	SCHOOL GOVERNORS	
drawing:	PROPOSED GROUND AND FIRST FLOOR PLANS	
scale:	1:200	page: A1
drawn by:	JM	checked by: AW
date:	AUG 19	revision: -
drawing number: 2261.7/03		
© Felce & Guy Partnership LLP		