
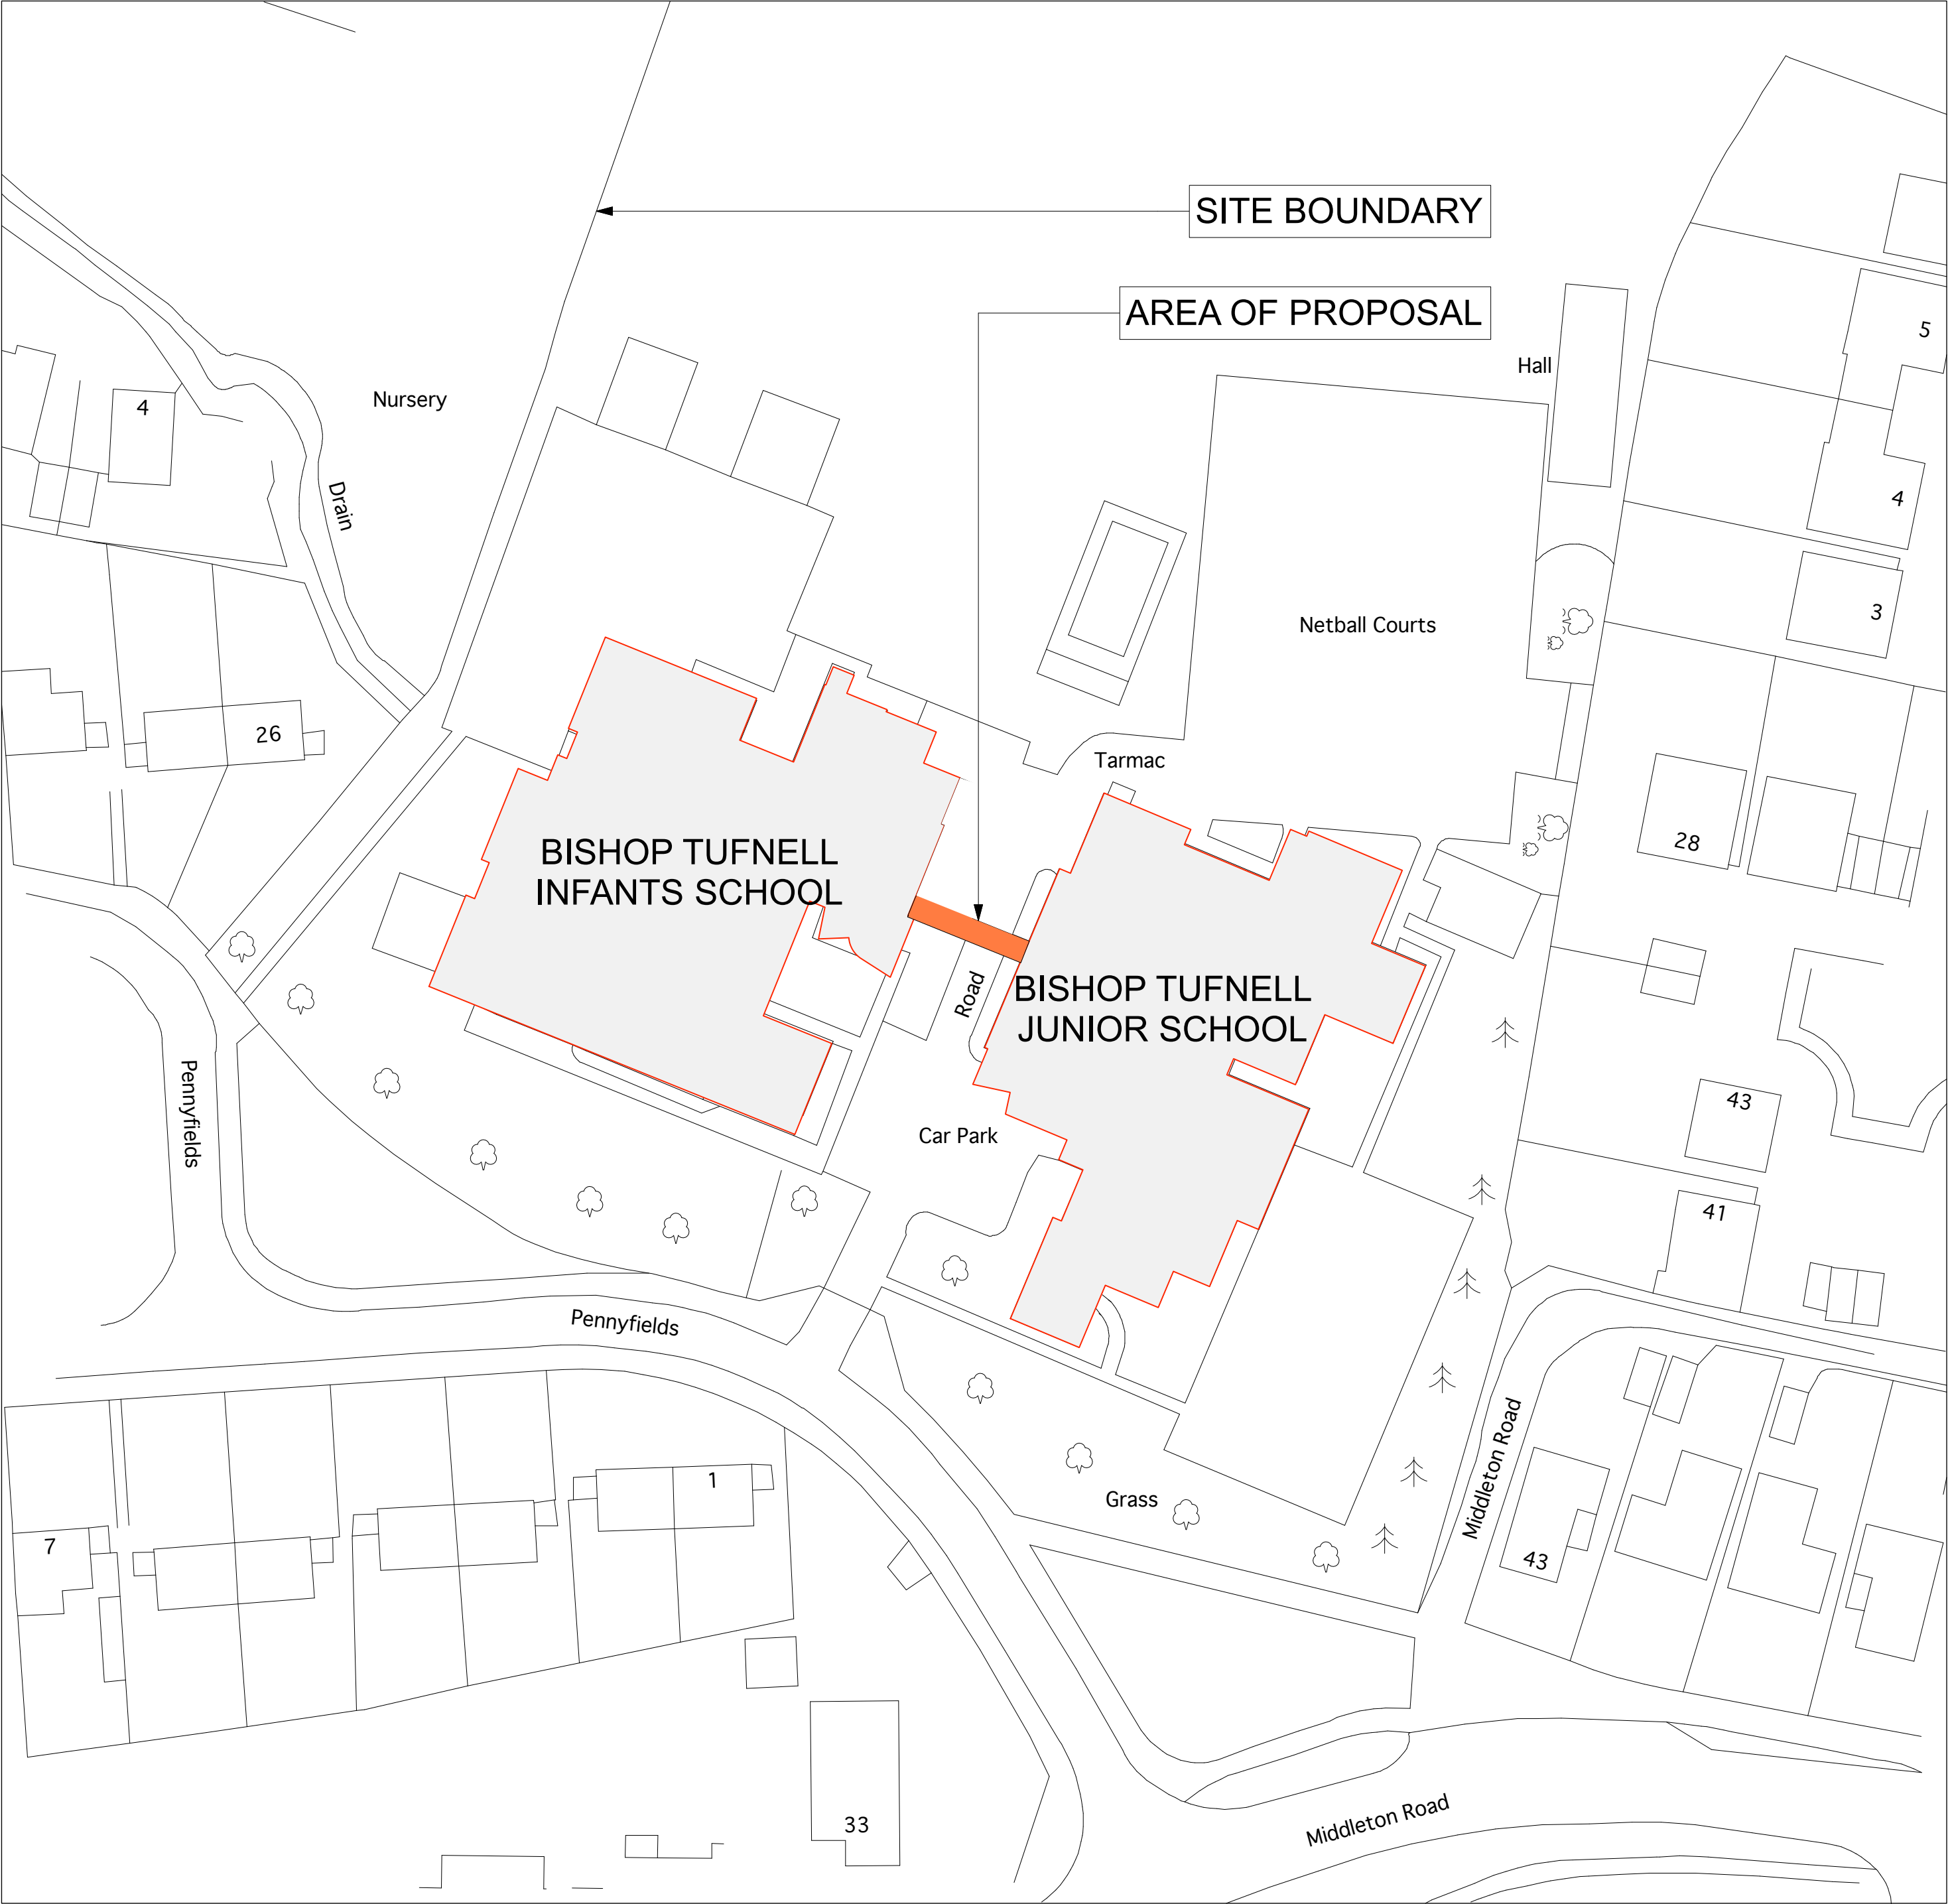
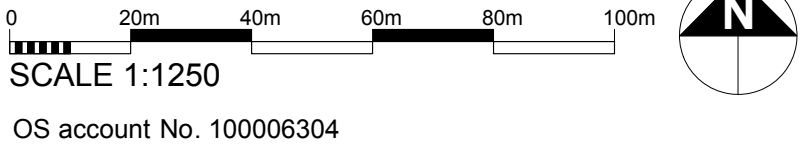


SITE PLAN

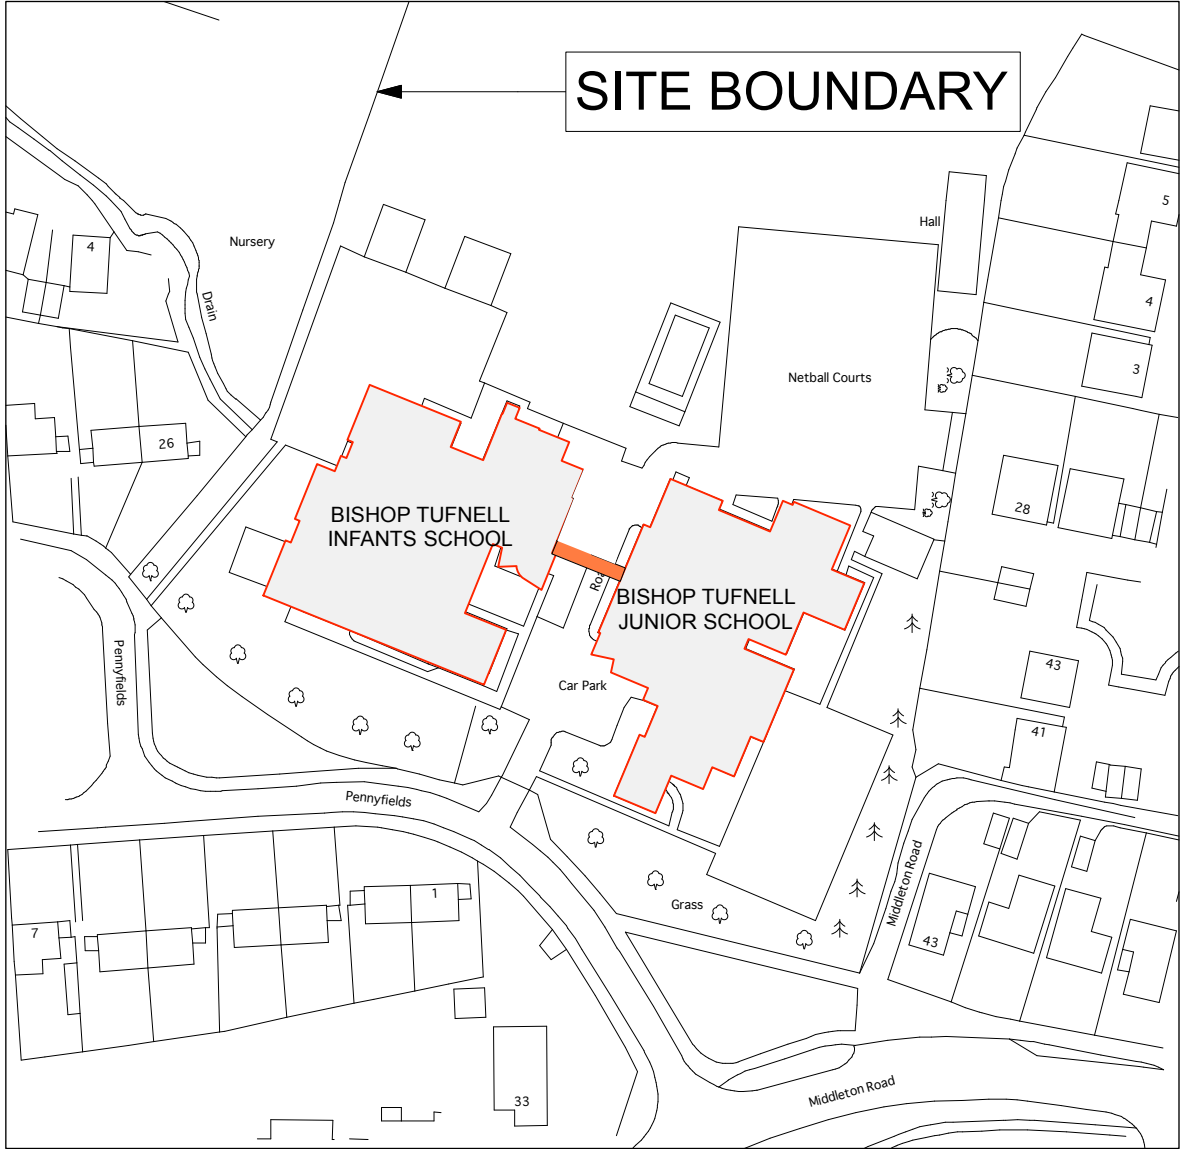

BLOCK PLAN

notes:

amendments:

Rev A
18-09-19

Road names added

Felce & Guy Partnership LLP
Architects

Studio 5 | English Close | Hove | BN3 7ET
T: 01273 736217 E: info@felceandguy.co.uk

project: LINK EXTENSION

location: BISHOP TUFNELL JUNIOR & INFANTS SCHOOLS, FELPHAM

client: SCHOOL GOVERNORS

drawing: SITE PLAN AND BLOCK PLAN

scale: 1:500, 1:1250

page: A1

drawn by: JM

checked by: AW

date: AUG 19

drawing number: 2261.7/01

revision: A

© Felce & Guy Partnership LLP