



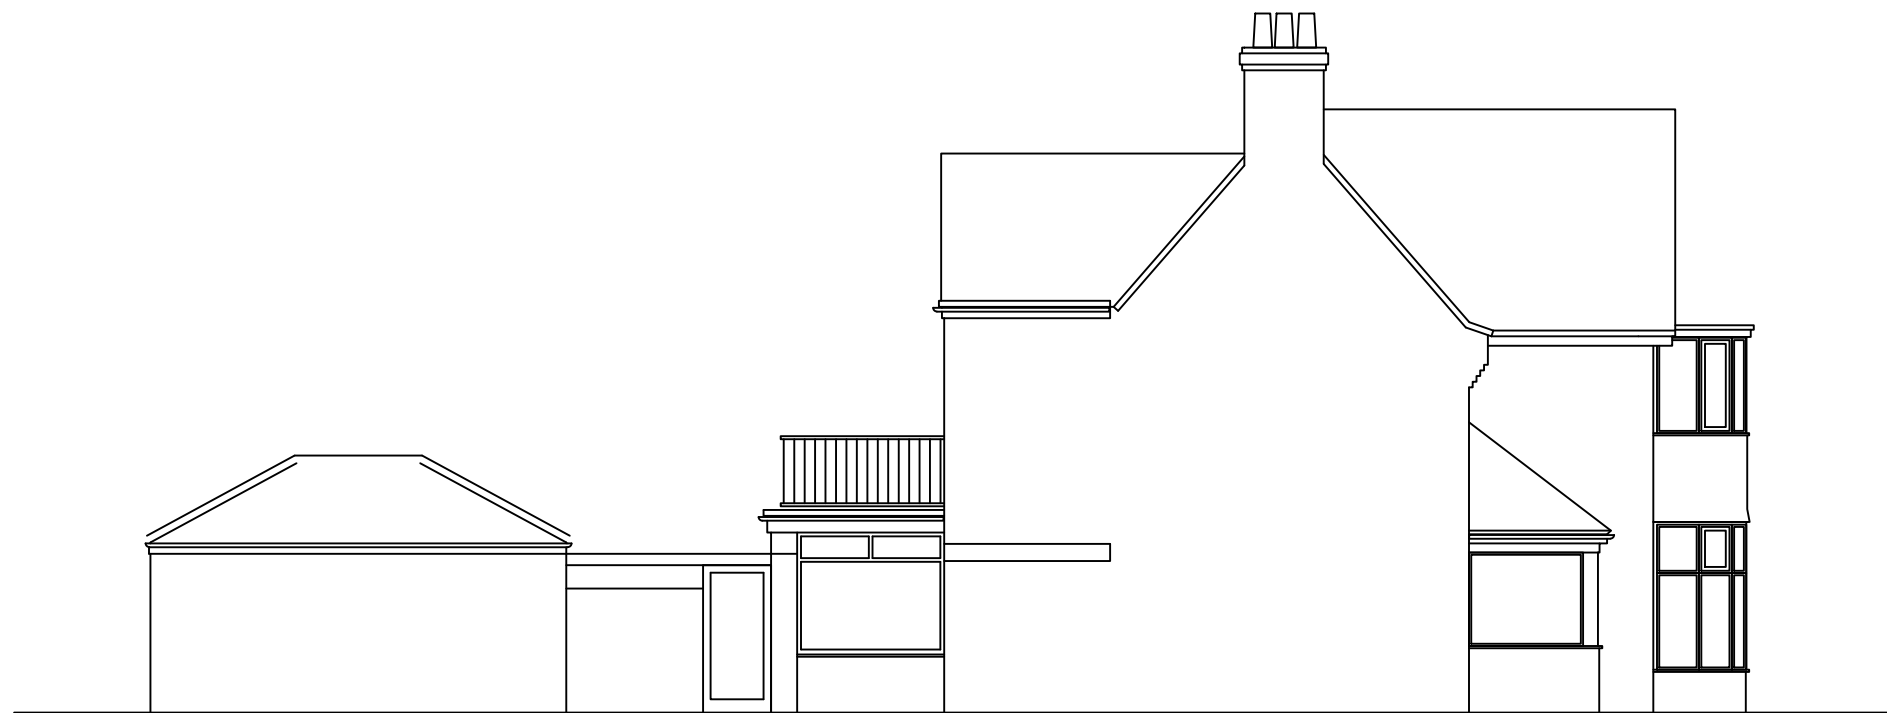

EXISTING NORTH ELEVATION

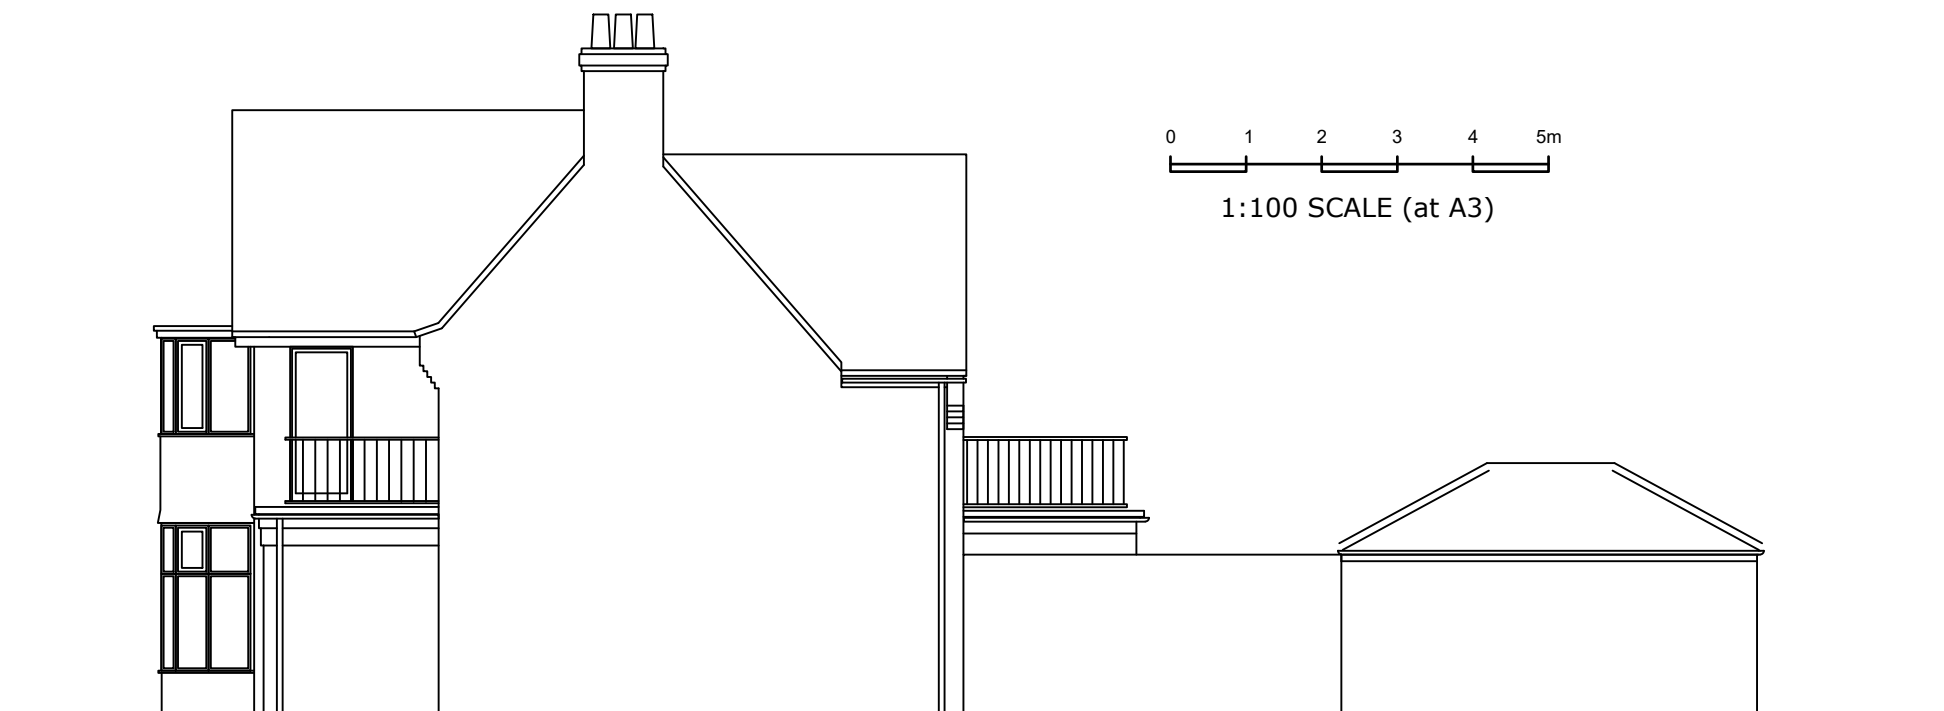

0 1 2 3 4 5m
1:100 SCALE (at A3)

EXISTING SOUTH ELEVATION

PROPOSED EXTENSION & ALTERATIONS

For Mr and Mrs Charon
15 BLAKES ROAD, FELPHAM, SUSSEX. PO22 7EE

Broomfield Studio
Birdham
West Sussex
PO20 7BA

Phone: 01243 512 327
Email: richardmeynell@gmail.com



Drawing No. Date:
C.1063 - 04 25-09-20

Rev. Date: