


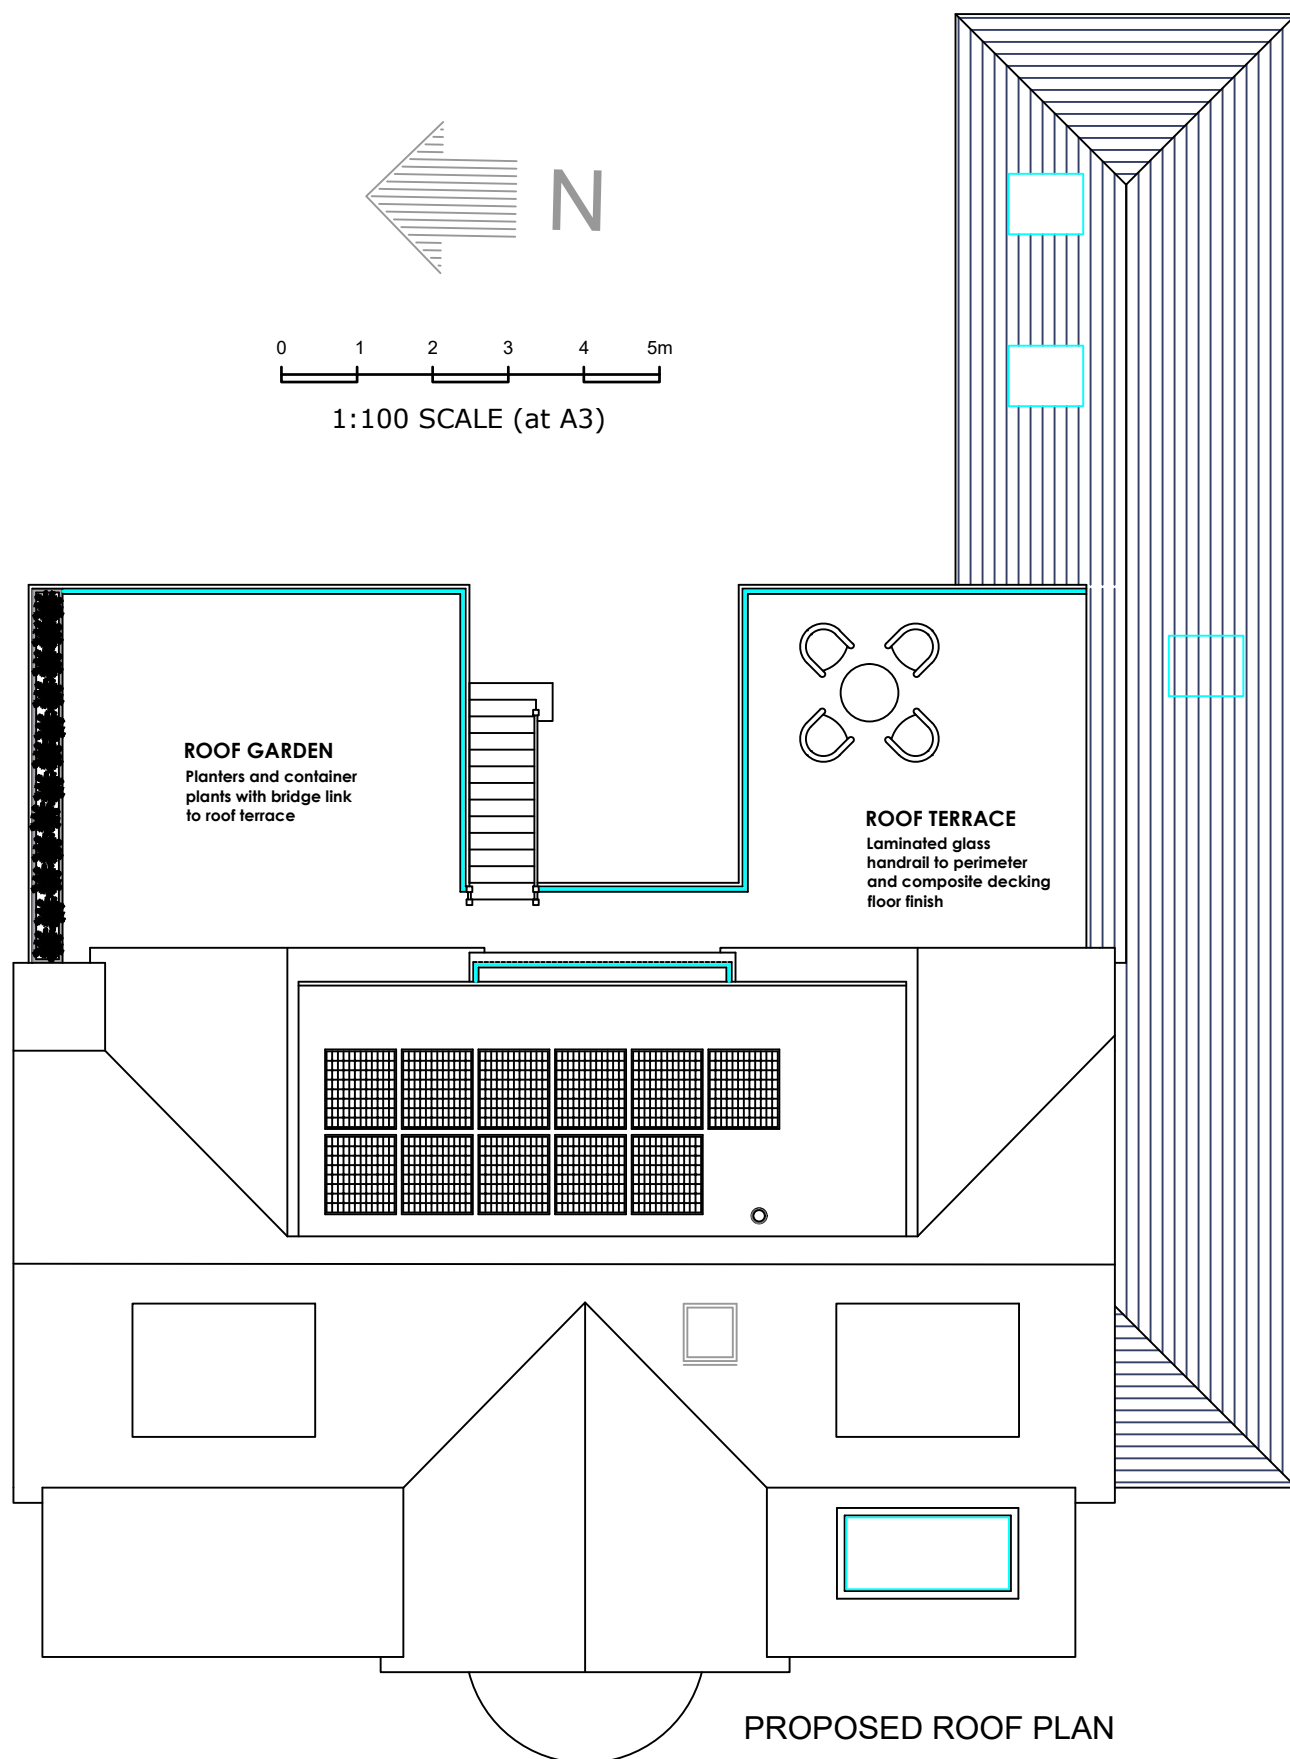


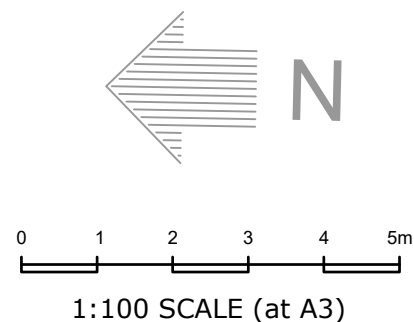

PROPOSED ROOF PLAN

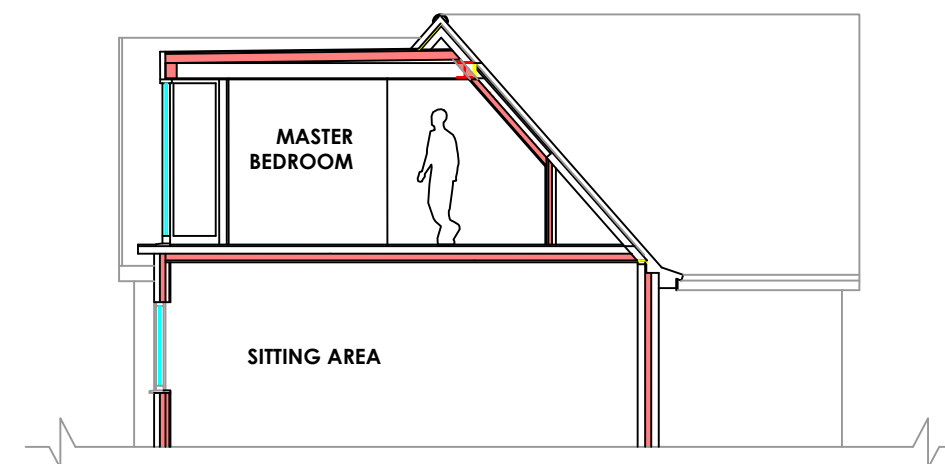

PROPOSED SECTION A-A

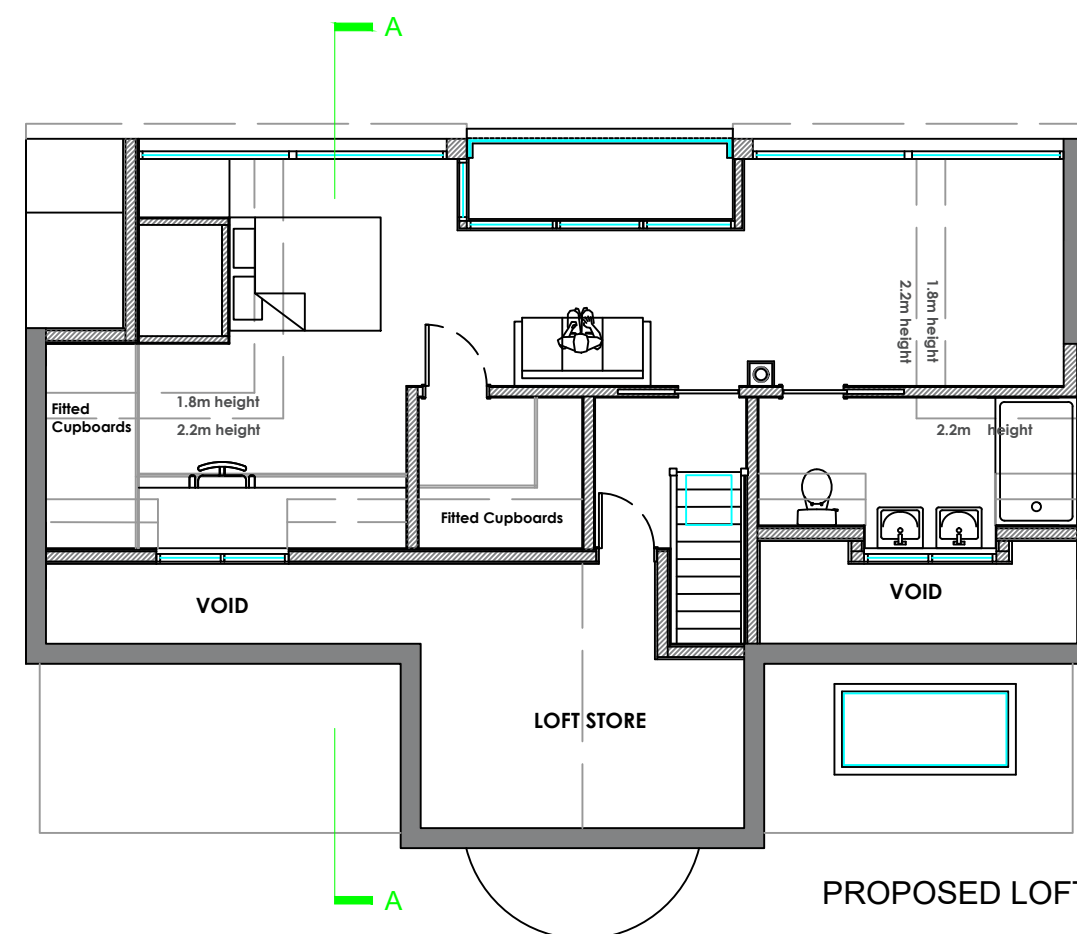

PROPOSED LOFT CONVERSION


PROPOSED ALTERATIONS & REFURBISHMENT

For Mr and Mrs Charon

15 BLAKES ROAD, FELPHAM, SUSSEX. PO22 7EE

Broomfield Studio
Birdham
West Sussex
PO20 7BA

Phone: 01243 512 327
Email: richardmeynell@gmail.com

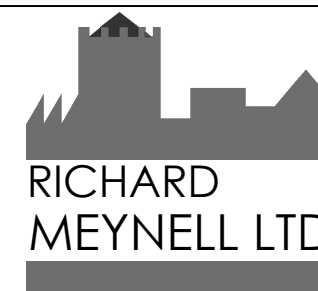

Drawing No. C.1063 - 06
Date: 05-09-20

Rev. H.E
Date: 10-10-20