



Serial number: 194472
Crown copyright and database right 2020
Ordnance Survey licence 100048957

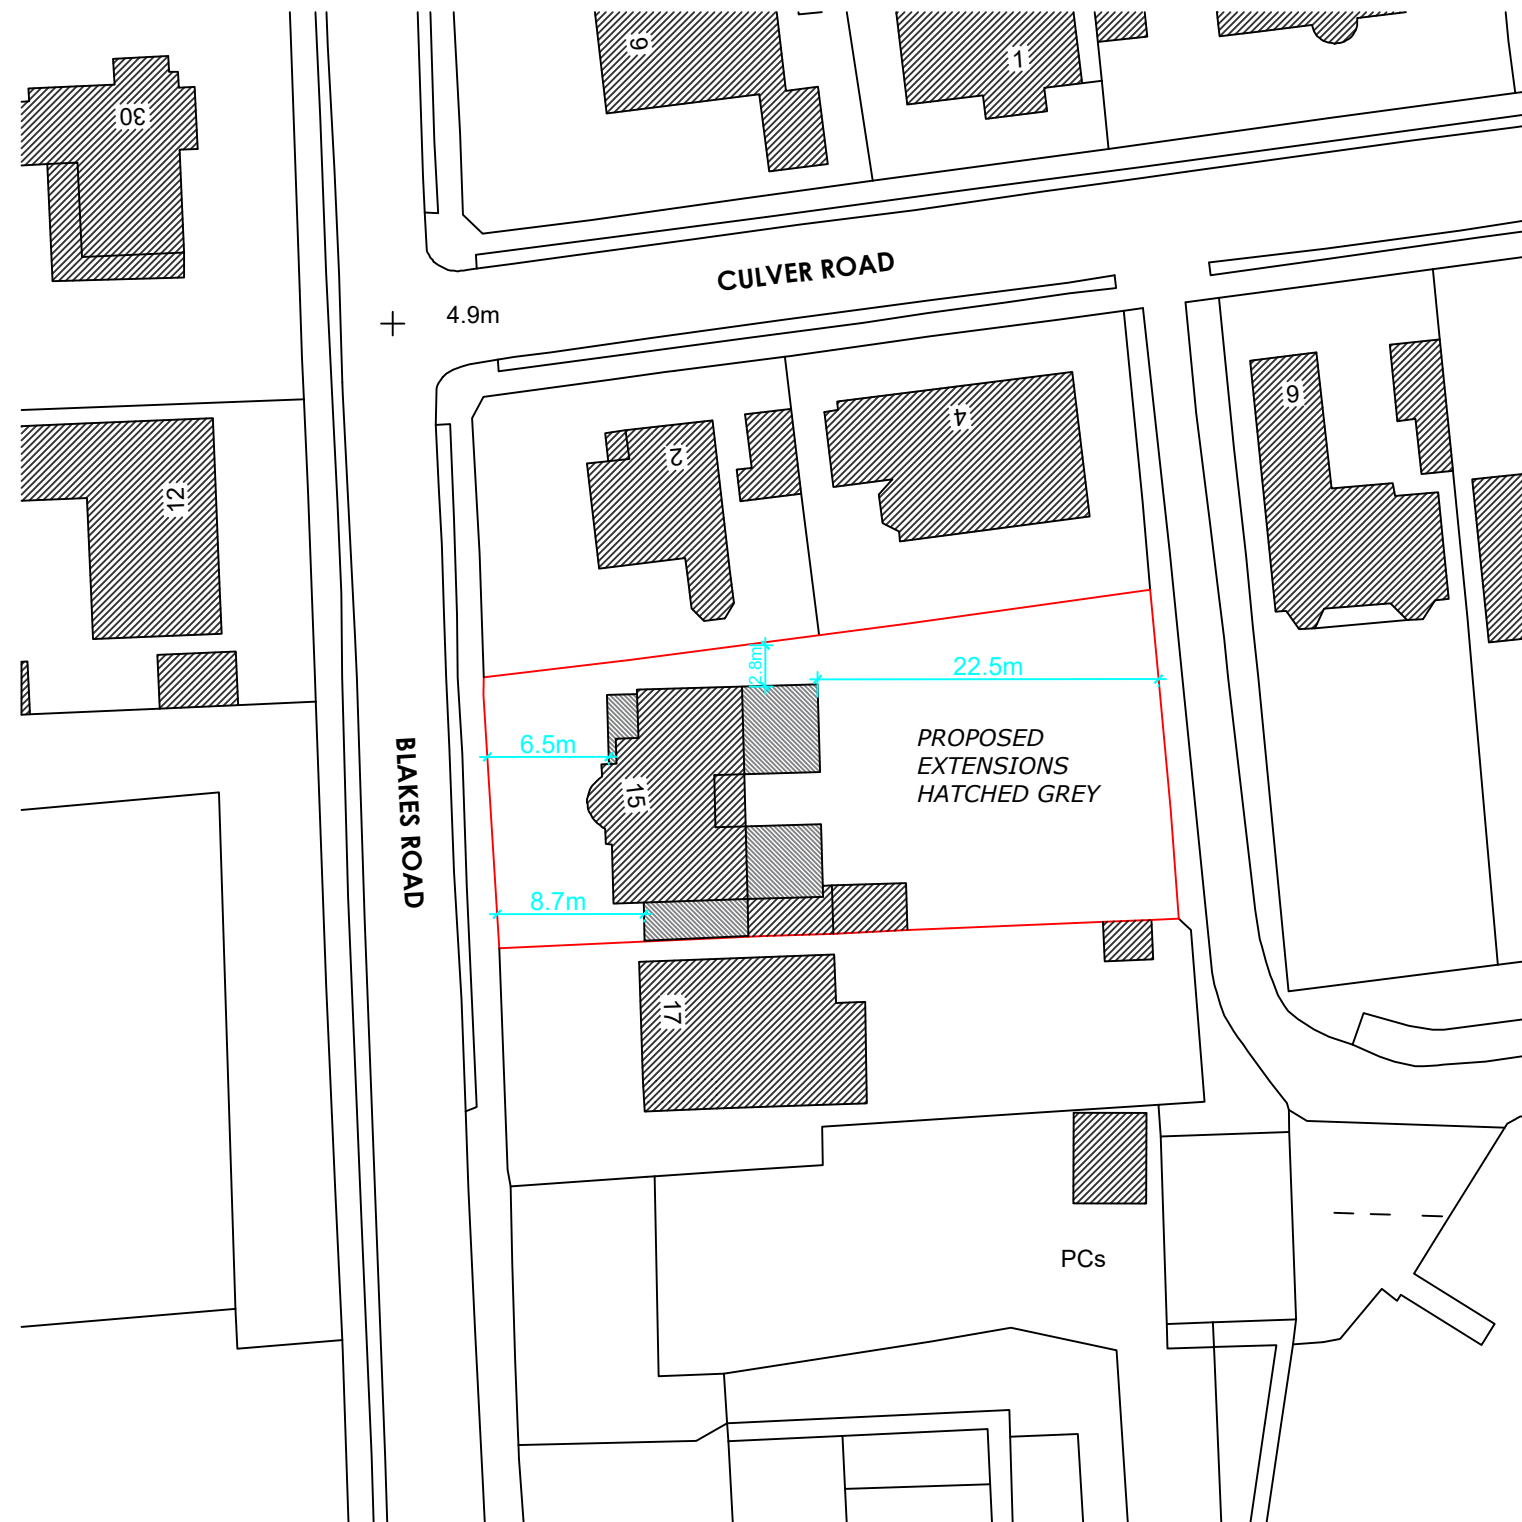


LOCATION PLAN

1:1250 SCALE (at A3)

 

SITE PLAN

1:500 SCALE (at A3)

 

PROPOSED EXTENSION & ALTERATIONS For Mr and Mrs Charon 15 BLAKES ROAD, FELPHAM, SUSSEX. PO22 7EE

Broomfield Studio
Birdham
West Sussex
PO20 7BA

Phone: 01243 512 327
Email: richardmeynell@gmail.com



Drawing No. C.1063 - 00
Date: 25-09-20

Rev. H.B
Date: 20-10-20